



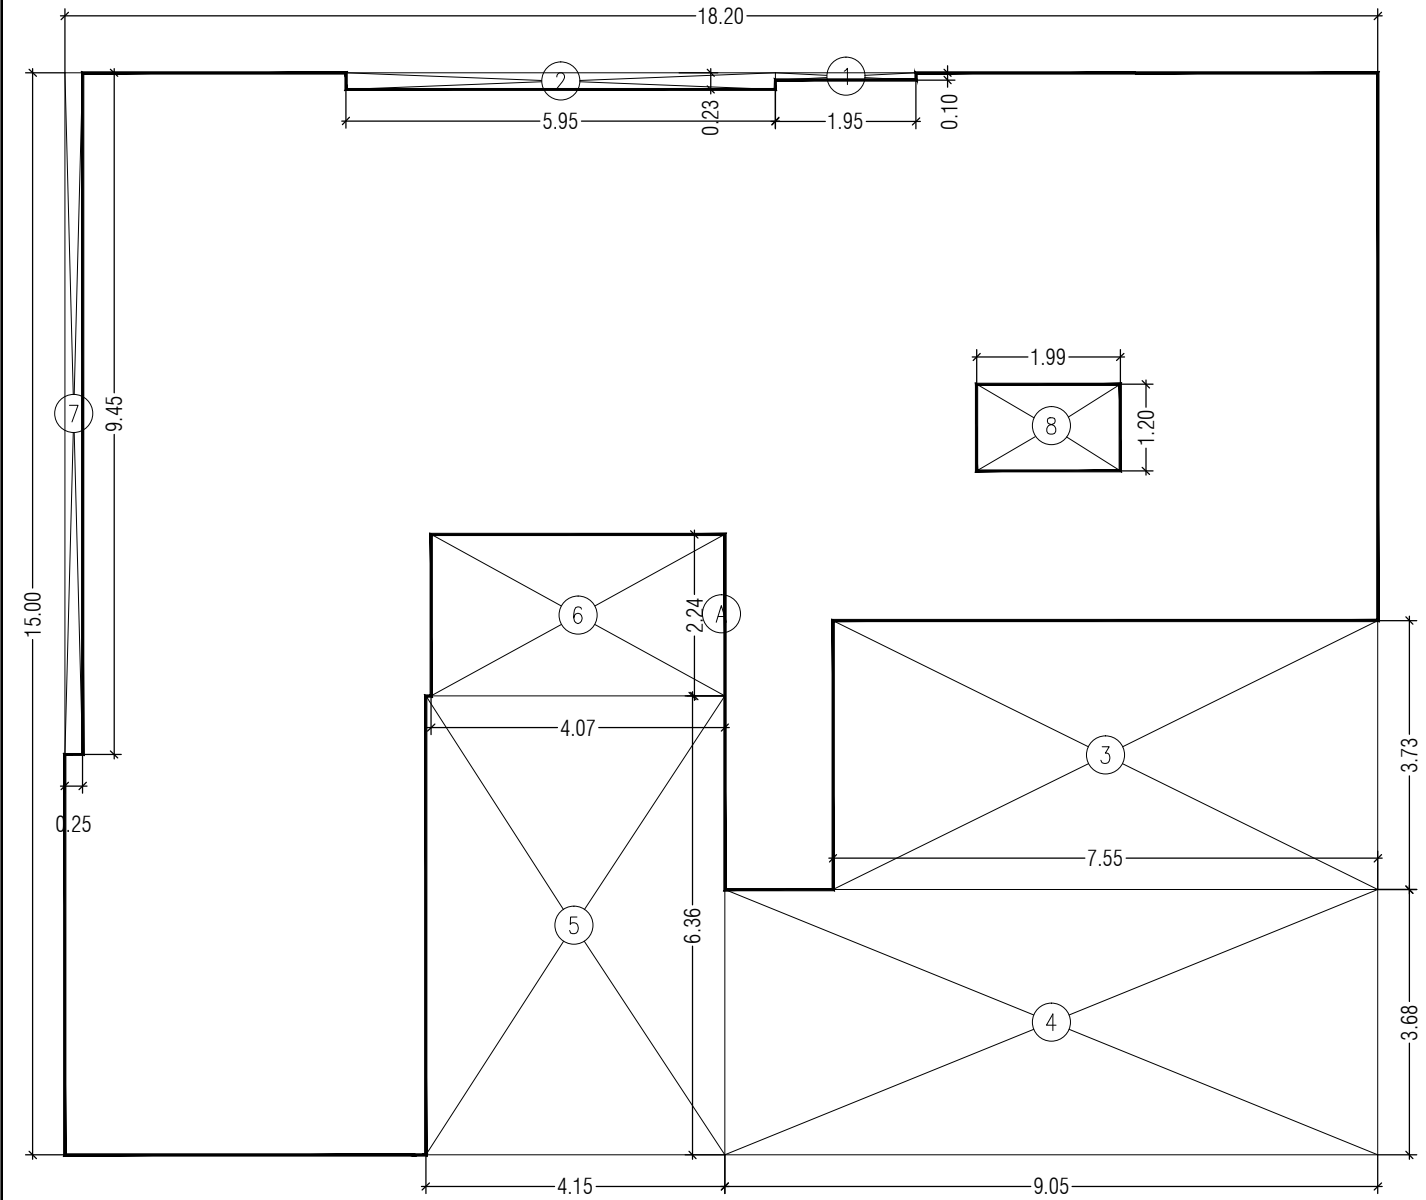


BUILT UP AREA DIAGRAM (8TH & 9TH FLOOR)

BUILT UP AREA CALCULATION				
8TH & 9TH FLOOR				
A	18.20	X	15.00	X 1 NO = 273.00 SQ.MT.
TOTAL ADDITION				= 273.00 SQ.MT. X
DEDUCTIONS				
1	1.95	X	0.10	X 1 NO = 0.20 SQ.MT.
2	5.95	X	0.23	X 1 NO = 1.37 SQ.MT.
3	7.55	X	3.73	X 1 NO = 28.16 SQ.MT.
4	9.05	X	3.68	X 1 NO = 33.30 SQ.MT.
5	4.15	X	6.36	X 1 NO = 26.39 SQ.MT.
6	4.07	X	2.24	X 1 NO = 9.12 SQ.MT.
7	0.25	X	9.45	X 1 NO = 2.36 SQ.MT.
8	1.99	X	1.20	X 1 NO = 2.39 SQ.MT.
TOTAL DEDUCTION				= 103.29 SQ.MT. Y1
TOTAL BUILT UP AREA [X - Y1]				= 169.71 SQ.MT. X1

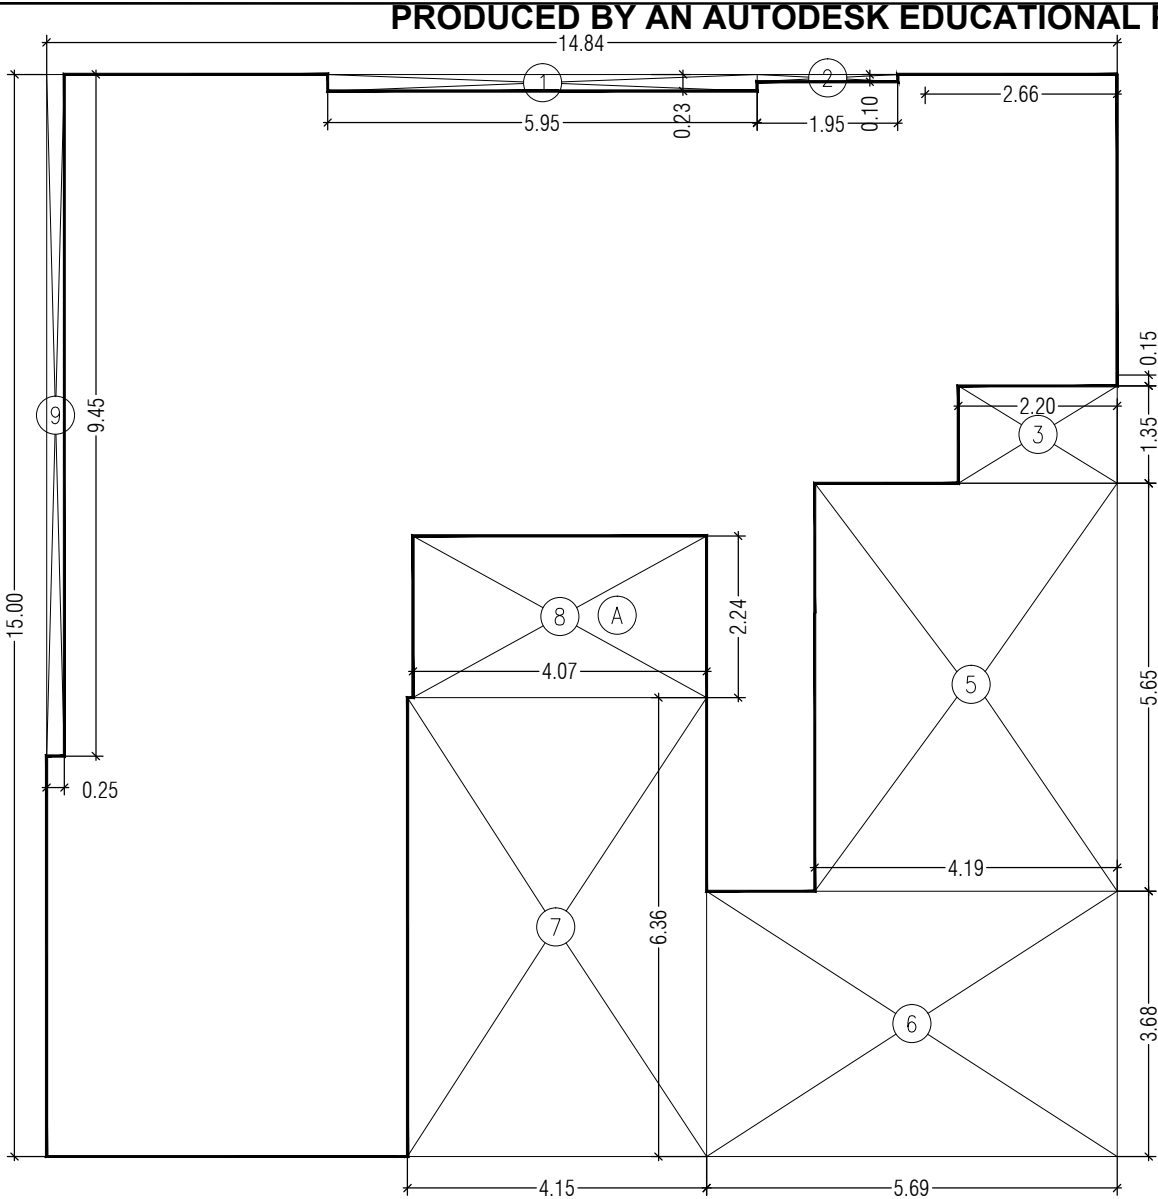


BUILT UP AREA DIAGRAM
(10TH FLOOR)

BUILT UP AREA CALCULATION				
10TH FLOOR				
A	14.84	X	15.00	X 1 NO = 222.60 SQ.MT.
TOTAL ADDITION				= 222.60 SQ.MT. X
DEDUCTIONS				
1	5.95	X	0.23	X 1 NO = 1.37 SQ.MT.
2	1.95	X	0.10	X 1 NO = 0.20 SQ.MT.
3	2.20	X	1.35	X 1 NO = 2.97 SQ.MT.
5	4.19	X	5.65	X 1 NO = 23.45 SQ.MT.
6	5.69	X	3.68	X 1 NO = 20.94 SQ.MT.
7	4.15	X	6.36	X 1 NO = 26.39 SQ.MT.
8	4.07	X	2.24	X 1 NO = 9.12 SQ.MT.
9	0.25	X	9.45	X 1 NO = 2.36 SQ.MT.
TOTAL DEDUCTION				= 86.80 SQ.MT. Y1
TOTAL BUILT UP AREA [X - Y1]				= 135.80 SQ.MT. X1

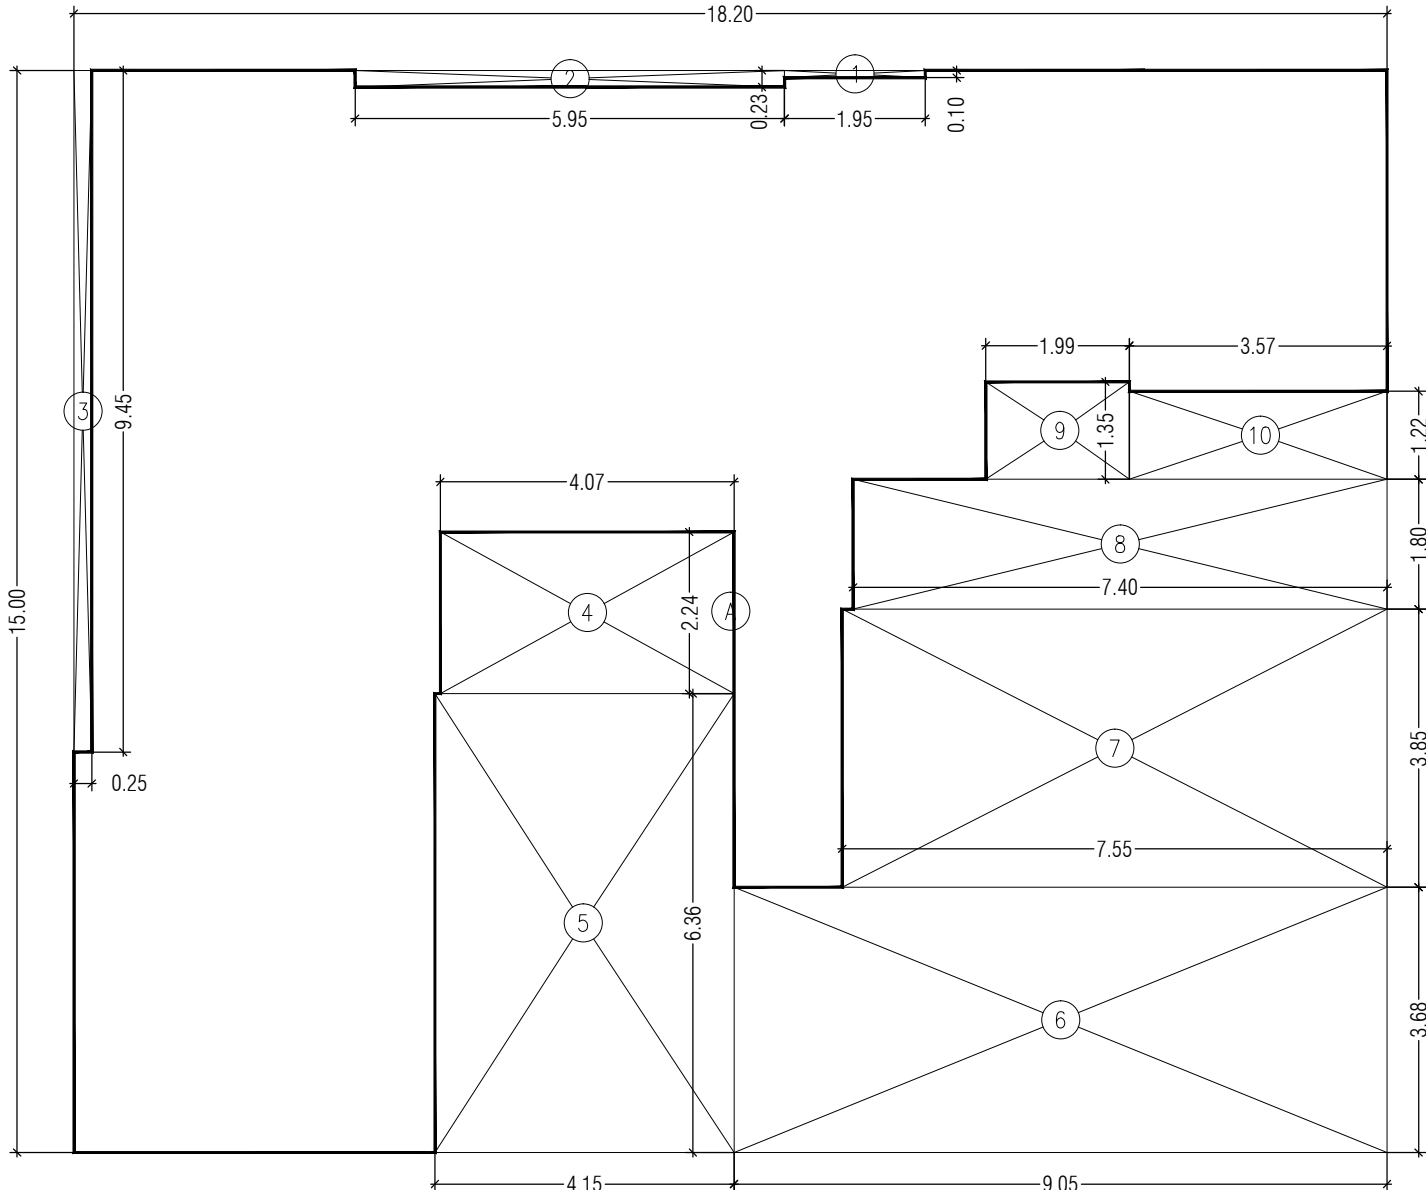


BUILT UP AREA DIAGRAM (11TH & 12TH FLOOR)

BUILT UP AREA CALCULATION				
11TH & 12TH FLOOR				
A	18.20	X	15.00	X 1 NO = 273.00 SQ.MT.
TOTAL ADDITION				= 273.00 SQ.MT. X
DEDUCTIONS				
1	1.95	X	0.10	X 1 NO = 0.20 SQ.MT.
2	5.95	X	0.23	X 1 NO = 1.37 SQ.MT.
3	0.25	X	9.45	X 1 NO = 2.36 SQ.MT.
4	4.07	X	2.24	X 1 NO = 9.12 SQ.MT.
5	4.15	X	6.36	X 1 NO = 26.39 SQ.MT.
6	9.05	X	3.68	X 1 NO = 33.30 SQ.MT.
7	7.55	X	3.85	X 1 NO = 29.07 SQ.MT.
8	7.40	X	1.80	X 1 NO = 13.32 SQ.MT.
9	1.99	X	1.35	X 1 NO = 2.69 SQ.MT.
10	3.57	X	1.22	X 1 NO = 4.36 SQ.MT.
TOTAL DEDUCTION				= 122.18 SQ.MT. Y1
TOTAL BUILT UP AREA [X - Y1]				= 150.82 SQ.MT. X1

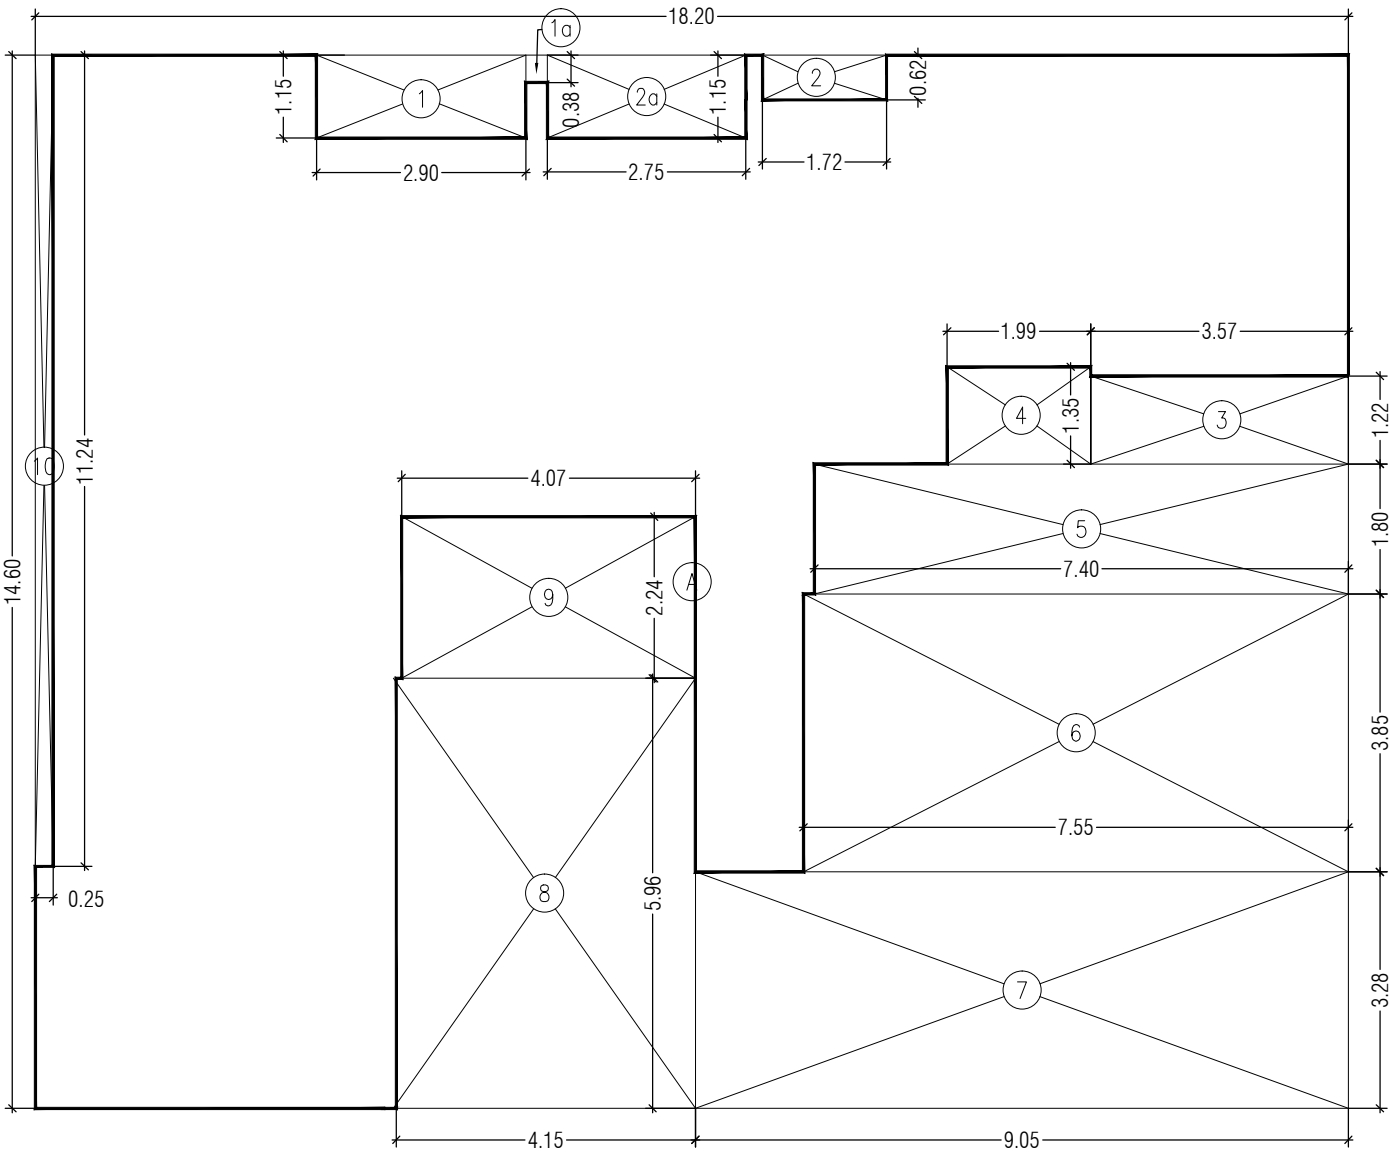


BUILT UP AREA DIAGRAM (3RD FLOOR)

BUILT UP AREA CALCULATION				
3RD FLOOR				
A	18.20	X	14.60	X 1 NO = 265.72 SQ.MT.
TOTAL ADDITION				= 265.72 SQ.MT. X
DEDUCTIONS				
1	2.90	X	1.15	X 1 NO = 3.34 SQ.MT.
1a	0.30	X	0.38	X 1 NO = 0.11 SQ.MT.
2a	2.75	X	1.15	X 1 NO = 3.16 SQ.MT.
2	1.72	X	0.62	X 1 NO = 1.07 SQ.MT.
3	3.57	X	1.22	X 1 NO = 4.36 SQ.MT.
4	1.99	X	1.35	X 1 NO = 2.69 SQ.MT.
5	7.40	X	1.80	X 1 NO = 13.32 SQ.MT.
6	7.55	X	3.85	X 1 NO = 29.07 SQ.MT.
7	9.05	X	3.28	X 1 NO = 29.68 SQ.MT.
8	4.15	X	5.96	X 1 NO = 24.73 SQ.MT.
9	4.07	X	2.24	X 1 NO = 9.12 SQ.MT.
10	0.25	X	11.24	X 1 NO = 2.81 SQ.MT.
TOTAL DEDUCTION				= 123.46 SQ.MT. Y1
TOTAL BUILT UP AREA [X - Y1]				= 142.26 SQ.MT. X1

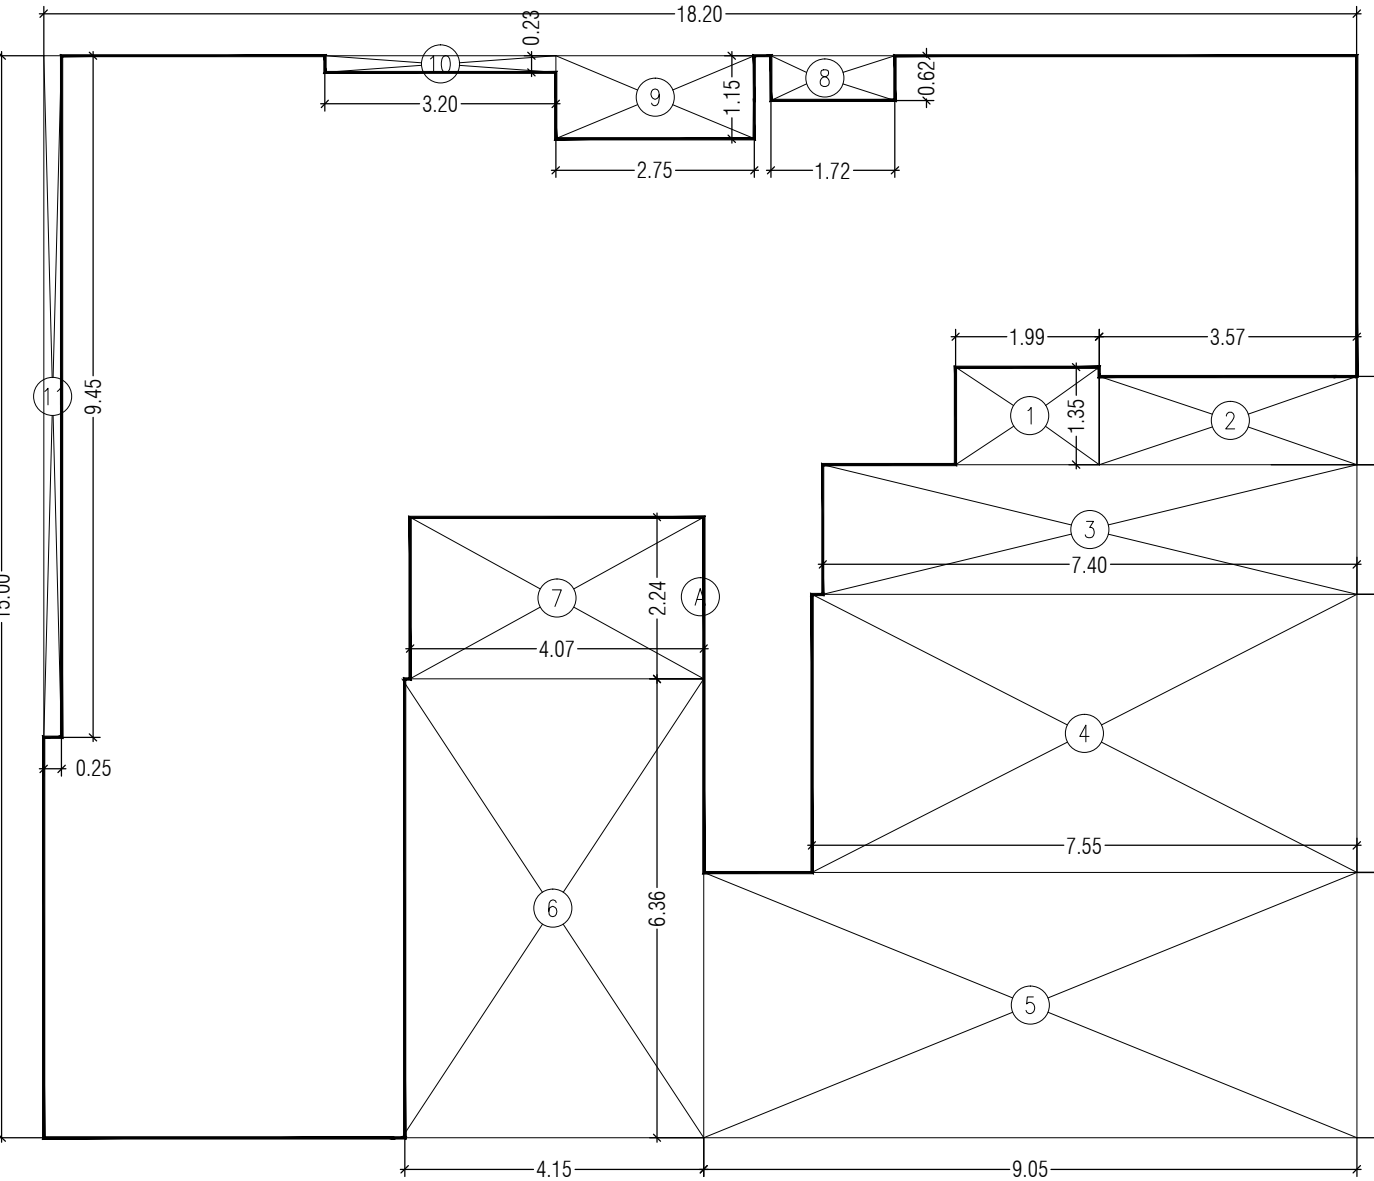


BUILT UP AREA DIAGRAM (4TH TO 6TH FLOOR)

BUILT UP AREA CALCULATION				
4TH TO 6TH FLOOR				
A	18.20	X	15.00	X 1 NO = 273.00 SQ.MT.
TOTAL ADDITION				= 273.00 SQ.MT. X
DEDUCTIONS				
1	1.99	X	1.35	X 1 NO = 2.69 SQ.MT.
2	3.57	X	1.22	X 1 NO = 4.36 SQ.MT.
3	7.40	X	1.80	X 1 NO = 13.32 SQ.MT.
4	7.55	X	3.85	X 1 NO = 29.07 SQ.MT.
5	9.05	X	3.68	X 1 NO = 33.30 SQ.MT.
6	4.15	X	6.36	X 1 NO = 26.39 SQ.MT.
7	4.07	X	2.24	X 1 NO = 9.12 SQ.MT.
8	1.72	X	0.62	X 1 NO = 1.07 SQ.MT.
9	2.75	X	1.15	X 1 NO = 3.16 SQ.MT.
10	3.20	X	0.23	X 1 NO = 0.74 SQ.MT.
11	0.25	X	9.45	X 1 NO = 2.36 SQ.MT.
TOTAL DEDUCTION				= 125.58 SQ.MT. Y1
TOTAL BUILT UP AREA [X - Y1]				= 147.42 SQ.MT. X1

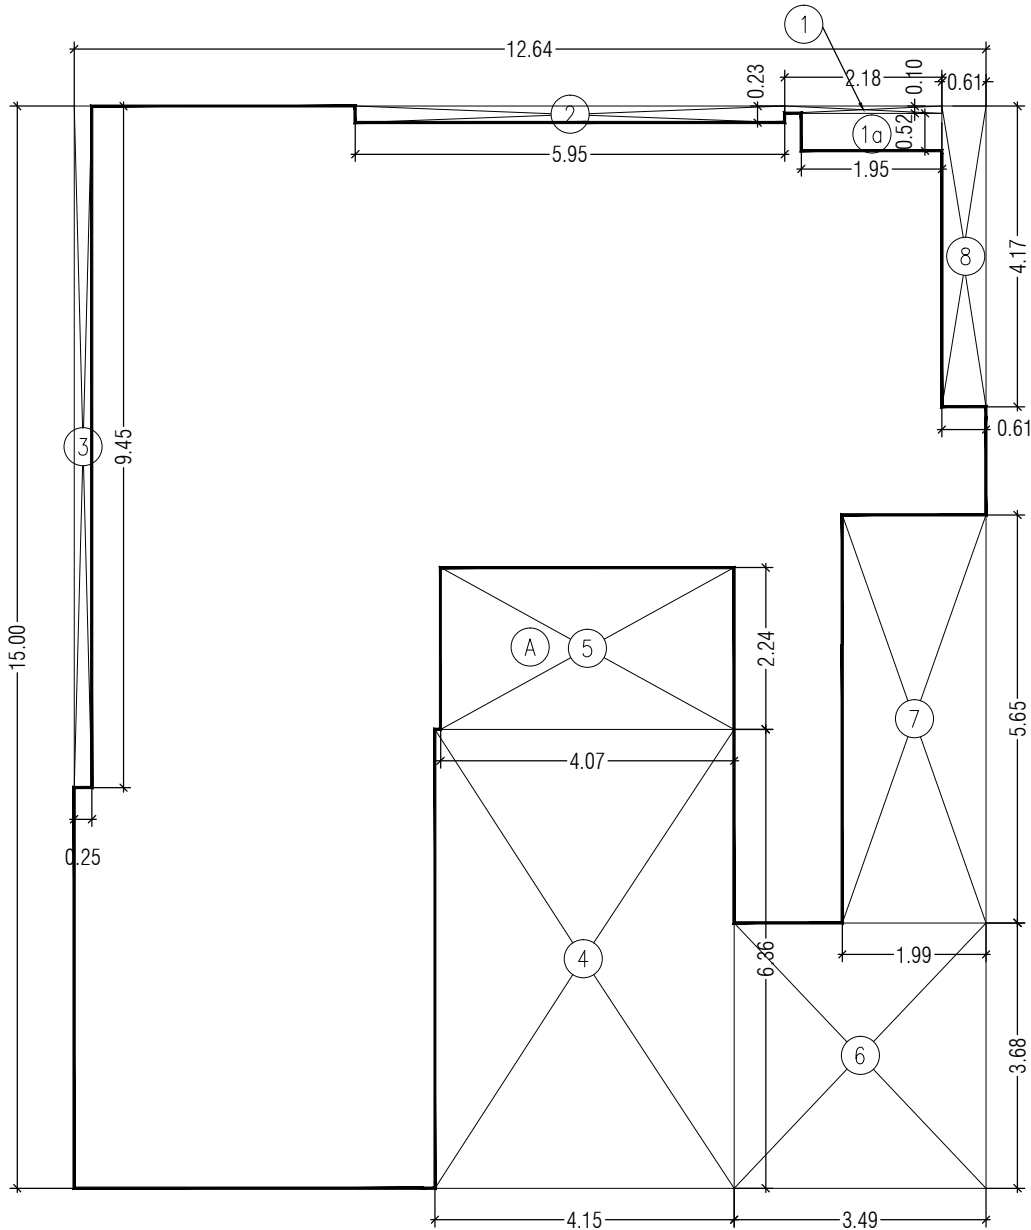


BUILT UP AREA DIAGRAM
(7TH FLOOR)

BUILT UP AREA CALCULATION				
7TH FLOOR				
A	12.64	X	15.00	X 1 NO = 189.60 SQ.MT.
TOTAL ADDITION				= 189.60 SQ.MT. X
DEDUCTIONS				
1	2.18	X	0.10	X 1 NO = 0.22 SQ.MT.
1a	1.95	X	0.52	X 1 NO = 1.01 SQ.MT.
2	5.95	X	0.23	X 1 NO = 1.37 SQ.MT.
3	0.25	X	9.45	X 1 NO = 2.36 SQ.MT.
4	4.15	X	6.36	X 1 NO = 26.39 SQ.MT.
5	4.07	X	2.24	X 1 NO = 9.12 SQ.MT.
6	3.49	X	3.68	X 1 NO = 12.84 SQ.MT.
7	1.99	X	5.65	X 1 NO = 11.24 SQ.MT.
8	0.61	X	4.17	X 1 NO = 2.54 SQ.MT.
TOTAL DEDUCTION				= 67.09 SQ.MT. Y1
TOTAL BUILT UP AREA [X - Y1]				= 122.51 SQ.MT. X1

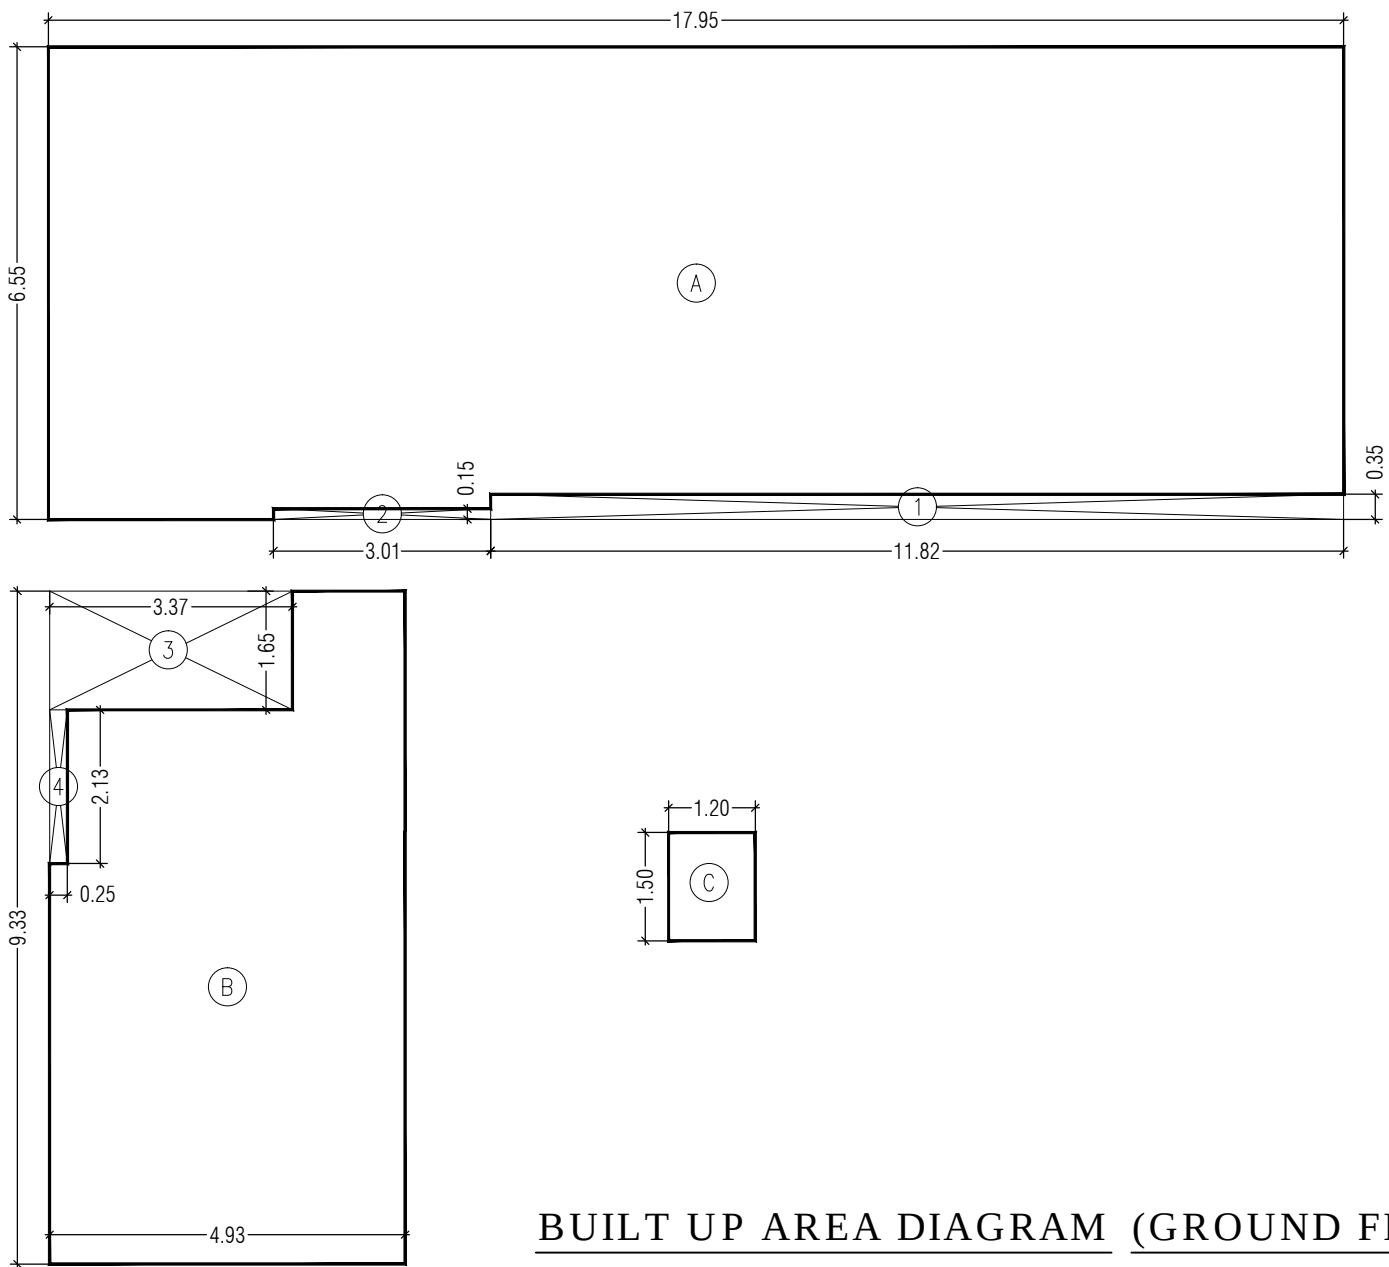

BUILT UP AREA DIAGRAM (GROUND FLOOR PLAN)

BUILT UP AREA CALCULATION				
GROUND FLOOR				
A	17.95	X	6.55	X 1 NO = 117.57 SQ.MT.
B	4.93	X	9.33	X 1 NO = 46.00 SQ.MT.
C	1.20	X	1.50	X 1 NO = 1.80 SQ.MT.
TOTAL ADDITION				= 165.37 SQ.MT. X
DEDUCTIONS				
1	11.82	X	0.35	X 1 NO = 4.14 SQ.MT.
2	3.01	X	0.15	X 1 NO = 0.45 SQ.MT.
3	3.37	X	1.65	X 1 NO = 5.56 SQ.MT.
4	0.25	X	2.13	X 1 NO = 0.53 SQ.MT.
TOTAL DEDUCTION				= 10.68 SQ.MT. Y1
TOTAL BUILT UP AREA [X - Y1]				= 154.69 SQ.MT. X1

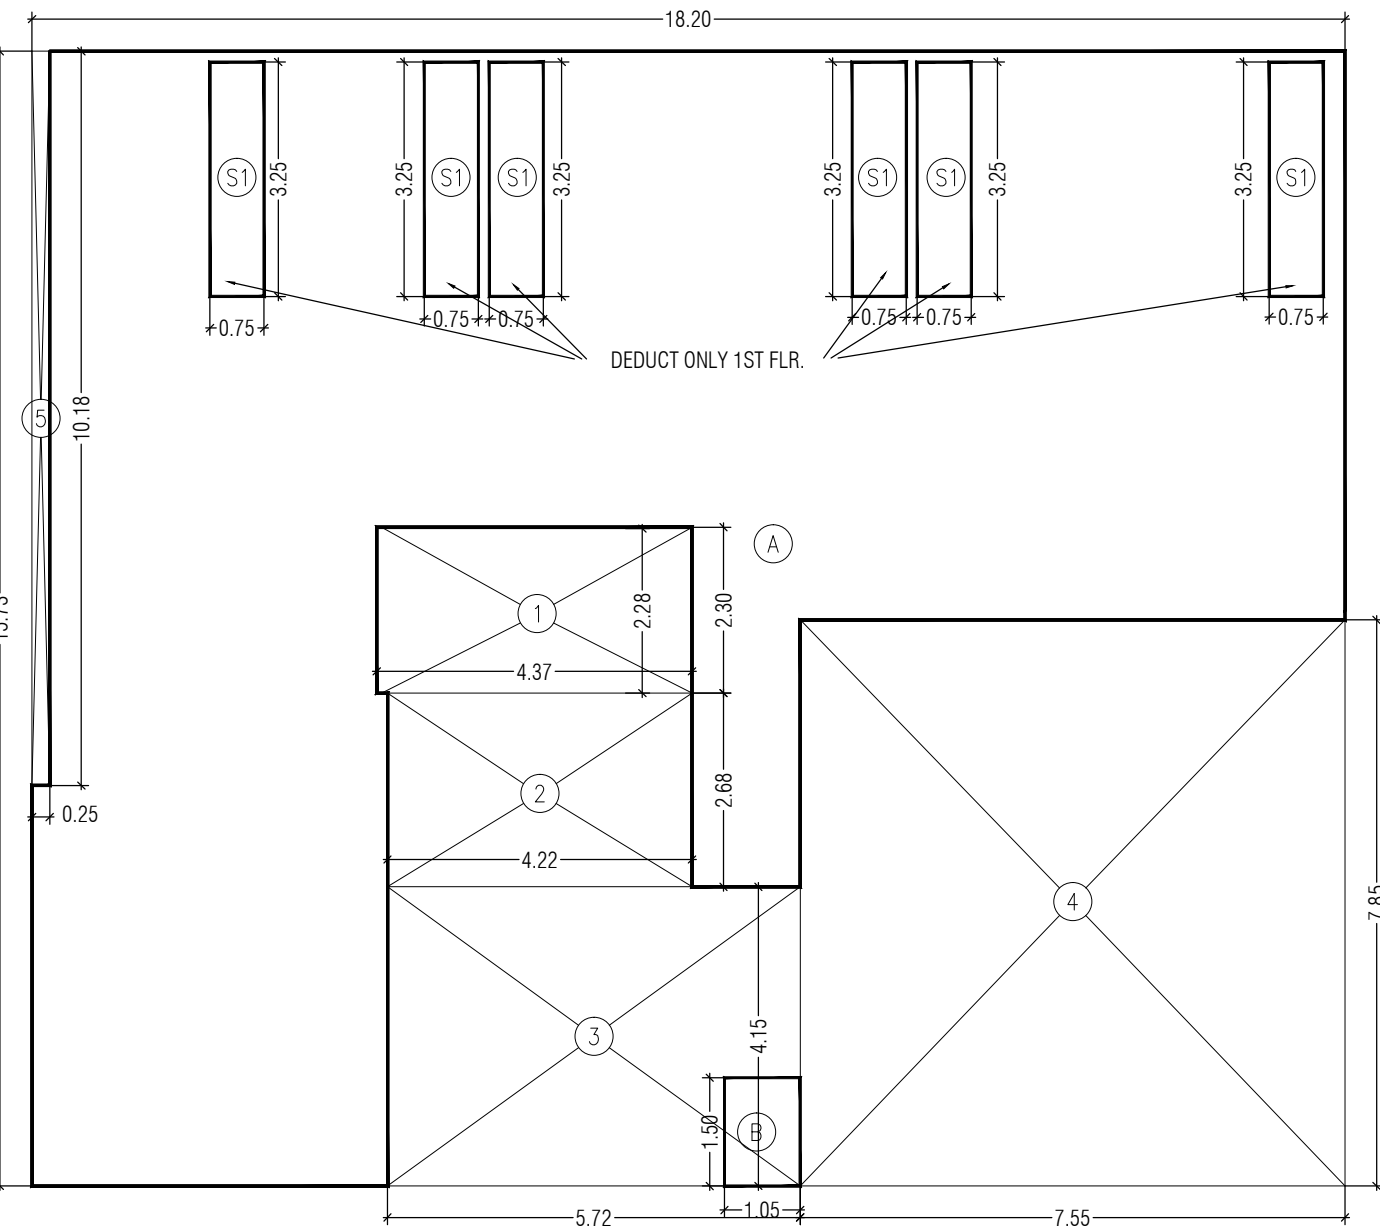

BUILT UP AREA DIAGRAM (1ST & 2ND FLOOR)

BUILT UP AREA CALCULATION				
1ST FLOOR FLOOR				
A	18.20	X	15.73	X 1 NO = 286.29 SQ.MT.
B	1.05	X	1.50	X 1 NO = 1.58 SQ.MT.
TOTAL ADDITION				= 287.87 SQ.MT. X
DEDUCTIONS				
1	4.37	X	2.30	X 1 NO = 10.05 SQ.MT.
2	4.22	X	2.68	X 1 NO = 11.31 SQ.MT.
3	5.72	X	4.15	X 1 NO = 23.74 SQ.MT.
4	7.55	X	7.85	X 1 NO = 59.27 SQ.MT.
5	0.25	X	10.18	X 1 NO = 2.55 SQ.MT.
S1	0.75	X	3.25	X 6 NO = 14.63 SQ.MT.
TOTAL DEDUCTION				= 121.55 SQ.MT. Y1
TOTAL BUILT UP AREA [X - Y1]				= 166.32 SQ.MT. X1

BUILT UP AREA CALCULATION				
2ND FLOOR FLOOR				
A	18.20	X	15.73	X 1 NO = 286.29 SQ.MT.
TOTAL ADDITION				= 286.29 SQ.MT. X
DEDUCTIONS				
1	4.37	X	2.28	X 1 NO = 9.96 SQ.MT.
2	4.22	X	2.68	X 1 NO = 11.31 SQ.MT.
3	5.72	X	4.15	X 1 NO = 23.74 SQ.MT.
4	7.55	X	7.85	X 1 NO = 59.27 SQ.MT.
5	0.25	X	10.18	X 1 NO = 2.55 SQ.MT.
TOTAL DEDUCTION				= 106.83 SQ.MT. Y1
TOTAL BUILT UP AREA [X - Y1]				= 179.46 SQ.MT. X1

P R O F O R M A -- B									
CONTENT OF SHEETS				THIS PLAN IS DIGITALLY SIGNED & ISSUED					
BUILT UP AREA DIAGRAM & CALCULATION - GROUND FLOOR PLAN, FIRST FLOOR PLAN, 3RD FLOOR PLAN, 4TH TO 6TH FLOOR PLAN , 7TH & 10TH FLOOR PLAN , 8TH & 9TH FLOOR PLAN, 13TH & 15TH TO 17TH FLOOR PLAN.				S.E.B.P. (C)		A.E.B.P. (C)		E.E.B.P. (C)	
STAMP OF DATE OF RECEIPT OF PLAN				OWNER SIGN.		ARCH./ L.S.SIGN.			
				CLIENTS NAME					
				DEEKAY DEVELOPERS.					
				DESCRIPTION OF PROPOSAL :					
				PROPOSED PLAN SHOWING OF RE-DEVELOPMENT BUILDING ON PROPERTY BEARING C.S.No. 2869 OF OF BHULESHWAR DIVISION, SITUATED AT 12-18, 1ST PANJRAPOLE, C - WARD, MUMBAI.					
				A R C H I T E C T :					
K N KADAKIA N. K. LICENSE SURVEYORS SARDAR GRAH BLDG., CROWFORD MARKET, 198-LT.ROAD, 17/64TH FLOOR, Mumbai-400 002 TEL : 66351455, 66351456									
FILE NO.		DRAWN BY		SCALE		CHECKED BY		DATE	
		PRANIT		1:100		NILESH		27-07-2017	