


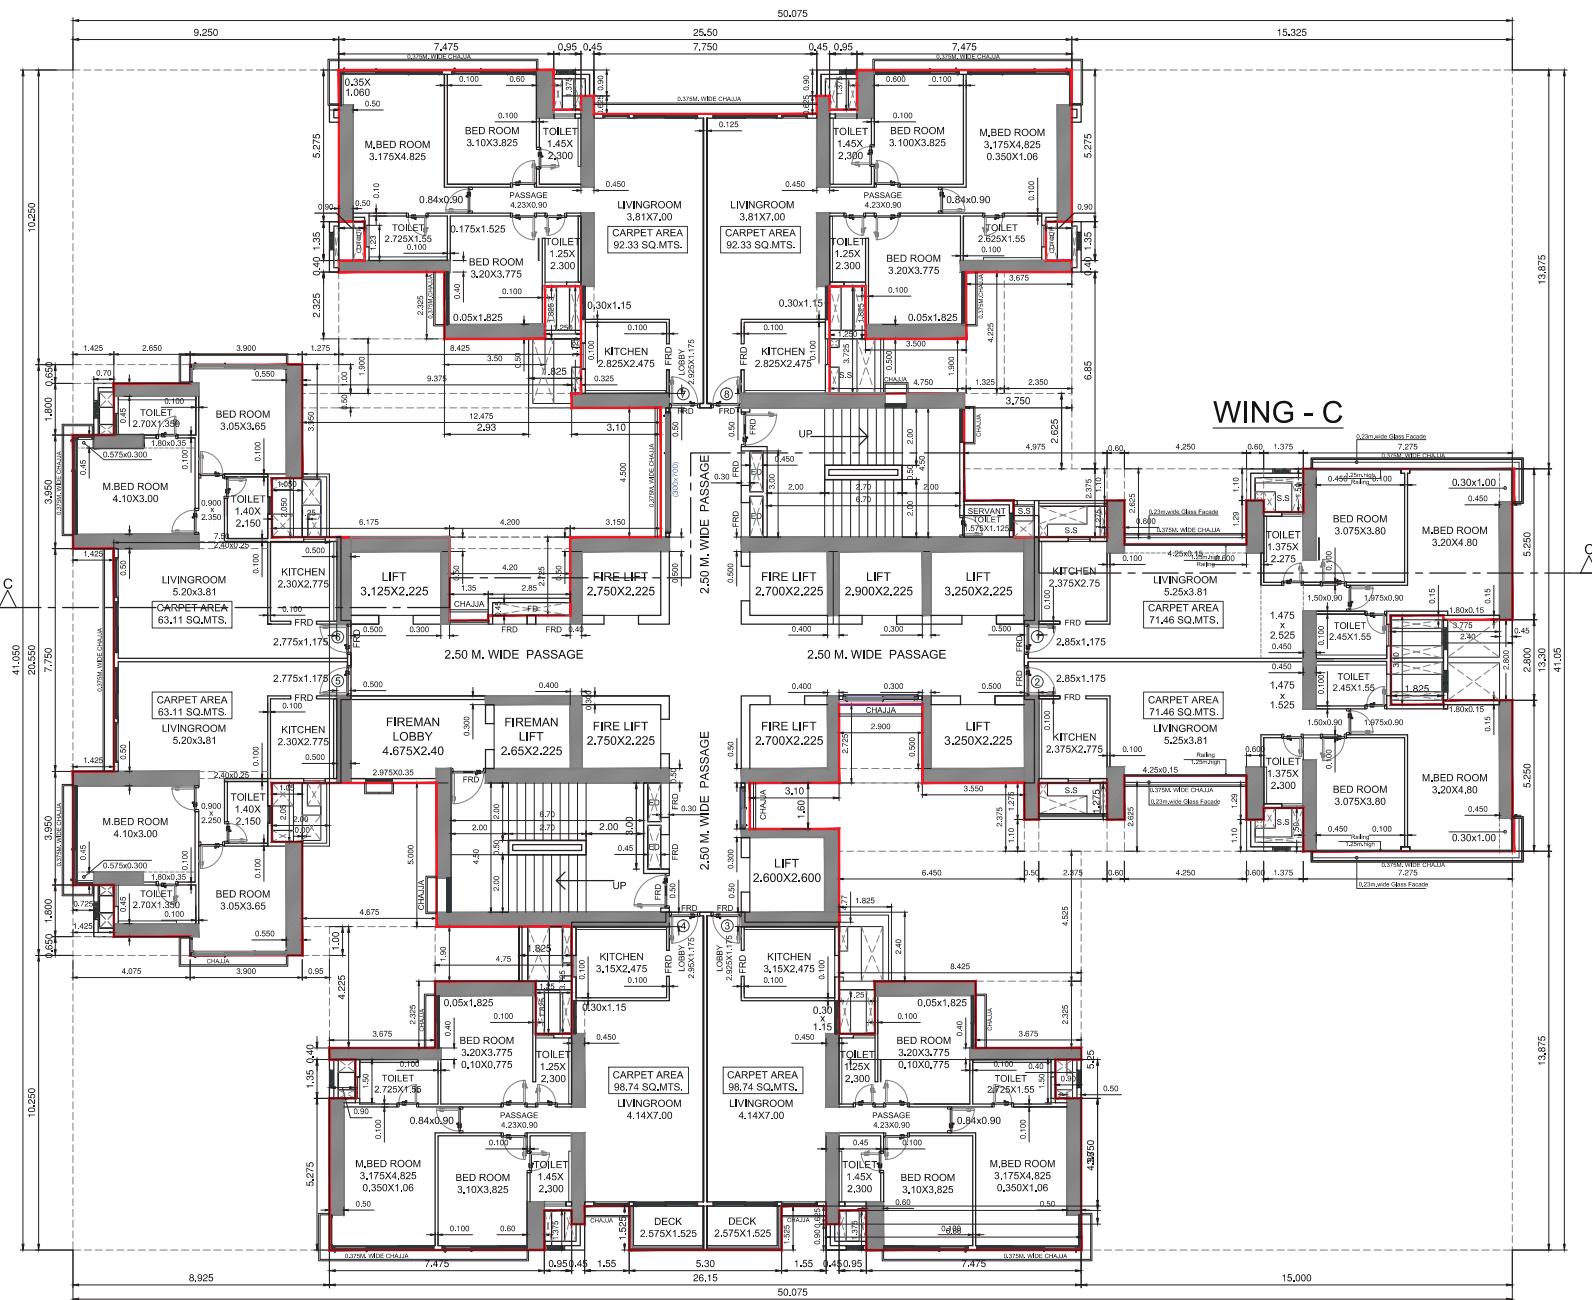


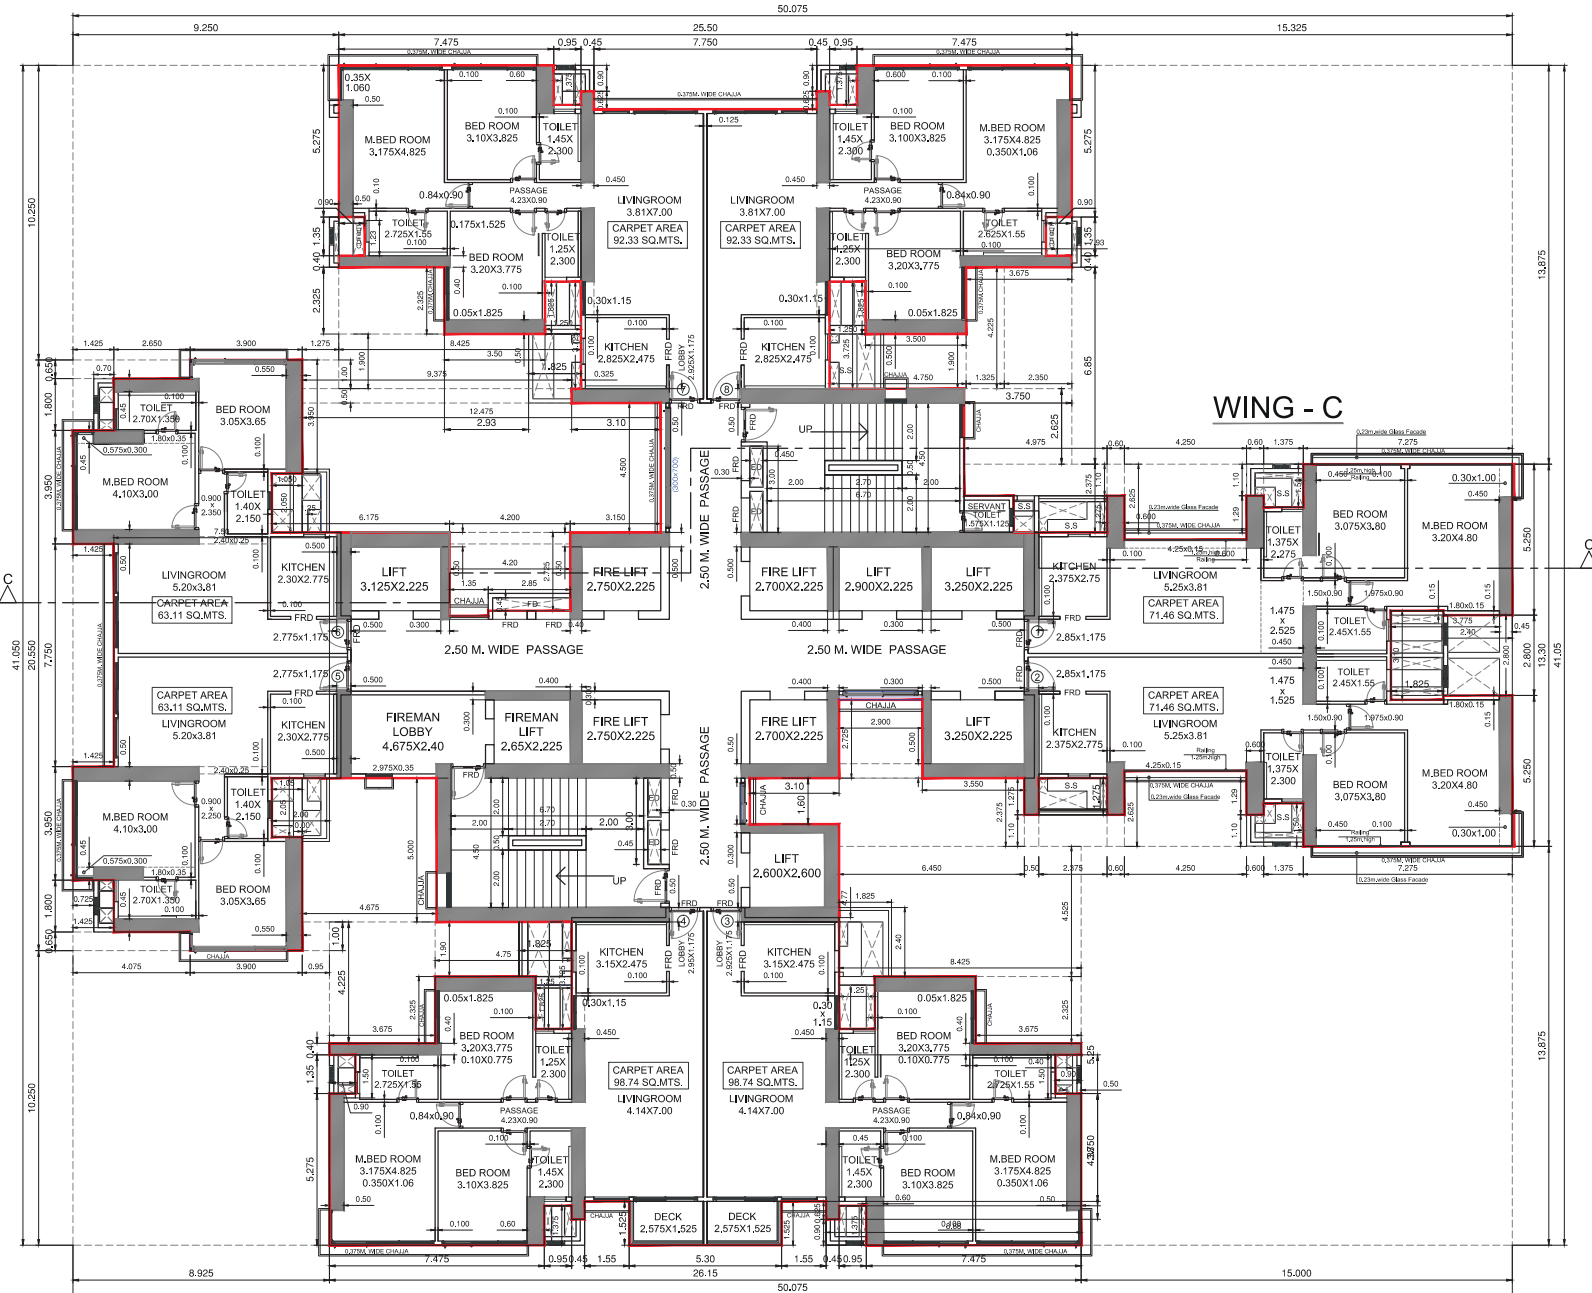

10TH FLOOR PLAN FOR WING - C
TOP LEVEL PLAN FOR WING - D
SCALE:- 1:150

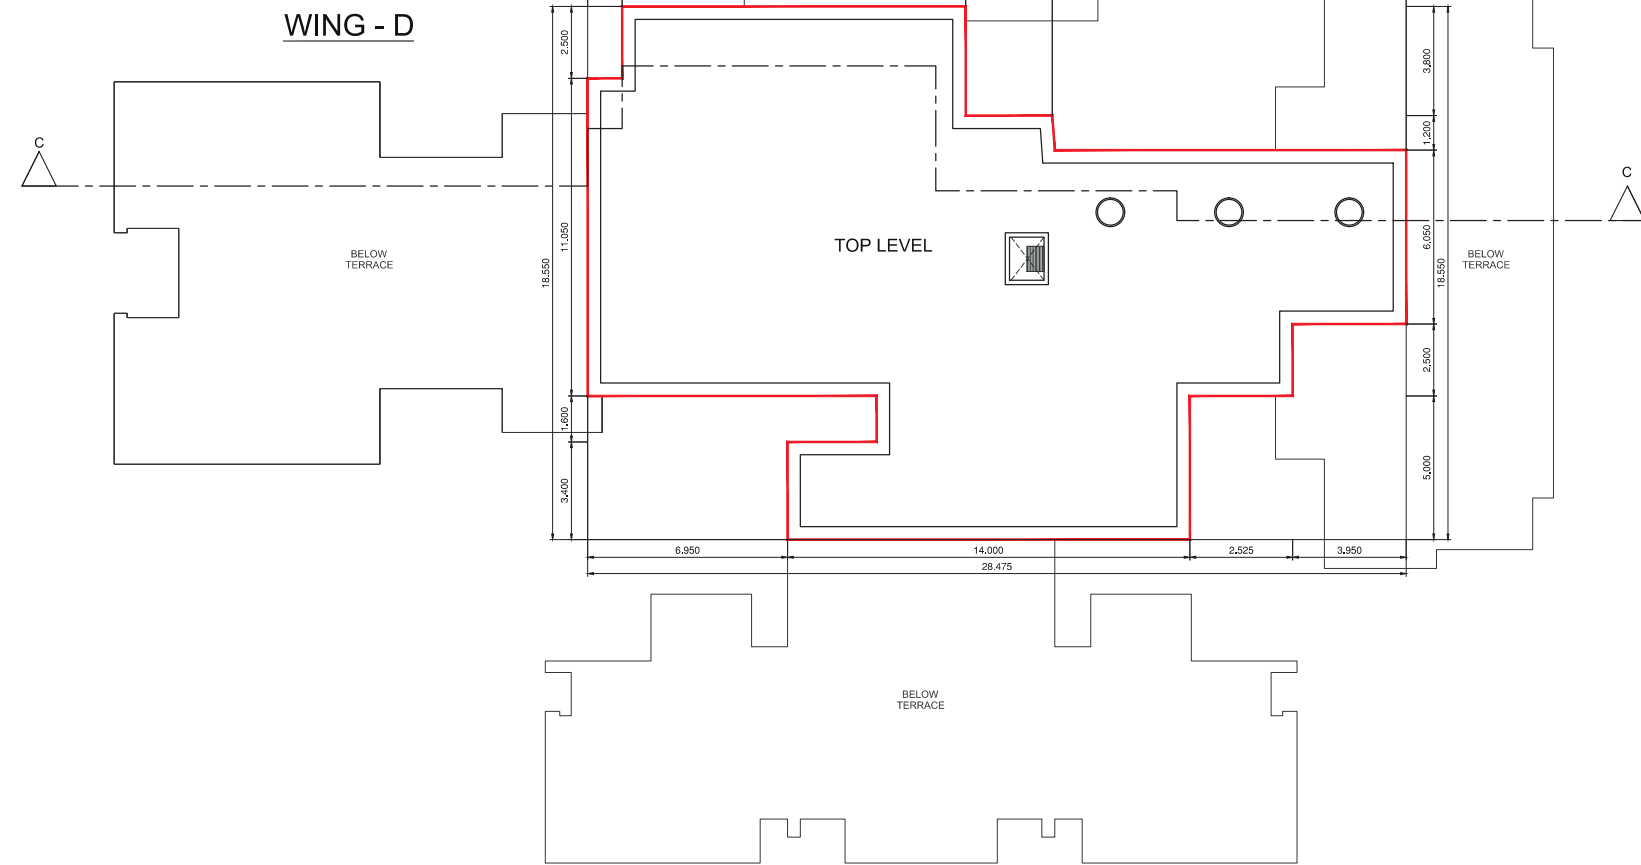

9TH FLOOR PLAN FOR WING - C
LIFT MACHINE ROOM & WATER TANK LEVEL PLAN FOR WING - D
SCALE:- 1:150

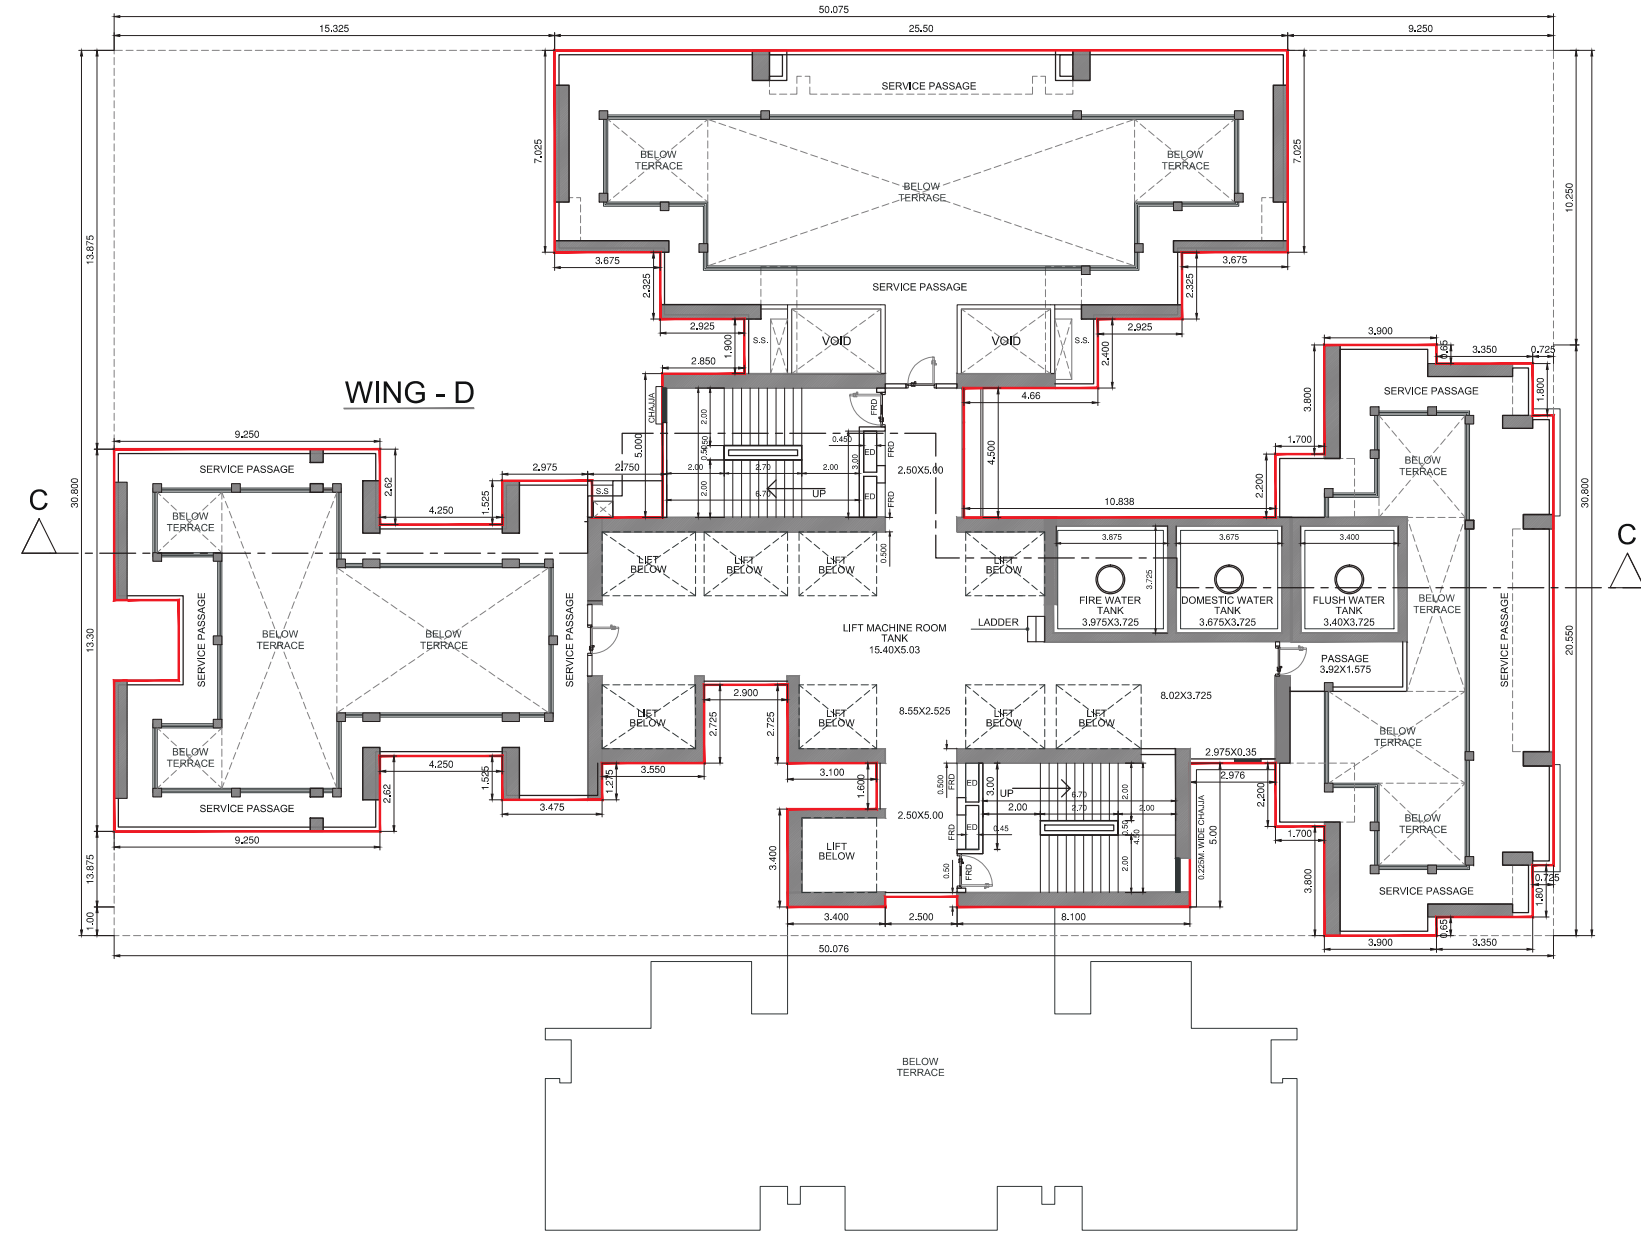

NOTE :-
1. Proposed work shown in red colour.....

DATE & STAMP OF RECEIPT OF PLAN

STAMP OF DATE OF APPROVAL OF PLANS

FILE NO. :- EB / 5709 / E / A

DIGITAL SIGN OF APPROVAL OF PLANS

VIKRAM SAMBHAJ 1 JADHAV	RAHUL NANDU V LANDGE	RAJESH SANTOSH K MAR DHOLAY
Sub Engineer (BP) City-IV	Assistant Engineer (BP) City-IV	Executive Engineer (BP) City-I
REVISION	DESCRIPTION	DATE

DESCRIPTION OF PROPOSAL & PROPERTY
PROPOSED RESIDENTIAL BUILDING NO. 1 ON PLOT BEARING C.S.NO.1798, 1841,
181840 OF BYCULLA DIVISION, BAPURAO JAGTAP MARG, BYCULLA (W), MUMBAI.

NAME & SIGNATURE OF OWNERS

M.S. SWAYAM REALTORS & TRADERS LLP

DATE 04.12.2024	NORTH	SIGNATURE NAME AND ADDRESS OF ARCHITECT
SCALE 1:150	DRN BY DEEPAK	MATRIX architects & engineers, 702, Marathon Max Mumbai-Goregaon Link Road mumbai-40
		signature of architect