


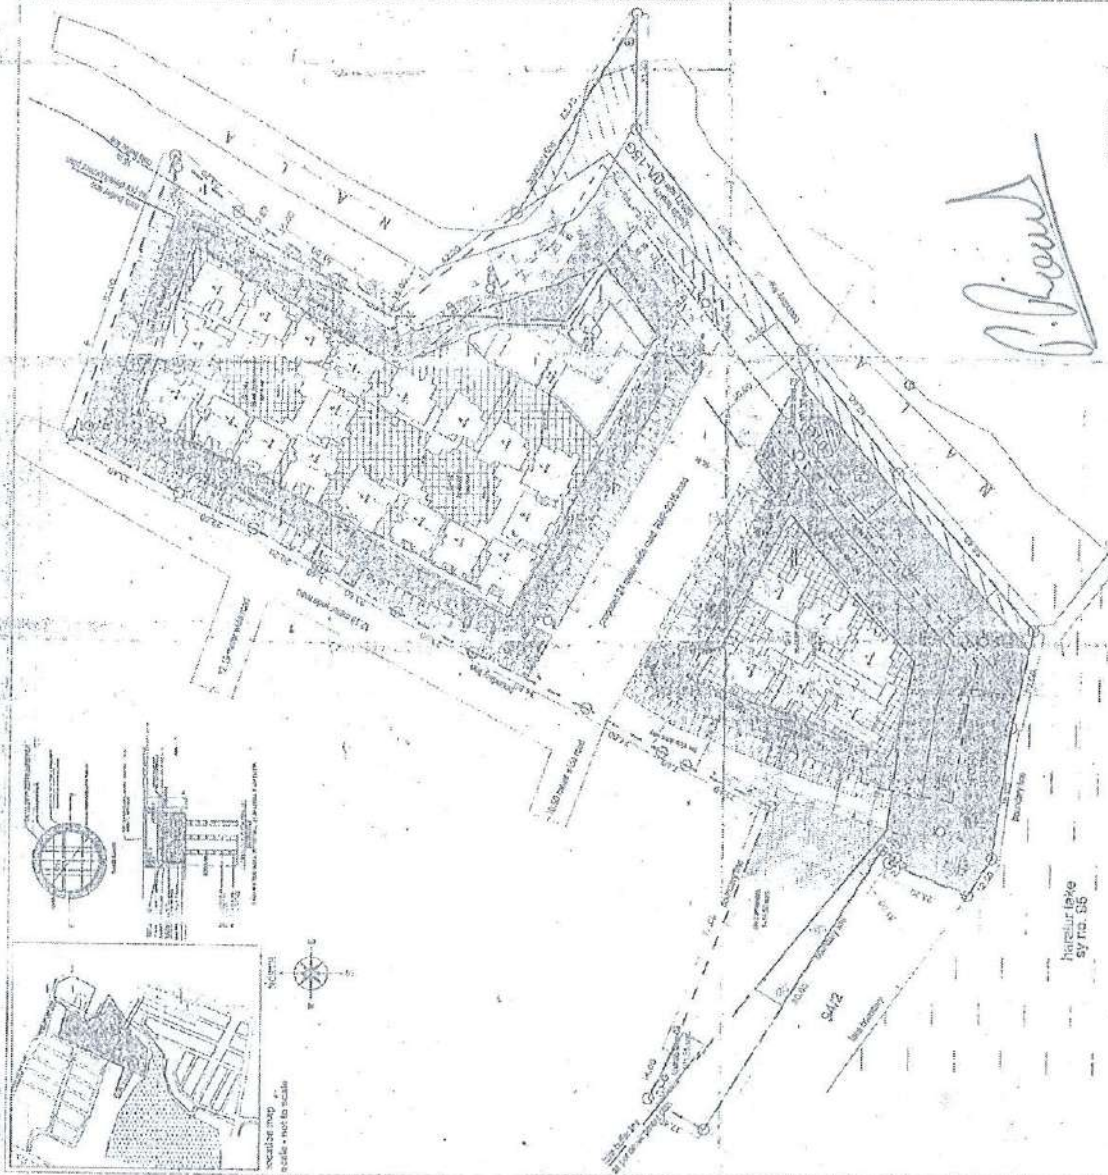

For FERN BUILDERS AND DEVELOPERS

For RBD Sifters LLP

Authorised Signatory

Authorised Signatory

REMARKS

1. The proposed building is situated on a plot of 1000 sq. m. The area of the building is 500 sq. m. The area of the open space is 500 sq. m.

2. The proposed building is situated on a plot of 1000 sq. m. The area of the building is 500 sq. m. The area of the open space is 500 sq. m.

3. The proposed building is situated on a plot of 1000 sq. m. The area of the building is 500 sq. m. The area of the open space is 500 sq. m.

PROPOSED BUILDING

1. The proposed building is situated on a plot of 1000 sq. m. The area of the building is 500 sq. m. The area of the open space is 500 sq. m.

2. The proposed building is situated on a plot of 1000 sq. m. The area of the building is 500 sq. m. The area of the open space is 500 sq. m.

3. The proposed building is situated on a plot of 1000 sq. m. The area of the building is 500 sq. m. The area of the open space is 500 sq. m.

REMARKS

1. The proposed building is situated on a plot of 1000 sq. m. The area of the building is 500 sq. m. The area of the open space is 500 sq. m.

2. The proposed building is situated on a plot of 1000 sq. m. The area of the building is 500 sq. m. The area of the open space is 500 sq. m.

3. The proposed building is situated on a plot of 1000 sq. m. The area of the building is 500 sq. m. The area of the open space is 500 sq. m.

PROPOSED BUILDING

1. The proposed building is situated on a plot of 1000 sq. m. The area of the building is 500 sq. m. The area of the open space is 500 sq. m.

2. The proposed building is situated on a plot of 1000 sq. m. The area of the building is 500 sq. m. The area of the open space is 500 sq. m.

3. The proposed building is situated on a plot of 1000 sq. m. The area of the building is 500 sq. m. The area of the open space is 500 sq. m.

1000

11/11/11

BHARAT LON TO NORTH CH

1. The proposed building is situated in the North Ch. area of the City of Bangalore. The area is covered by the Bangalore City Municipal Corporation (BMC) and is under the jurisdiction of the BMC. The proposed building is situated in the North Ch. area of the City of Bangalore. The area is covered by the Bangalore City Municipal Corporation (BMC) and is under the jurisdiction of the BMC.

Sl. No.	Description	Quantity	Unit
1	Concrete	100	m ³
2	Brick	100	m ³
3	Plaster	100	m ³
4	Paint	100	m ³
5	Roofing	100	m ³
6	Foundation	100	m ³
7	Structure	100	m ³
8	Interior	100	m ³
9	Exterior	100	m ³
10	Landscaping	100	m ³

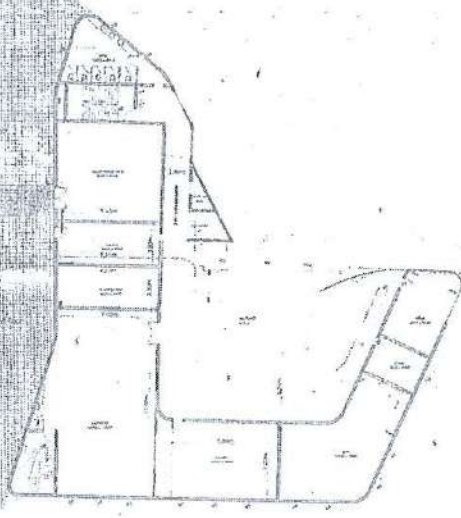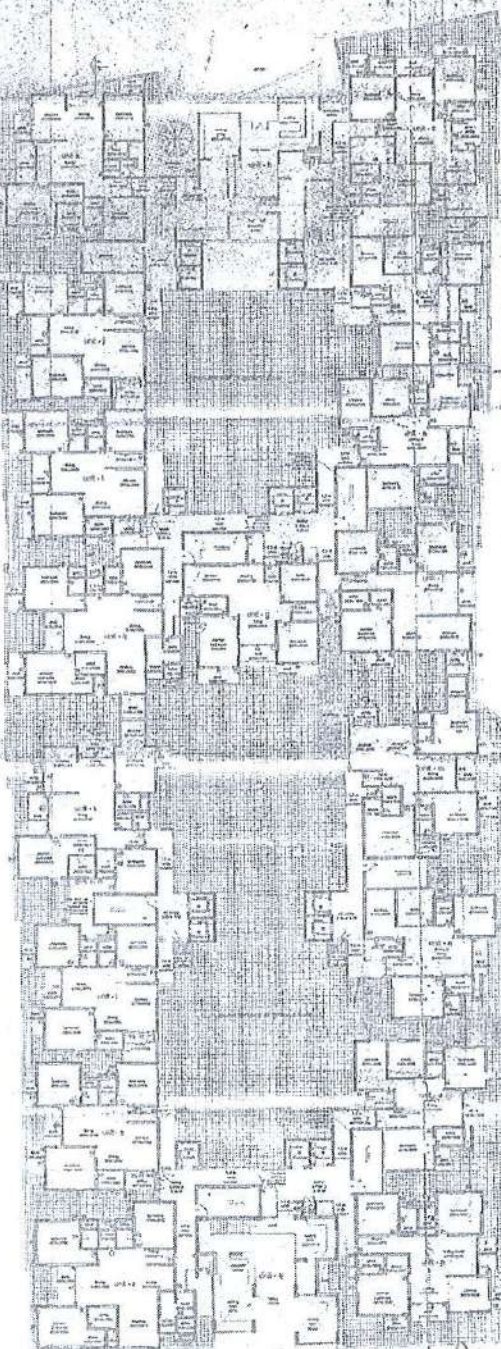

WING A & B

WING D

For FERN BUILDERS AND DEVELOPERS

P. Revu
Authorised Signatory

OWNER'S SIGNATURE

FERN BUILDERS & DEVELOPERS & AUSTIN ROACH

ARCHITECT'S SIGNATURE

TUSHAR.V (BCC/BL-2 67A-1236/87-88)

DRAWING TITLE

1st floor plan-wing-a,b,d

SANCTION PLAN DRAWING

JOB TITLE:
PROPOSED RESIDENTIAL APARTMENT PLAN FOR
BUMP KHATA NO 1200/450/135/1, 80,50
WARD NO 150,
SURVEY NO 71, 80, 50, 51/1, 51/2, 51/3, 51/4
WANDUR VILLAGE,
WANDUR HOBLI,
BANGALORE EAST TALUK.

NOTE:
01. ALL DIMENSIONS IN METERS ONLY
02. FOLLOW THE WRITTEN DIMENSIONS


Scale
1:150
Drawn
POOJA
Chkd
ASHISH

For RBD Shelters L.P

P. Revu
Authorised Signatory


TERRACE AT
FIRST FLOOR LVL (42.95m)

P. Revu *Sub* *Passi*

 

P. G. H. H. H.

the person

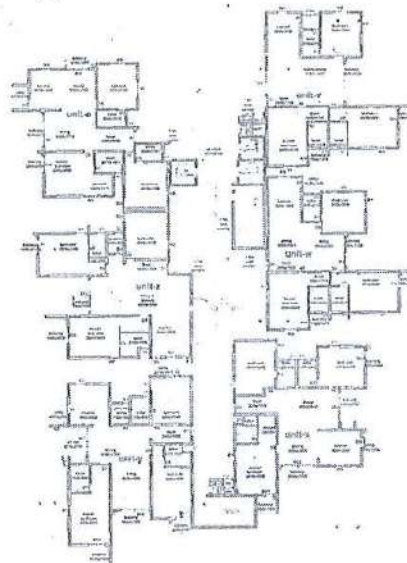

WING D

Authorised Signatory

Scale	Drawn sheet no
1:150	6/20



evig.

[Signature]

7.11.11



Nelson

DBE
CDD
SP/AD/Dir ID NORTH 5147613-14


1. Introduction
2. Objectives
3. Scope
4. Methodology
5. Results
6. Conclusion
7. Recommendations
8. References
9. Appendix
10. Glossary
11. Acknowledgements
12. Contact Information

Special Condition as per Labour Department of Government of Karnataka
1. The contractor shall be responsible for the safety of the workers and the public.
2. The contractor shall be responsible for the quality of the work.
3. The contractor shall be responsible for the completion of the work within the stipulated time.

Sl. No.	Particulars	Quantity	Unit	Rate	Amount
1.	Excavation	100	Cum	100	10000
2.	Foundation	200	Sqm	50	10000
3.	Structure	1000	Sqm	100	100000
4.	Roofing	1000	Sqm	50	50000
5.	Plumbing	1000	Mtr	10	10000
6.	Electrical	1000	Mtr	10	10000
7.	Painting	1000	Sqm	10	10000
8.	Sanitation	1000	Mtr	10	10000
9.	Landscaping	1000	Sqm	10	10000
10.	Other	1000	Sqm	10	10000
Total					200000

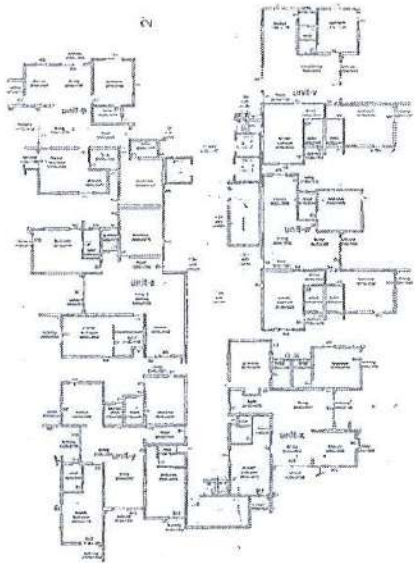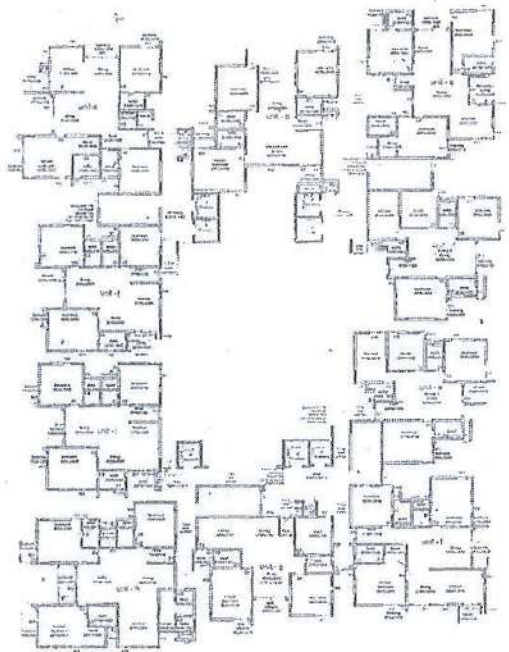

WING C

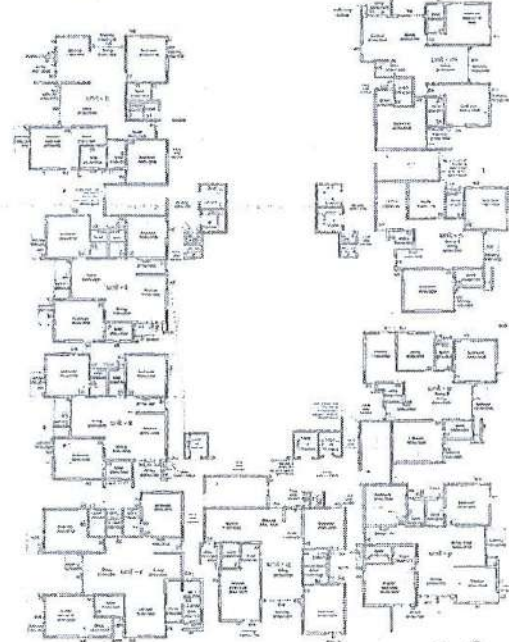

WING A & B



WING D

For FERNS BUILDERS AND DEVELOPERS

Authorised Signatory

For RBD Shelters LLP

Authorised Signatory

OWNER'S SIGNATURE

FERNS BUILDERS & DEVELOPERS & AUSTIN ROACH

ARCHITECT'S SIGNATURE

TUSHAR V (BCC/SL-3.6/A-1730707-05)

DRAWING TITLE
4th floor plan-wing-a,b,c,d



SANCTION PLAN DRAWING

JOB TITLE:
PROPOSED RESIDENTIAL APARTMENT PLAN FOR
BDMF KHATA NO 1206/1409/1367/1, 2, 3, 4
WARD NO 120,
SURVEY NO 71, 89, 93, 94, 92, 94, 94,
HARALUR VILLAGE,
VARTHUR HODU,
BANGALORE EAST TALUK.


NOTE:
1. ALL DIMENSIONS IN METERS ONLY
2. FOLLOW THE WRITTEN DIMENSIONS

Scale 1:150
Drawn sheet no 7/20
PGJA
GKKA
TACHIN

Handwritten signatures and notes at the bottom of the page.

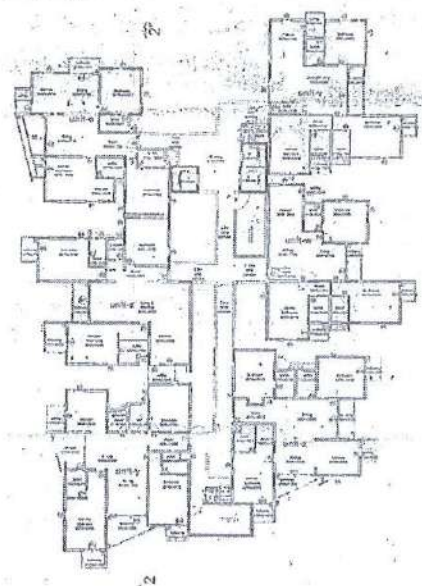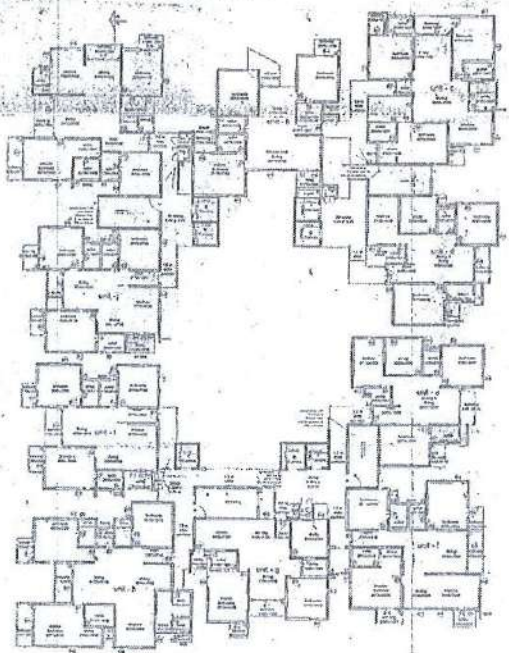

WING C

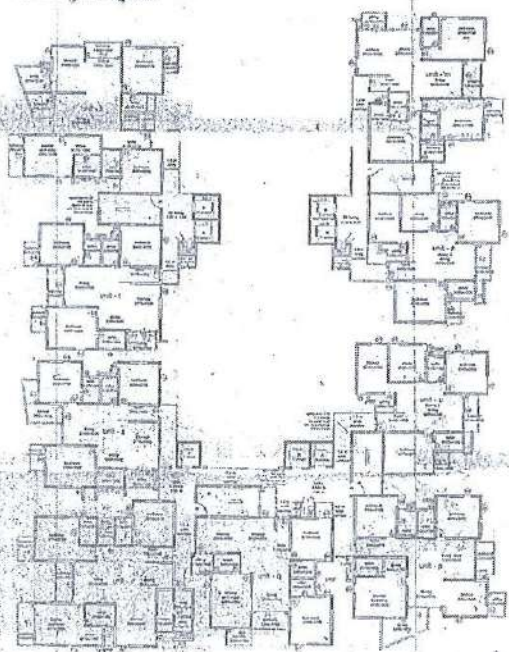

WING A & B

WING D

NOTICE TO THE PUBLIC
The undersigned, the Architect, hereby certifies that the above plan is a true and correct copy of the plan as submitted to the Government of Karnataka, Bangalore, for the purpose of obtaining sanction for the construction of the above building.

Sanctioned Details of the Building

Particulars	Area in Sq. Mts.
1. Ground Floor	1000.00
2. First Floor	1000.00
3. Second Floor	1000.00
4. Third Floor	1000.00
5. Fourth Floor	1000.00
6. Fifth Floor	1000.00
7. Sixth Floor	1000.00
8. Seventh Floor	1000.00
9. Eighth Floor	1000.00
10. Ninth Floor	1000.00
11. Tenth Floor	1000.00
12. Eleventh Floor	1000.00
13. Twelfth Floor	1000.00
14. Thirteenth Floor	1000.00
15. Fourteenth Floor	1000.00
16. Fifteenth Floor	1000.00
17. Sixteenth Floor	1000.00
18. Seventeenth Floor	1000.00
19. Eighteenth Floor	1000.00
20. Nineteenth Floor	1000.00
21. Twentieth Floor	1000.00
22. Twenty-first Floor	1000.00
23. Twenty-second Floor	1000.00
24. Twenty-third Floor	1000.00
25. Twenty-fourth Floor	1000.00
26. Twenty-fifth Floor	1000.00
27. Twenty-sixth Floor	1000.00
28. Twenty-seventh Floor	1000.00
29. Twenty-eighth Floor	1000.00
30. Twenty-ninth Floor	1000.00
31. Thirtieth Floor	1000.00
32. Thirty-first Floor	1000.00
33. Thirty-second Floor	1000.00
34. Thirty-third Floor	1000.00
35. Thirty-fourth Floor	1000.00
36. Thirty-fifth Floor	1000.00
37. Thirty-sixth Floor	1000.00
38. Thirty-seventh Floor	1000.00
39. Thirty-eighth Floor	1000.00
40. Thirty-ninth Floor	1000.00
41. Fortieth Floor	1000.00
42. Forty-first Floor	1000.00
43. Forty-second Floor	1000.00
44. Forty-third Floor	1000.00
45. Forty-fourth Floor	1000.00
46. Forty-fifth Floor	1000.00
47. Forty-sixth Floor	1000.00
48. Forty-seventh Floor	1000.00
49. Forty-eighth Floor	1000.00
50. Forty-ninth Floor	1000.00
51. Fiftieth Floor	1000.00
52. Fifty-first Floor	1000.00
53. Fifty-second Floor	1000.00
54. Fifty-third Floor	1000.00
55. Fifty-fourth Floor	1000.00
56. Fifty-fifth Floor	1000.00
57. Fifty-sixth Floor	1000.00
58. Fifty-seventh Floor	1000.00
59. Fifty-eighth Floor	1000.00
60. Fifty-ninth Floor	1000.00
61. Sixtieth Floor	1000.00
62. Sixty-first Floor	1000.00
63. Sixty-second Floor	1000.00
64. Sixty-third Floor	1000.00
65. Sixty-fourth Floor	1000.00
66. Sixty-fifth Floor	1000.00
67. Sixty-sixth Floor	1000.00
68. Sixty-seventh Floor	1000.00
69. Sixty-eighth Floor	1000.00
70. Sixty-ninth Floor	1000.00
71. Seventieth Floor	1000.00
72. Seventy-first Floor	1000.00
73. Seventy-second Floor	1000.00
74. Seventy-third Floor	1000.00
75. Seventy-fourth Floor	1000.00
76. Seventy-fifth Floor	1000.00
77. Seventy-sixth Floor	1000.00
78. Seventy-seventh Floor	1000.00
79. Seventy-eighth Floor	1000.00
80. Seventy-ninth Floor	1000.00
81. Eightieth Floor	1000.00
82. Eighty-first Floor	1000.00
83. Eighty-second Floor	1000.00
84. Eighty-third Floor	1000.00
85. Eighty-fourth Floor	1000.00
86. Eighty-fifth Floor	1000.00
87. Eighty-sixth Floor	1000.00
88. Eighty-seventh Floor	1000.00
89. Eighty-eighth Floor	1000.00
90. Eighty-ninth Floor	1000.00
91. Ninetieth Floor	1000.00
92. Ninety-first Floor	1000.00
93. Ninety-second Floor	1000.00
94. Ninety-third Floor	1000.00
95. Ninety-fourth Floor	1000.00
96. Ninety-fifth Floor	1000.00
97. Ninety-sixth Floor	1000.00
98. Ninety-seventh Floor	1000.00
99. Ninety-eighth Floor	1000.00
100. Ninety-ninth Floor	1000.00
101. One Hundredth Floor	1000.00

Particulars	Area in Sq. Mts.
1. Ground Floor	1000.00
2. First Floor	1000.00
3. Second Floor	1000.00
4. Third Floor	1000.00
5. Fourth Floor	1000.00
6. Fifth Floor	1000.00
7. Sixth Floor	1000.00
8. Seventh Floor	1000.00
9. Eighth Floor	1000.00
10. Ninth Floor	1000.00
11. Tenth Floor	1000.00
12. Eleventh Floor	1000.00
13. Twelfth Floor	1000.00
14. Thirteenth Floor	1000.00
15. Fourteenth Floor	1000.00
16. Fifteenth Floor	1000.00
17. Sixteenth Floor	1000.00
18. Seventeenth Floor	1000.00
19. Eighteenth Floor	1000.00
20. Nineteenth Floor	1000.00
21. Twentieth Floor	1000.00
22. Twenty-first Floor	1000.00
23. Twenty-second Floor	1000.00
24. Twenty-third Floor	1000.00
25. Twenty-fourth Floor	1000.00
26. Twenty-fifth Floor	1000.00
27. Twenty-sixth Floor	1000.00
28. Twenty-seventh Floor	1000.00
29. Twenty-eighth Floor	1000.00
30. Twenty-ninth Floor	1000.00
31. Thirtieth Floor	1000.00
32. Thirty-first Floor	1000.00
33. Thirty-second Floor	1000.00
34. Thirty-third Floor	1000.00
35. Thirty-fourth Floor	1000.00
36. Thirty-fifth Floor	1000.00
37. Thirty-sixth Floor	1000.00
38. Thirty-seventh Floor	1000.00
39. Thirty-eighth Floor	1000.00
40. Thirty-ninth Floor	1000.00
41. Fortieth Floor	1000.00
42. Forty-first Floor	1000.00
43. Forty-second Floor	1000.00
44. Forty-third Floor	1000.00
45. Forty-fourth Floor	1000.00
46. Forty-fifth Floor	1000.00
47. Forty-sixth Floor	1000.00
48. Forty-seventh Floor	1000.00
49. Forty-eighth Floor	1000.00
50. Forty-ninth Floor	1000.00
51. Fiftieth Floor	1000.00
52. Fifty-first Floor	1000.00
53. Fifty-second Floor	1000.00
54. Fifty-third Floor	1000.00
55. Fifty-fourth Floor	1000.00
56. Fifty-fifth Floor	1000.00
57. Fifty-sixth Floor	1000.00
58. Fifty-seventh Floor	1000.00
59. Fifty-eighth Floor	1000.00
60. Fifty-ninth Floor	1000.00
61. Sixtieth Floor	1000.00
62. Sixty-first Floor	1000.00
63. Sixty-second Floor	1000.00
64. Sixty-third Floor	1000.00
65. Sixty-fourth Floor	1000.00
66. Sixty-fifth Floor	1000.00
67. Sixty-sixth Floor	1000.00
68. Sixty-seventh Floor	1000.00
69. Sixty-eighth Floor	1000.00
70. Sixty-ninth Floor	1000.00
71. Seventieth Floor	1000.00
72. Seventy-first Floor	1000.00
73. Seventy-second Floor	1000.00
74. Seventy-third Floor	1000.00
75. Seventy-fourth Floor	1000.00
76. Seventy-fifth Floor	1000.00
77. Seventy-sixth Floor	1000.00
78. Seventy-seventh Floor	1000.00
79. Seventy-eighth Floor	1000.00
80. Seventy-ninth Floor	1000.00
81. Eightieth Floor	1000.00
82. Eighty-first Floor	1000.00
83. Eighty-second Floor	1000.00
84. Eighty-third Floor	1000.00
85. Eighty-fourth Floor	1000.00
86. Eighty-fifth Floor	1000.00
87. Eighty-sixth Floor	1000.00
88. Eighty-seventh Floor	1000.00
89. Eighty-eighth Floor	1000.00
90. Eighty-ninth Floor	1000.00
91. Ninetieth Floor	1000.00
92. Ninety-first Floor	1000.00
93. Ninety-second Floor	1000.00
94. Ninety-third Floor	1000.00
95. Ninety-fourth Floor	1000.00
96. Ninety-fifth Floor	1000.00
97. Ninety-sixth Floor	1000.00
98. Ninety-seventh Floor	1000.00
99. Ninety-eighth Floor	1000.00
100. Ninety-ninth Floor	1000.00
101. One Hundredth Floor	1000.00

OWNER'S SIGNATURE

FERNS-BUILDER'S & DEVELOPER'S X AUSTIN ROACH

ARCHITECT'S SIGNATURE

TUSHAR V. (BOC/BL-3.61A-1230/07-09)

DRAWING TITLE
5th floor plan-wing-a,b,c,d

SANCTION PLAN DRAWING

JOB TITLE
PROPOSED RESIDENTIAL APARTMENT PLANTER
BDMF KHATA NO 1205/469/3157/ 85.00
WARD RD 350
SURVEY NO 11/10 CS SUR 1/1, 1/1, 1/1, 1/1
HARMAUR VILLAGE
WARD-UR HOBLI
BANGALORE EAST TALUK

NOTE:
01 ALL DIMENSIONS IN METERS ONLY
02 FOLLOW THE WRITTEN DIMENSIONS

Scale: 1:150
Drawn by: [Signature]
Checked by: [Signature]
Date: 08/20

For FERN'S BUILDER'S AND DEVELOPER'S


Authorized Signatory

For RBD Shelter's LLP

Authorized Signatory

Handwritten signatures and notes at the bottom of the page.

8

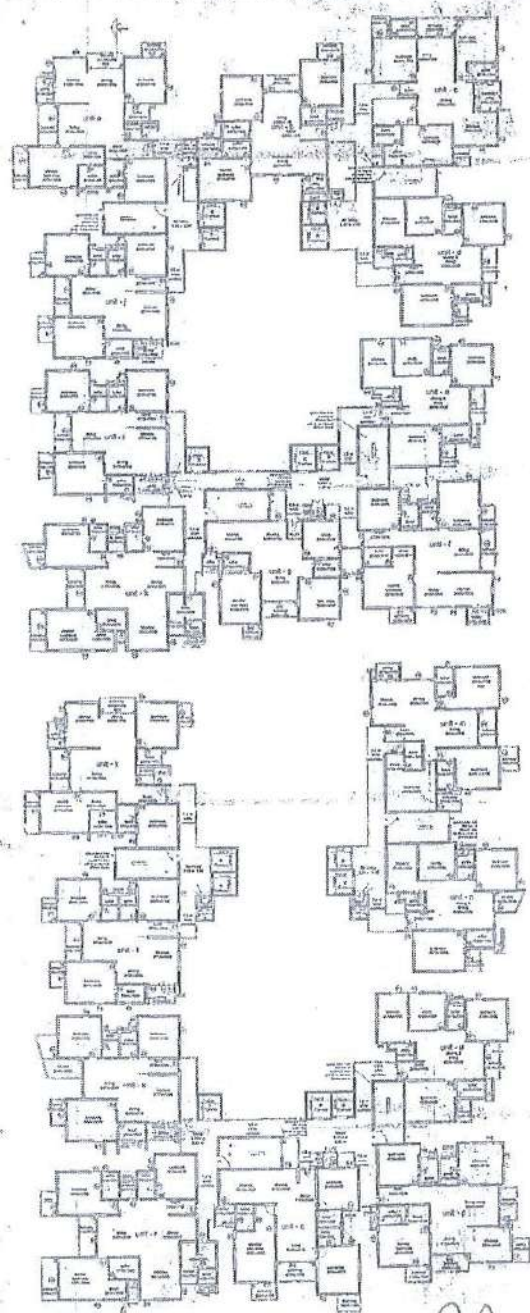

WING A & B



WING C

WING C

WING C
The plan shows the layout of the building, including the rooms, corridors, and service areas. The plan is drawn to scale and shows the exact dimensions of the building. 

WING C

The plan shows the layout of the building, including the rooms, corridors, and service areas. The plan is drawn to scale and shows the exact dimensions of the building. 

Room No.	Room Name	Area (sq. ft.)
1	Room 1	100
2	Room 2	100
3	Room 3	100
100	Room 100	100

The plan shows the layout of the building, including the rooms, corridors, and service areas. The plan is drawn to scale and shows the exact dimensions of the building. 

Authorised Signatory

For RBD Shelters LLP

Authorised Signatory

OWNER'S SIGNATURE

FERN'S BUILDERS & DEVELOPER'S & AUSTIN ROAD

ARCHITECT'S SIGNATURE

TUSHAR V (DCC/OL-3.6/A-1730/07-08)

DRAWING TITLE

6th floor plan-wing-a,b,c

SANCTION PLAN DRAWING

JOB TITLE:
PROPOSED RESIDENTIAL APARTMENT PLAN FOR
RMP/KHATA NO 120/140/136271/2950
WARD NO 150
SURVEY NO 71 85 20 001 042 041 300
NARAYUR VILLAGE,
NARAYUR HOBLI,
BANGALORE EAST TALUK.


NOTE:
1. ALL DIMENSIONS IN METERS ONLY
2. FOLLOW THE WRITTEN DIMENSIONS

Scale
1:150

Drawn sheet no.
POOJA
CHKD
ASHISH


9/20

Obstinate from NASHI

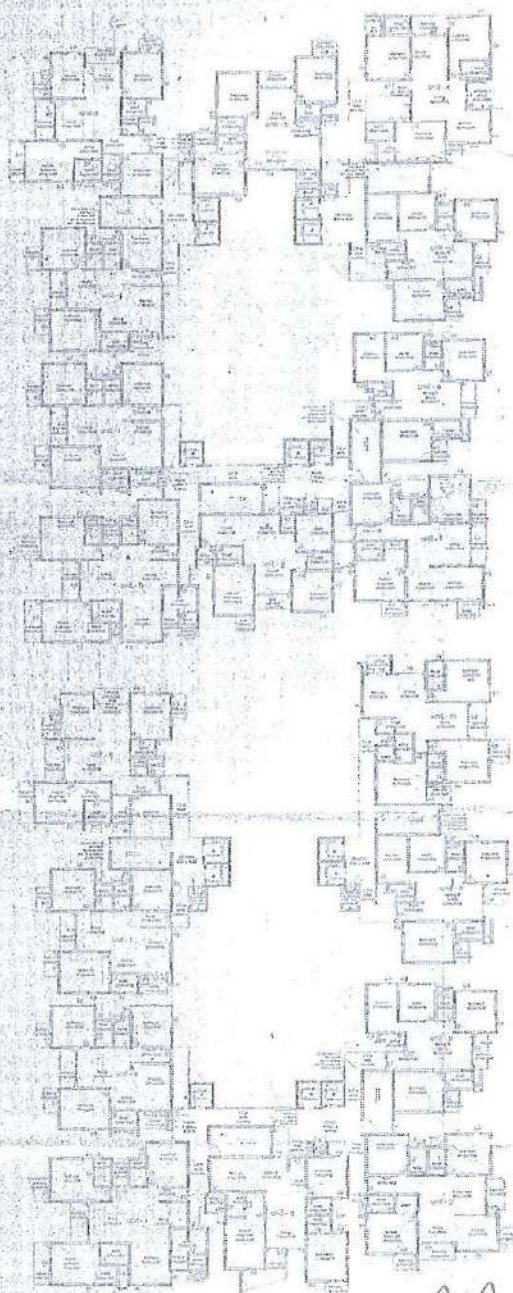

WING A & B

P. Burch

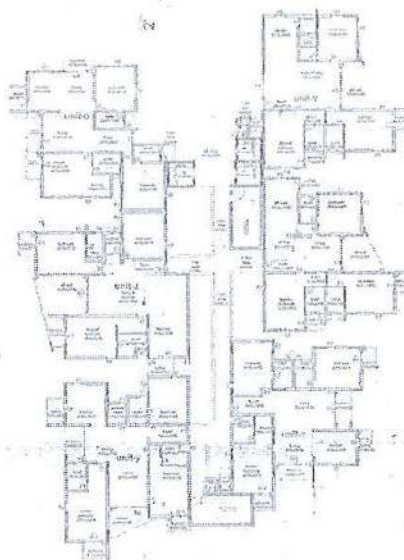

WING C

[illegible]

Abstracts of the 1996 Annual Meeting of the American Society of Human Genetics, 1996, November 14-18, 1996, Denver, Colorado, USA. *Am J Hum Genet* 59:1-10, 1996

Received 10 November 1996; accepted 10 November 1996

Abstracts of the 1996 Annual Meeting of the American Society of Human Genetics, 1996, November 14-18, 1996, Denver, Colorado, USA. *Am J Hum Genet* 59:1-10, 1996

The American Society of Human Genetics (ASHG) is a non-profit organization dedicated to the advancement of human genetics. The Society's primary focus is on the study of human genetic variation and its role in disease. The Society's members are scientists, clinicians, and educators who are interested in the field of human genetics. The Society's activities include the publication of the *Journal of Human Genetics*, the organization of annual meetings, and the provision of educational programs. The Society's mission is to advance the understanding of human genetics and to improve the health of the human population.

The 1996 Annual Meeting of the American Society of Human Genetics was held in Denver, Colorado, USA, from November 14-18, 1996. The meeting was attended by over 1,000 scientists, clinicians, and educators from around the world. The meeting featured a variety of sessions, including plenary sessions, symposia, workshops, and poster sessions. The meeting was a major event in the field of human genetics and provided an excellent opportunity for scientists to present their research and to interact with their colleagues.

The following is a list of the abstracts presented at the 1996 Annual Meeting of the American Society of Human Genetics. The abstracts are organized by session and are listed in alphabetical order by author. The abstracts are available in both English and French.

Session	Abstract	Author
Plenary Session	The Human Genome Project: A Review of the Progress to Date	James Watson
Symposium	The Human Genome Project: A Review of the Progress to Date	James Watson
Workshop	The Human Genome Project: A Review of the Progress to Date	James Watson
Poster Session	The Human Genome Project: A Review of the Progress to Date	James Watson

The following is a list of the abstracts presented at the 1996 Annual Meeting of the American Society of Human Genetics. The abstracts are organized by session and are listed in alphabetical order by author. The abstracts are available in both English and French.

Session	Abstract	Author
Plenary Session	The Human Genome Project: A Review of the Progress to Date	James Watson
Symposium	The Human Genome Project: A Review of the Progress to Date	James Watson
Workshop	The Human Genome Project: A Review of the Progress to Date	James Watson
Poster Session	The Human Genome Project: A Review of the Progress to Date	James Watson

1. The following are the names of the people who are listed in the table below:
 2. The names are listed in alphabetical order.
 3. The names are listed in alphabetical order.
 4. The names are listed in alphabetical order.
 5. The names are listed in alphabetical order.
 6. The names are listed in alphabetical order.
 7. The names are listed in alphabetical order.
 8. The names are listed in alphabetical order.
 9. The names are listed in alphabetical order.
 10. The names are listed in alphabetical order.

FOR FERNS BUILDERS AND DEVELOPER

Authorized Signatory

For RBD Shelters LP

Authorised Signatory

[illegible]

OWNER'S SIGNATURE _____

[illegible]

ARCHITECT'S SIGNATURE

DRAWING TITLE
7th floor plan-wing-a,b,c

SANCTION PLAN DRAWING

JOB TITLE:
PROPOSED RESIDENTIAL APARTMENT PLAN FOR
BOMP KOTATA NO 130B/140B/150B/162B
WARD NO 150,
SURVEY NO 213/50, 9/11, 9/12, 9/13, 9/14
HATULIN VILLAGE,
WARTHU NOBILI,
BANGALORE EAST TALUK.

NOTE:
01 ALL DIMENSIONS IN METERS ONLY
02 FOLLOW THE WRITTEN DIMENSIONS

Scale	Drawn sheet no
1:150	10/20

Belitung the Pasir

7

DUSHPAD, D6/10 NORTH 0515-2013-14

Conditions
1. The applicant shall comply with the provisions of the Building Act, 1947 and the Building Rules, 1955, and shall obtain the necessary permits from the local authority before commencing the work.
2. The applicant shall maintain the site in a safe and sound condition at all times during the construction of the building.
3. The applicant shall provide adequate drainage for the building and the surrounding area.
4. The applicant shall provide adequate ventilation for the building.
5. The applicant shall provide adequate lighting for the building.
6. The applicant shall provide adequate fire protection for the building.
7. The applicant shall provide adequate security for the building.
8. The applicant shall provide adequate parking for the building.
9. The applicant shall provide adequate access to the building.
10. The applicant shall provide adequate facilities for the building.
11. The applicant shall provide adequate facilities for the surrounding area.
12. The applicant shall provide adequate facilities for the public.
13. The applicant shall provide adequate facilities for the environment.
14. The applicant shall provide adequate facilities for the community.
15. The applicant shall provide adequate facilities for the future.

Special Condition as per Subordinate Development Control
1. The applicant shall provide adequate facilities for the building.
2. The applicant shall provide adequate facilities for the surrounding area.
3. The applicant shall provide adequate facilities for the public.
4. The applicant shall provide adequate facilities for the environment.
5. The applicant shall provide adequate facilities for the community.
6. The applicant shall provide adequate facilities for the future.

Sl. No.	Particulars	Remarks
1.	Area of the plot	1000 sq. m.
2.	Area of the building	1000 sq. m.
3.	Area of the parking	1000 sq. m.
4.	Area of the access	1000 sq. m.
5.	Area of the facilities	1000 sq. m.
6.	Area of the future	1000 sq. m.


Notes
1. The applicant shall provide adequate facilities for the building.
2. The applicant shall provide adequate facilities for the surrounding area.
3. The applicant shall provide adequate facilities for the public.
4. The applicant shall provide adequate facilities for the environment.
5. The applicant shall provide adequate facilities for the community.
6. The applicant shall provide adequate facilities for the future.

Scale
1:150
Drawn sheet no. 1/20
Ckd. 1/20
Asd. 1/20

Sanction Plan Drawing
JOB TITLE:
PROPOSED RESIDENTIAL APARTMENT PLAN FOR
DUSHPAD, D6/10 NORTH 0515-2013-14
WARD NO. 10
SURVEY NO. 7189, 09.01.2012, 241.243
HARSH VILLAGE,
VANDER NODI,
KARNATAKA EAST TALE.

NOTE:
ALL DIMENSIONS IN METERS ONLY
OR FOLLOW THE WRITTEN DIMENSIONS

Scale
1:150
Drawn sheet no. 1/20
Ckd. 1/20
Asd. 1/20

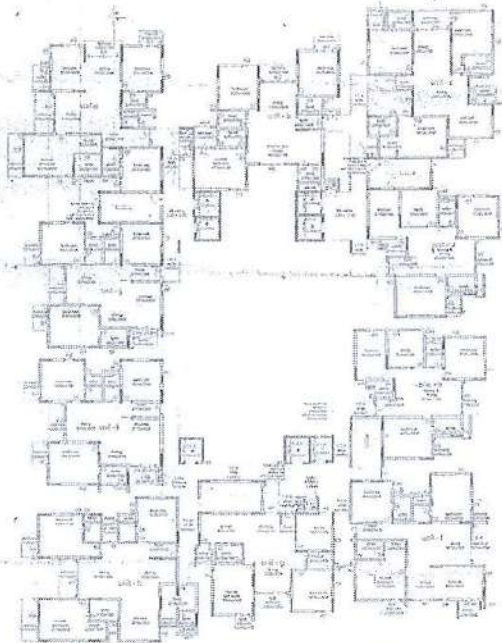

WING A & B



WING C

P. Ramesh

For FERN'S BUILDERS AND DEVELOPERS
P. Ramesh
Authorised Signatory

OWNER'S SIGNATURE

FERN'S BUILDERS & DEVELOPERS & ARDIN MOCH

ARCHITECT'S SIGNATURE

TODDAR V. (REGD. NO. 67A-175067-08)


DRAWING TITLE
9th floor plan-wing-a,b,c

For RBD Shelters LLP
P. Ramesh
Authorised Signatory

P. Ramesh

P. Ramesh

P. Ramesh

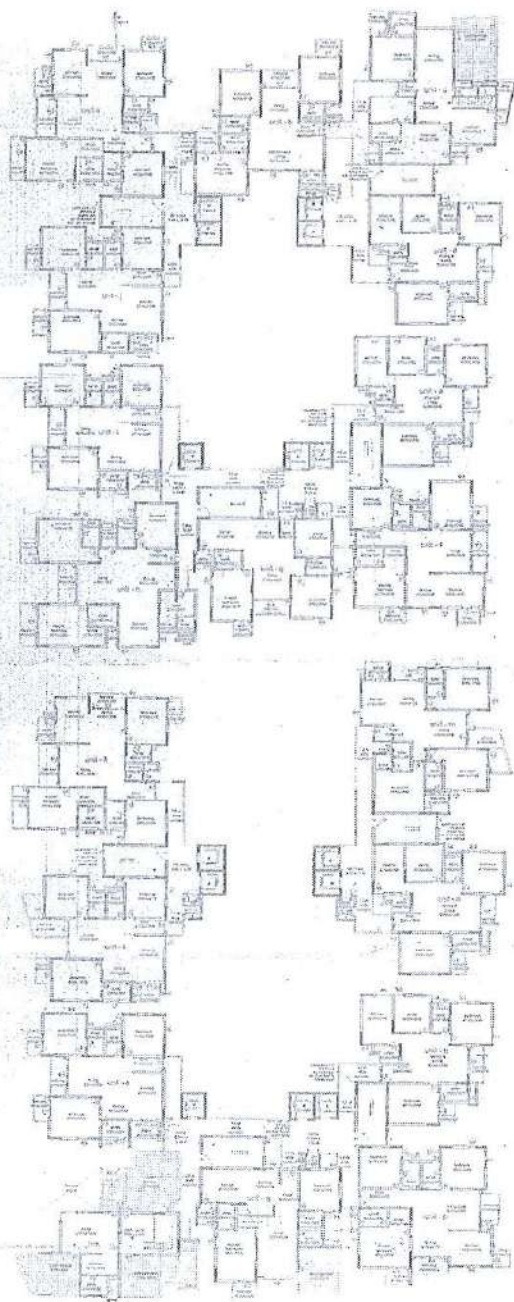

WING A & B

P. Rowland

For FERNS BUILDERS AND DEVELOPERS

Authorised Signatory

For RBD Shelters ALP

Authorised Signatory

OWNER'S SIGNATURE _____

FERNB BUILDERS & DEVELOPERS & AUSTIN BOACH

ARCHITECT'S SIGNATURE

INSTR Y 43C00013.6FA-173E:07 0B5

DRAWING TITLE

10th floor plan-wing-a,b,c

SANCTION PLAN DRAWING

JOB TITLE

PROPOSED RESIDENTIAL APARTMENT PLAN FOR
BSEF BHAJA NO 120/140/13/971/09/90
WARD NO 102,
SURVEY NO 71/09-50, 90/1 JEE, 90/1 JEE
HARALUR VILLAGE,
VANDHUR HOBLI,
BANGALORE EAST TALUK

NOTE:
 01-ALL DIMENSIONS IN METERS ONLY
 02-FOLLOW THE WRITTEN DIMENSIONS

Scale

1:150

Draw a


Child

A51194

WS

13:20
2

Signature Date

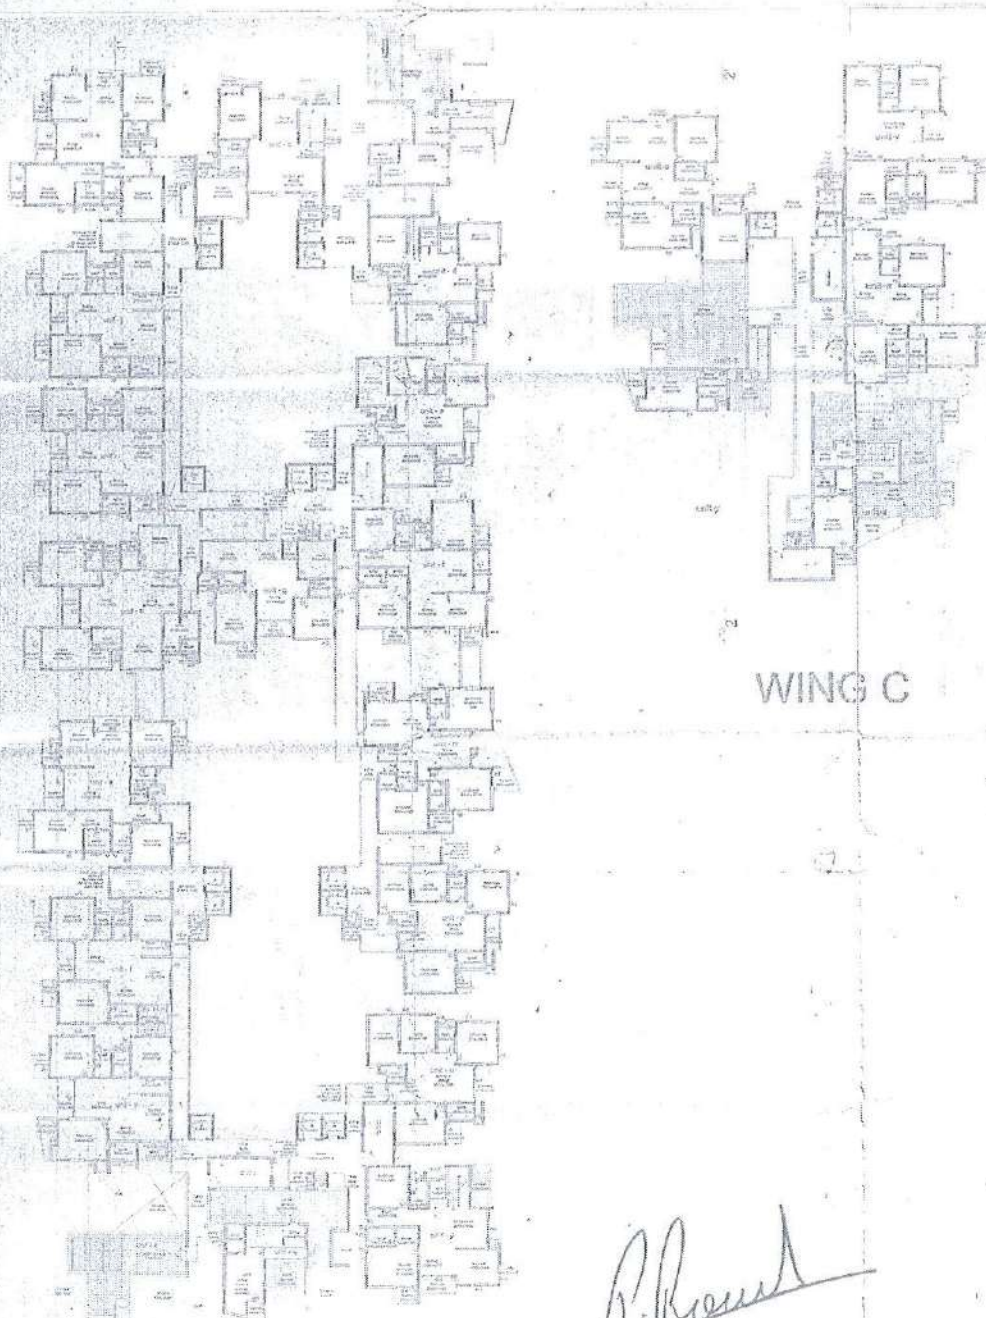

WING C

WING A & B

For FERN BUILDERS AND DEVELOPERS

Authorised Signatory

For RBD ~~Shatters~~ L.P.

Authorised Signatory

OWNER'S SIGNATURE _____

FERNÉ GUILLON & DEVELOPER'S: AUSTIN ROACH

ARCHITECT'S SIGNATURE


DRAWING TITLE
11th floor plan-wing-a,b,c

SANCTION PLAN DRAWING

JOB TITLE:
PROPOSED RESIDENTIAL APARTMENT PLAN FOR
DAMP KUYA NO 100/140/100/77.00.00
WARD NO 100,
SURVEY NO 21.00.00 0/1 MTD, 0/1 0/1
KUMAR VILLAGE,
WATTHAK MOULI,
BANGALORE EAST TALUK

NOTE:
OF ALL DIMENSIONING IN METERS ONLY.
OR FOLLOW THE WRITTEN DIMENSIONS

Scale 1:150 Drawn about noon
POON 14/20
CHH

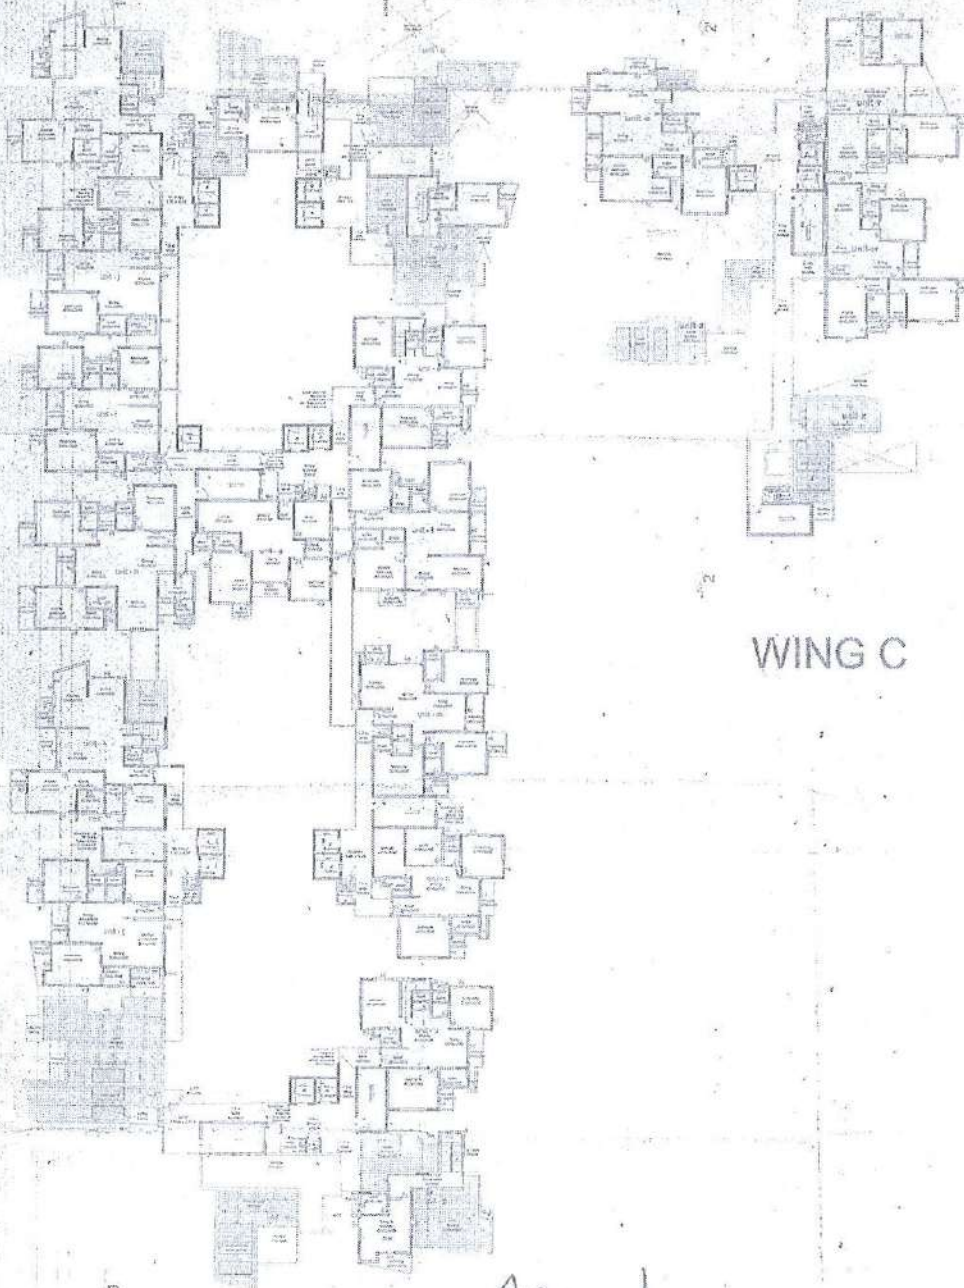

WING A & B

WING C

P. Brown

For FERNS BUILDERS AND DEVELOPERS

Authorized Signatory

Authorised Signatory

For RBD Shelters ALP

Authorised Signatory

Authorised Signatory

OWNER'S SIGNATURE _____

FERNS BUILDER'S & DEVELOPER'S 3 AMSTIN ROAD

ARCHITECT'S SIGNATURE _____

FOURNARY (BCCBL 3 67A-1730/97-DB)

DRAWING TITLE

12th floor plan-wing-a,b,c

SANCTION PLAN DRAWING

JOB TITLE:

PROPOSED RESIDENTIAL APARTMENT PLAN FOR
UNIT NO. 1206/1400/1206/1206/1206
WARD NO. 10,
SHAW NE 75TH ST. SW. 5TH ST. 5TH ST. 5TH ST.
HARBOUR VILLAGE,
VANDERBILT HILL,
BANGALORE EAST IN THE

NOTE:

ALL DIMENSIONS IN METERS ONLY
FOLLOW THE WRITTEN DIMENSIONS

Scale

1:150

Draw sheet to

FOIPA 15/20
Chkd

7/24/95



1/25/20

100

B. G. K. K. K.

Full

WACM

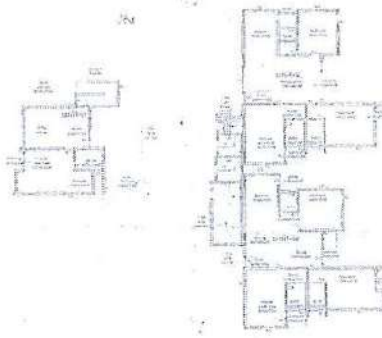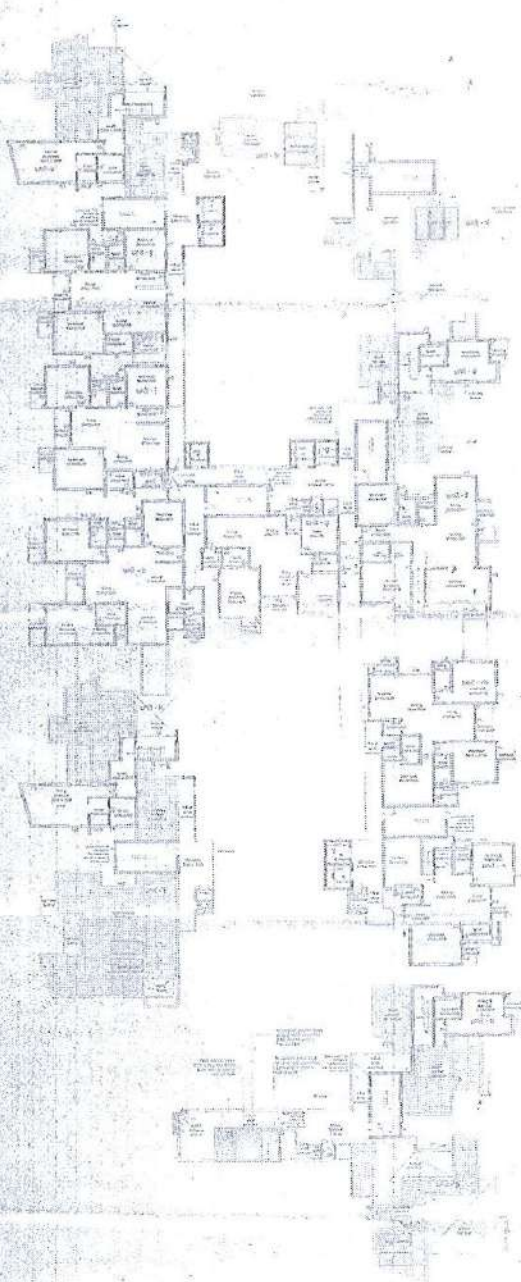

WING C

WING A & B

P. Rowland

FOURTEEN BUILDERS AND DEVELOPERS

Authorised Signatory

For RBD Shelters ALF

Authorised Signatory

OWNER'S SIGNATURE

PERNS BUILDER'S & DEVELOPER'S & AUSTIN ROACH

ARCHITECT'S SIGNATURE

TUSHAR V (BCCIDL-3 0/A-1709/07 DB)

DRAWING TITLE
13th floor plan-wing-a,b,c

SANCTION PLAN DRAWING

JOB TITLE:
PROPOSED RESIDENTIAL APARTMENT PLAN FOR
SHELVY HILLTAPOLE MOUNTAIN COMMUNITY
WARD NO 101,
SURVEY NO 71 10 90, 91, 912, 911, 910
HARVEY VILLAGE,
WELTHUR HONDI,
BANGALORE EAST TALUK.

NOTE:
01 ALL DIMENSIONS IN METERS ONLY
02 FOLLOW THE WRITTEN DIMENSIONS

Scale	Drawn Chest no
1:150	FOCA 15/20
	Chsd
	ASBUT

Robert Lee

6

REMARKS:
1. The proposed building is situated in the vicinity of the existing building and the proposed building is to be constructed on the same site as the existing building.
2. The proposed building is to be constructed on the same site as the existing building and the proposed building is to be constructed on the same site as the existing building.
3	Area of the open space	10000 sq. m.
4	Area of the parking space	10000 sq. m.
5	Area of the garden	10000 sq. m.
6	Area of the playground	10000 sq. m.
7	Area of the sports ground	10000 sq. m.
8	Area of the swimming pool	10000 sq. m.
9	Area of the clubhouse	10000 sq. m.
10	Area of the library	10000 sq. m.

WING C

WING A & B

P. Prasad

For FERNS BUILDERS AND DEVELOPERS

P. Prasad
Authorised Signatory

For RBD Sneakers LLP

P. Prasad
Authorised Signatory

Sl. No.	Particulars	Remarks
1	Area of the plot	10000 sq. m.
2	Area of the building	10000 sq. m.
3	Area of the open space	10000 sq. m.
4	Area of the parking space	10000 sq. m.
5	Area of the garden	10000 sq. m.
6	Area of the playground	10000 sq. m.
7	Area of the sports ground	10000 sq. m.
8	Area of the swimming pool	10000 sq. m.
9	Area of the clubhouse	10000 sq. m.
10	Area of the library	10000 sq. m.

OWNER'S SIGNATURE

FERNS BUILDERS & DEVELOPERS & ANDIN ROAD

ARCHITECT'S SIGNATURE

10000 sq. m. (10000 sq. m. x 10000 sq. m.)

DRAWING TITLE
14th floor plan-wing-a,b,c

SANCTION PLAN DRAWING

JOB TITLE:
PROPOSED RESIDENTIAL APARTMENT PLAN FOR
BUDH BHAWA, RD 520/140/15/16/17/18/19
WARD NO 150
SURVEY NO 74/15, 05, 06, 07, 08, 09, 10, 11, 12, 13, 14, 15, 16, 17, 18, 19, 20
HARMAH VILLAGE,
WACHURU HILL,
DANGALONE EAST TALKU.

NOTE:
ALL DIMENSIONS IN METERS ONLY
DO FOLLOW THE WRITTEN DIMENSIONS

Scale
1:150

Drawn sheet no
17/20

P. Prasad *P. Prasad* *P. Prasad*

7

①

Authorized Signatory
For RBD Filters LLP

~~Authorised Signatory~~

FIRST FLOOR PLAN

Proposed 24 meter wide road RMA 2015 road

10-40 2000


P. H. H. H.

[illegible]

B. Schuster Am Nashville

SECTION 1-1

WEST ELEVATION

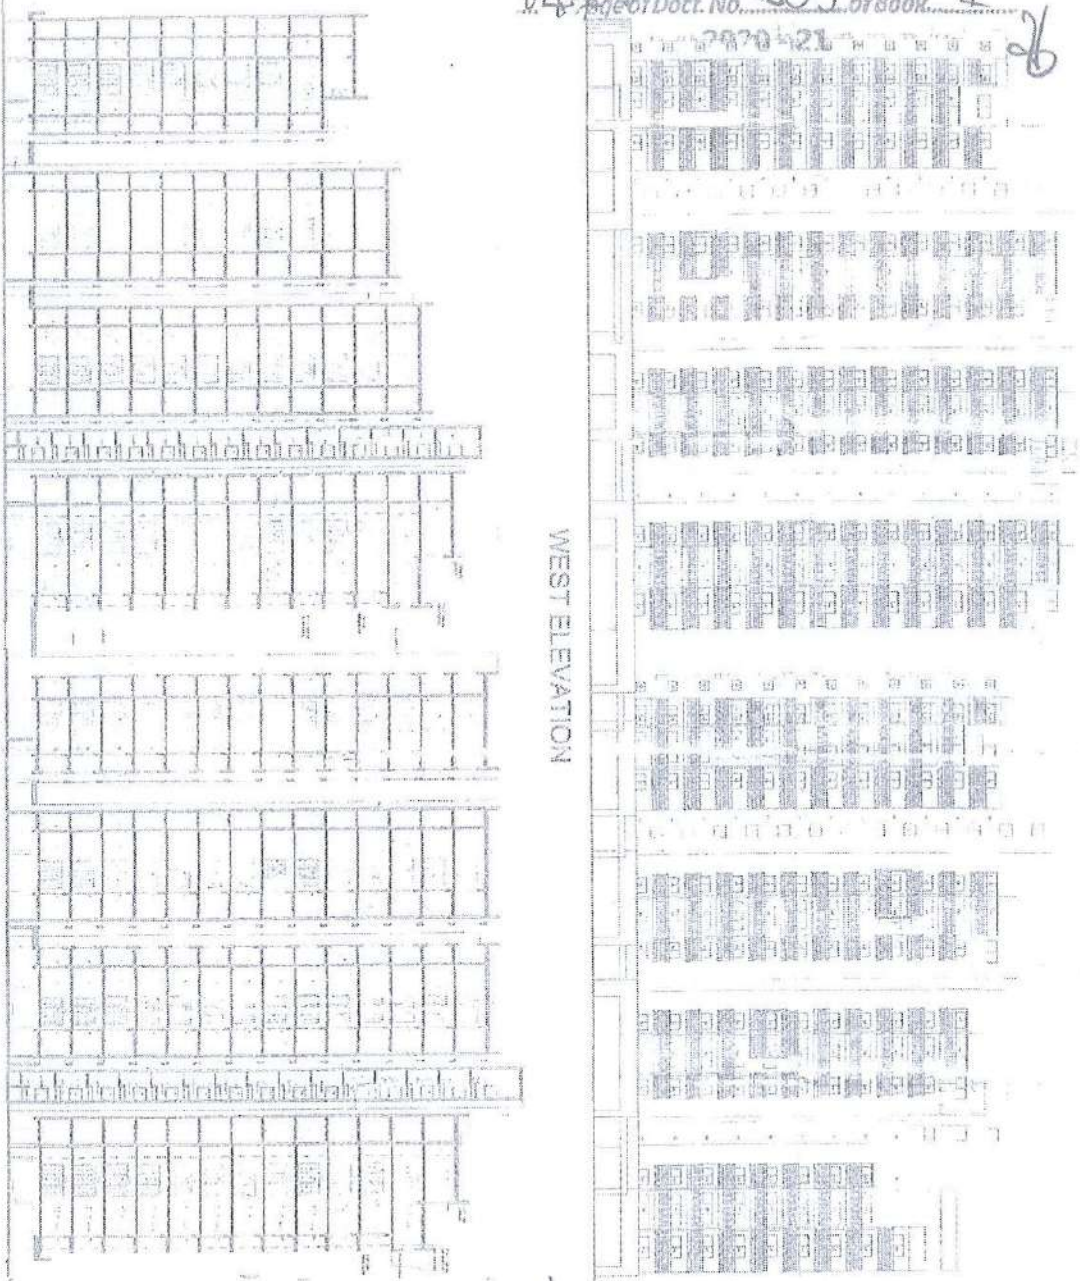

P. Pheasant

For PERNS BUILDERS AND DEVELOPERS

P. Pheasant
Authorised Signatory

For RBD Sheeters

P. Pheasant
Authorised Signatory

P. Pheasant

Am L

P. Pheasant
P. Pheasant

