




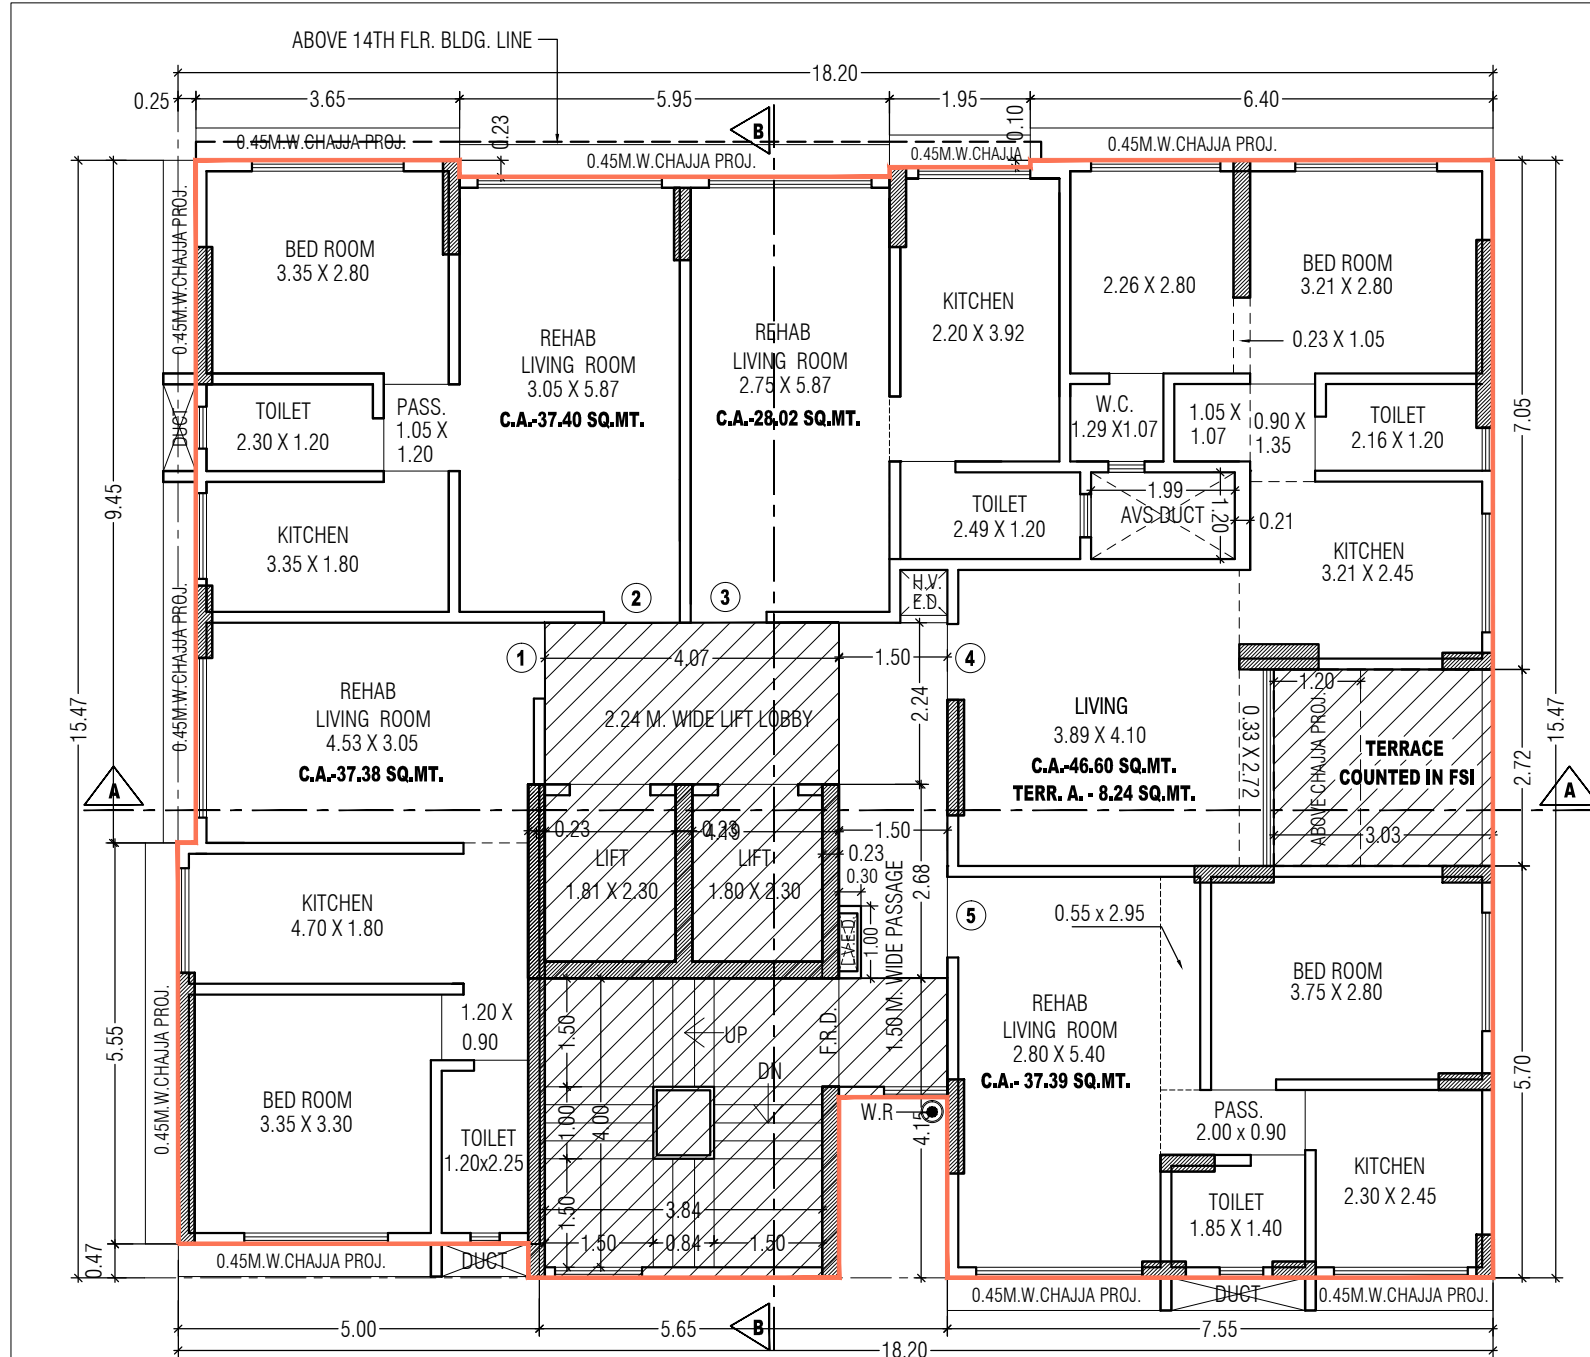


13TH FLOOR PLAN

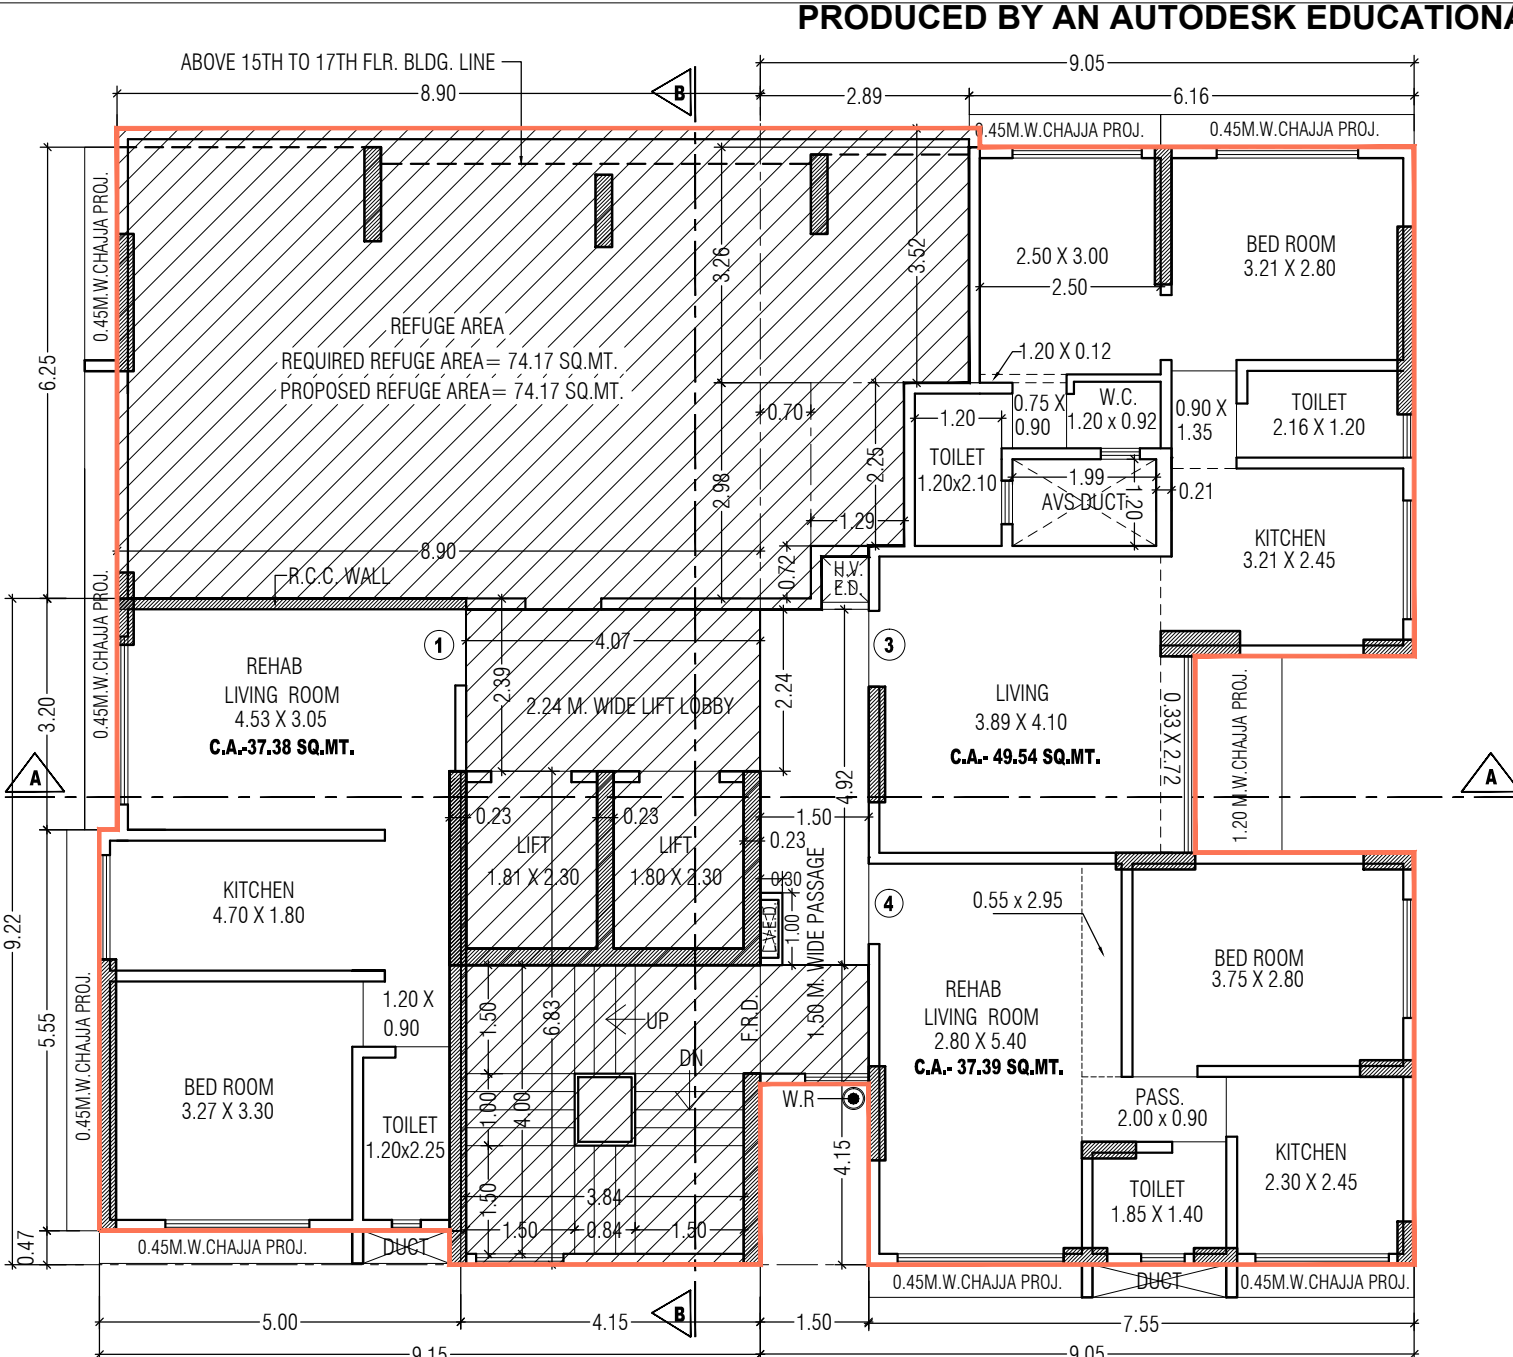


14TH FLOOR PLAN (PART REFUGE)

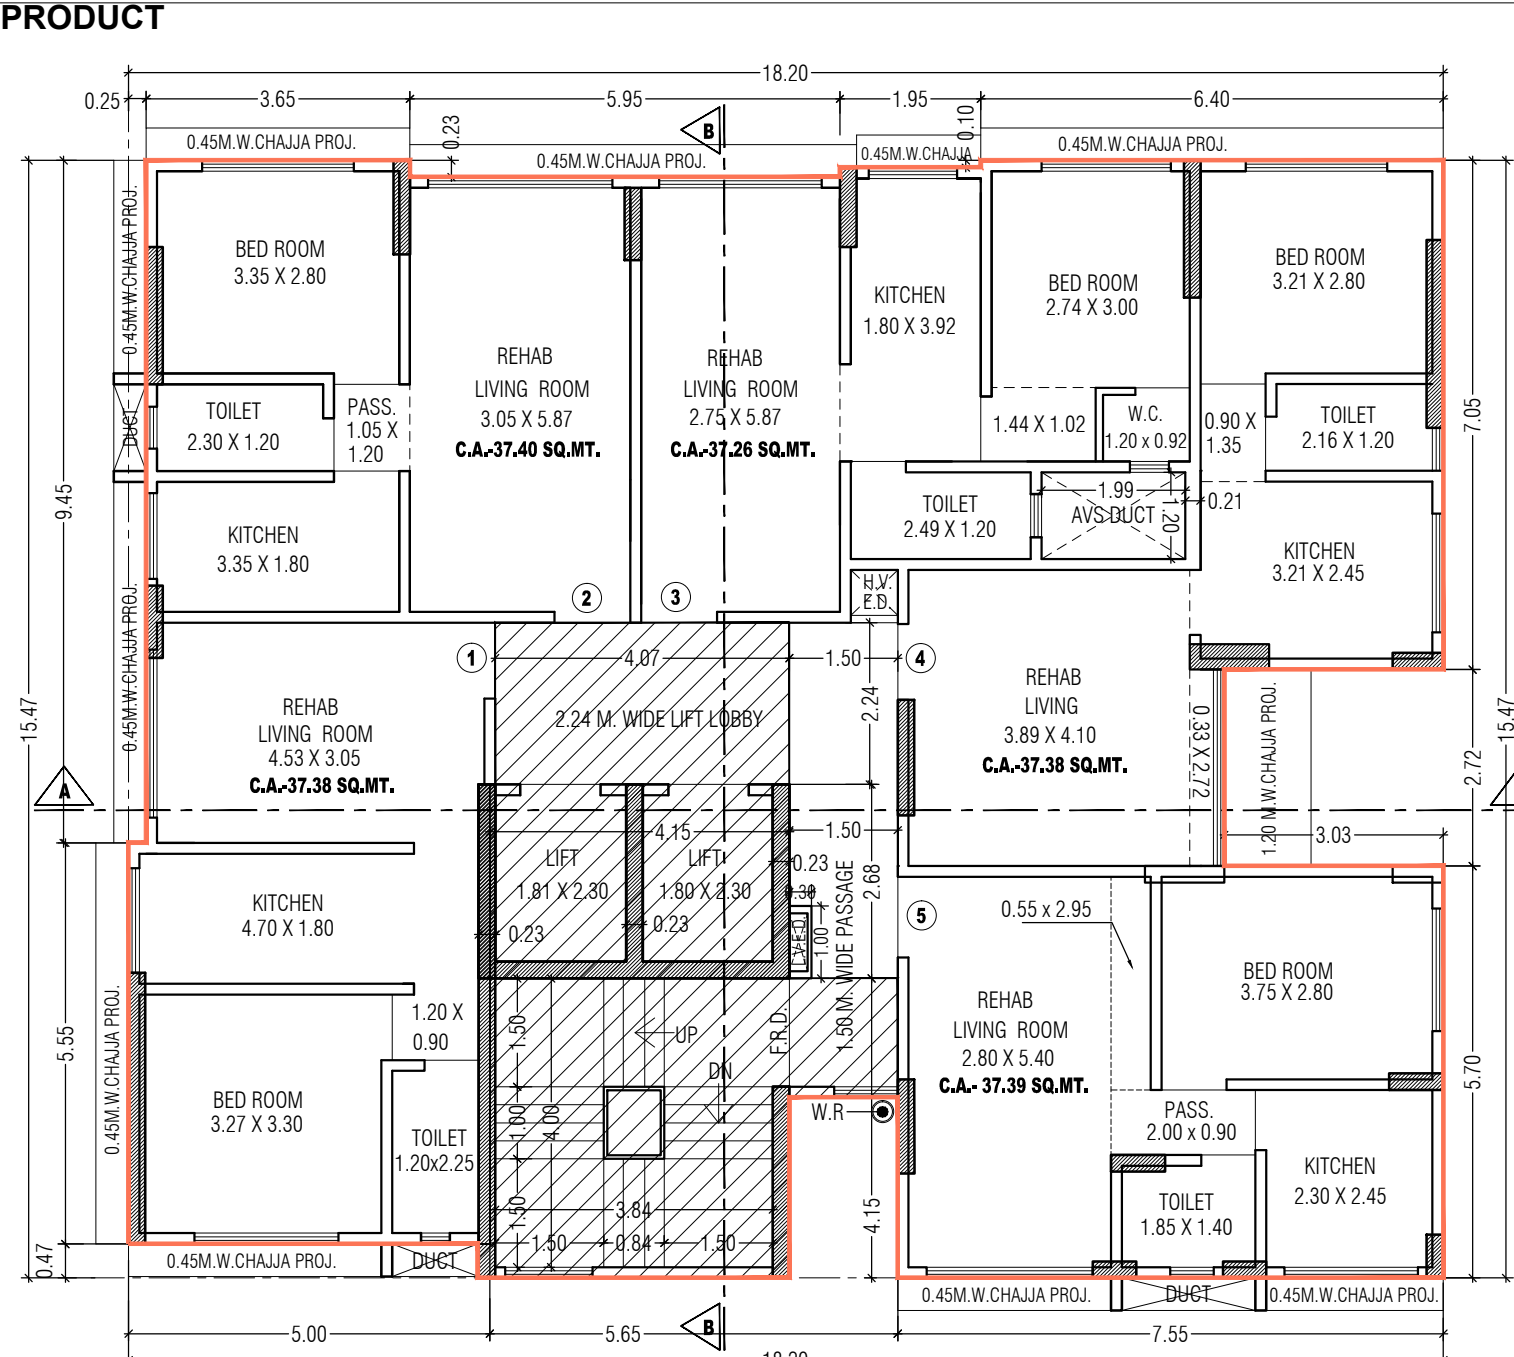


15TH TO 17TH FLOOR PLAN

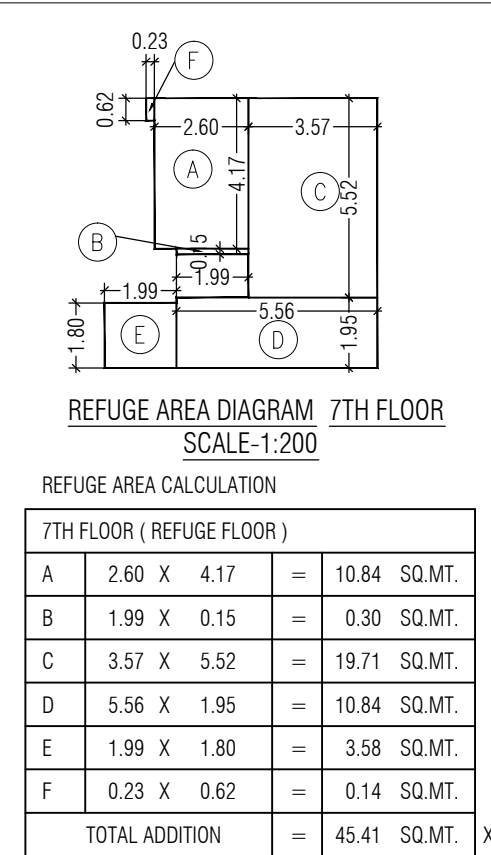


REFUGE AREA REQ.D AS PER RULE (4% OF TOTAL B.U.A. OF ABOVE FLRS)	
FLOORS	B.U. AREA
7TH FLOOR	122.51 SQ.MT.
8TH FLOOR	169.71 SQ.MT.
9TH FLOOR	169.71 SQ.MT.
10TH FLOOR	135.80 SQ.MT.
11TH FLOOR	150.82 SQ.MT.
12TH FLOOR	150.82 SQ.MT.
13TH FLOOR	229.19 SQ.MT.
TOTAL	1128.56 SQ.MT.
@ 4% OF ABOVE B.U.A. 45.14 SQ.MT.	
PROP. REFUGE B.U.A. ON 7TH FLR 45.41 SQ.MT.	
EXCESS REFUGE B.U.A.	0.27 SQ.MT.

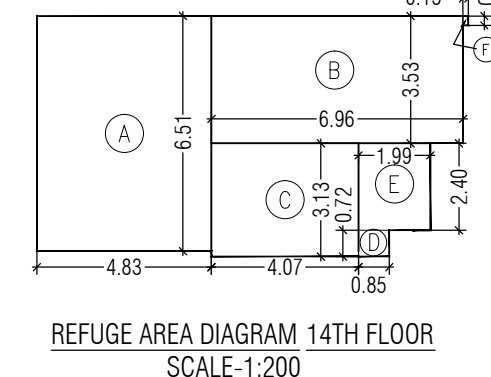


REFUGE AREA REQ.D AS PER RULE (4% OF TOTAL B.U.A. OF ABOVE FLRS)	
FLOORS	B.U. AREA
14TH FLOOR	151.84 SQ.MT.
15TH FLOOR	220.95 SQ.MT.
16TH FLOOR	220.95 SQ.MT.
17TH FLOOR	220.95 SQ.MT.
18TH FLOOR	220.95 SQ.MT.
19TH FLOOR	221.86 SQ.MT.
20TH FLOOR	221.86 SQ.MT.
21ST FLOOR	221.86 SQ.MT.
22ND FLOOR	154.95 SQ.MT.
TOTAL	1856.17 SQ.MT.
@ 4% OF ABOVE B.U.A. 74.25 SQ.MT.	
PROP. REFUGE B.U.A. ON 14TH FLR 74.17 SQ.MT.	
EXCESS REFUGE AREA	NIL.

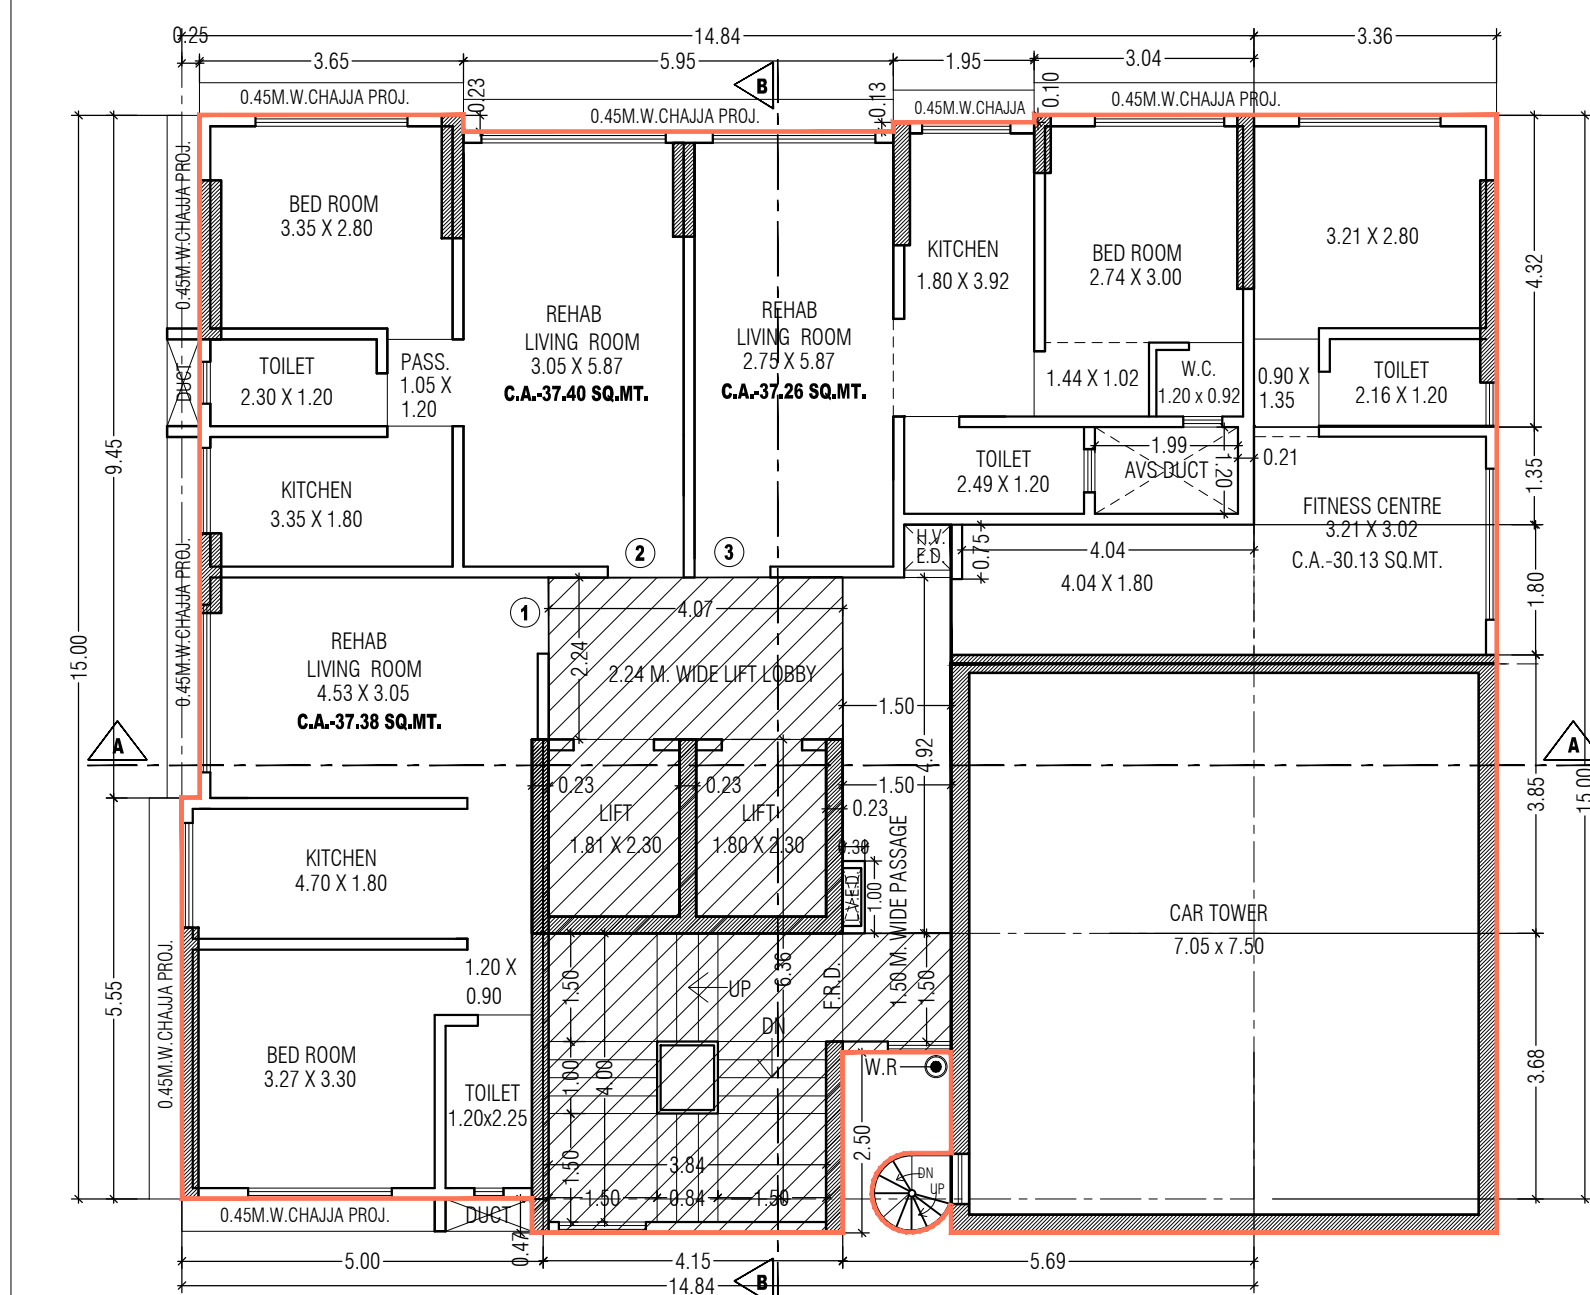


10TH FLOOR PLAN

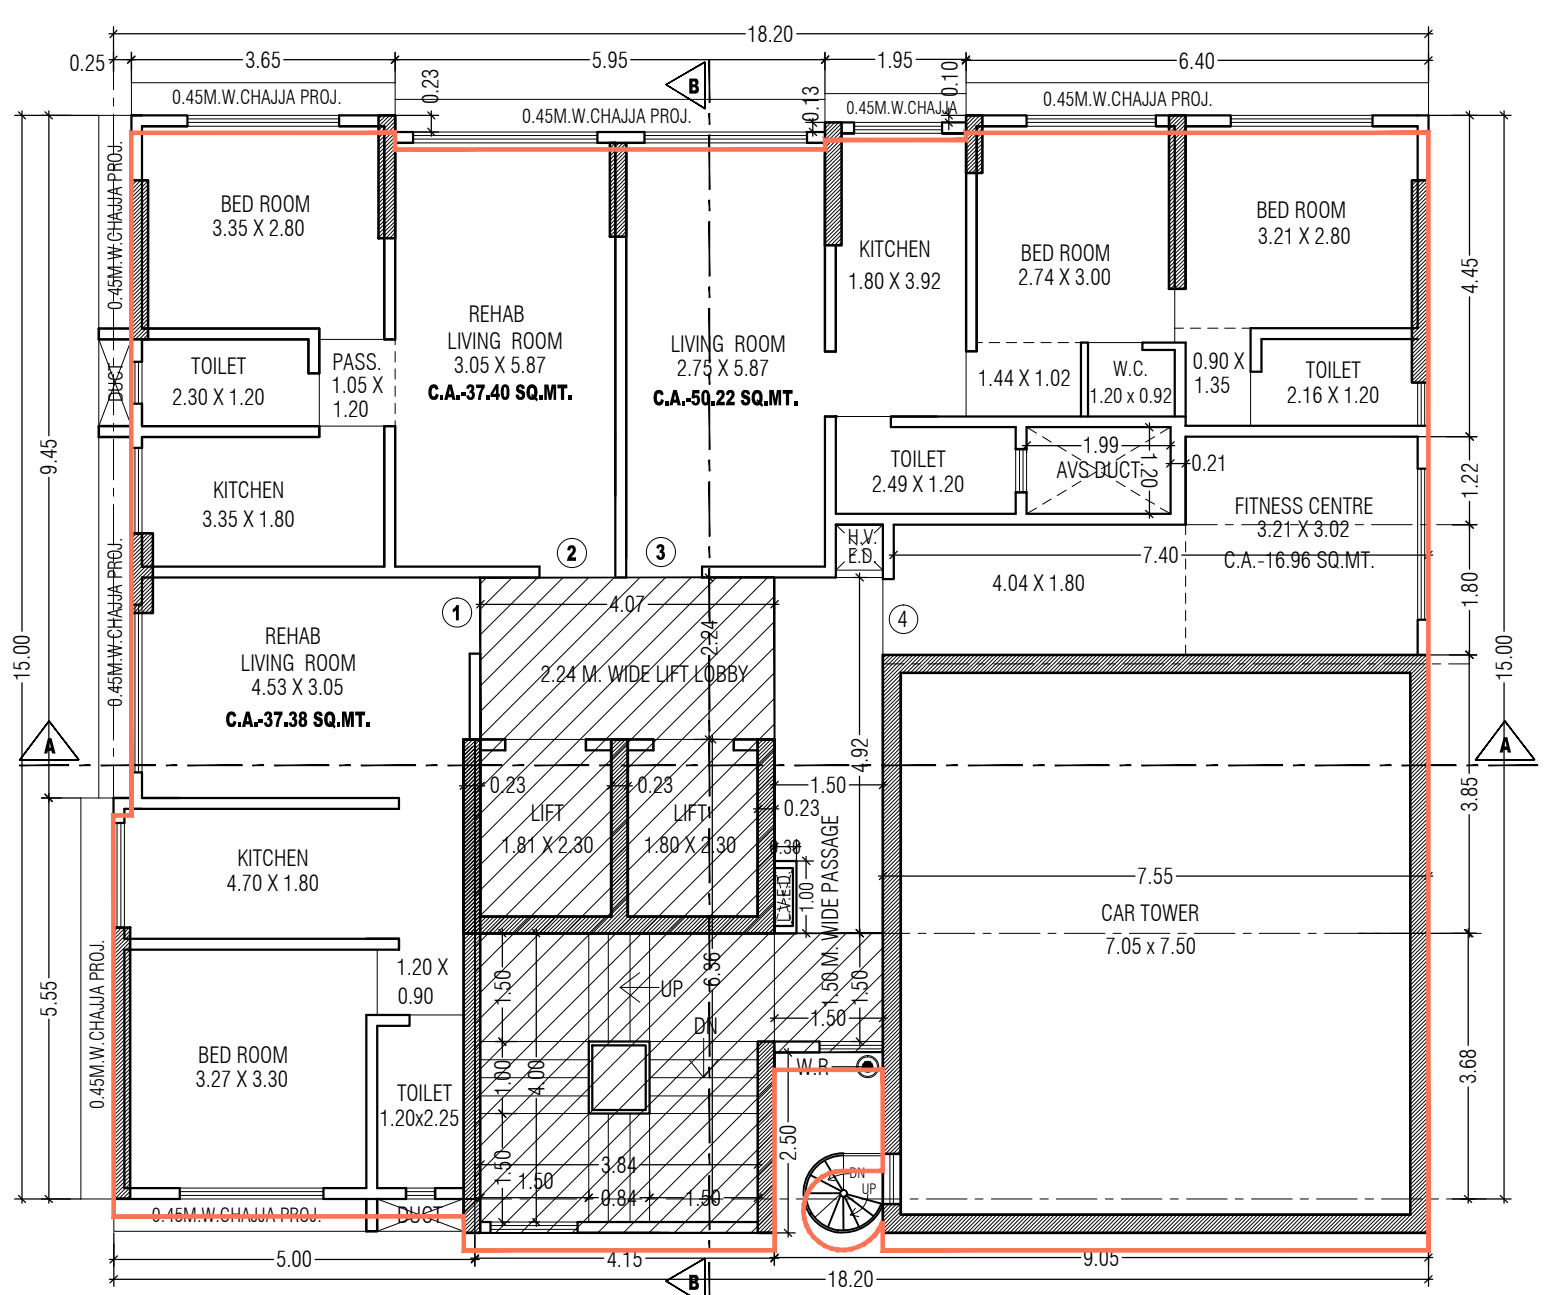


11TH FLOOR PLAN

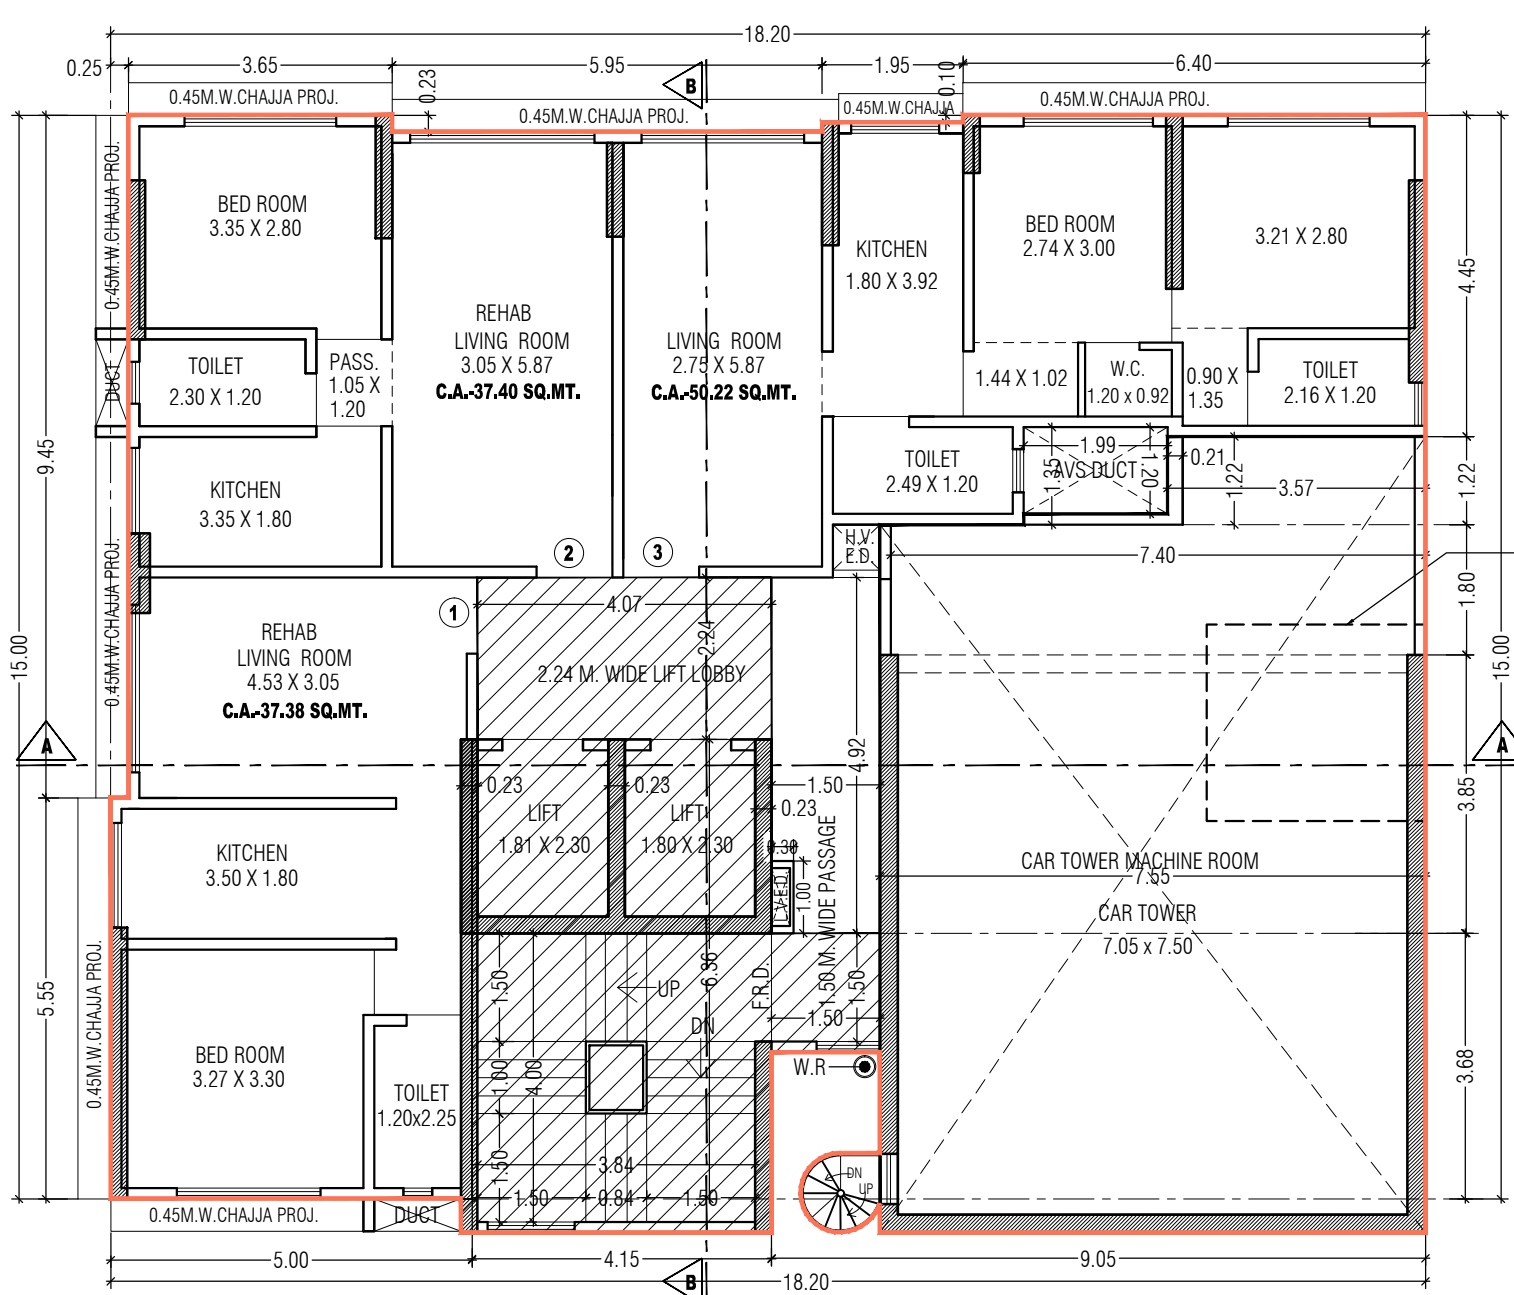


12TH FLOOR PLAN

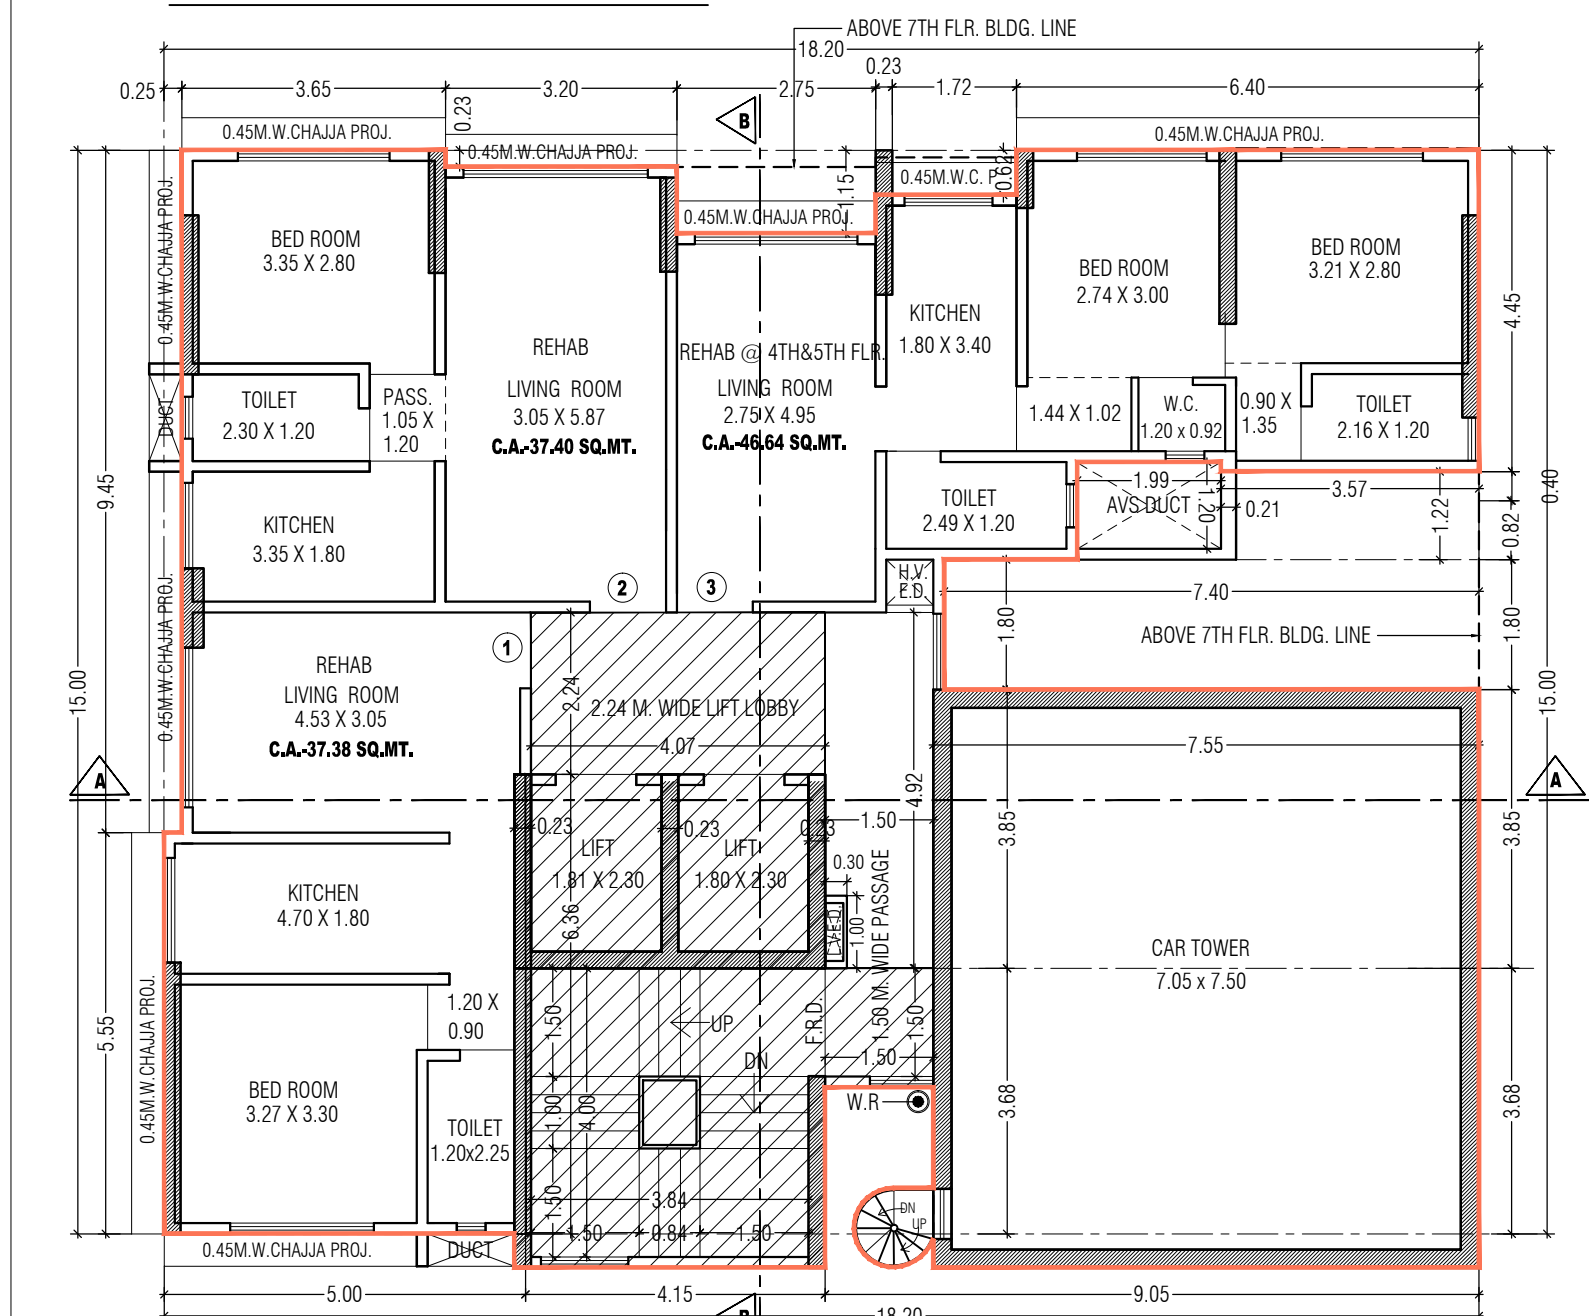

4TH TO 6TH FLOOR PLAN

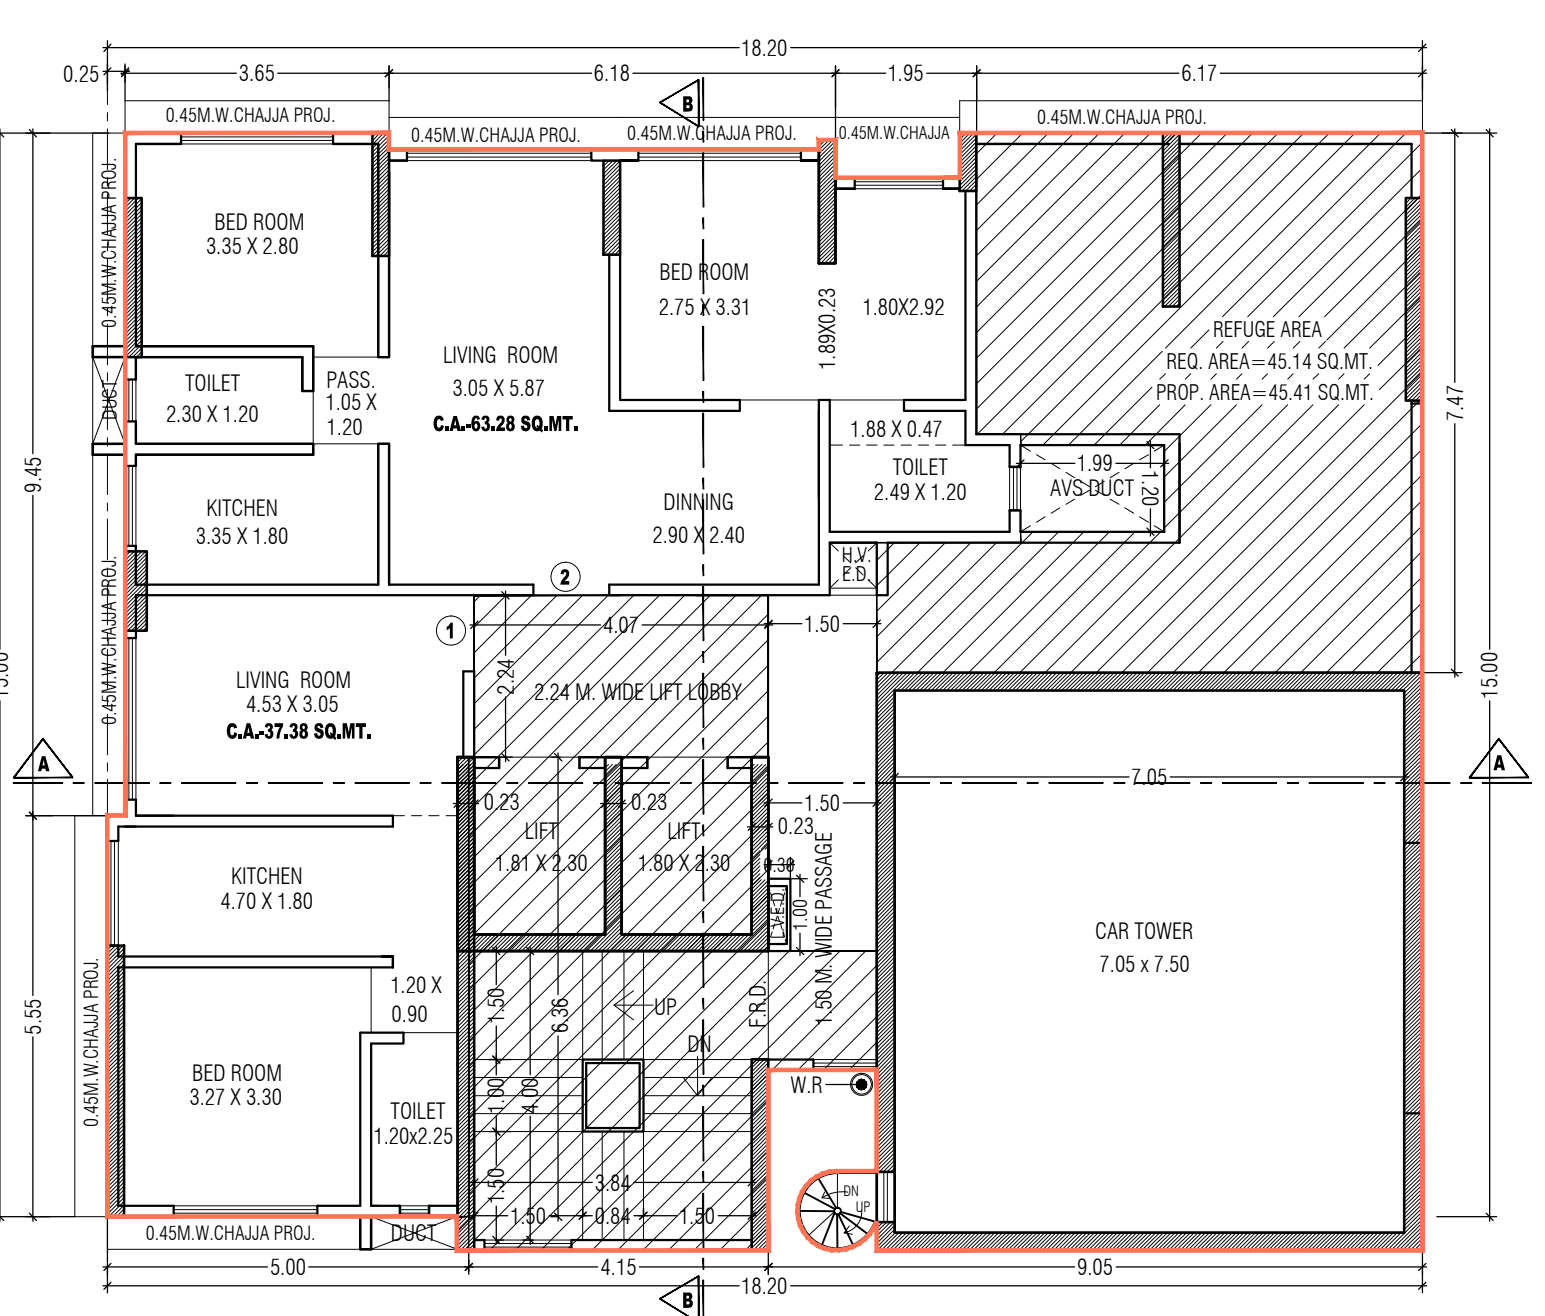

7TH FLOOR PLAN

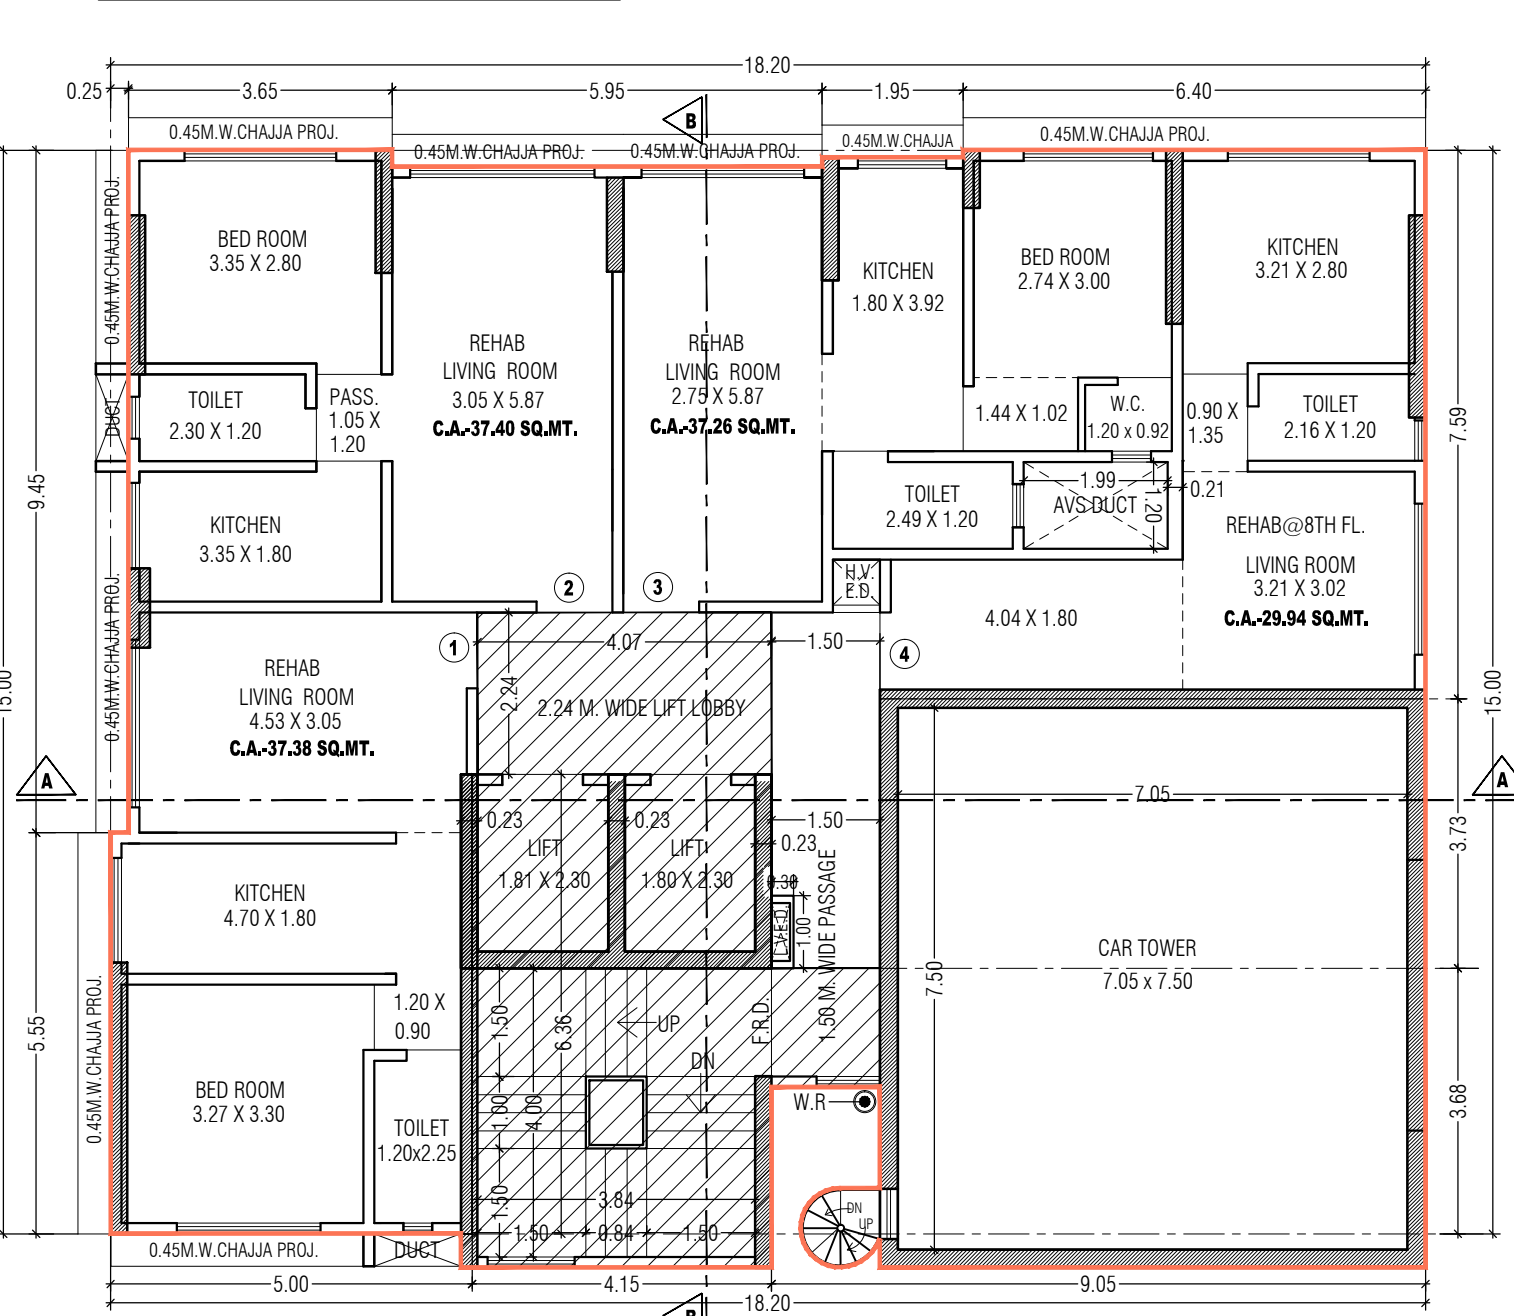

8TH & 9TH FLOOR PLAN

PROFORMA - B

CONTENT OF SHEETS

GROUND FLOOR PLAN, 1ST FLR. PLAN, 2ND FLR. PLAN, SERVICE FLR. PLAN, 3RD FLOOR PLAN, TABLE - II, REFUGE AREA STATEMENT, PARKING AREA STATE, B.U.A. SUMMARY, PERMISSIBLE AREA STATEMENT, PROFORMA - A

STAMP OF DATE OF RECEIPT OF PLAN

THIS PLAN IS DIGITALLY SIGNED & ISSUED

S.E.B.P. (C) A.E.B.P. (C) E.E.B.P. (C)

OWNER SIGN. ARCH./ L.S. SIGN.

CLIENTS NAME & SIGNATURE

DEKAY DEVELOPERS.

DESCRIPTION OF PROPOSAL :

PROPOSED PLAN SHOWING OF RE-DEVELOPMENT BUILDING ON PROPERTY BEARING C.S.No. 2869 OF BHULESHWAR DIVISION, SITUATED AT 12-18, 1ST PANURAPOLE, C - WARD, MUMBAI.

ARCHITECT:

KADAKIA N. K.

LICENSE SURVEYORS

SARDAR BRAB BLDG., CHOWFORD MARKET, 198-LT. ROAD, 176/4TH FLOOR, Mumbai-400 002 TEL. 66351455, 66351456

FILE NO.	DRAWN BY	SCALE	CHECKED BY	DATE
	PRANIT	1:100	NILESH	27-07-2017