

2ND TO 5TH FLOOR PLAN
CARPET AREA STATEMENT
FOR REHAB RESID.

02

Approved Subject to Condition Mentioned
in the No. EEP/6083/K/9A dt. 29/10/14
Asst. Eng. / Ex. Eng. Bldg. Proposal (City) I
Municipal Corporation of Greater Mumbai

CARPET AREA CALCULATION
FOR REHAB FLAT NO 3 (2ND FL.)
(2ND TO 14TH FL.)

LNK/DINING	2.900 X 3.800 X 1.10	11.02	SQ.MT.
PASS.	1.250 X 1.000 X 1.10	1.25	SQ.MT.
BED ROOM	2.620 X 3.050 X 1.10	8.60	SQ.MT.
KITCHEN	2.620 X 2.750 X 1.10	8.10	SQ.MT.
TILET	0.880 X 1.500 X 1.10	1.67	SQ.MT.
TOTAL CARPET AREA		33.78	SQ.MT.

CARPET AREA CALCULATION
FOR REHAB FLAT NO 2 (6TH FL.)
(2ND TO 14TH FL.)

LNK/DINING	2.900 X 5.810 X 1.10	18.27	SQ.MT.
PASS.	1.250 X 1.000 X 1.10	1.25	SQ.MT.
BED ROOM	2.620 X 3.050 X 1.10	8.60	SQ.MT.
KITCHEN	2.620 X 2.750 X 1.10	8.10	SQ.MT.
TILET	0.880 X 1.500 X 1.10	1.67	SQ.MT.
TOTAL CARPET AREA		40.05	SQ.MT.

CARPET AREA CALCULATION
FOR REHAB FLAT NO 2 (4TH & 7TH FL.)
(2ND TO 14TH FL.)

LNK/DINING	2.900 X 6.560 X 1.10	19.02	SQ.MT.
PASS.	1.250 X 1.000 X 1.10	1.25	SQ.MT.
BED ROOM	2.620 X 3.050 X 1.10	8.60	SQ.MT.
KITCHEN	2.620 X 2.750 X 1.10	8.10	SQ.MT.
TILET	0.880 X 1.500 X 1.10	1.67	SQ.MT.
TOTAL CARPET AREA		42.80	SQ.MT.

CARPET AREA CALCULATION
FOR REHAB FLAT NO 2
(2ND, 3RD, 5TH 6TH TO 14TH FL.)





LNK/DINING	2.900 X 5.480 X 1.10	15.89	SQ.MT.
PASS.	1.250 X 1.000 X 1.10	1.25	SQ.MT.
BED ROOM	2.620 X 3.050 X 1.10	8.60	SQ.MT.
KITCHEN	2.620 X 2.750 X 1.10	8.10	SQ.MT.
TILET	0.880 X 1.500 X 1.10	1.67	SQ.MT.
TOTAL CARPET AREA		39.67	SQ.MT.

CARPET AREA CALCULATION
FOR REHAB FLAT NO 1
(3RD TO 5TH & 7TH TO 15TH FL.)

LNK/DINING	2.900 X 4.140 X 1.10	12.53	SQ.MT.
PASS.	1.250 X 1.000 X 1.10	1.25	SQ.MT.
BED ROOM	2.620 X 3.050 X 1.10	8.60	SQ.MT.
KITCHEN	2.620 X 2.750 X 1.10	8.10	SQ.MT.
TILET	0.880 X 1.500 X 1.10	1.67	SQ.MT.
TOTAL CARPET AREA		33.50	SQ.MT.

CARPET AREA CALCULATION
FOR REHAB FLAT NO 1 (2ND & 6TH FL.)

LNK/DINING	3.025 X 4.991 X 1.10	16.10	SQ.MT.
PASS.	1.250 X 1.000 X 1.10	1.25	SQ.MT.
BED ROOM	2.620 X 3.050 X 1.10	8.60	SQ.MT.
KITCHEN	2.620 X 2.750 X 1.10	8.10	SQ.MT.
TILET	0.880 X 1.500 X 1.10	1.67	SQ.MT.
TOTAL CARPET AREA		39.87	SQ.MT.

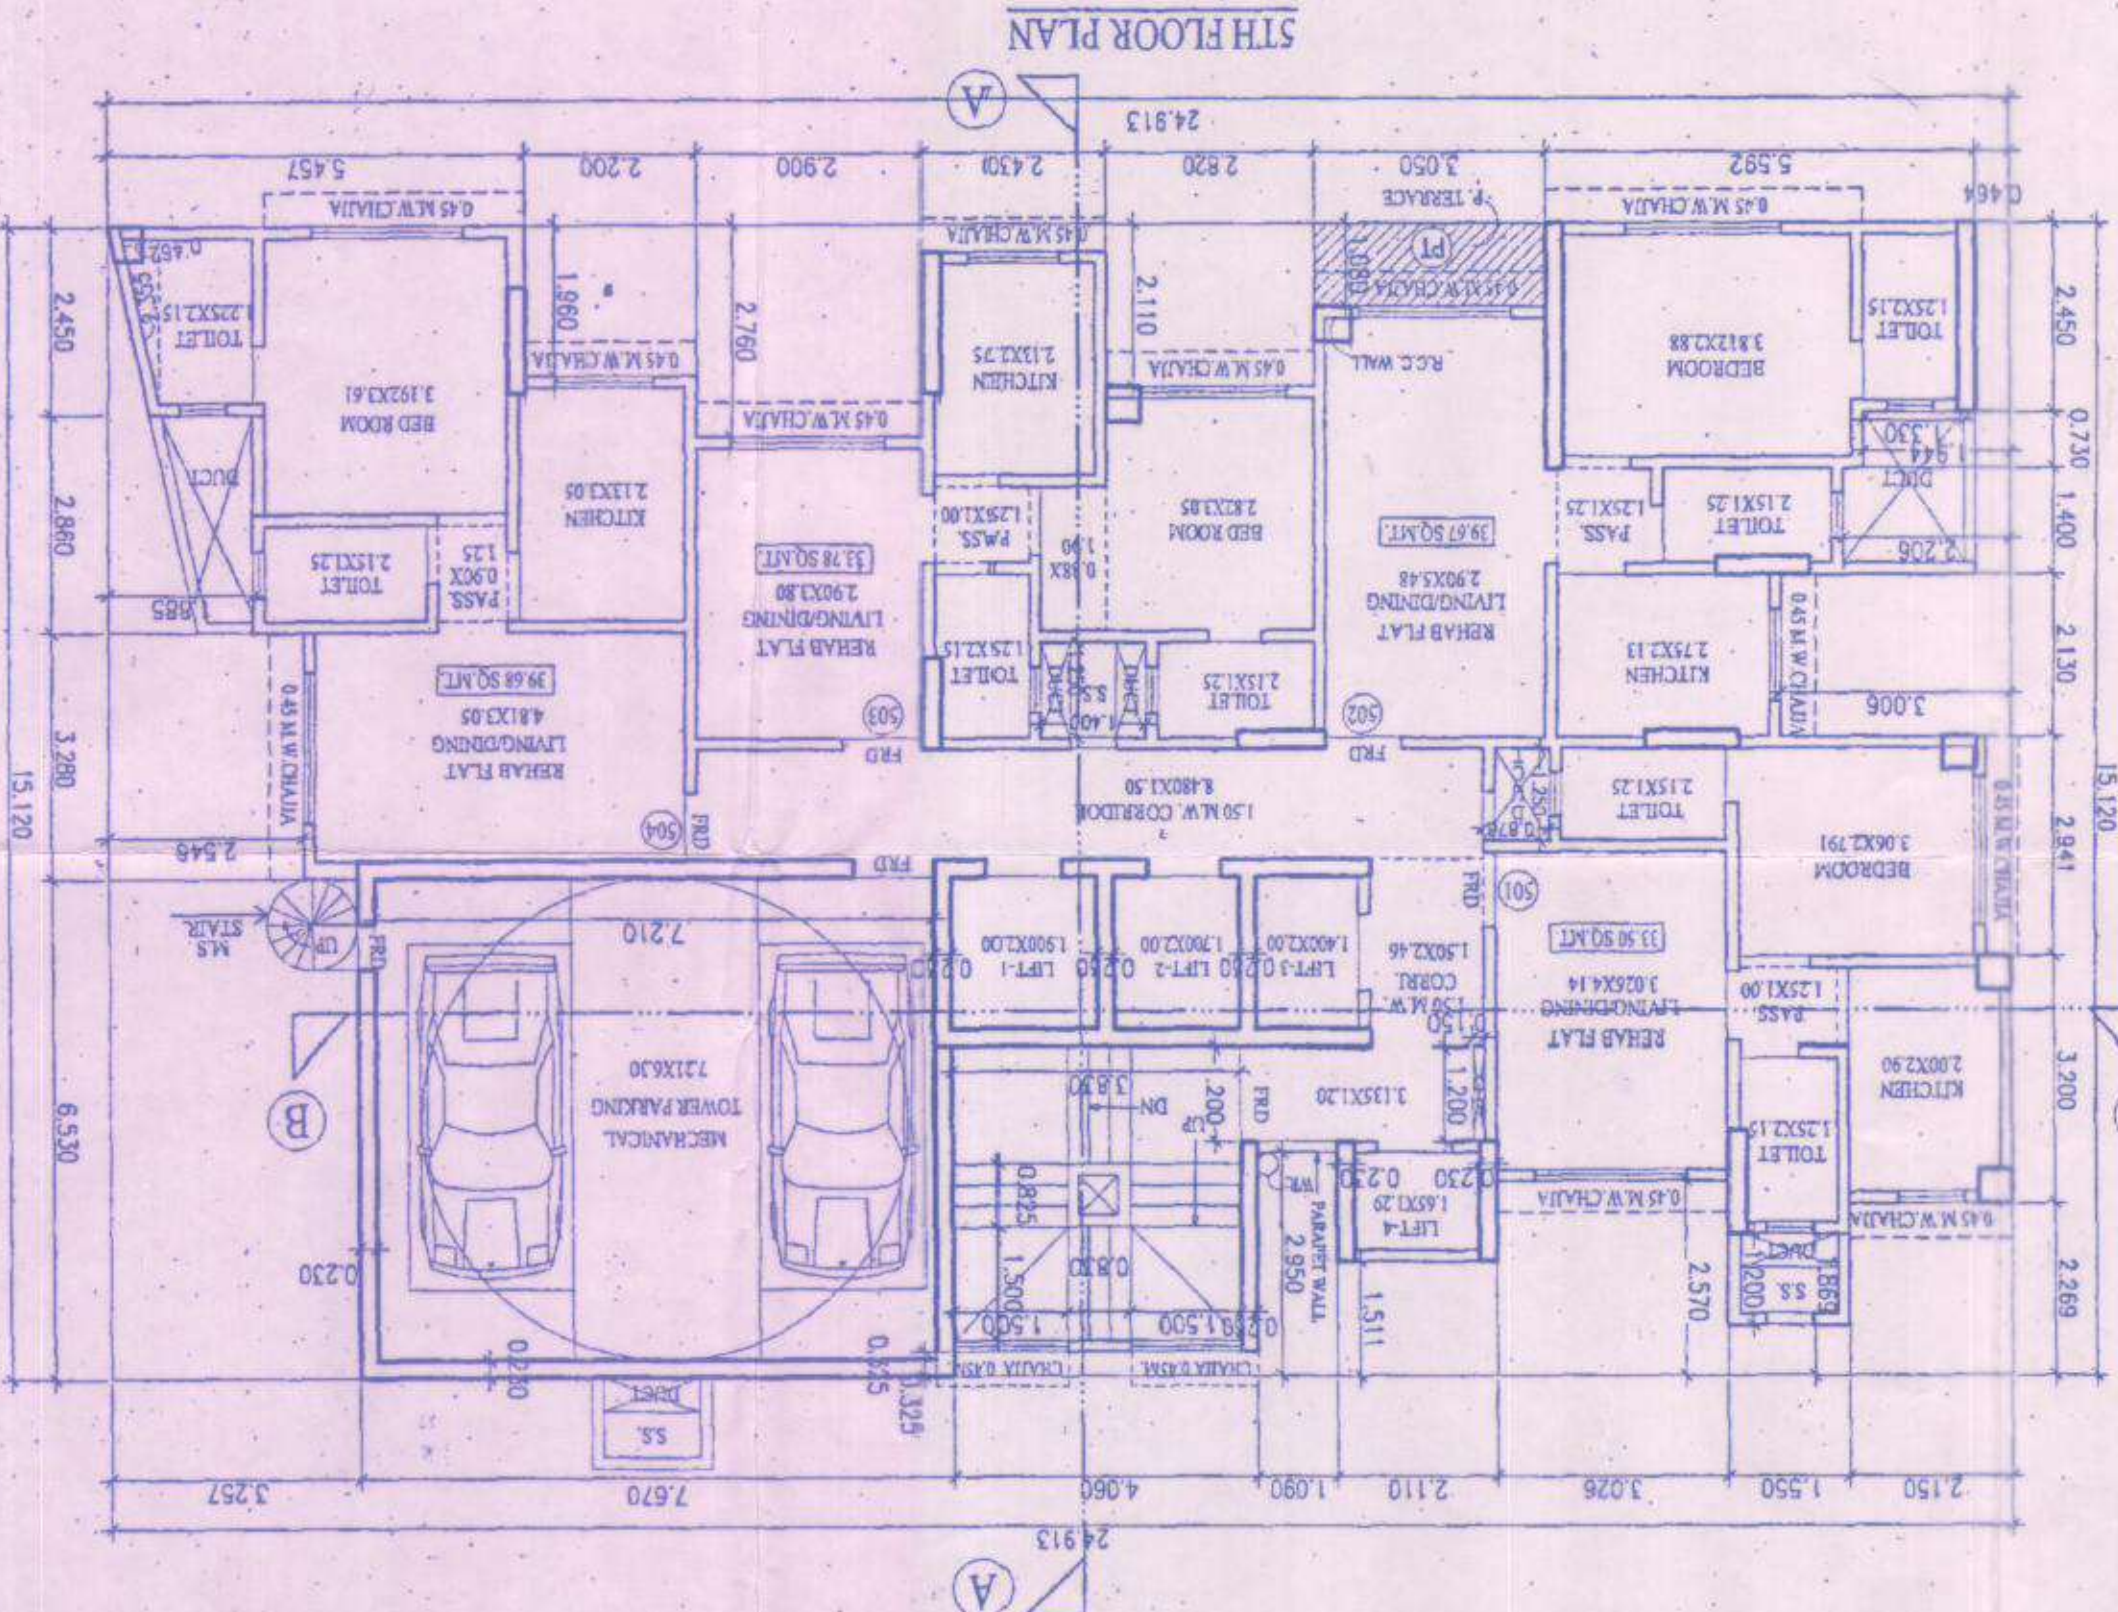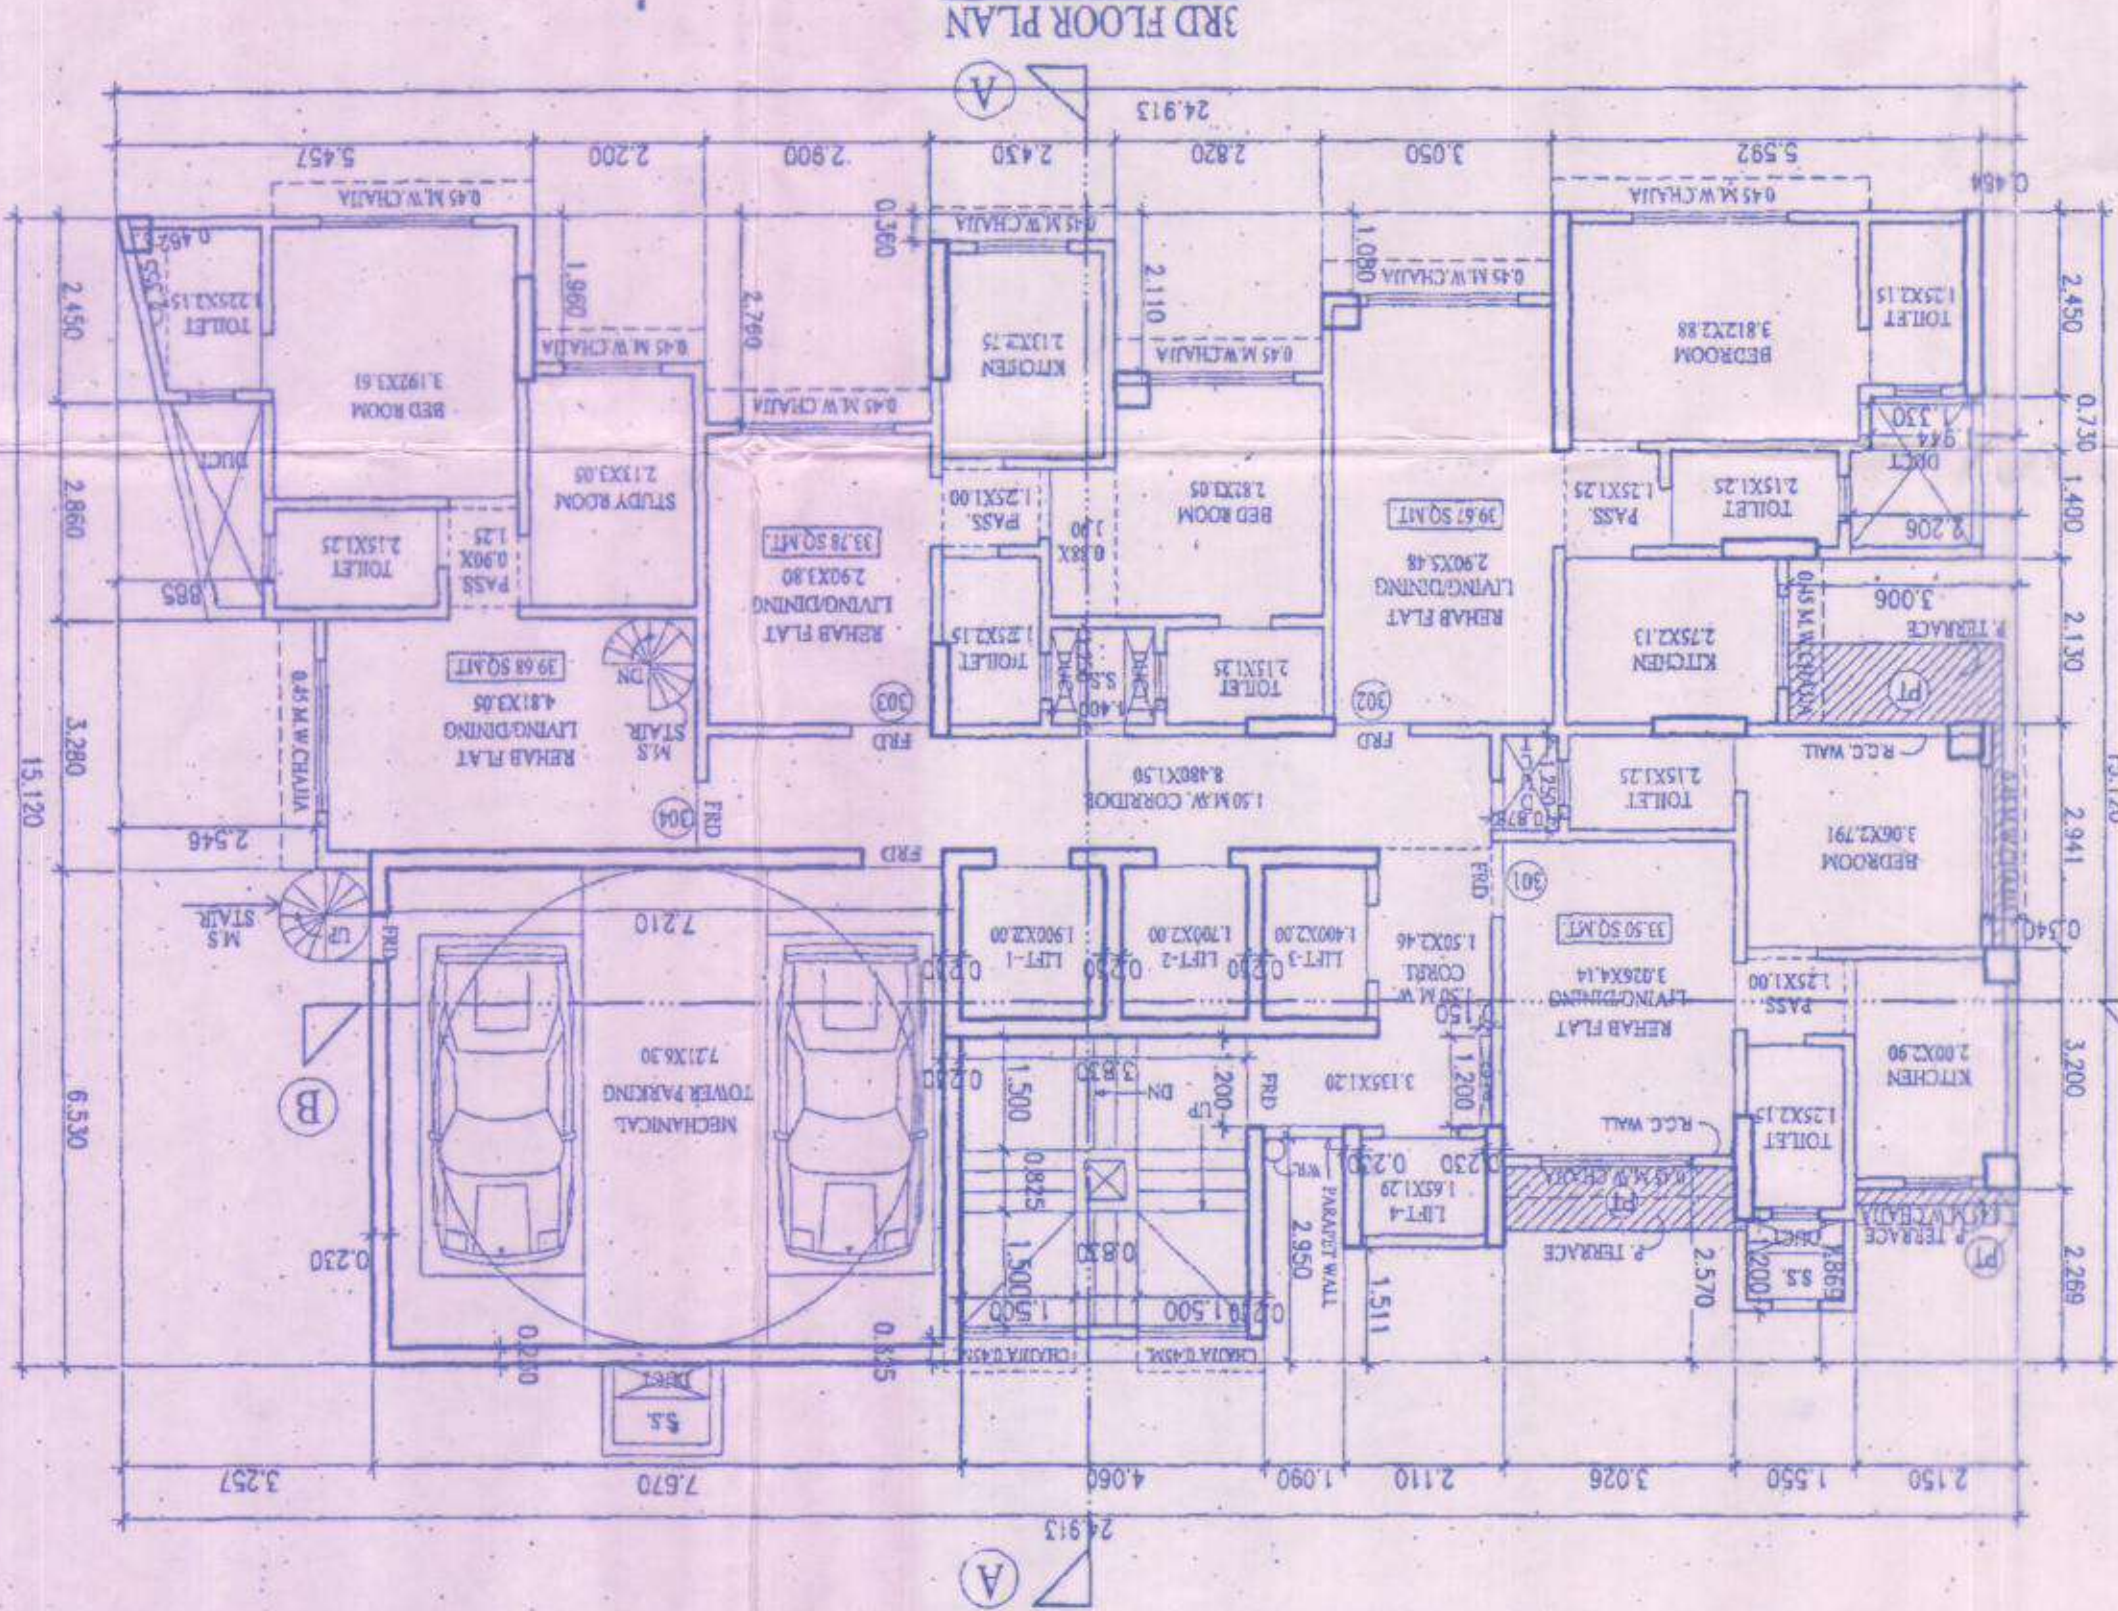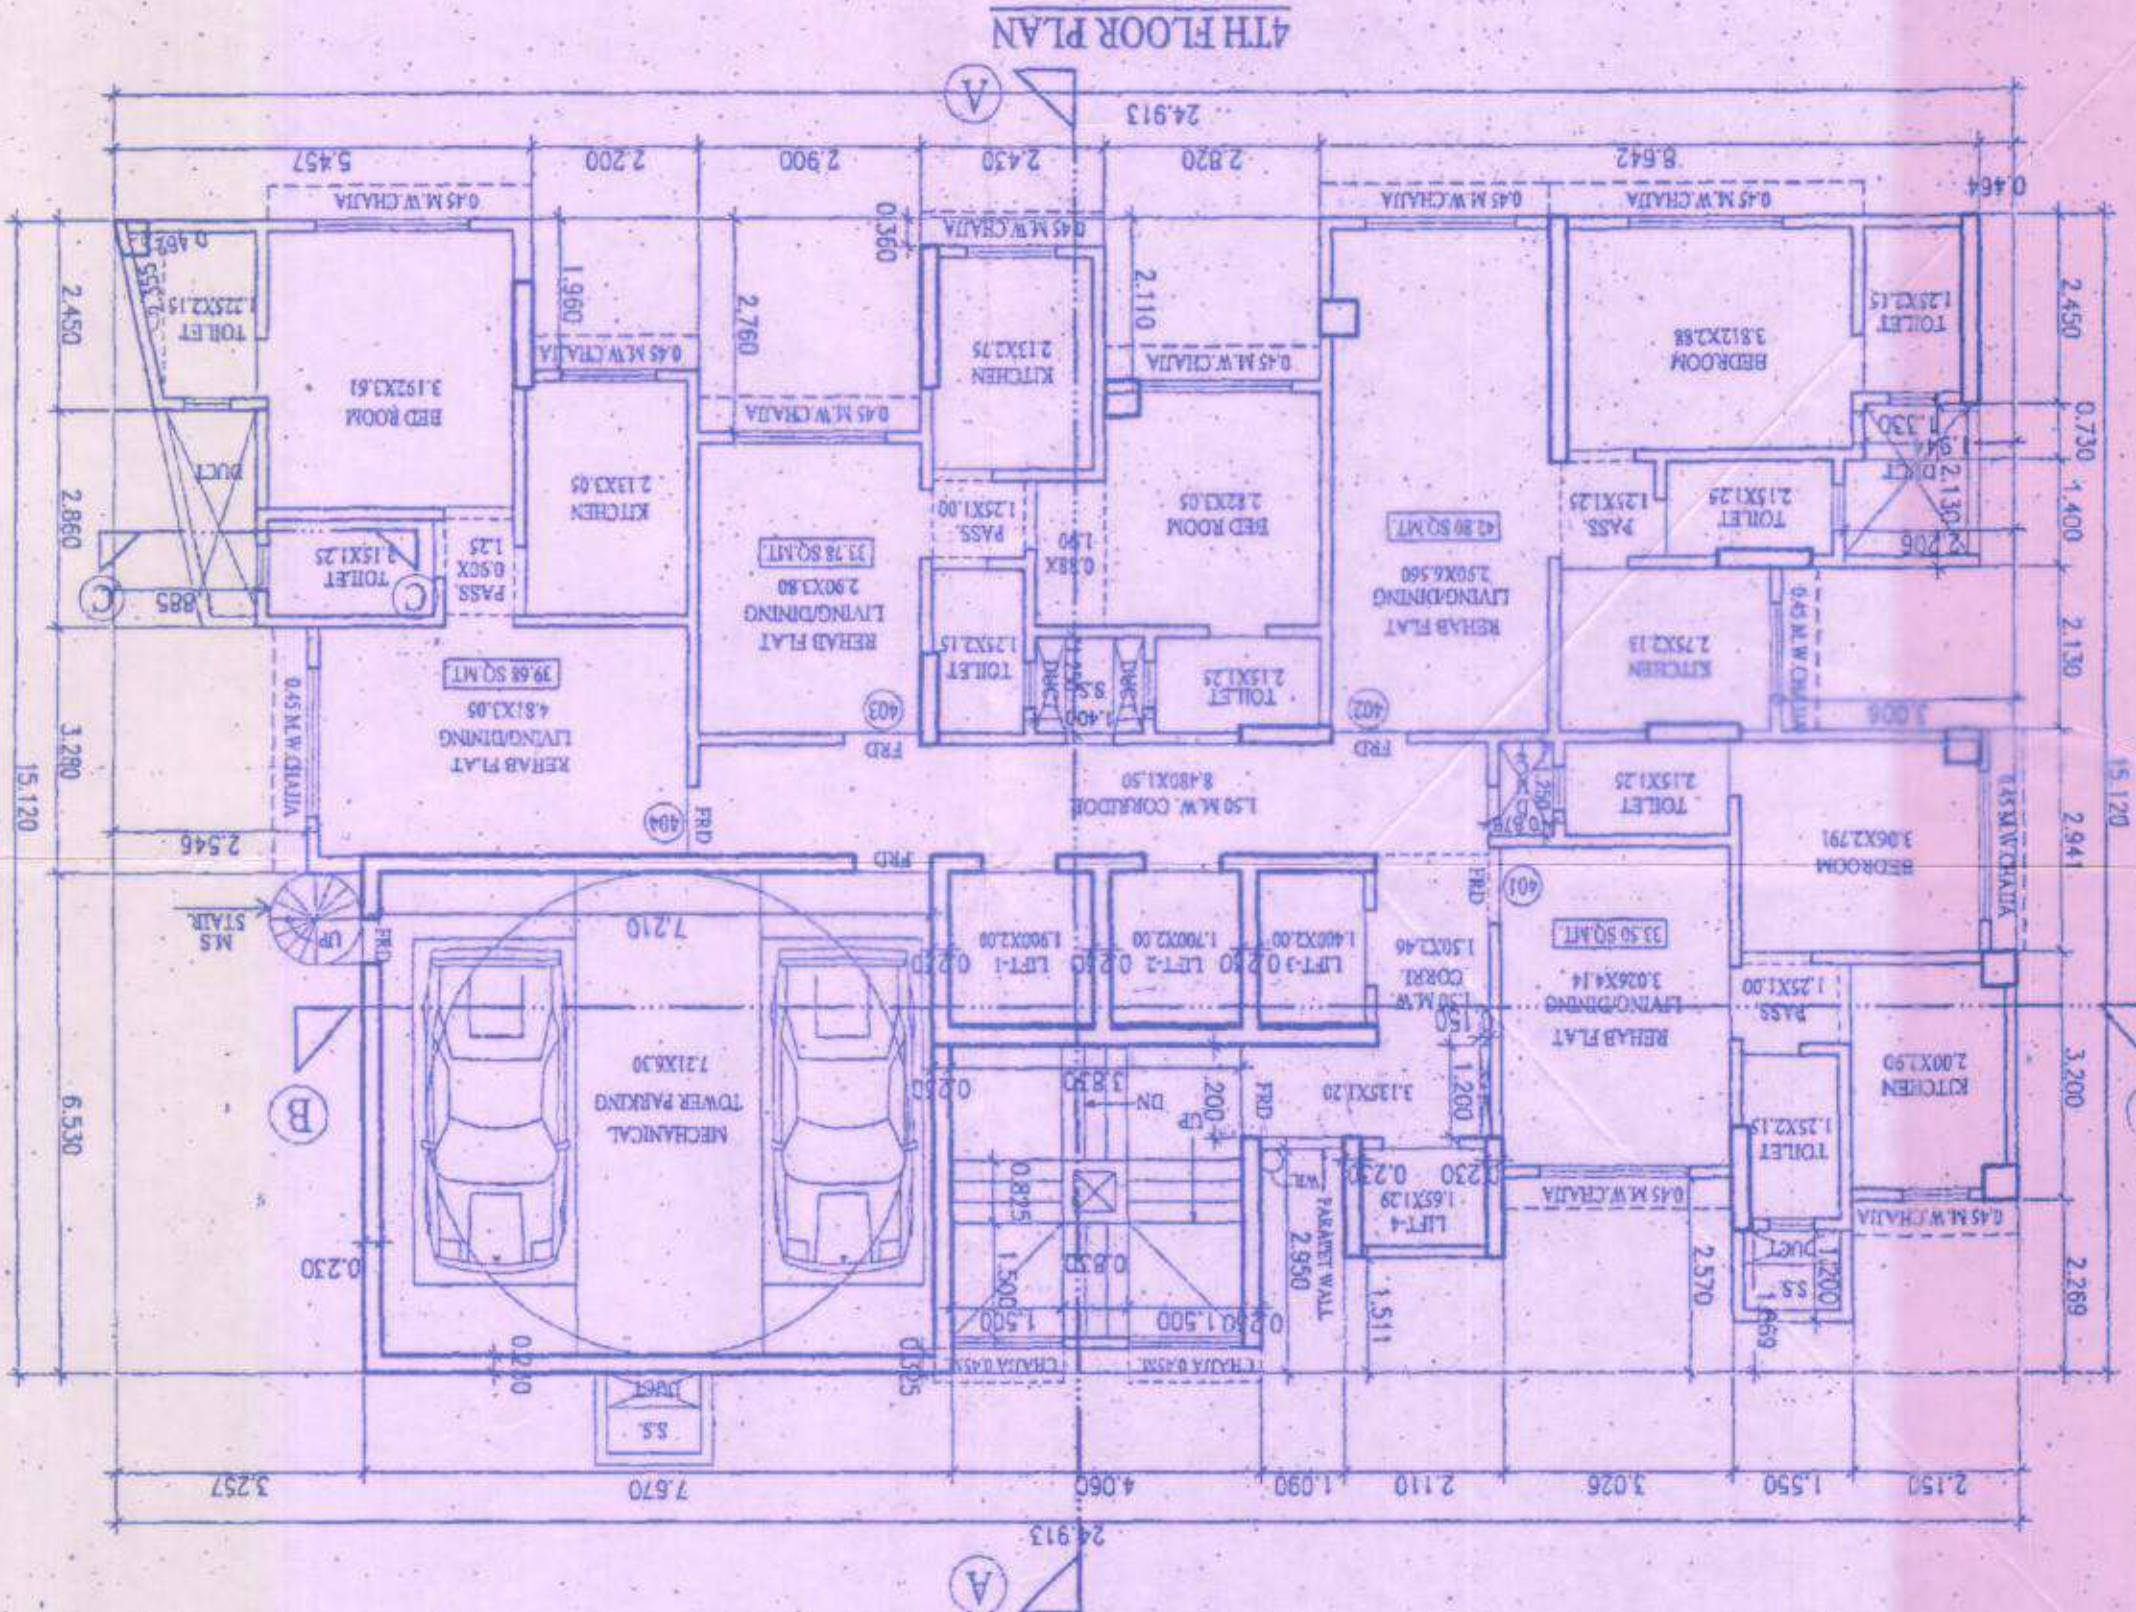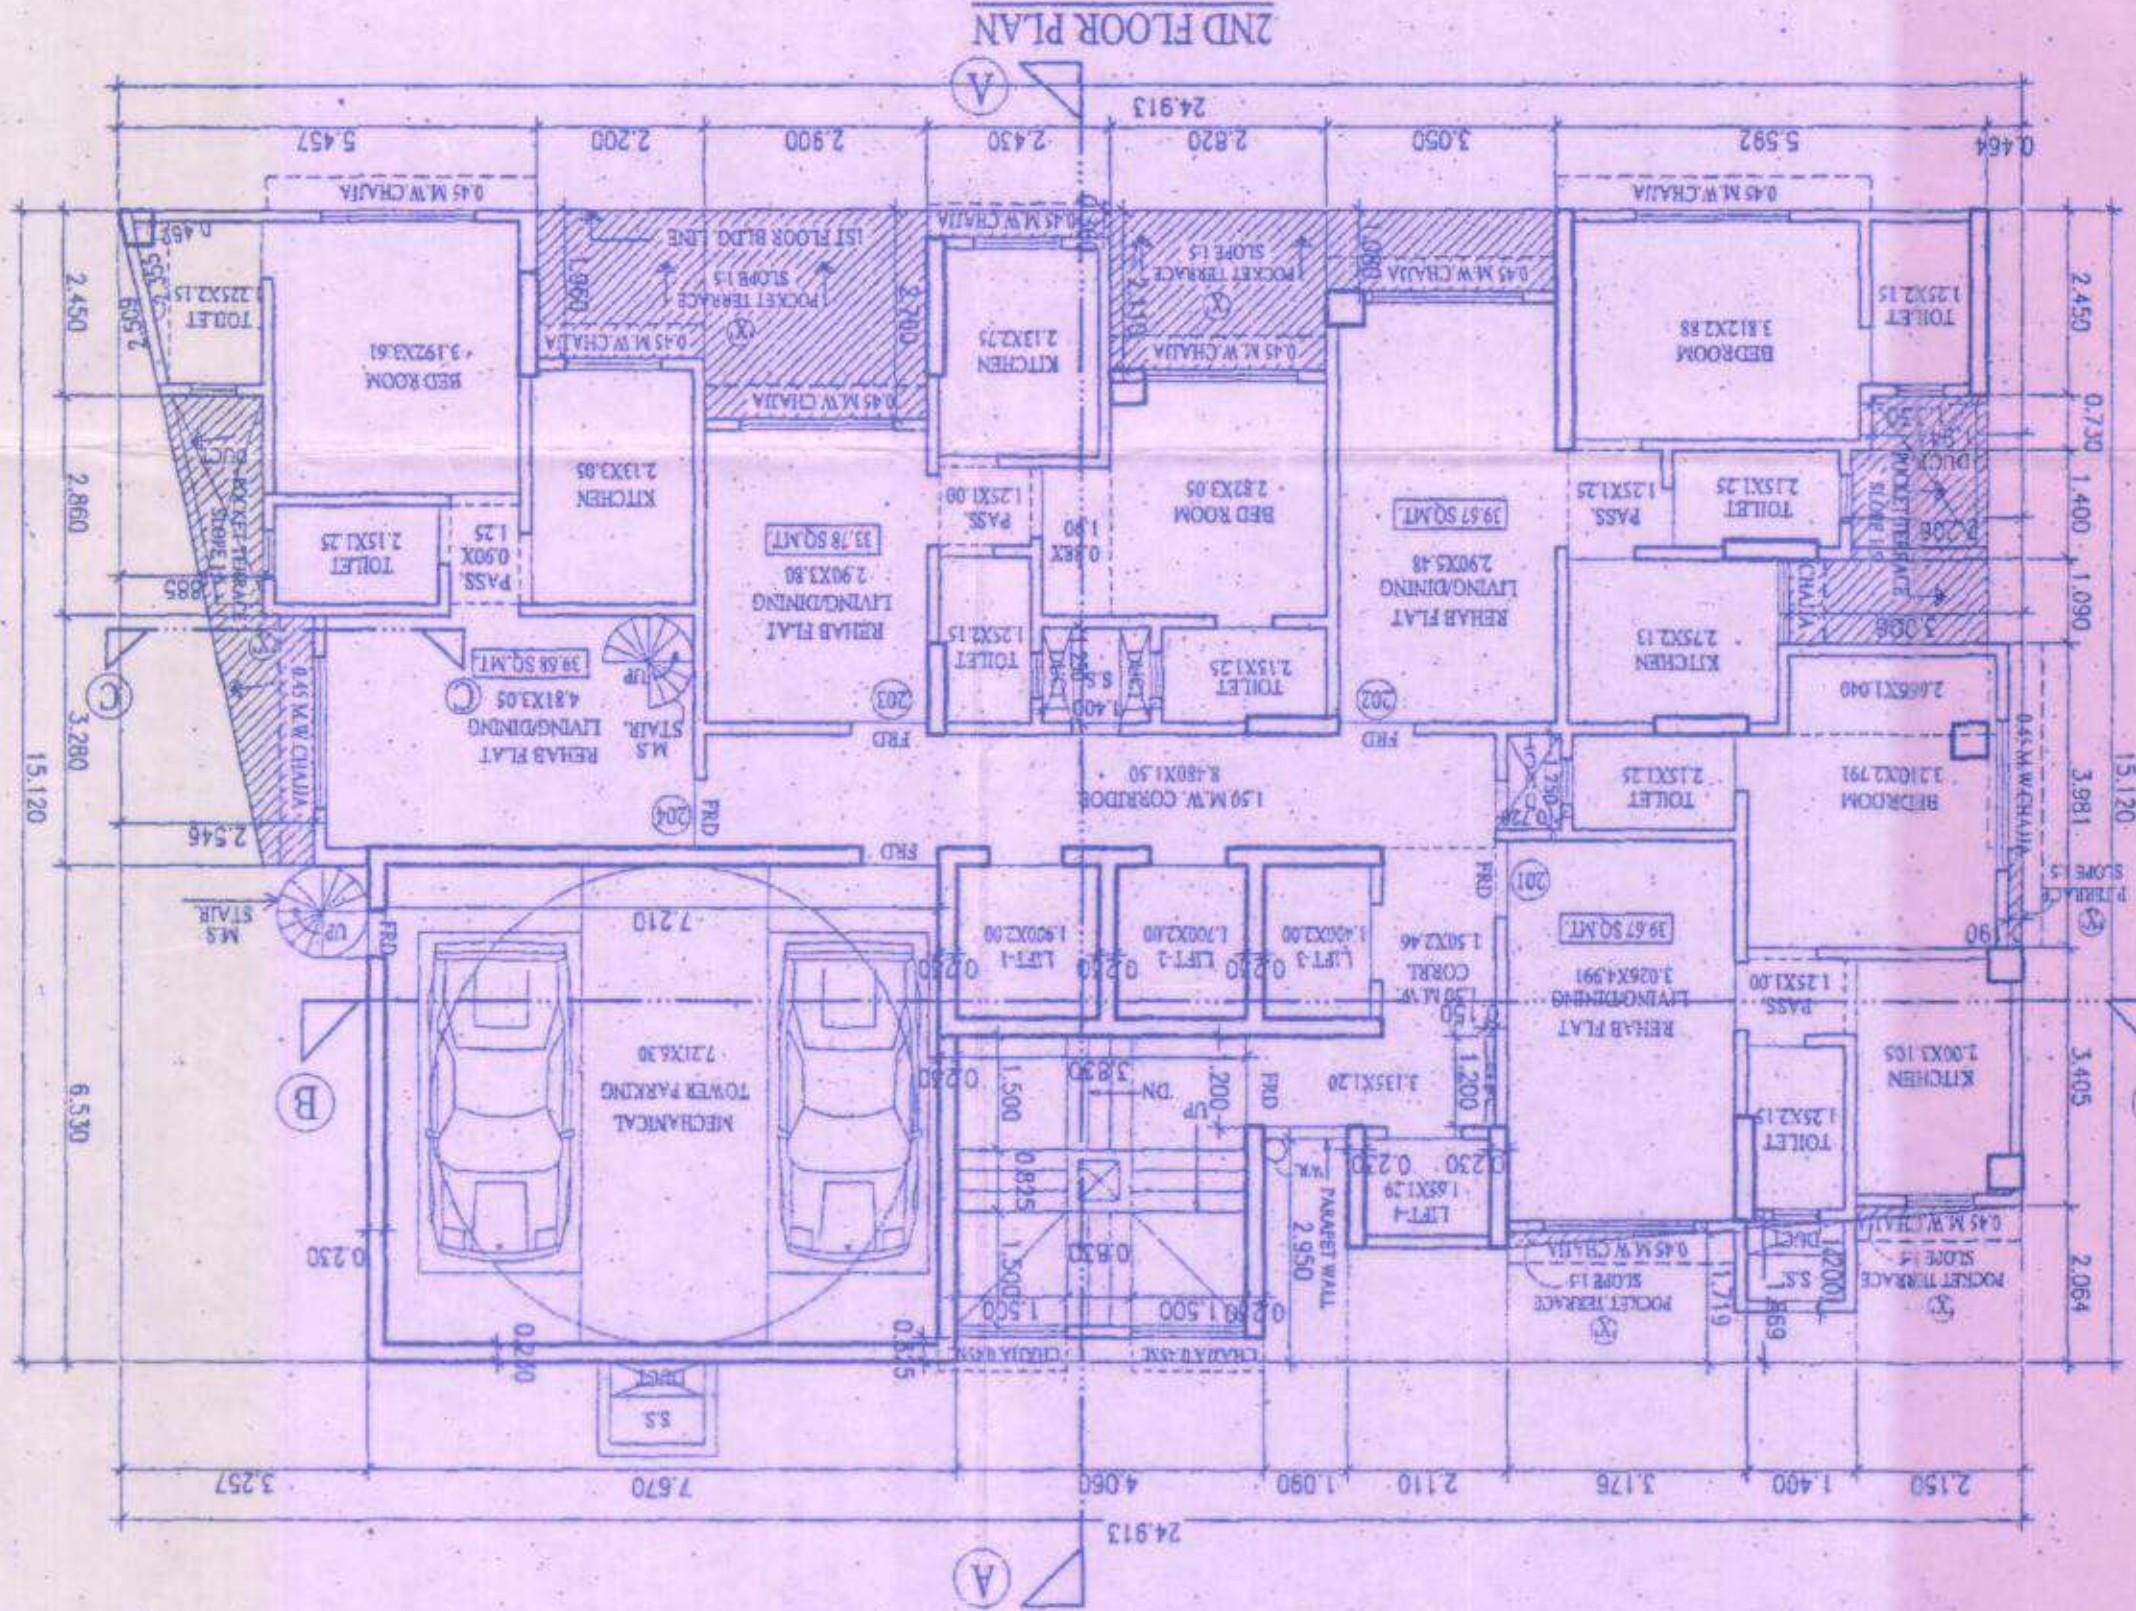

FILE LOCATION: RAJENDRA U. PAGNIS
CHECKED BY: RAJENDRA U. PAGNIS
DRAWN BY: RAJENDRA U. PAGNIS
SCALE: 1/50
DATE: 10/10/14
SIGNATURE OF DEVELOPER: M/S ECOSYSTEM INFRA PVT. LTD.
DESCRIPTION OF PROPOSAL & PROPERTY: PROPOSED REDEVELOPMENT OF PROPERTY BEARING C.S. NO. 27 OF LOWER PRADE PAPER, BUILDING NO. 19-118 BEARING C.S. NO. 6524/02, SITUATED AT K.M. JOSH WARD LOWER PRADE, MUMBAI-400 012 (KNOWN AS TORA GHANCHI BUILDING).
CERTIFICATE OF AREA: CERTIFIED THAT THE FLOOR UNDER REFERENCE WAS SURVEYED BY ME ON 17/10/14 AND THE DIMENSIONS OF THE AREA STATED IN THE DOCUMENTS OF OWNERSHIP AND RECORDS DEPT. CITY SURVEY MEASURED ON SITE AND THE AREA SO WORKED OUT TALLIES WITH THE AREA STATED IN THE DOCUMENTS OF OWNERSHIP AND RECORDS DEPT. CITY SURVEY.
STAMP OF DATE OF RECEIPT OF PLANS: CARPET AREA STATEMENT FOR REHAB RESID.
CONTENTS OF SHEETS: 2ND TO 6TH & 10TH TO 13TH FLOOR PLAN.
PROFORMA - B

CARPET AREA CALCULATION
FOR REHAB FLAT NO 4 (6TH & 14TH FL.)

LNK/DINING	3.940 X 3.050 X 1.10	12.02	SQ.MT.
PASS.	0.900 X 1.250 X 1.10	1.13	SQ.MT.
BED ROOM	3.192 X 2.750 X 1.10	8.91	SQ.MT.
KITCHEN	2.130 X 3.050 X 1.10	6.50	SQ.MT.
TILET	2.150 X 1.250 X 1.10	2.69	SQ.MT.
TOTAL CARPET AREA		34.42	SQ.MT.

CARPET AREA CALCULATION
FOR REHAB FLAT NO 4 (7TH FL.)

LNK/DINING	5.472 X 3.050 X 1.10	18.69	SQ.MT.
PASS.	0.900 X 1.250 X 1.10	1.13	SQ.MT.
BED ROOM	3.192 X 2.750 X 1.10	8.91	SQ.MT.
KITCHEN	2.130 X 3.050 X 1.10	6.50	SQ.MT.
TILET	2.150 X 1.250 X 1.10	2.69	SQ.MT.
TOTAL CARPET AREA		42.71	SQ.MT.

CARPET AREA CALCULATION
FOR REHAB FLAT NO 4
(2ND TO 5TH & 7TH & 9TH TO 13TH FL.)

LNK/DINING	4.810 X 3.050 X 1.10	14.67	SQ.MT.
PASS.	0.900 X 1.250 X 1.10	1.13	SQ.MT.
BED ROOM	3.192 X 2.750 X 1.10	8.91	SQ.MT.
KITCHEN	2.130 X 3.050 X 1.10	6.50	SQ.MT.
TILET	2.150 X 1.250 X 1.10	2.69	SQ.MT.
TOTAL CARPET AREA		39.68	SQ.MT.