



[illegible]


B.U.A DIAGRAM - 10TH FLOOR PLAN SCALE: 1/100

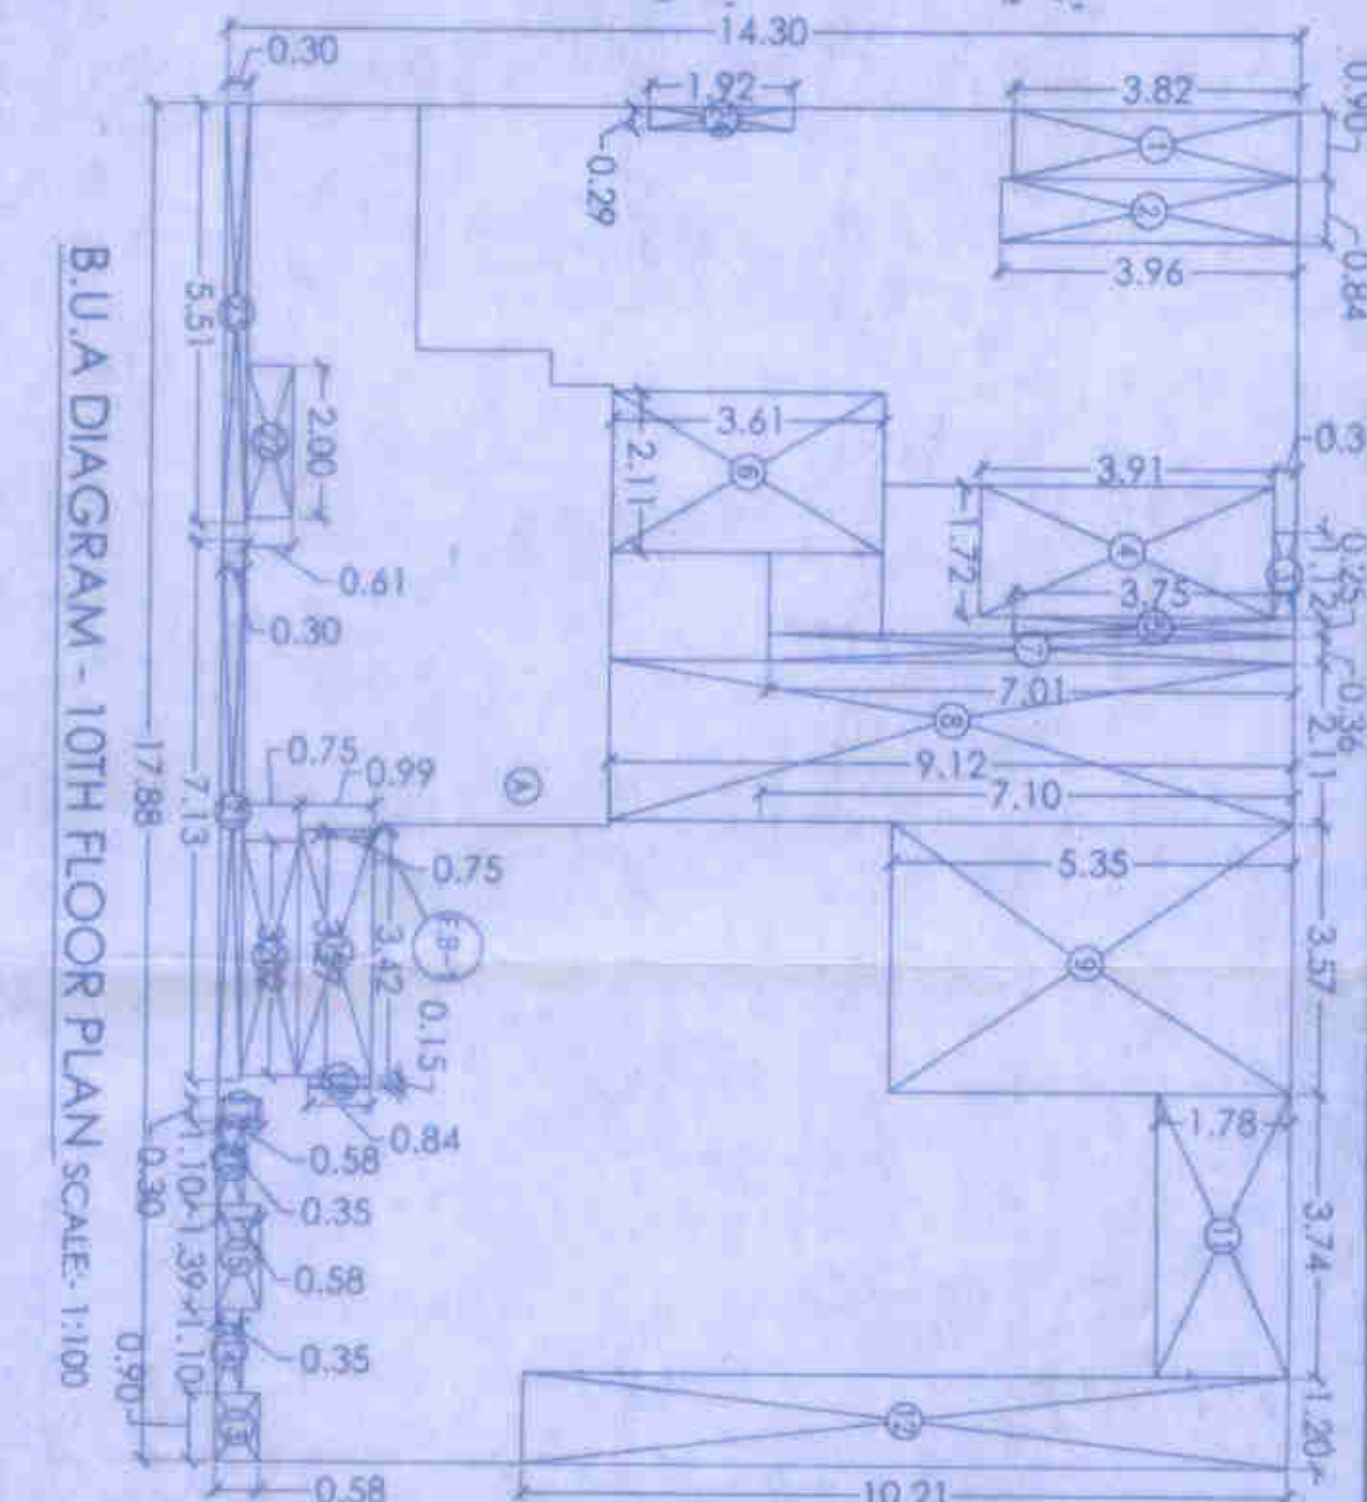


BOLD DATA CALCULATION			
BOLD SCORE			
A	17.88	14.83	1 NO
TOTAL ADDITION =			20.66 50.4M
OBSERVING			
1	0.89 <td>1.82</td> <td>1 NO</td>	1.82	1 NO
2	0.84 <td>3.86</td> <td>1 NO</td>	3.86	1 NO
3	1.15	0.28	1 NO
4	1.12	3.91	1 NO
5	0.25	3.75	1 NO
6	2.11	3.74	1 NO
7	0.84 <td>7.01</td> <td>1 NO</td>	7.01	1 NO
8	2.11	9.12	1 NO
9	3.97 <td>5.95</td> <td>1 NO</td>	5.95	1 NO
11	3.74 <td>1.78</td> <td>1 NO</td>	1.78	1 NO
12	1.80 <td>0.29</td> <td>1 NO</td>	0.29	1 NO
13	0.66 <td>0.83</td> <td>1 NO</td>	0.83	1 NO
14	1.12 <td>0.53</td> <td>1 NO</td>	0.53	1 NO
15	1.12 <td>0.53</td> <td>1 NO</td>	0.53	1 NO
16	1.10 <td>0.53</td> <td>1 NO</td>	0.53	1 NO
17	0.50 <td>0.58</td> <td>1 NO</td>	0.58	1 NO
18	0.15 <td>0.58</td> <td>1 NO</td>	0.58	1 NO
19	3.37 <td>0.75</td> <td>1 NO</td>	0.75	1 NO
20	3.12 <td>0.75</td> <td>1 NO</td>	0.75	1 NO
21	7.13 <td>0.63</td> <td>1 NO</td>	0.63	1 NO
22	2.01 <td>0.63</td> <td>1 NO</td>	0.63	1 NO
23	3.31 <td>0.63</td> <td>1 NO</td>	0.63	1 NO
24	0.97 <td>1.92</td> <td>1 NO</td>	1.92	1 NO
TOTAL ADDITION =			92.72 50.4M
TOTAL BOLD (A+B+C+E+H+I)			199.65 50.4M

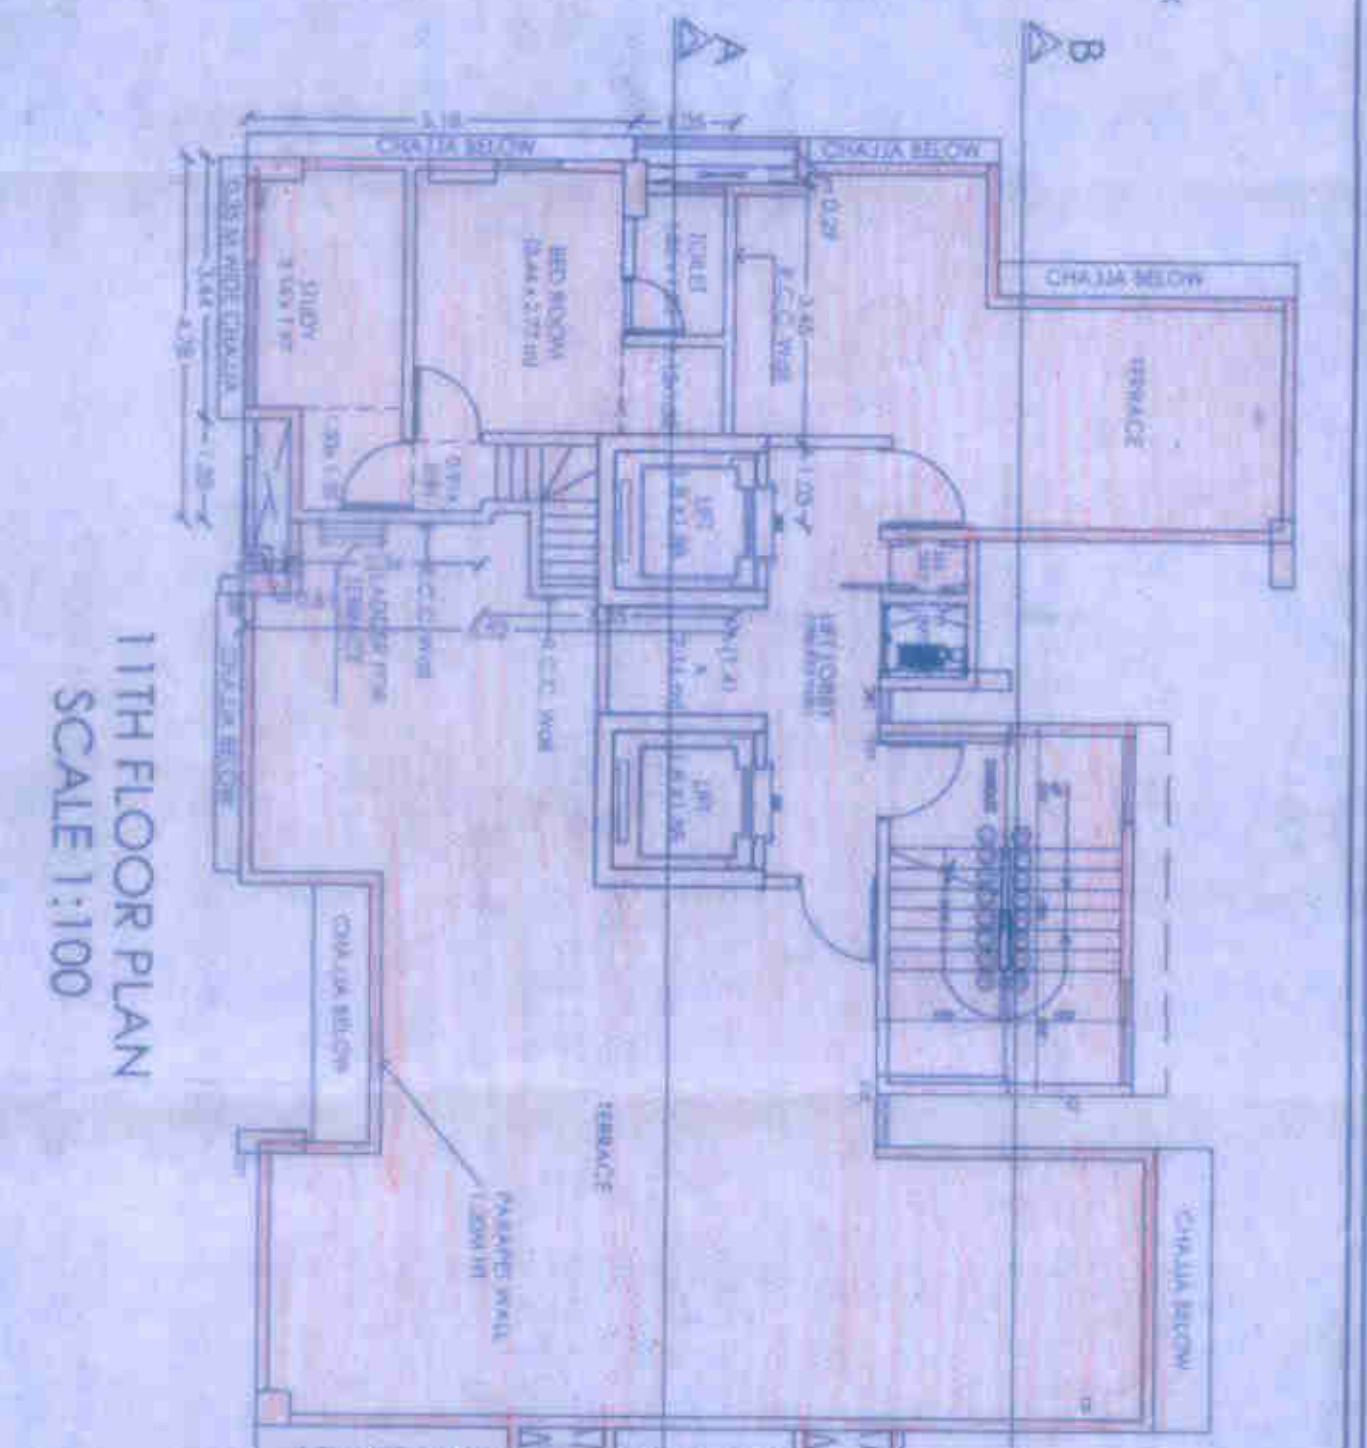

SCALE 1:100

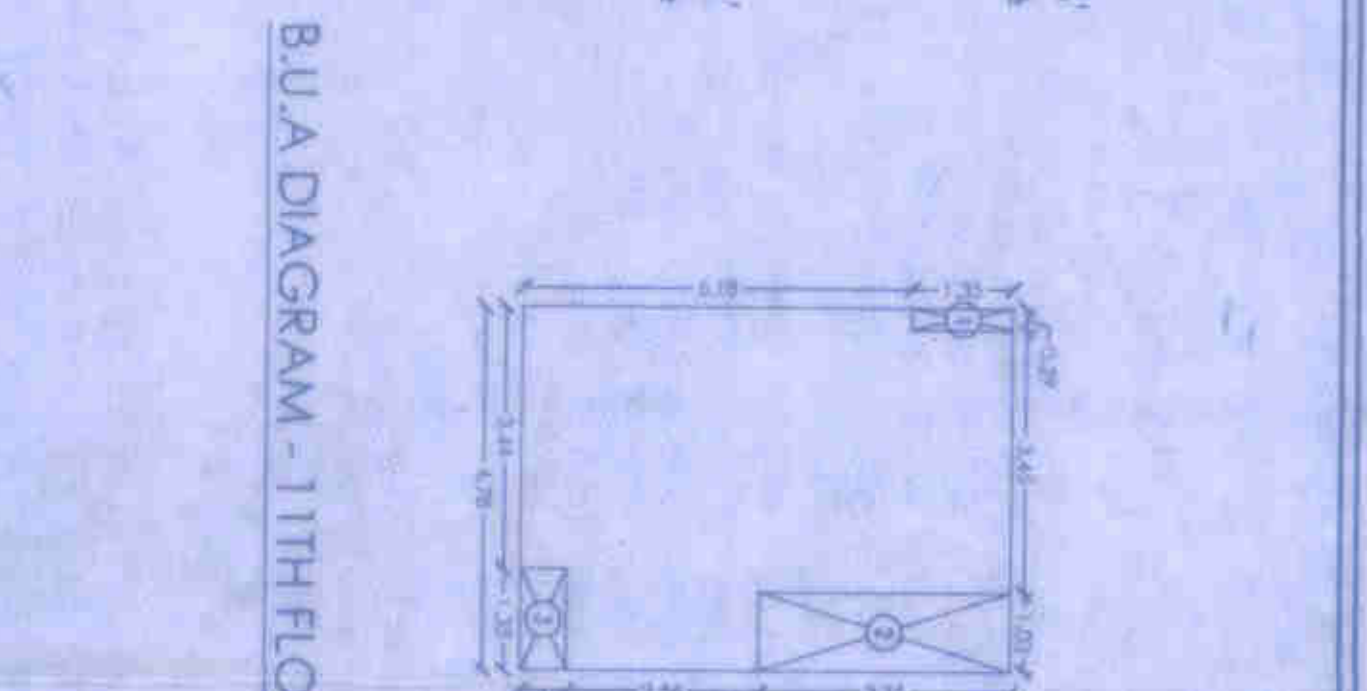

BOLD UP VASO CALCULATION				
ELEVATION FLOOR				
1	2	3	4	5
1	4.78	X	6.53	X
1				1
TOTAL ADDITION				= 31.17 SQ.M
DEDUCTIONS				
1	0.57	X	1.25	X
1				1
2	1.03	X	3.53	X
2				1
3	1.28	X	0.61	X
3				1
TOTAL DEDUCTION				= 6.66 SQ.M
TOTAL BOLD UP AREA (X-71)				= 24.51 SQ.M (X)

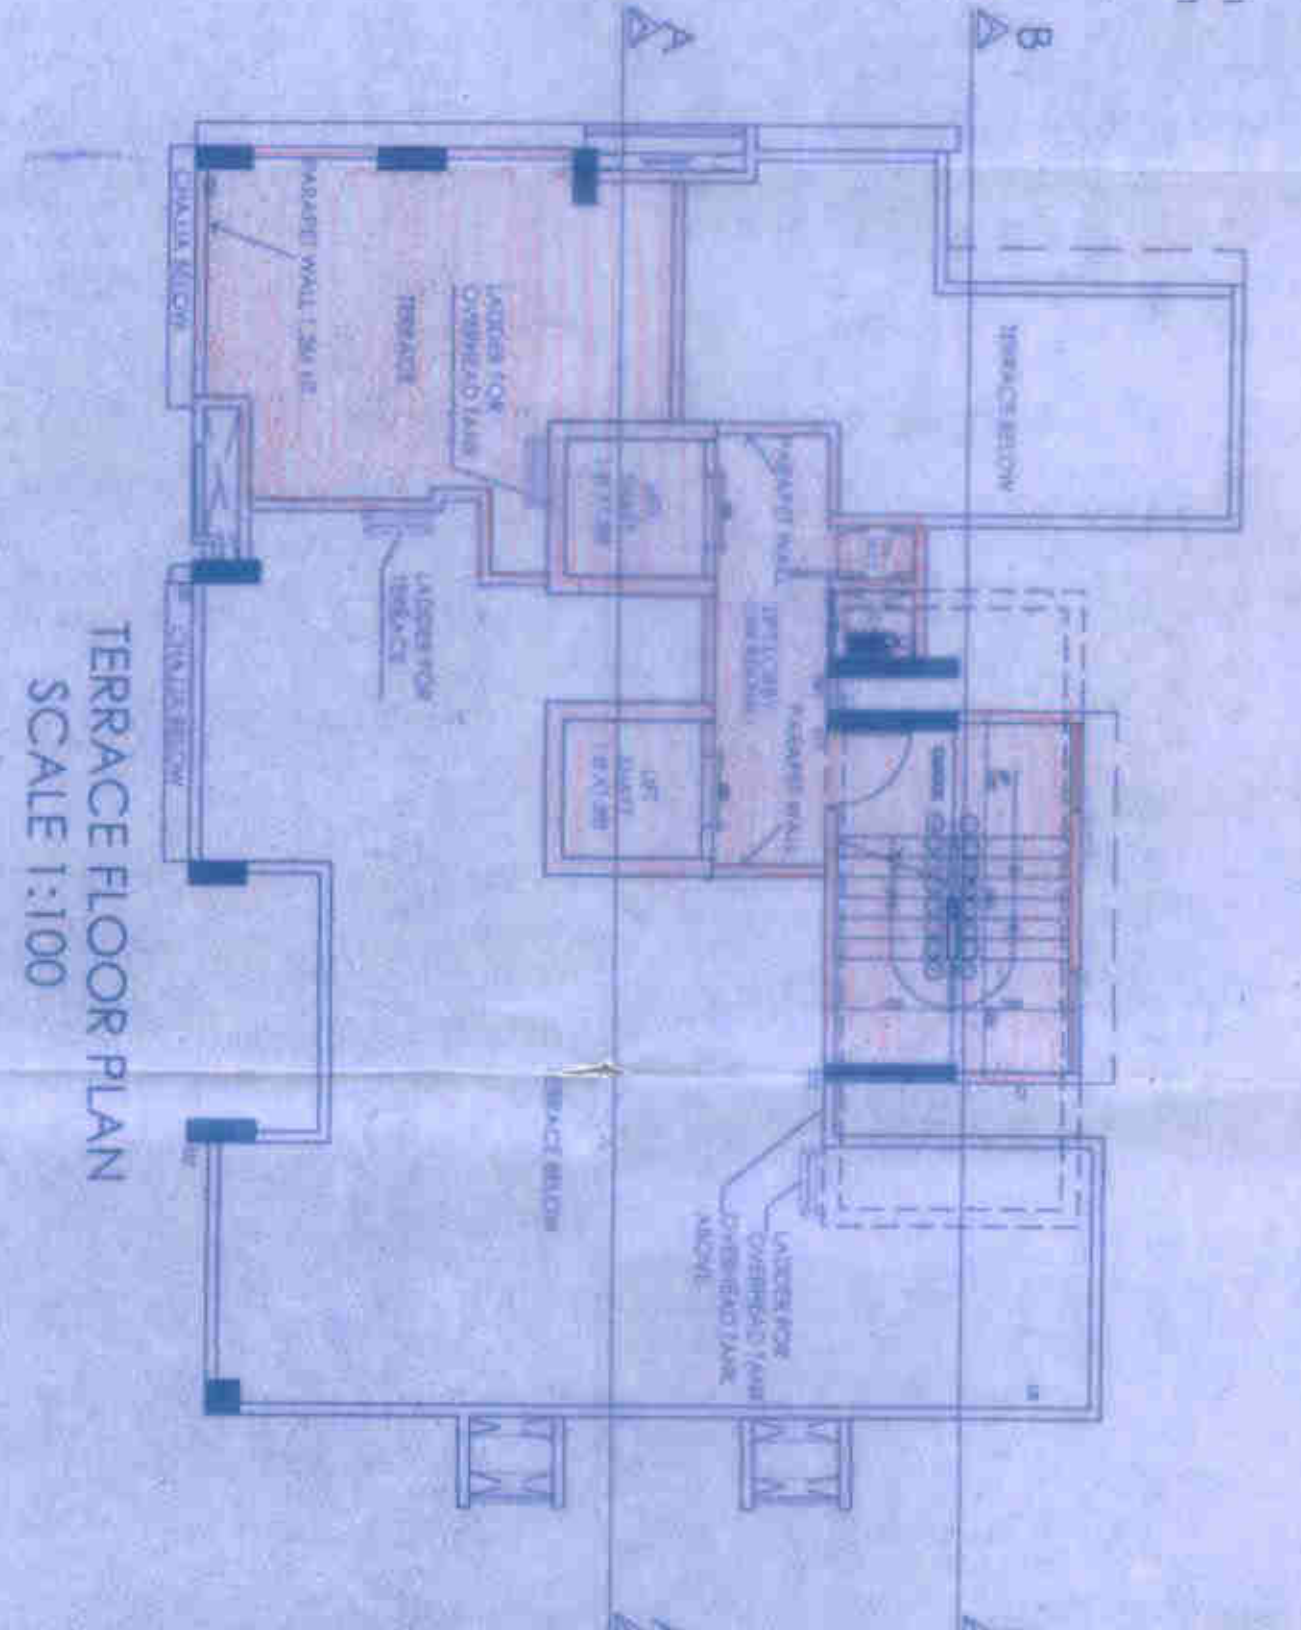


SCALE 1:100




O.H. TANK PLAN
SCALE 1 : 100

FLOOR	QUALIFIED CASH MORTGAGE	QUALIFIED X 1.2	PROPOSED BUYER (USED BY RETAIL)	SALE COMPONENT (USED BY RETAIL)	SALE AREA	
					SALE AREA	EXCESS
1ST	57.52	69.024	97.19	28.165		
	95.04	66.046	64.52			
	59.6	70.32	111.86	41.54		
2ND	25.96	31.15	32.01	0.86		
	31.16	37.39	36.67	0.00		
	30.29	36.35	35.09	0		
	54.67	65.604	64.32	0		
3RD						
	28.63	34.332	32.01	0		
	30.12	34.264	35.03	0		
	26.96	31.652	32.4	0.866		
	35	42	40.12	0		
5TH						
	116.44	138.778	133.67	0		
6TH						
7TH	57.69	69.238	72.57	3.102		
8TH	59.05	70.88	72.34	1.48		
9TH						
	666.61	799.932	860	76.154		
TOTAL				76.15		
TOTAL SALE USED					302.89	
TOTAL FEMININE BUY					378.844	
					1315.4	


FSI CALCULATION

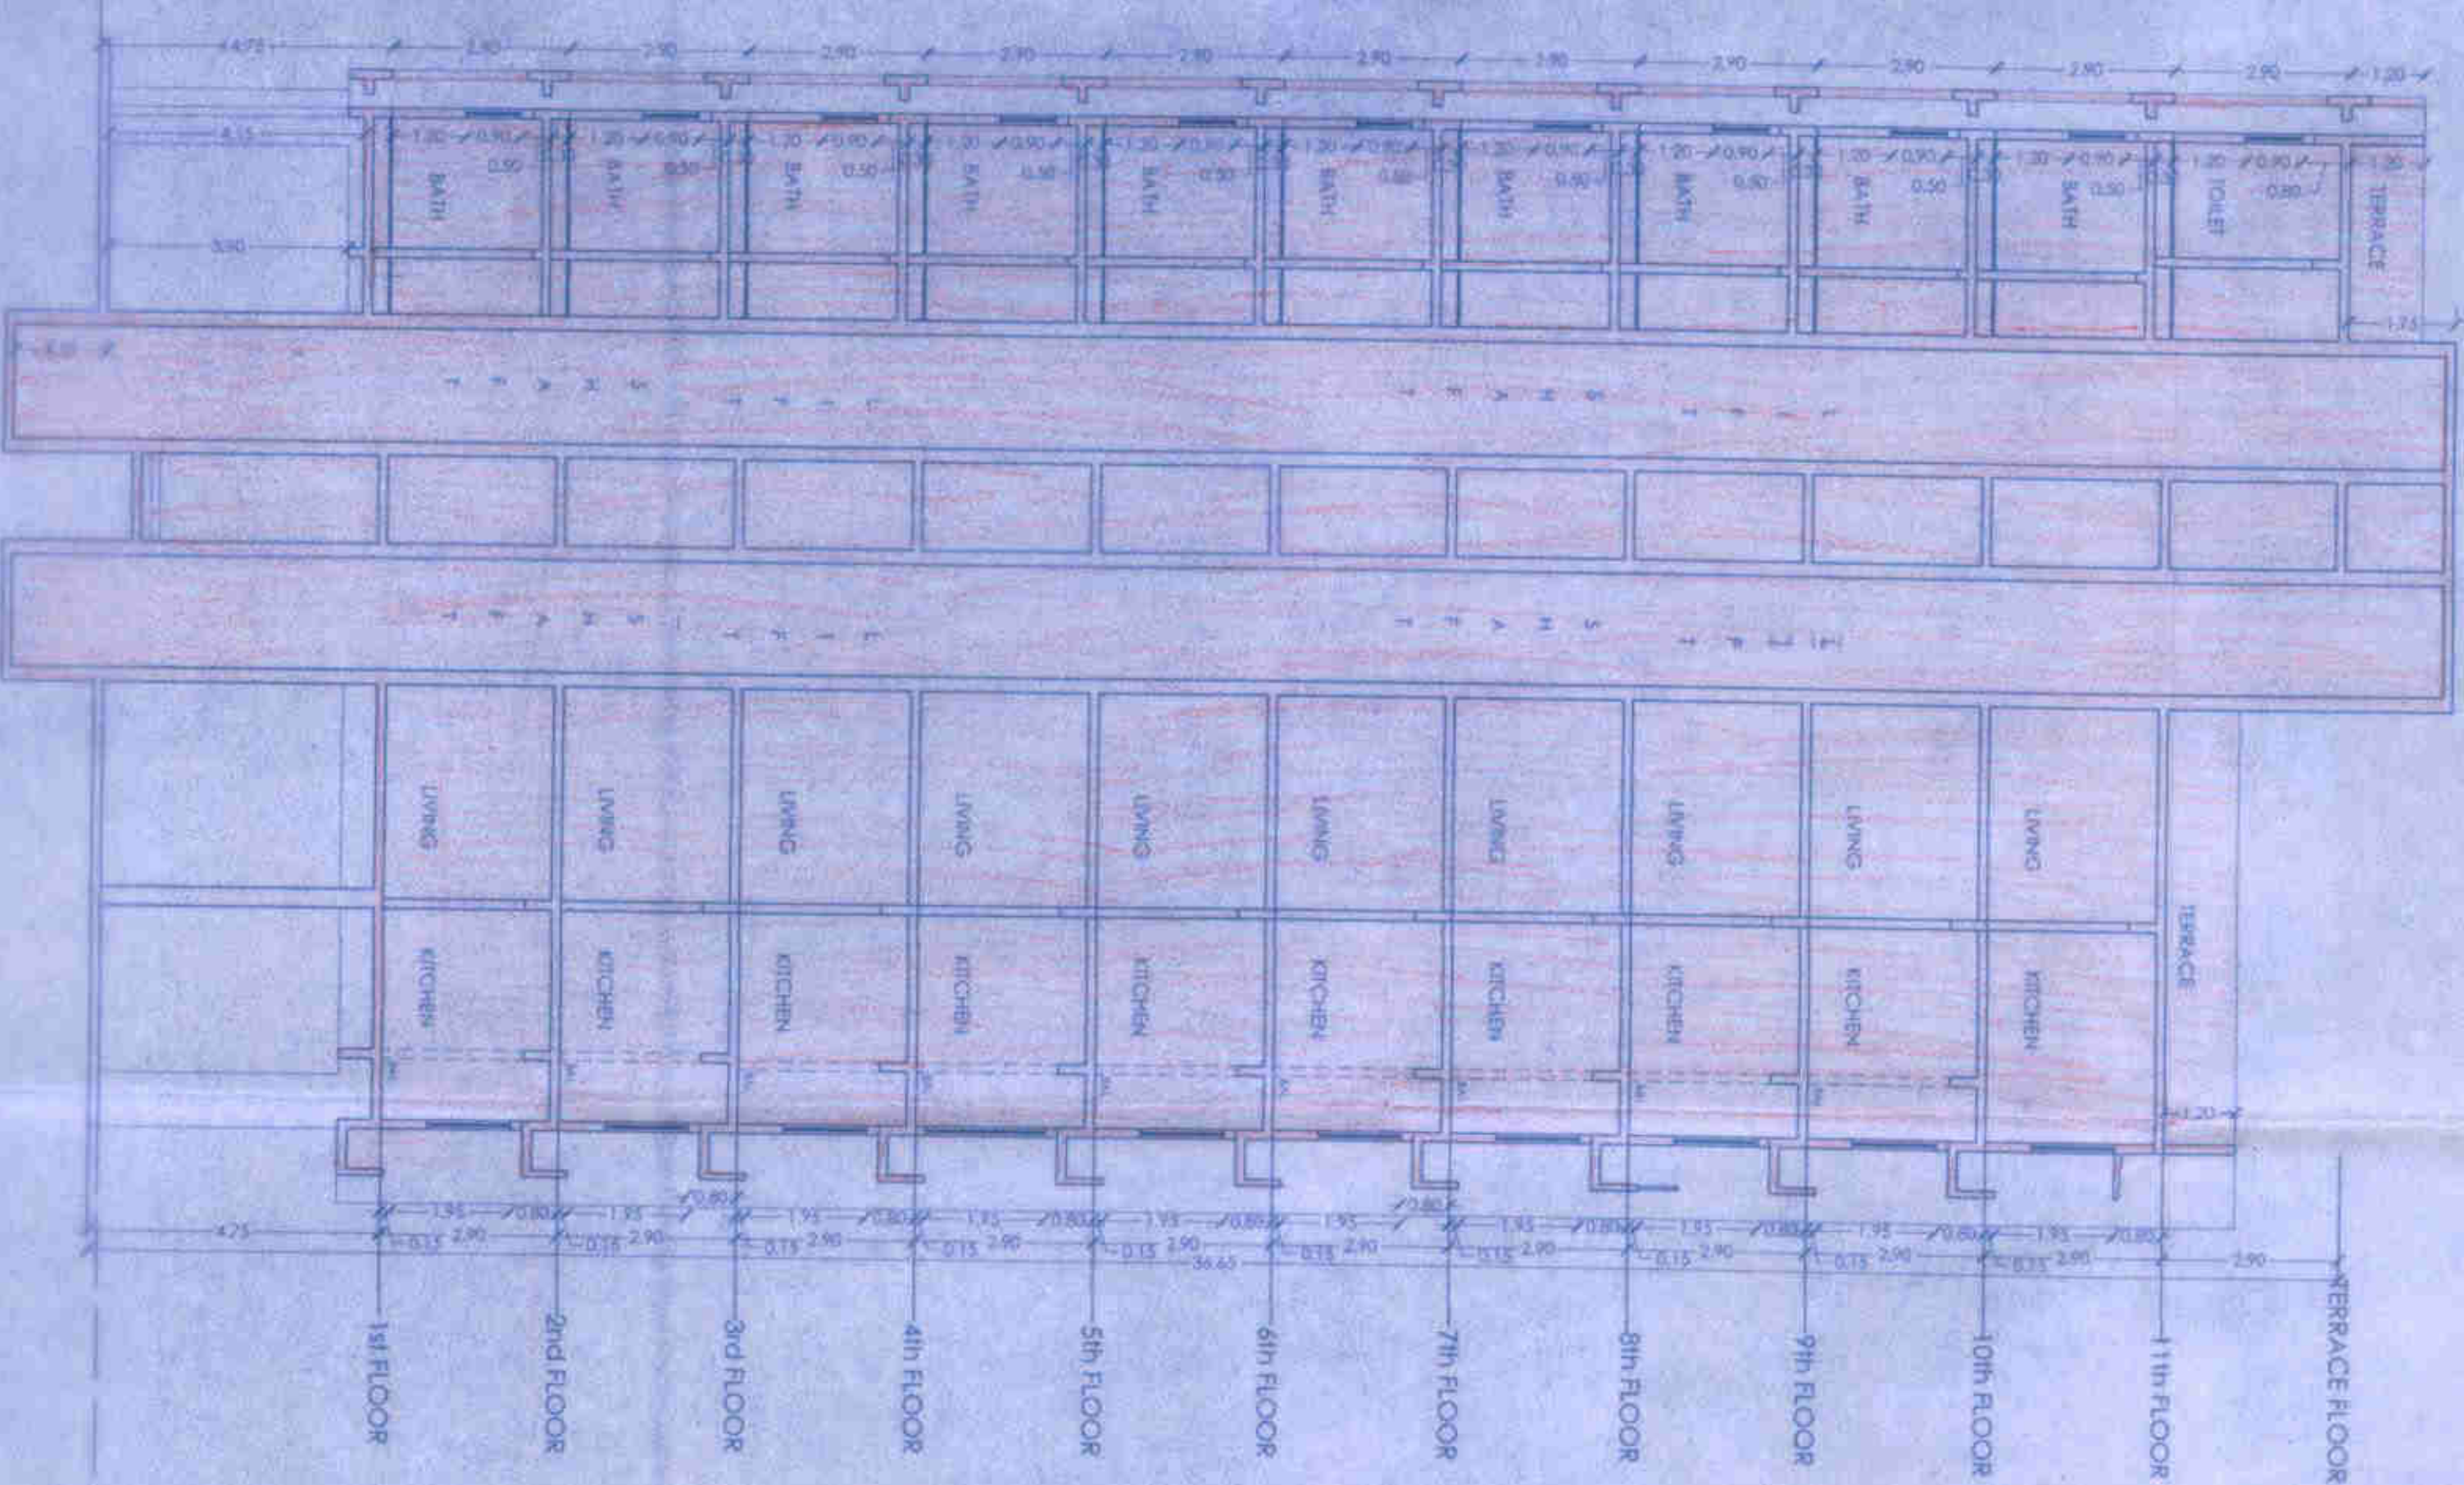

SECTION A-A' SCALE=1:100

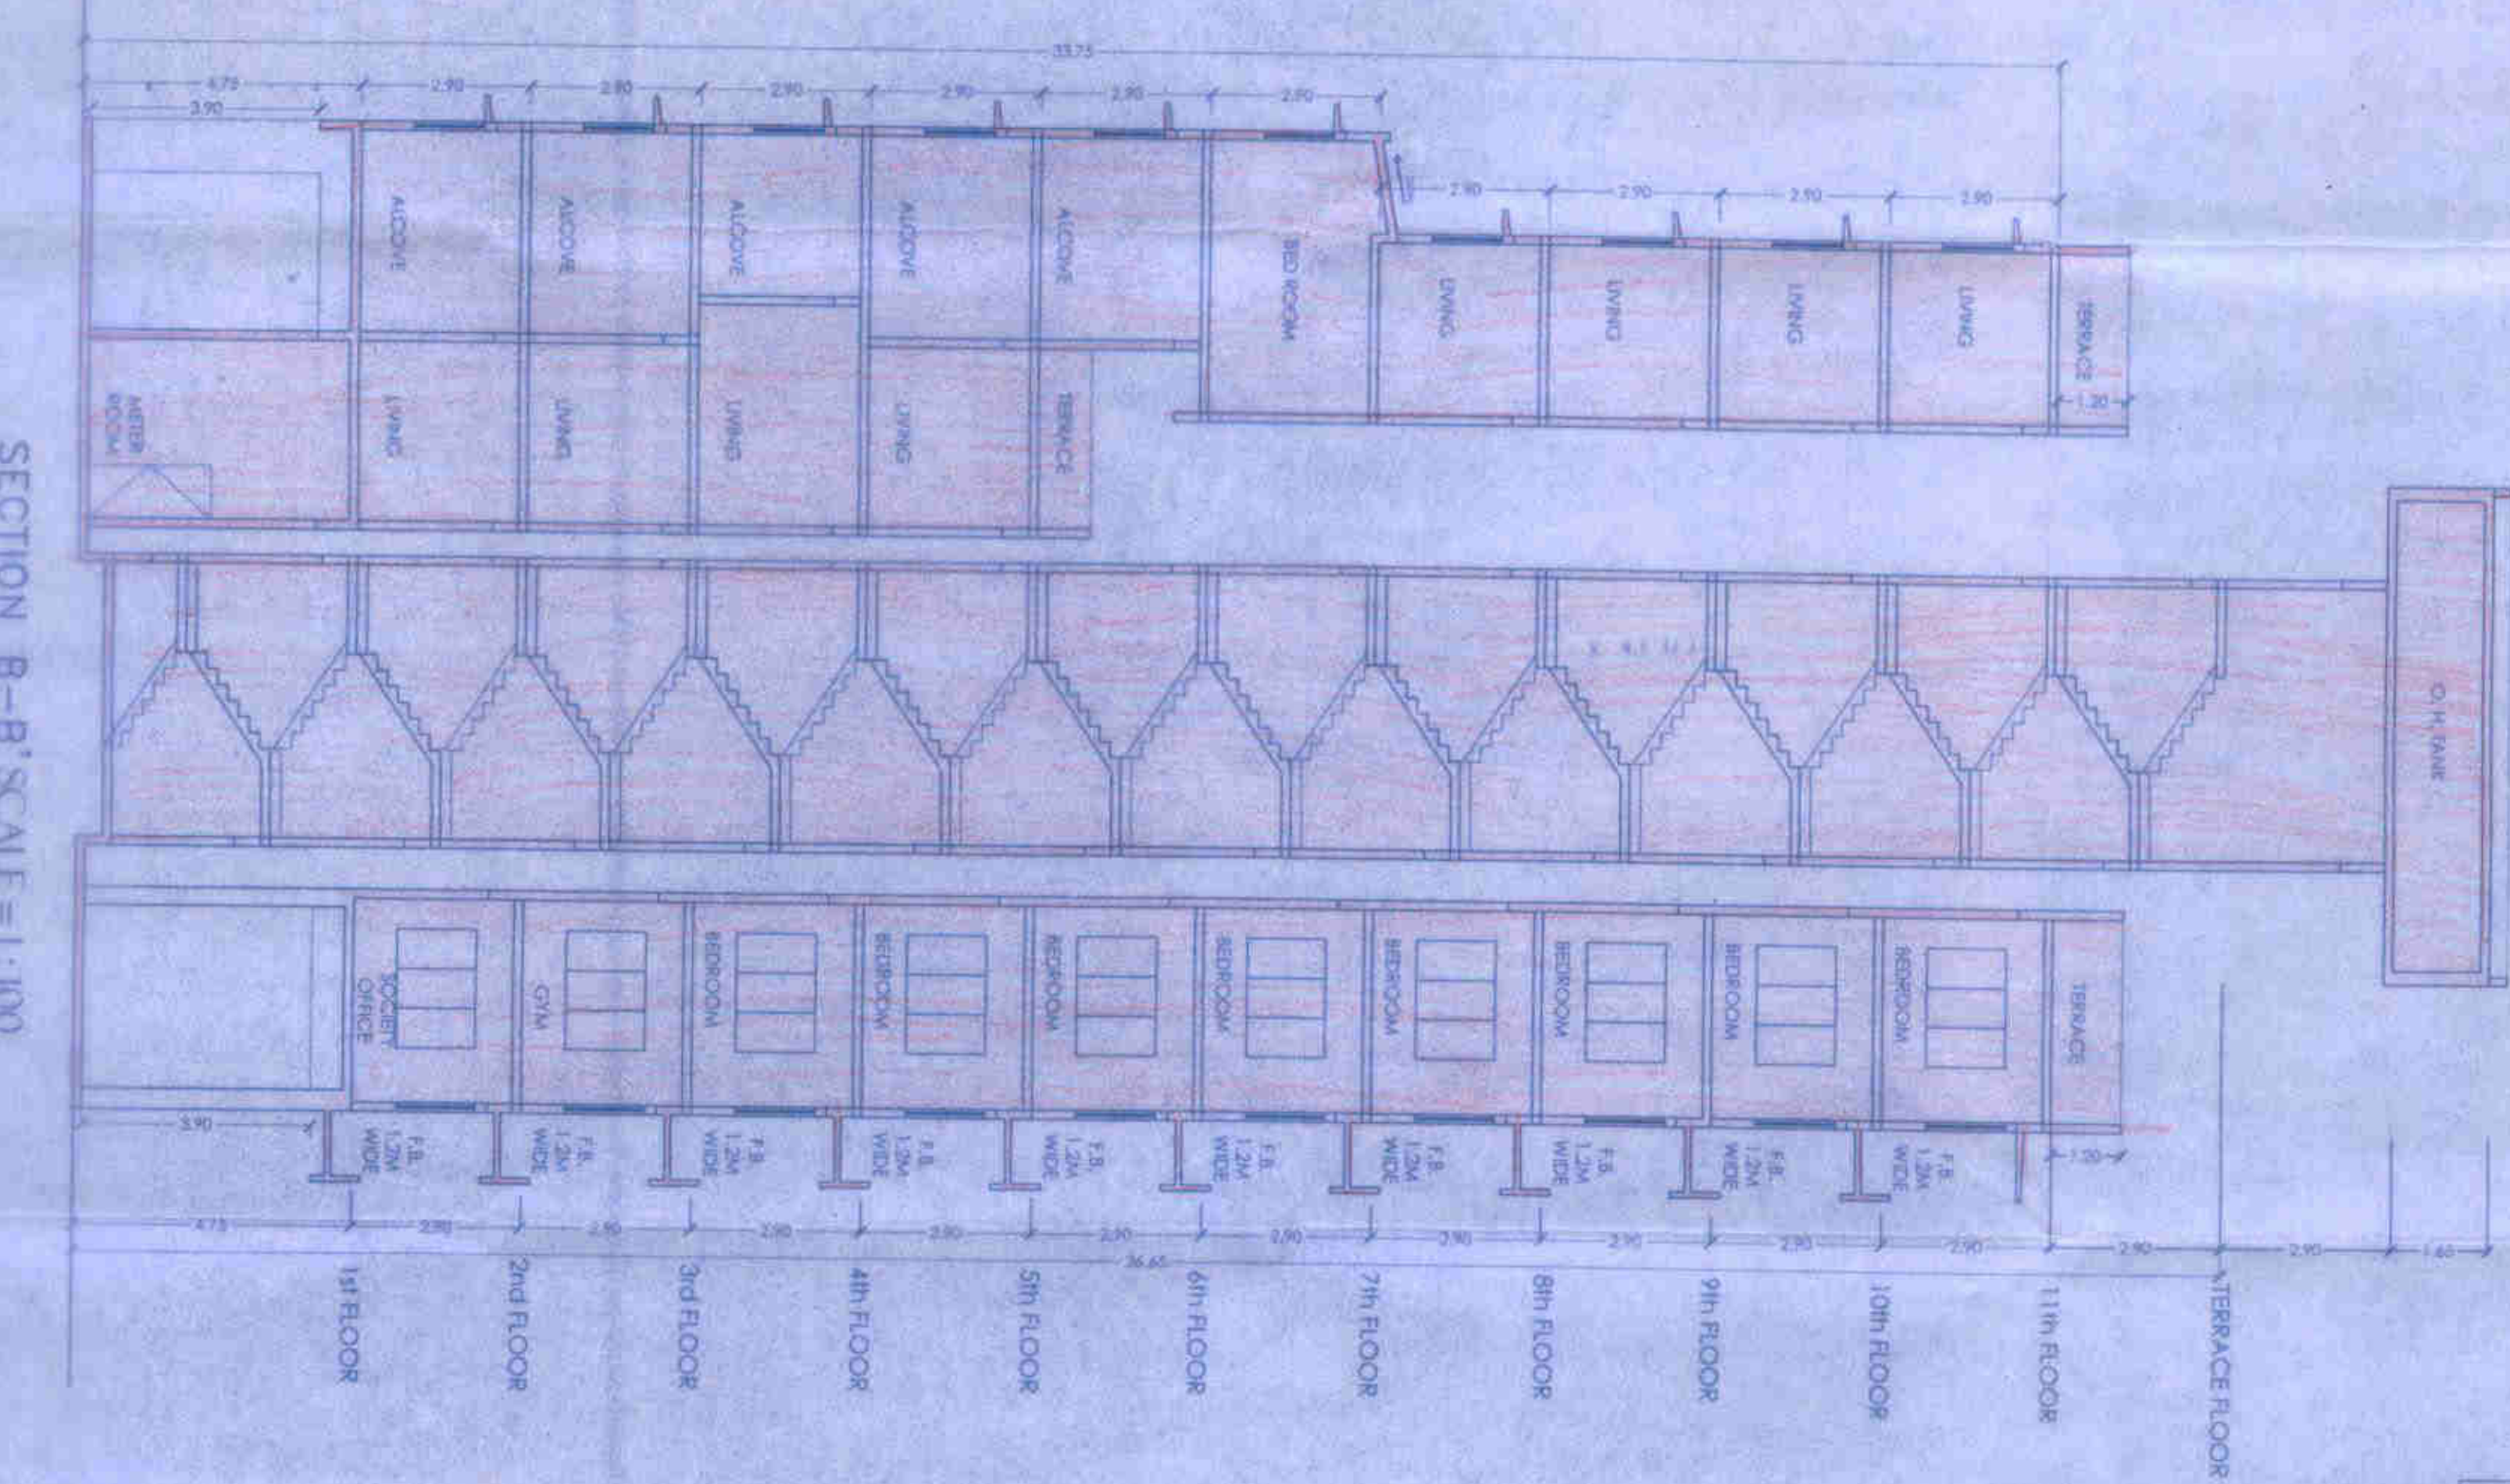

SECTION B-B' SCALE = 1:100

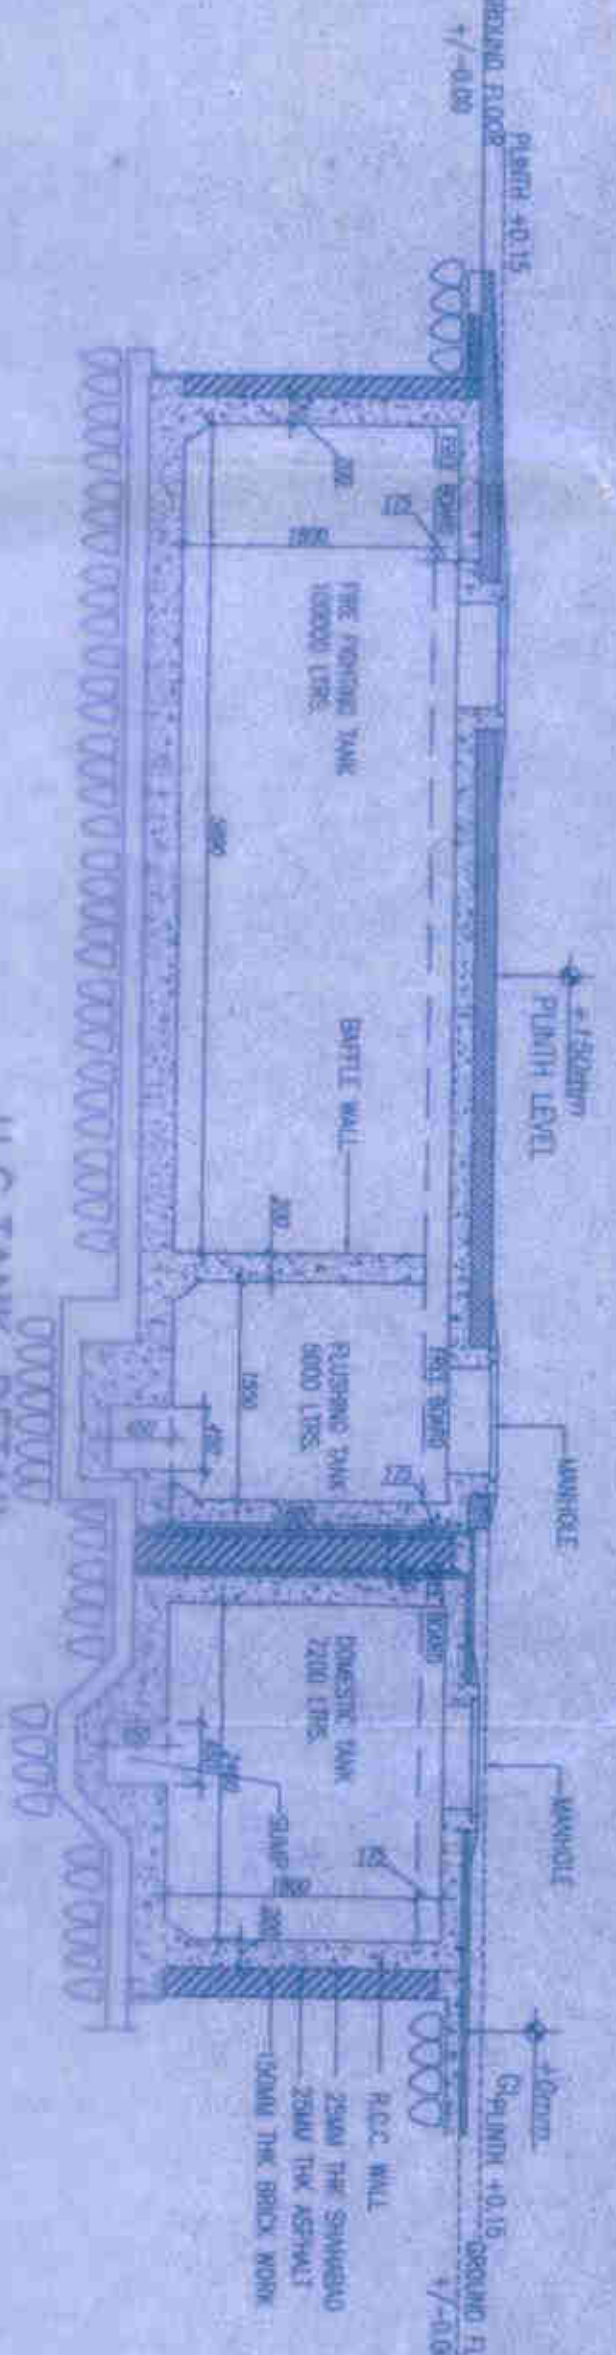

U.G. TANK DETAIL
NOT TO SCALE

[illegible]