


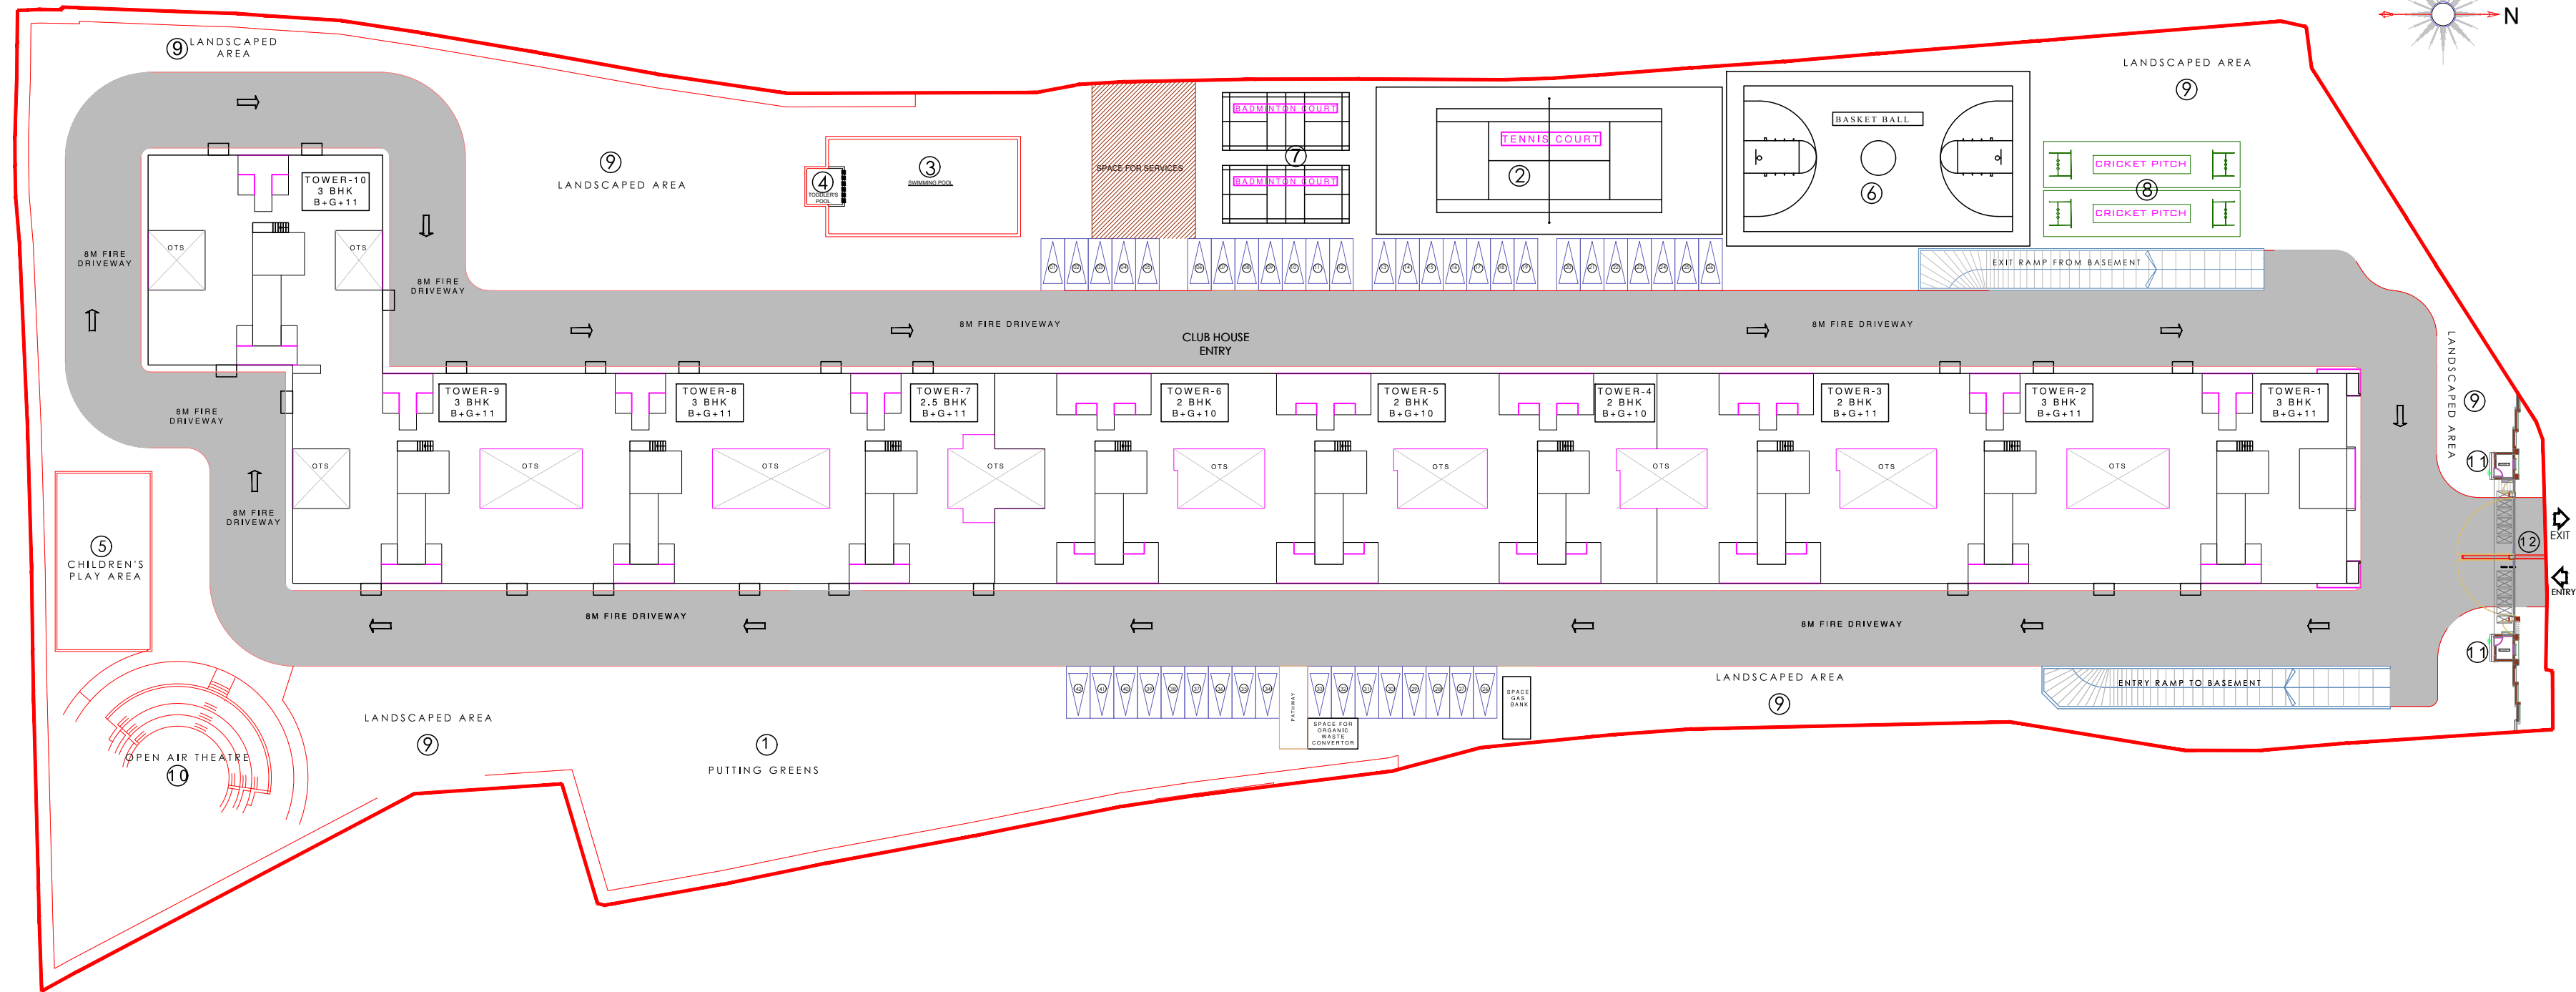

SITE PLAN
SCALE - NTS

- KEY PLAN
- NOTES:
1. ALL DIMENSIONS IN MM.
 2. LEVELS INDICATED SHALL BE CHECKED AT SITE.
 3. FOLLOW WRITTEN DIMENSIONS.
 4. ANY DISCREPANCY NOTED IN THE DRG SHOULD BE BROUGHT TO THE NOTICE OF THE ARCHITECTURAL CONSULTANT BEFORE EXECUTION.
 5. ALL STRUCTURAL DRGS ARE TO BE IN CONJUNCTION WITH ARCHITECTURAL DRGS.
 6. FOR DETAILS OF ELEC/TEL & ALL SHAFTS REF. DETAIL DRGS ISSUED FROM IM&E CONSULTANT.
 7. FOR LOCATION OF SLEEVES IN BEAMS & SUNKEN PORTIONS ETC REF DETAIL DRGS ISSUED FROM IM&E CONSULTANT.
 8. FOR LOCATION & DETAILS OF DRAIN TRENCHES MANHOLES ETC REF DETAIL DRGS ISSUED FROM IM&E CONSULTANT.

SL.NO. DATE REVISIONS BY CKD.

REVISIONS

REV.NO.

CLIENT

Habitat
H.V. VENTURES PROJECTS PVT LTD
NO.26, SHANKARMUTT ROAD,
BASAVANAGUDI,
BANGALORE-560004.
Tel: 91 80 41469220/21
www.habitatventures.com

PROJECT CONSULTANTS

ARCHITECTS
MYRINDIE SOLUTIONS LLP
(HABITAT VENTURES ENTITY)
NO.26 SHANKARMUTT ROAD,
BASAVANAGUDI,
BANGALORE-560004.
Tel:91 80 41469220/21

STRUCTURAL CONSULTANT
SPECS
162, 'P E A R L A C H E'
FIRST FLOOR, MARGOSA ROAD
MALLESWARAM, BENGALURU.
PIN-560003 PH:080-23348799,,

ELECTRICAL CONSULTANT
EDA
EDA CONSULTANCY SERVICES LLP
#72,2nd FLOOR, 50 FEET ROAD,
HANUMANTHANKUR,
BANGALORE-560019.
PH:080-26606364
e-mail: info@eda.co.in

PHE AND FPS CONSULTANTS
ADITHI Building Service Consultants
8th Cross J.C. Road,
Bangalore - 560003
Tel:Phone : 080- 22270096 / 4008040
Email : info@adithiconsultants.com

LANDSCAPE CONSULTANT
space Lab
No. 307, First Floor, 9th Main road,1st
Block, HSRB Layout, Kalyan nagar,
Bangalore.
e-mail: spacelabworks@gmail.com

PROJECT TITLE

HABITAT ILLUMINAR

JOB TITLE

PROPOSED RESIDENTIAL APARTMENT AT
MYLASANDRA VILLAGE, BANGALORE-560059

ARCHITECTURAL DRAWING

PROJECT ARCHITECT

SCALE: NTS

DATE:

DRAWING TITLE

SITE PLAN