



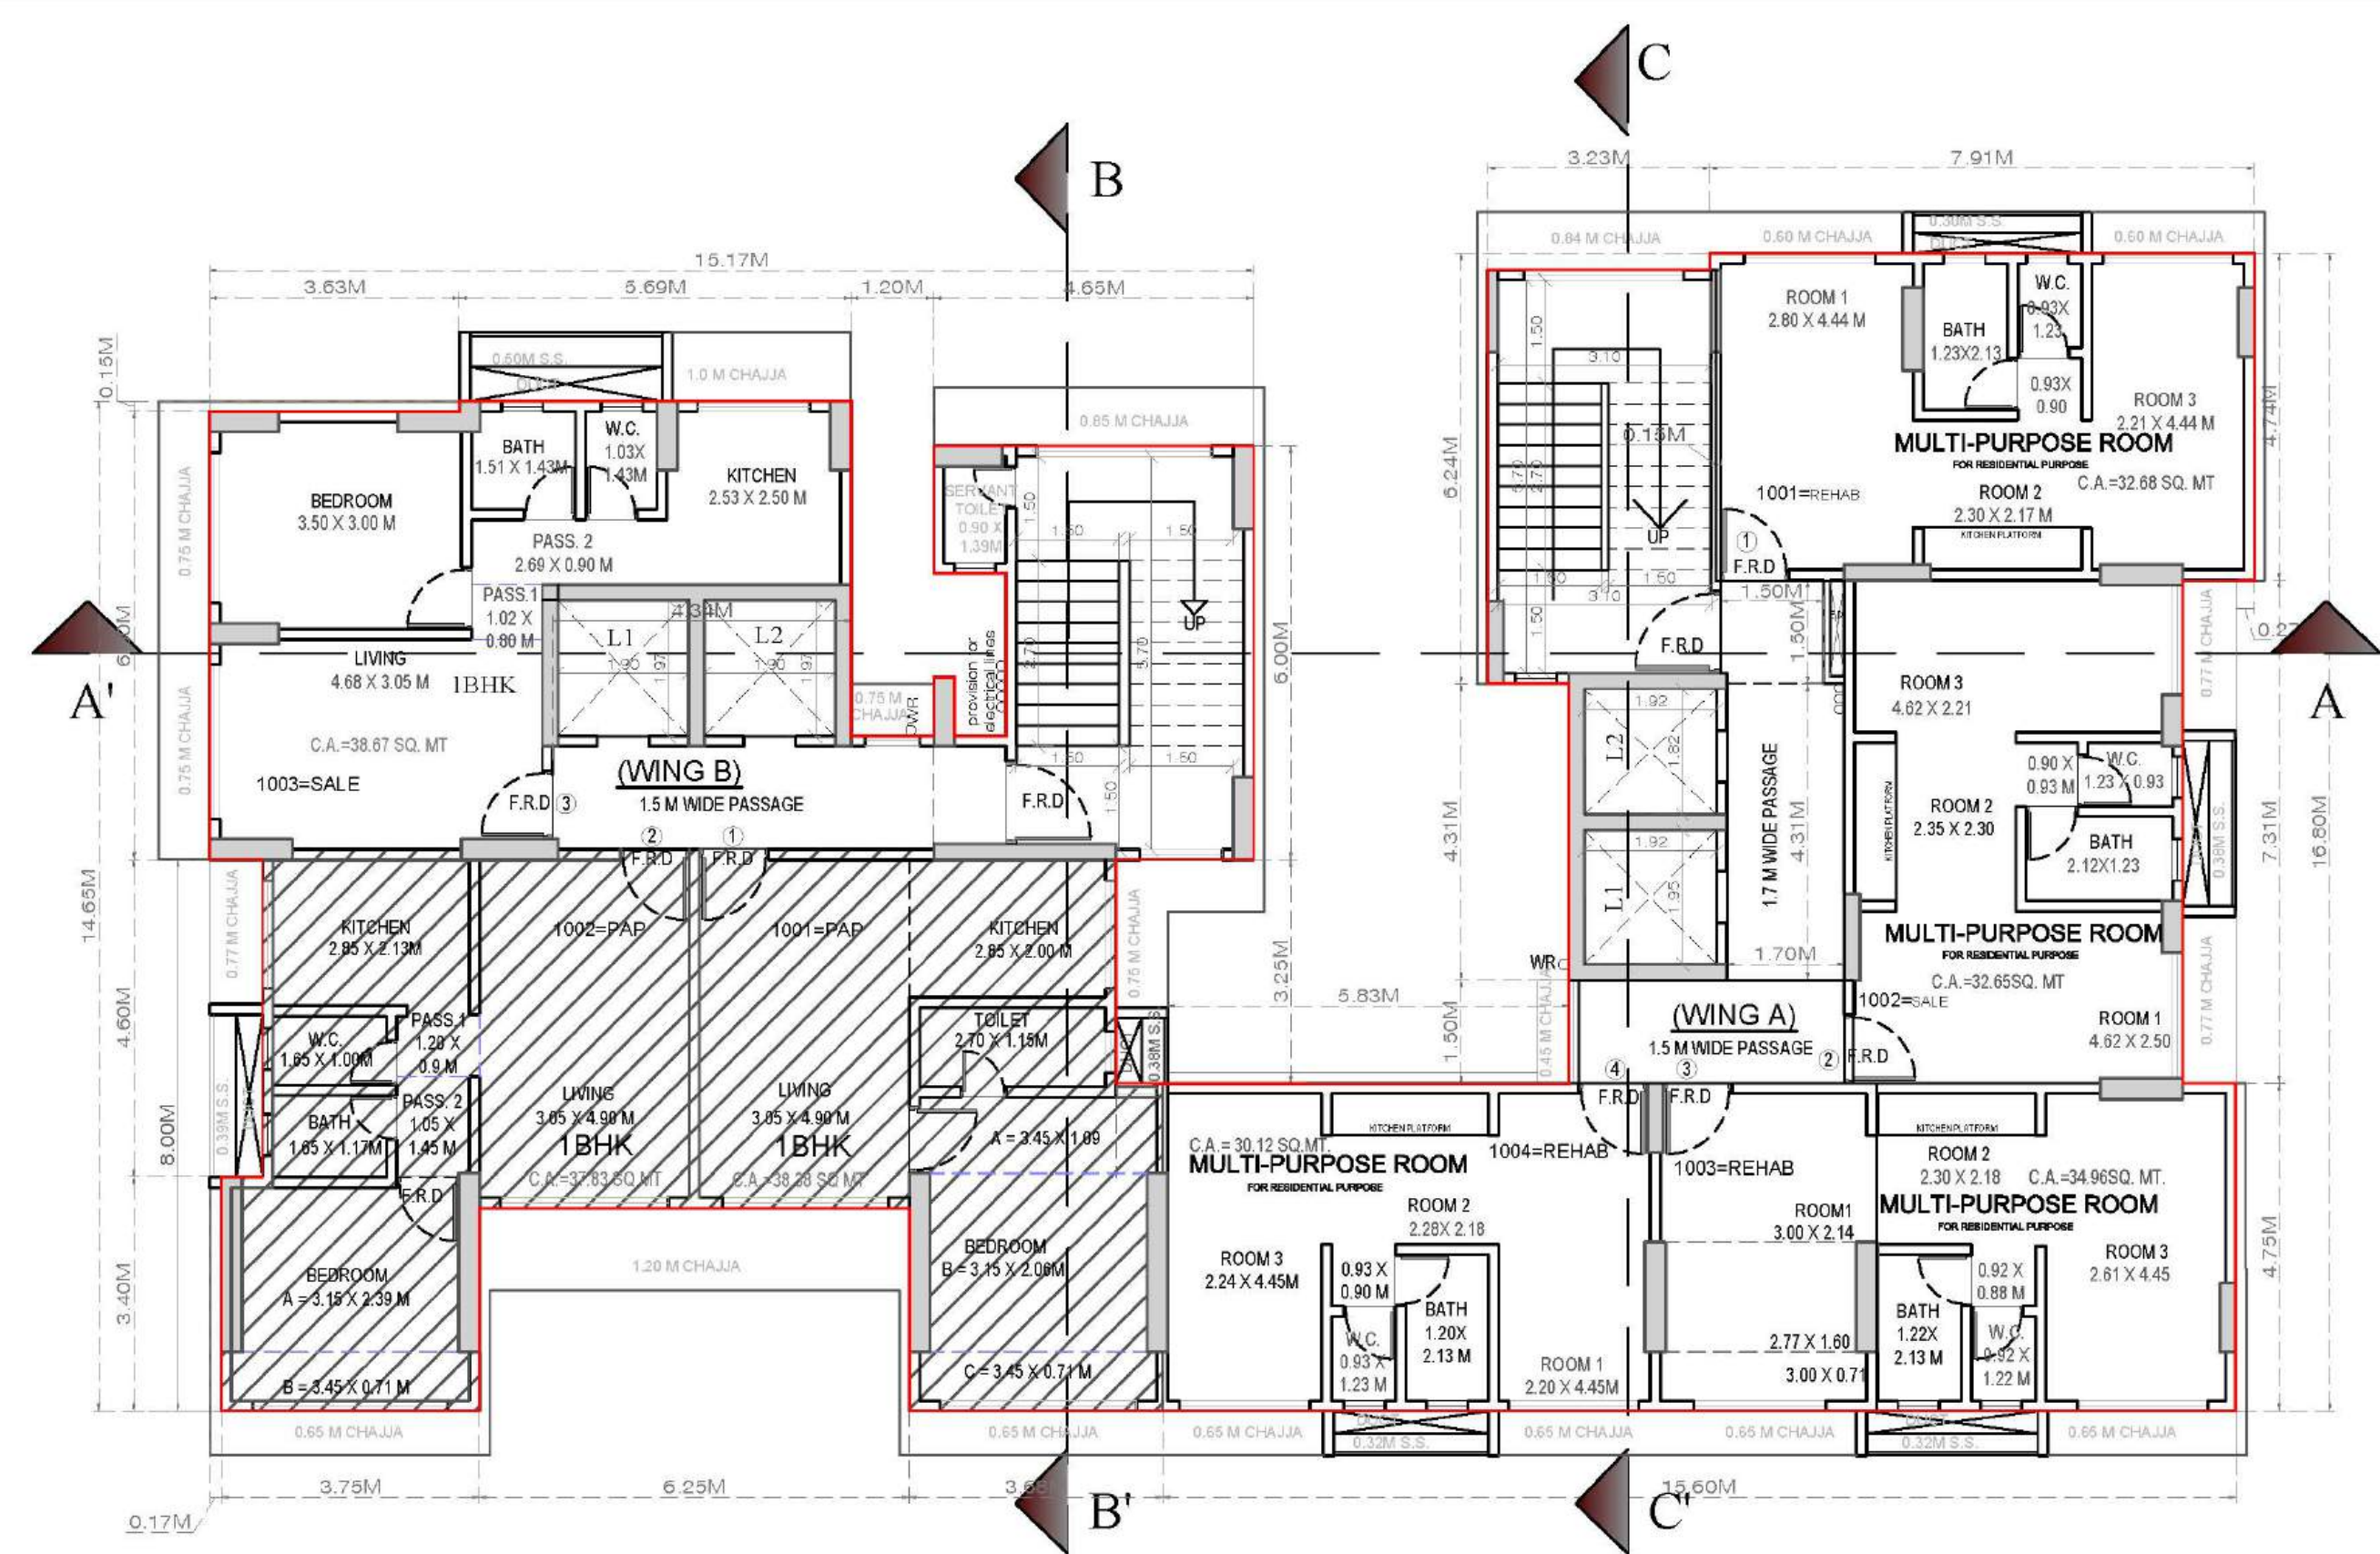


10TH FLOOR PLAN(B WING)

10TH FLOOR PLAN(A WING)

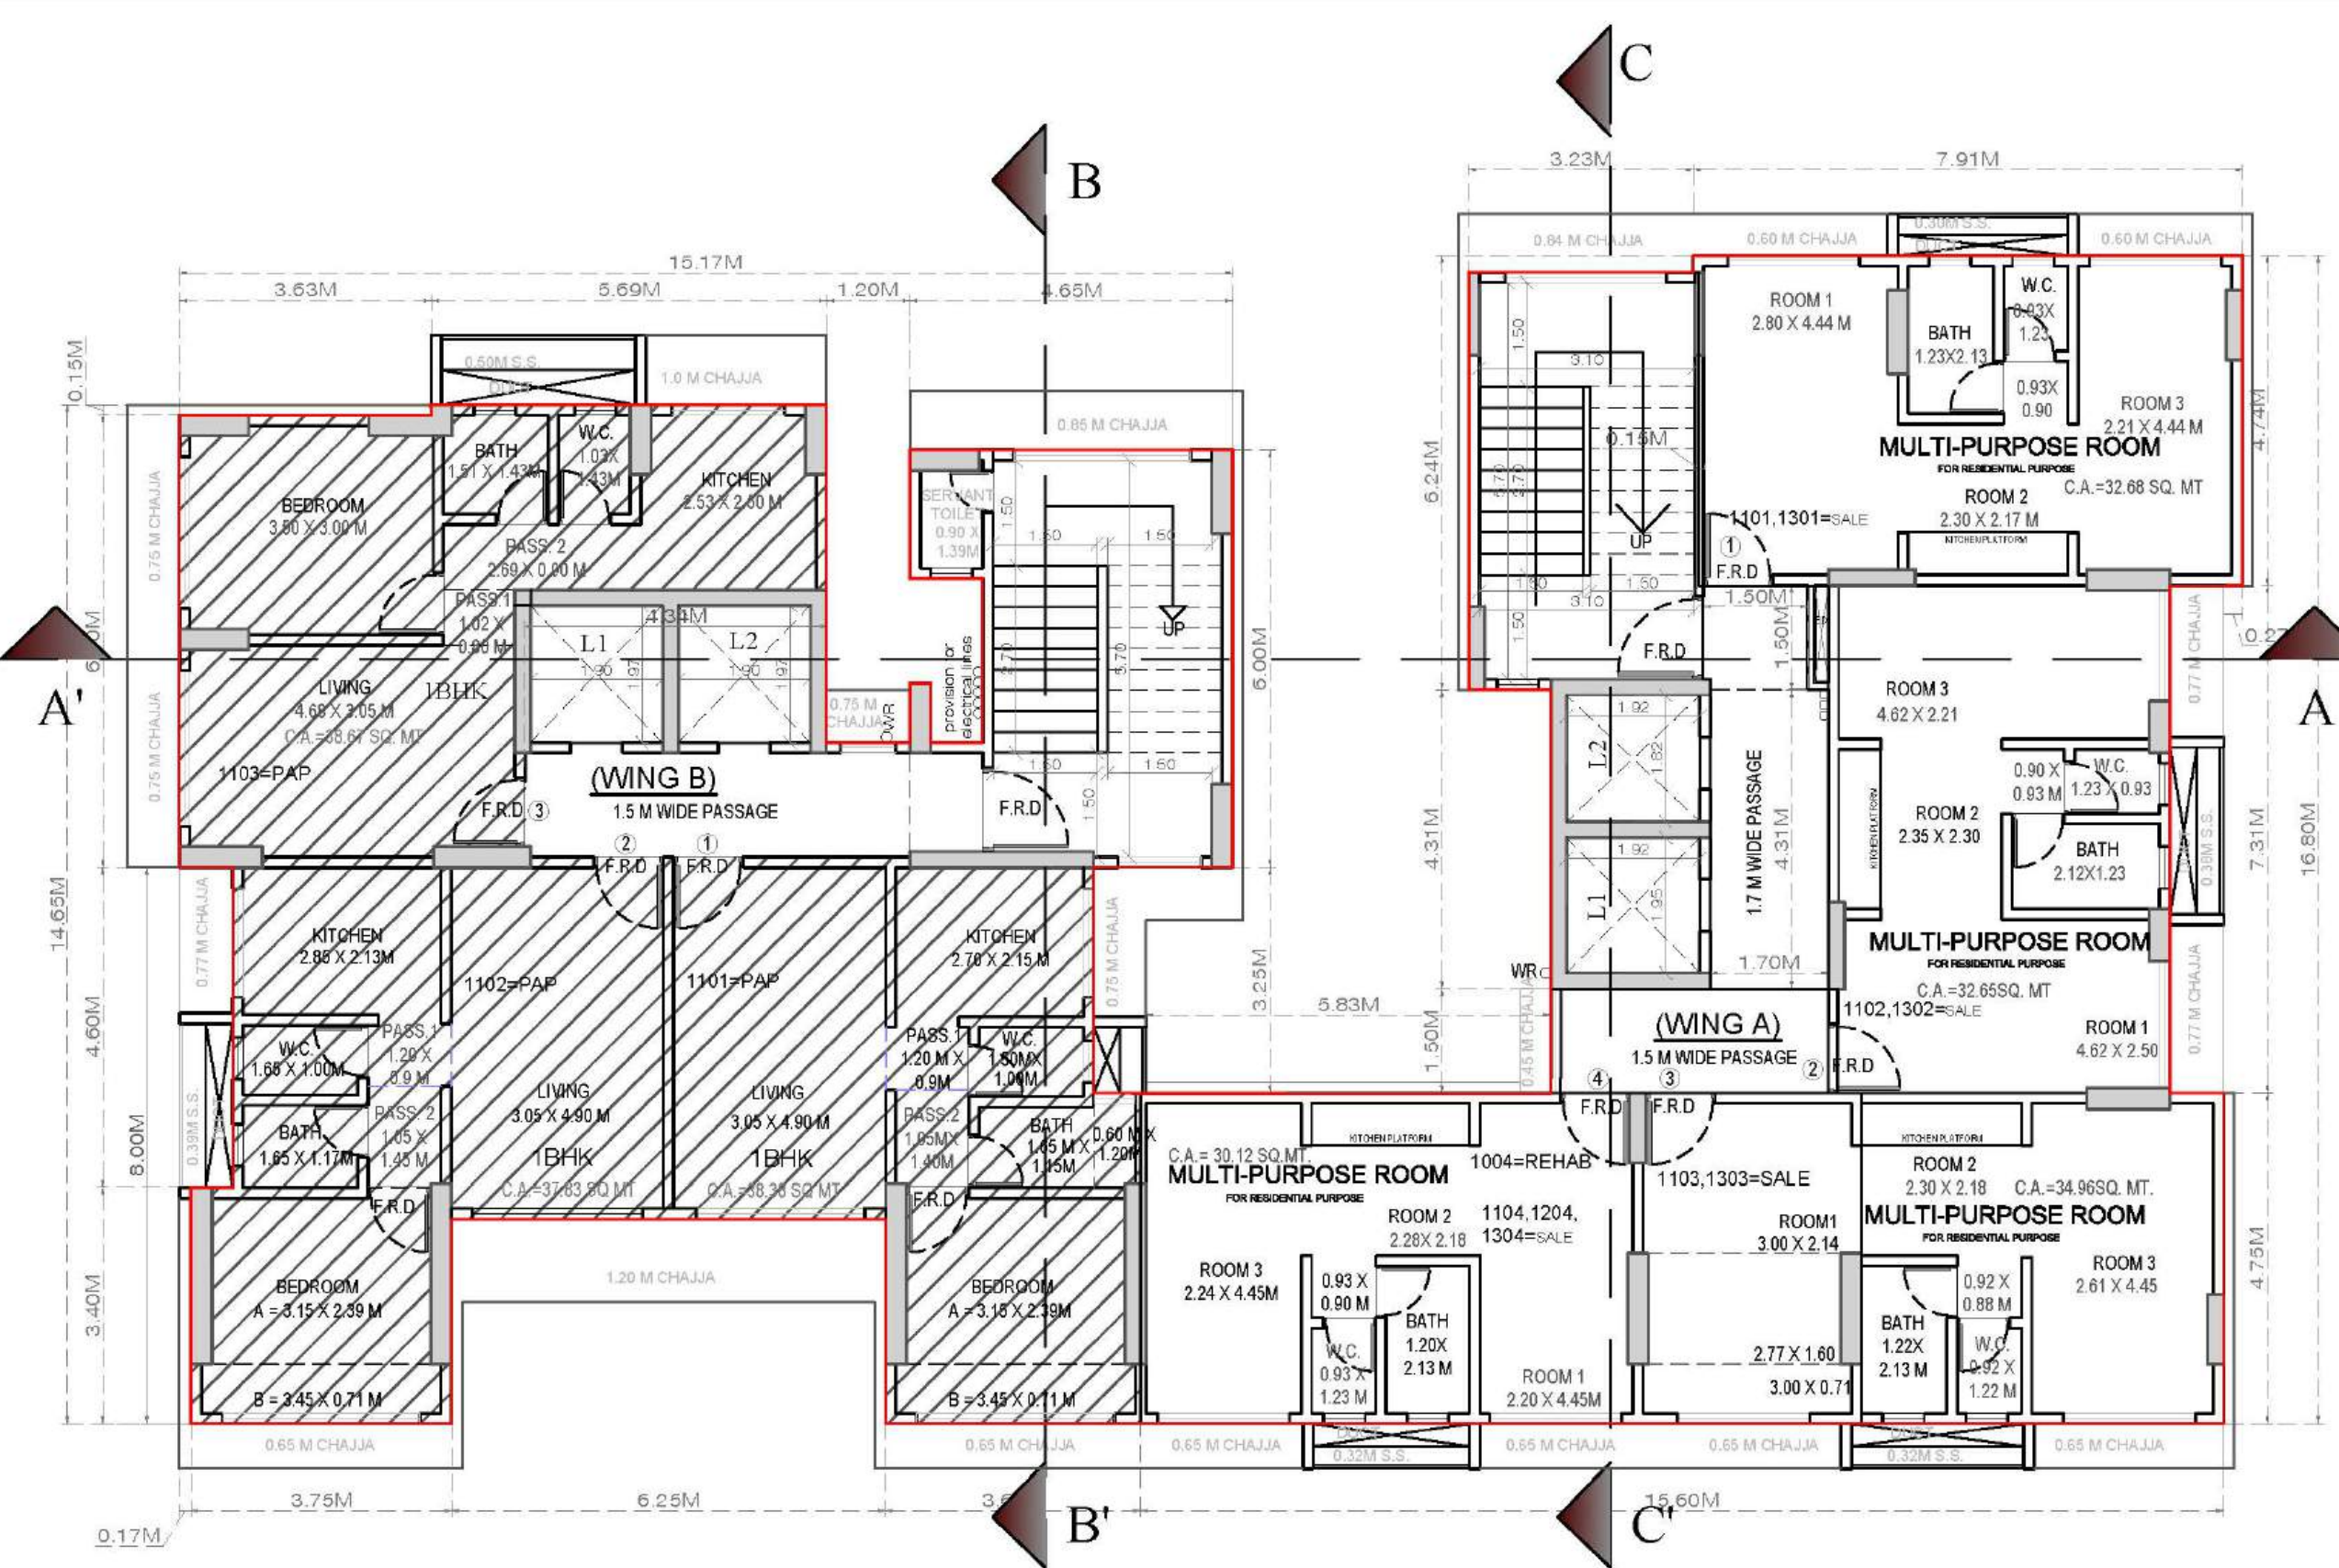


11TH FLOOR PLAN(B WING)

11TH FLOOR PLAN(A WING)

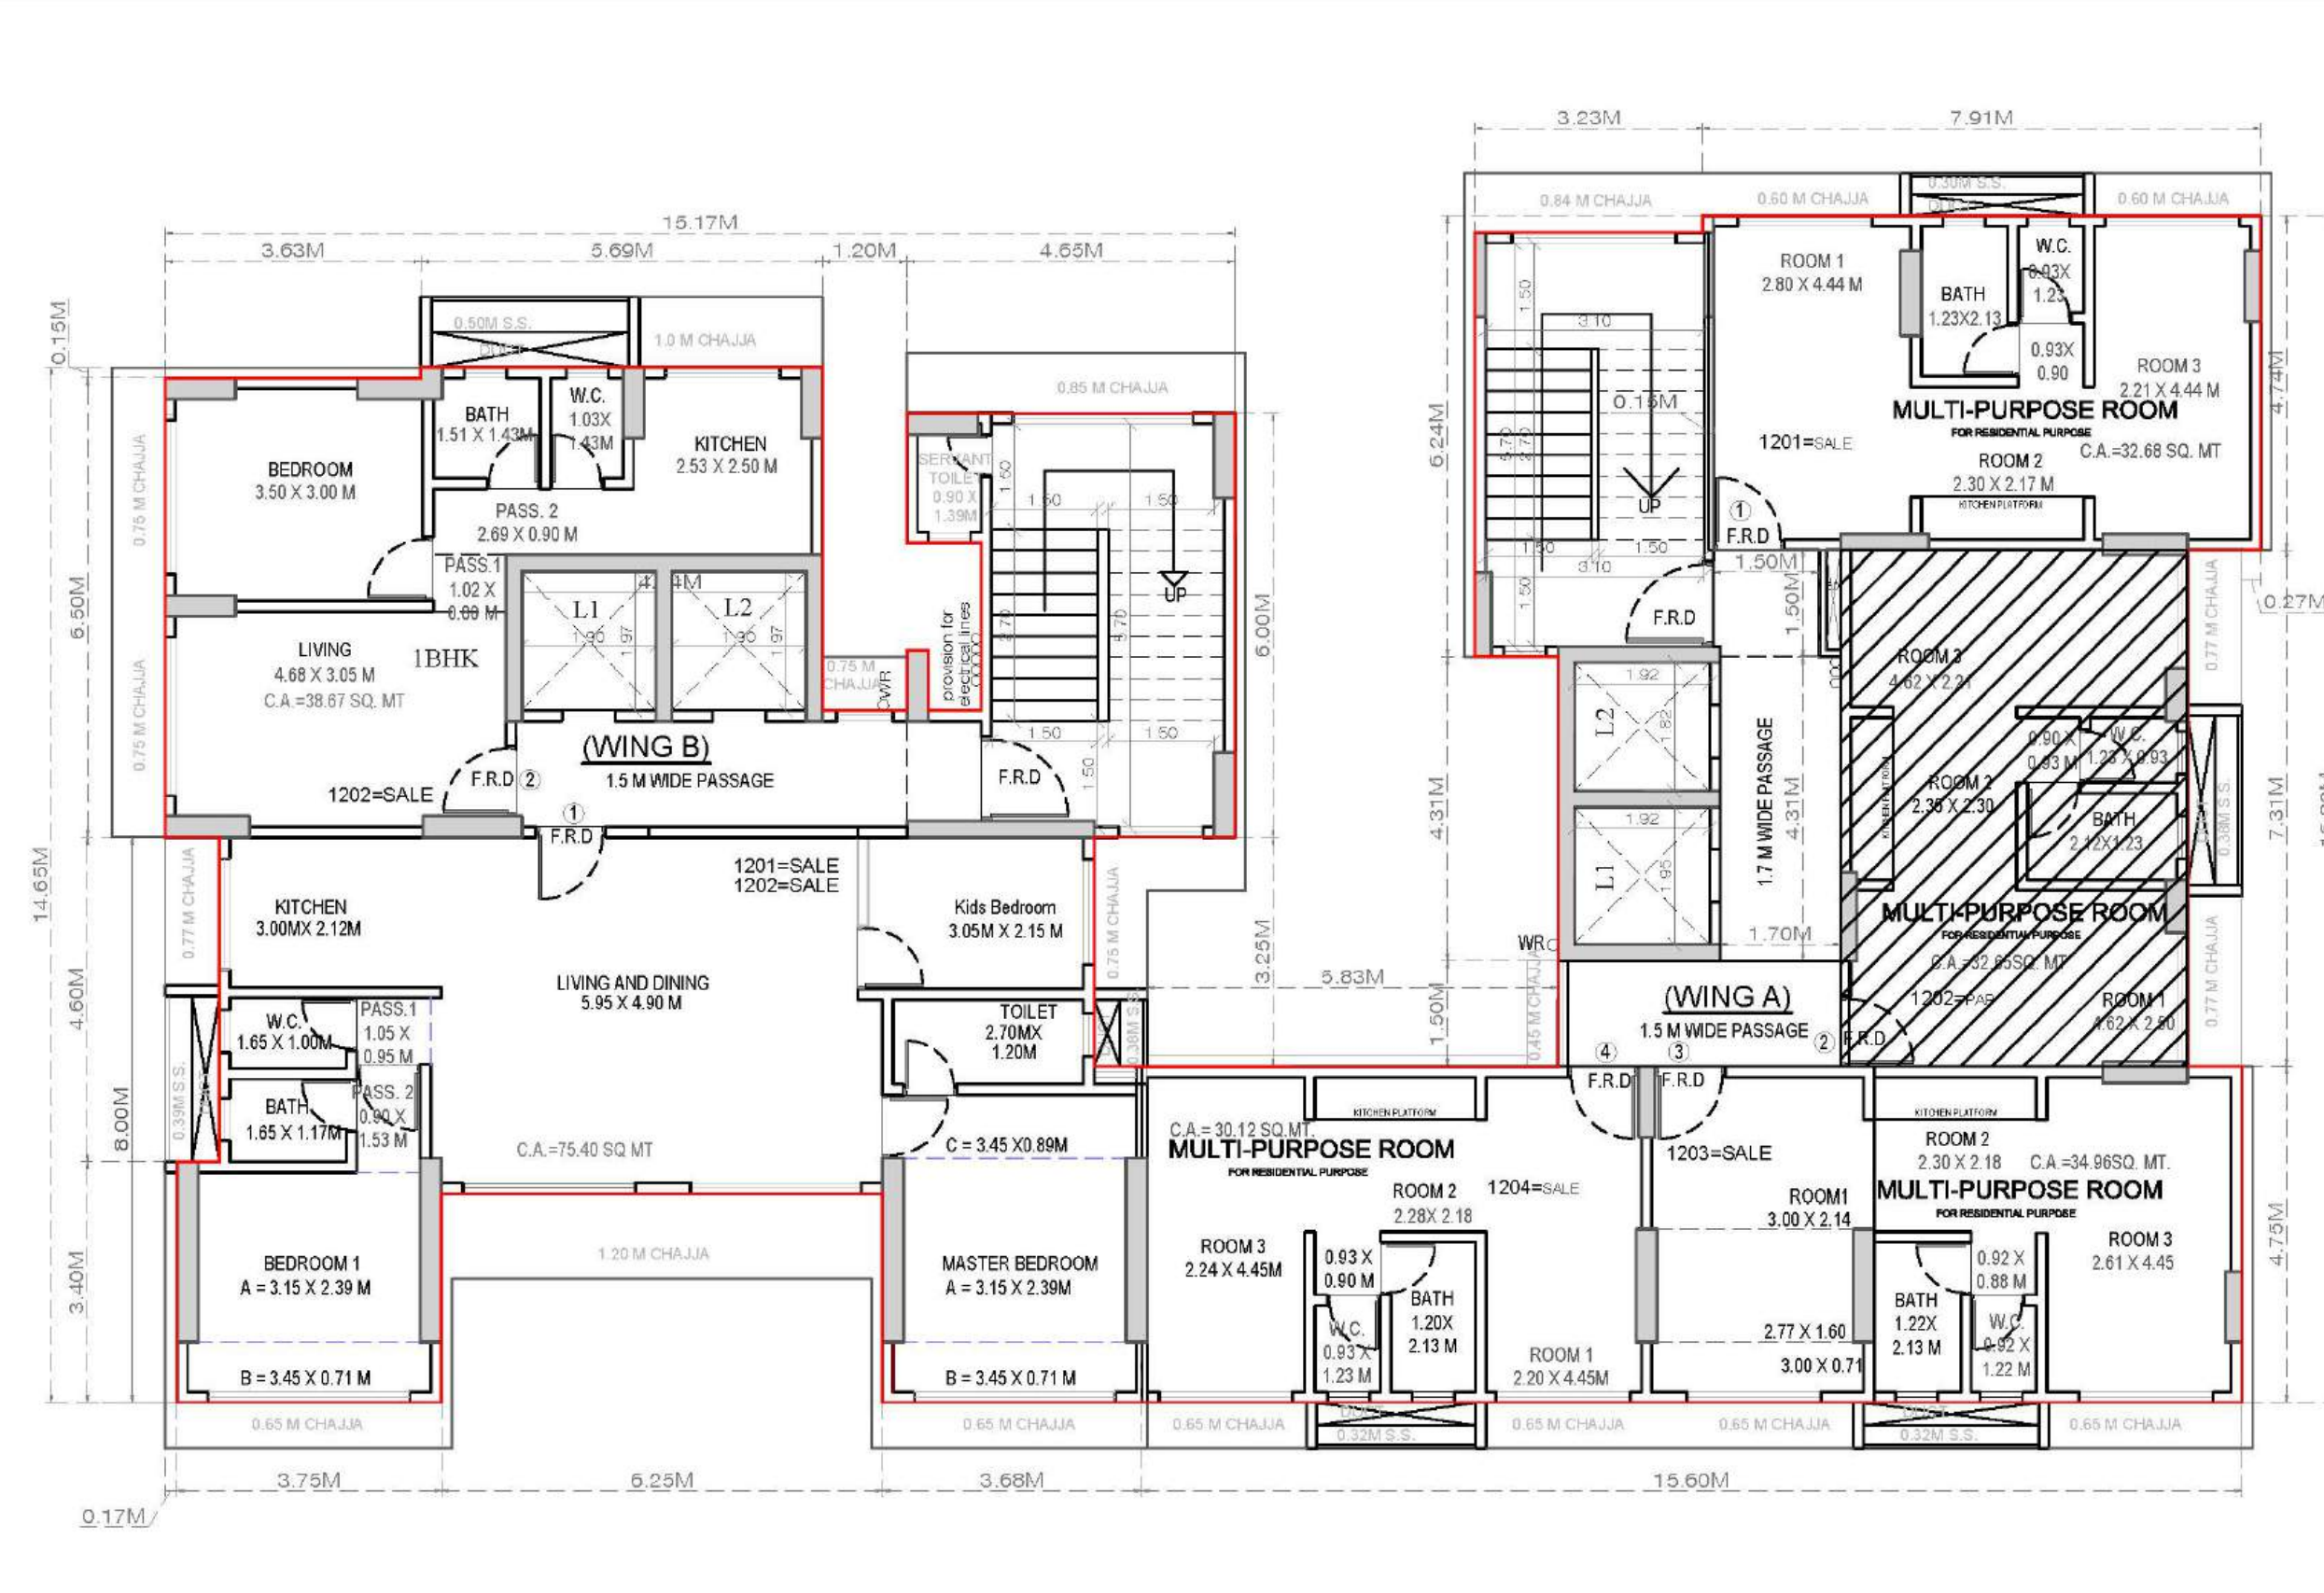


12TH FLOOR PLAN(B WING)

12TH FLOOR PLAN(A WING)

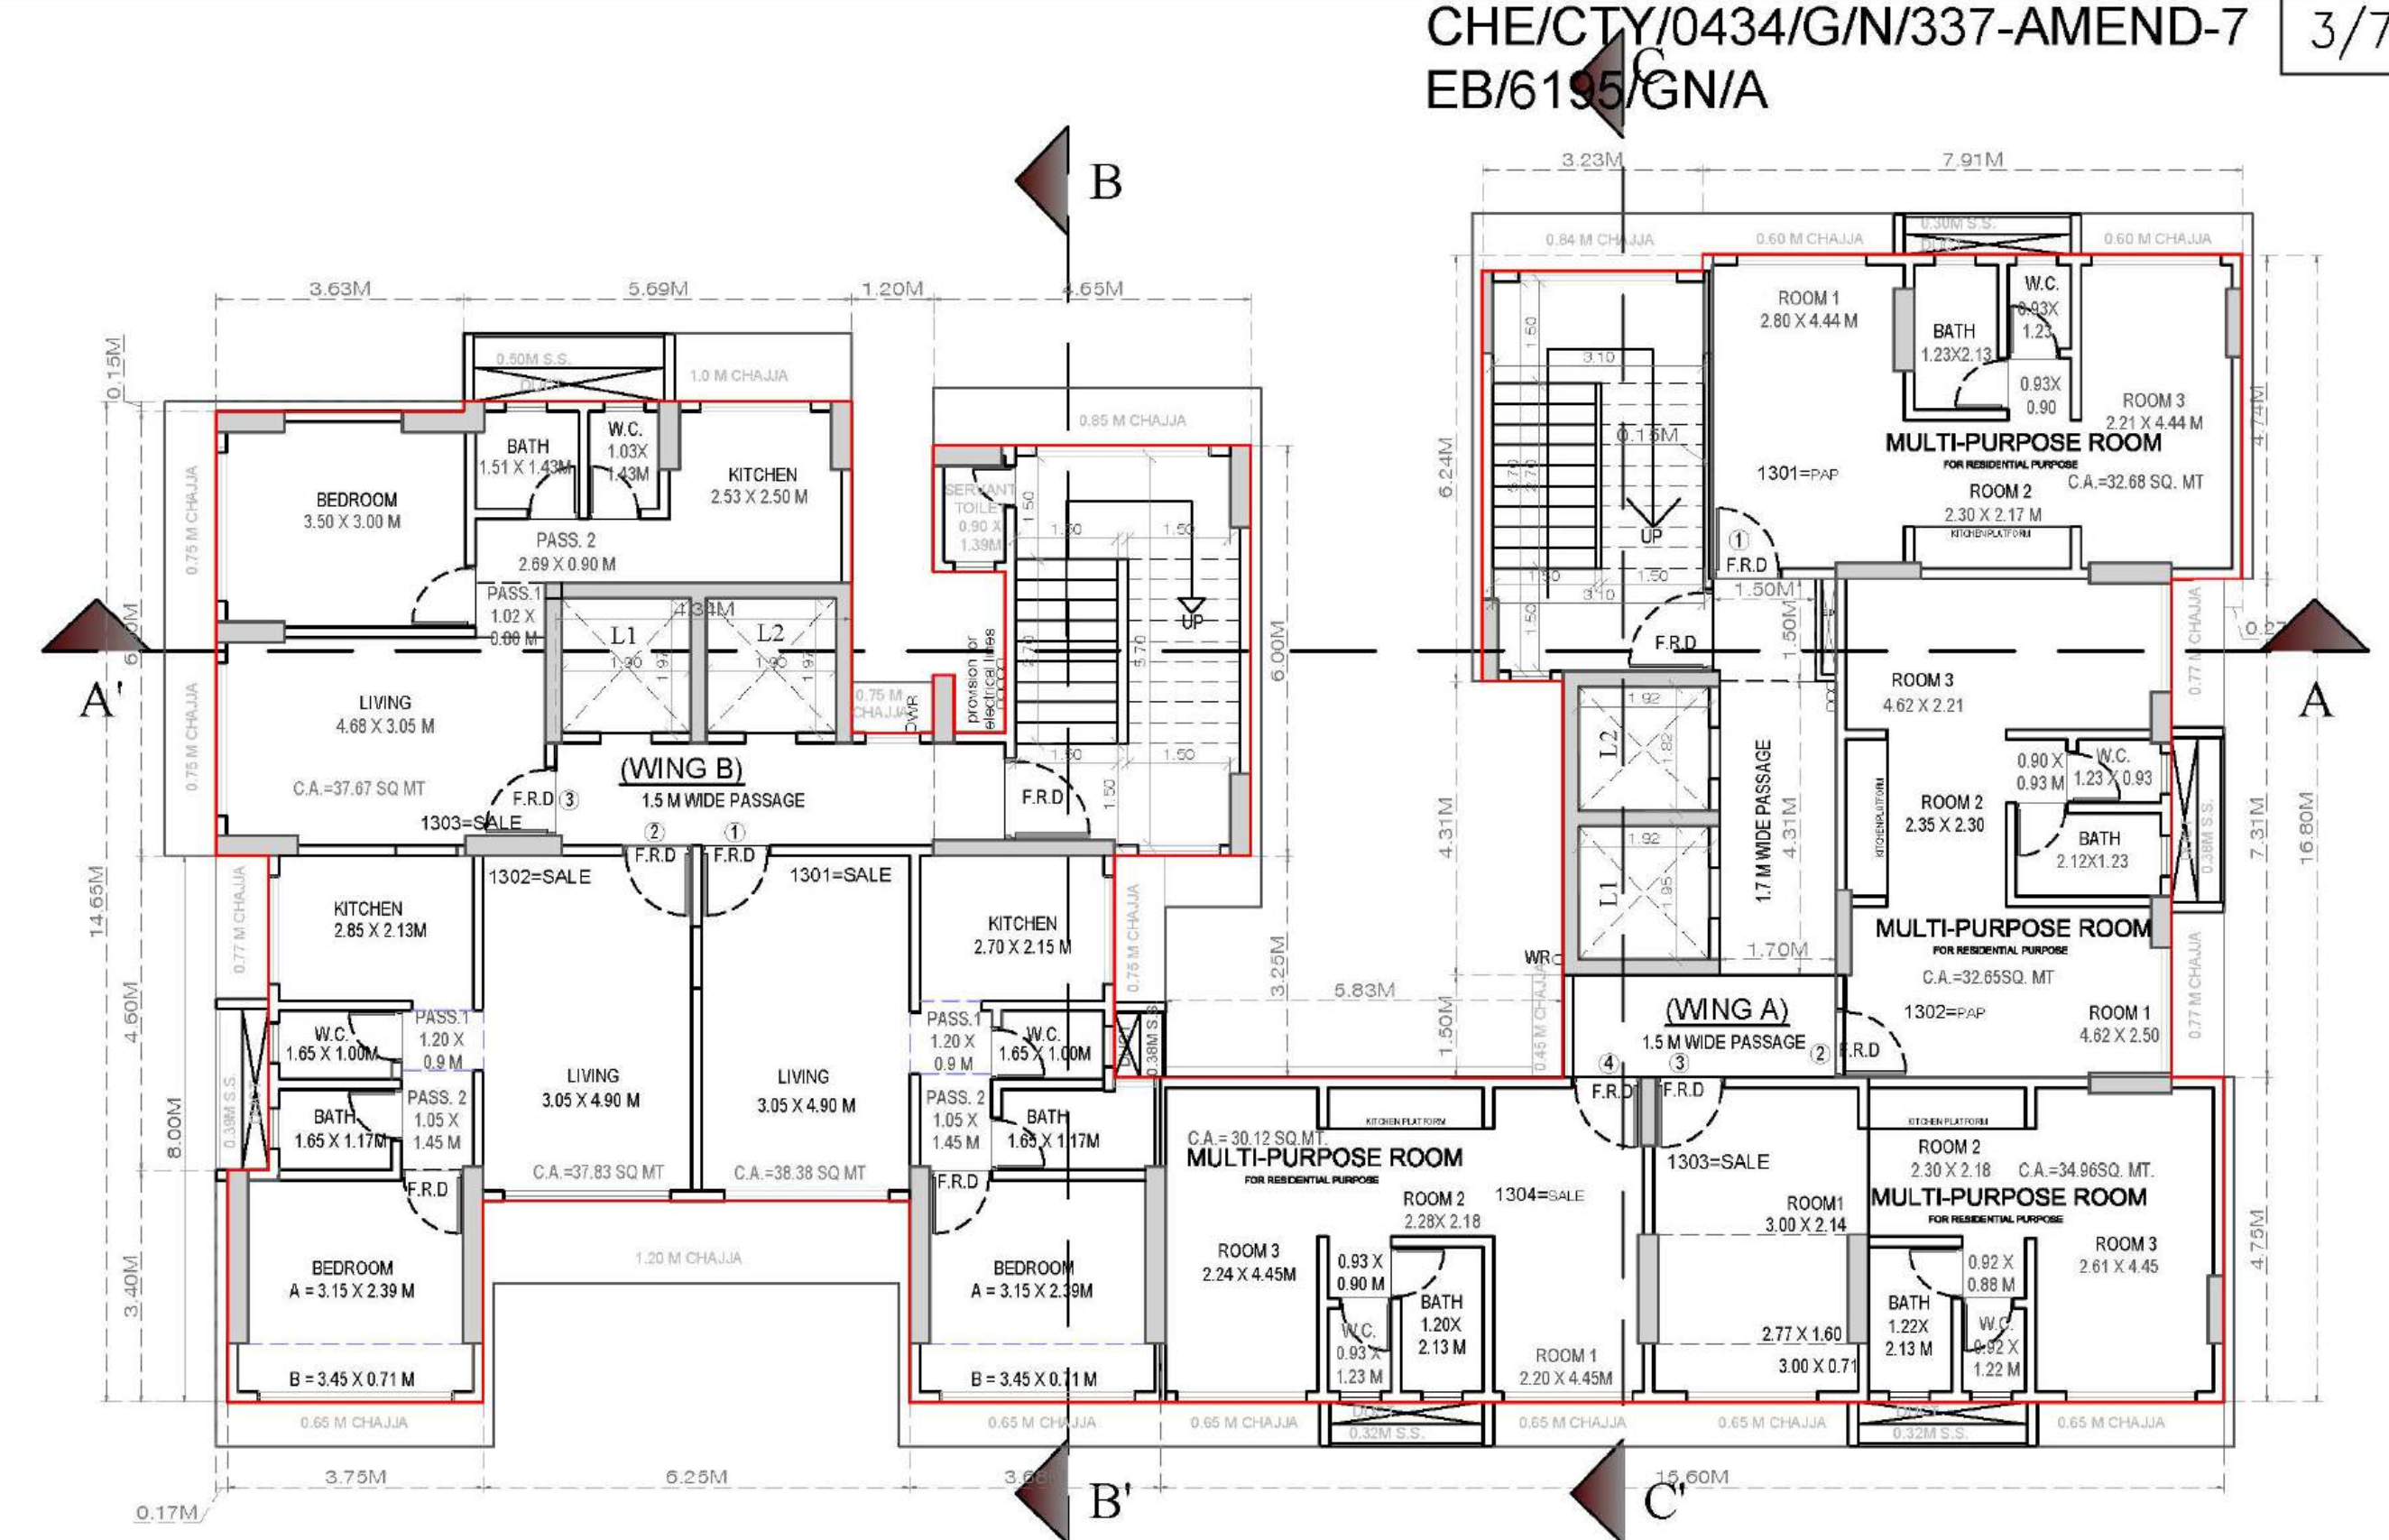


13TH FLOOR PLAN(B WING)

13TH FLOOR PLAN(A WING)

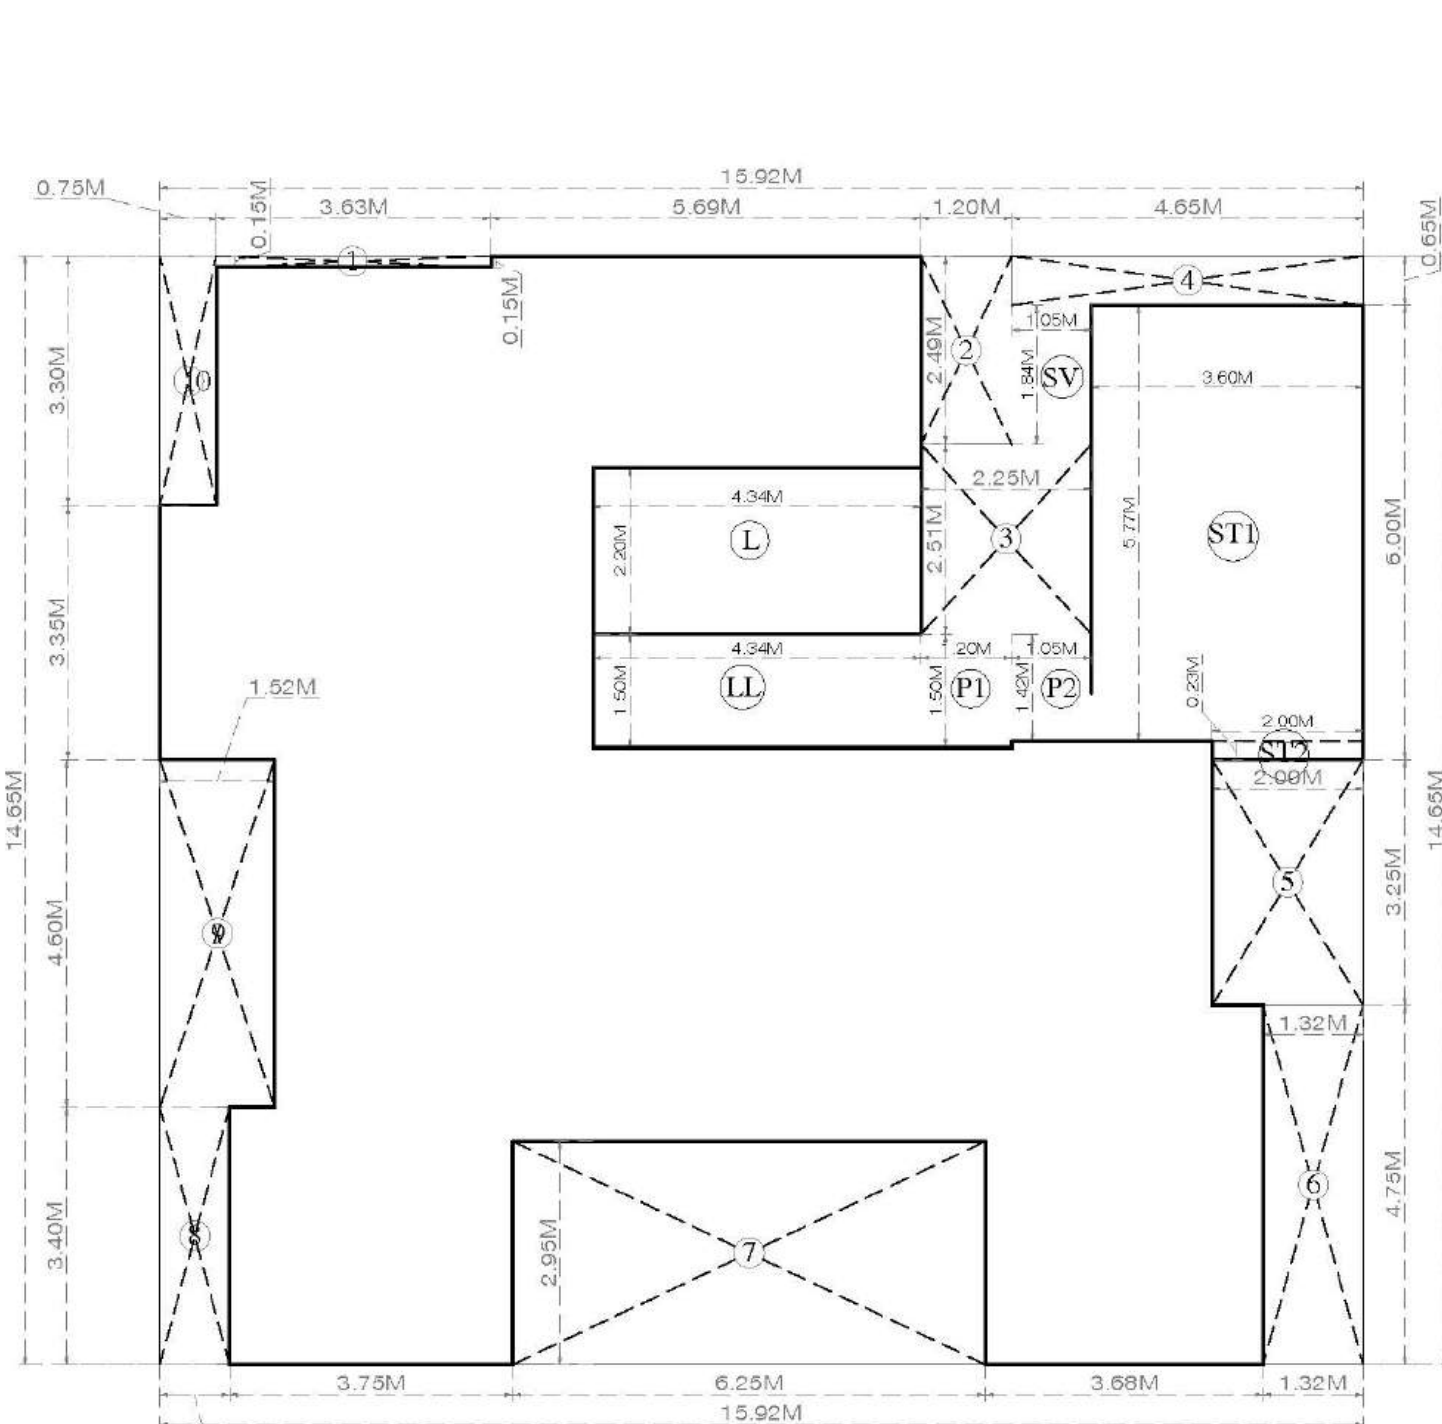


15TH TO 18TH
FLOOR LINE DIAGRAM (B WING)

15TH TO 18 THFLOOR BUILT-UP AREA CALCULATIONS(WING B)									
M		M		X		X		X	
A	15.92	X	14.65	X	1.00	=	233.23		
TOTAL ADDITIONS									
1	3.63	X	0.15	X	1.00	=	0.54		
2	1.20	X	2.49	X	1.00	=	2.99		
3	2.25	X	2.51	X	1.00	=	5.65		
4	4.65	X	0.65	X	1.00	=	3.02		
5	2.00	X	3.25	X	1.00	=	6.50		
6	1.32	X	4.75	X	1.00	=	6.27		
7	6.25	X	2.95	X	1.00	=	18.44		
8	0.92	X	3.40	X	1.00	=	3.13		
9	1.52	X	4.61	X	1.00	=	7.01		
10	0.75	X	3.30	X	1.00	=	2.48		
TOTAL DEDUCTIONS									
								56.03	Y1
STAIRCASE/LIFT AREA DEDUCTIONS									
ST1	3.60	X	5.77	X	1.00	=	20.77		
ST3	2.00	X	0.23	X	1.00	=	0.46		
L	4.34	X	2.20	X	1.00	=	9.55		
LL	4.34	X	1.50	X	1.00	=	6.51		
P1	1.20	X	1.50	X	1.00	=	1.80		
P2	1.05	X	1.42	X	1.00	=	1.49		
SV	1.05	X	1.84	X	1.00	=	1.93		
TOTAL STAIRCASE/LIFT DEDUCTIONS								42.51	Y2
NET BUA[X1-(Y1+Y2+Y3)]								134.69	X2
TOTAL BUILT-UP AREA (X2)								134.69	X3

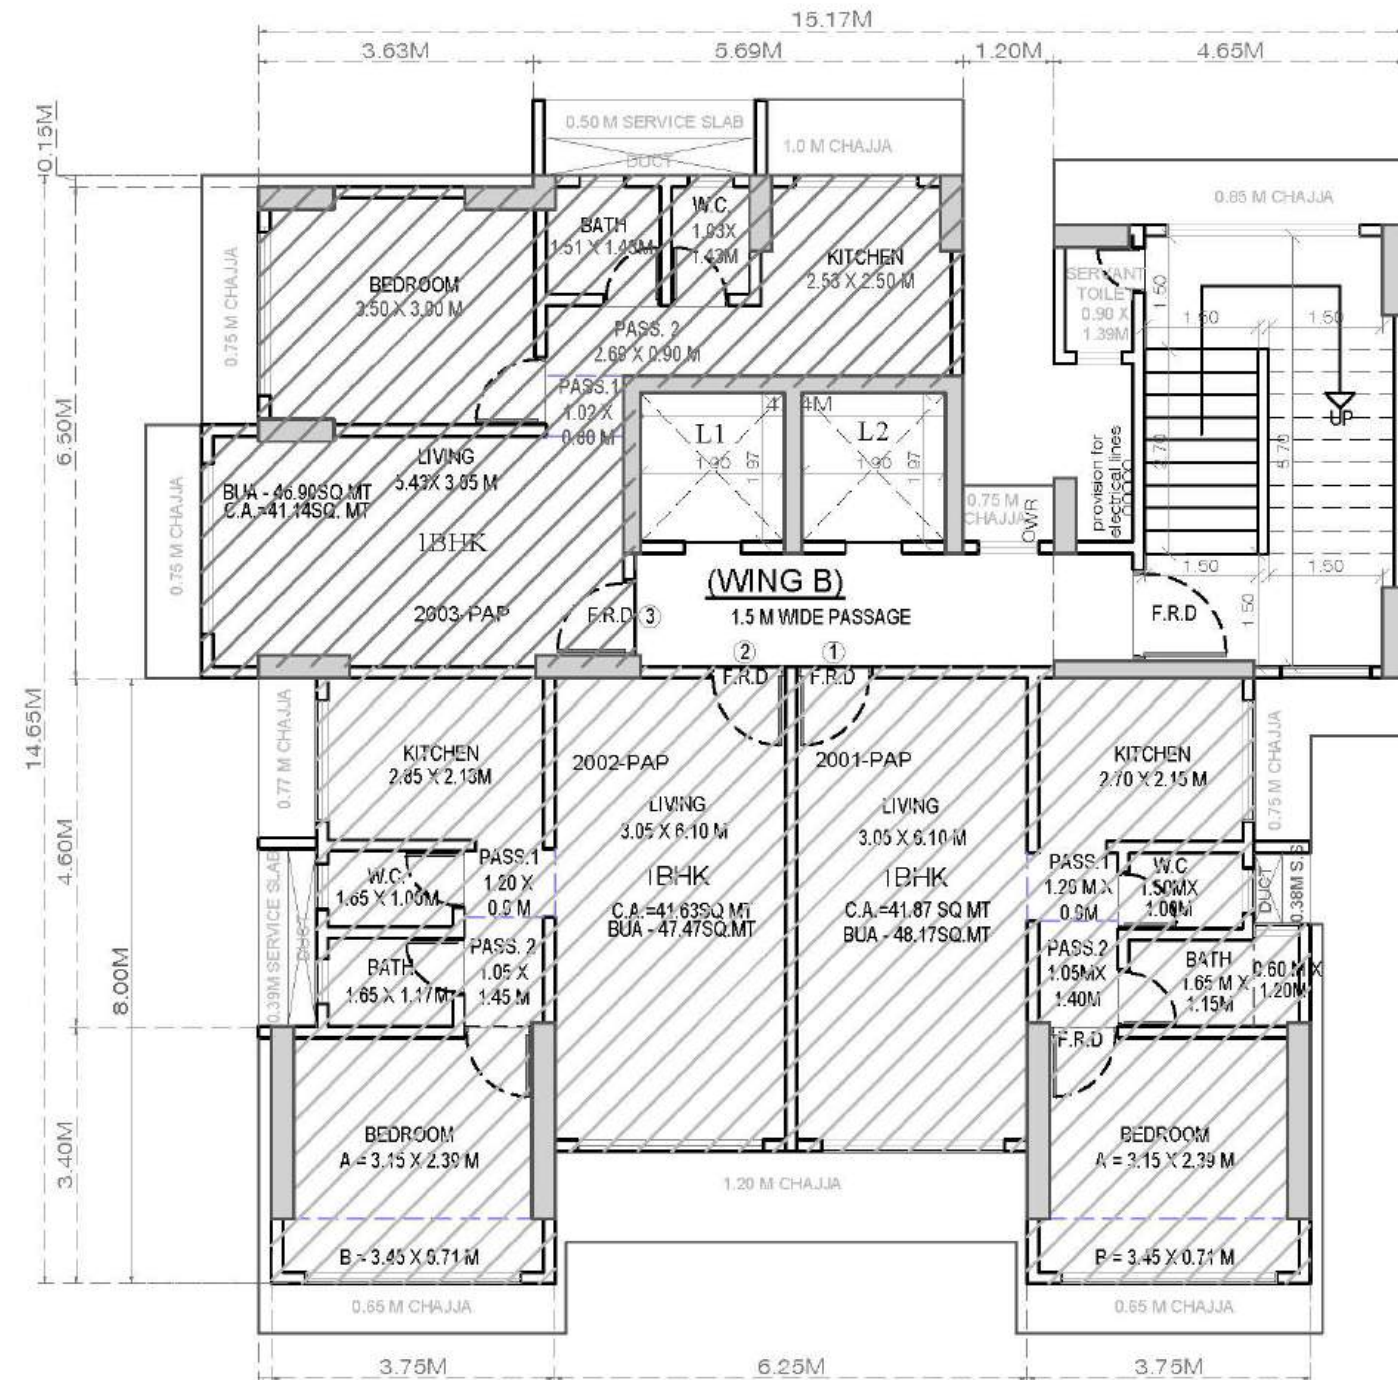


20th FLOOR PLAN(WING B)

19th 20TH & 21ST FLOOR BUILT-UP AREA CALCULATIONS(WING B)									
M		M		X		X		X	
A	15.92	X	14.65	X	1.00	=	233.23		
TOTAL ADDITIONS									
1	3.63	X	0.15	X	1.00	=	0.54		
2	1.20	X	2.49	X	1.00	=	2.99		
3	2.25	X	2.51	X	1.00	=	5.65		
4	4.65	X	0.65	X	1.00	=	3.02		
5	2.00	X	3.25	X	1.00	=	6.50		
6	1.25	X	4.75	X	1.00	=	5.94		
7	6.25	X	1.75	X	1.00	=	10.94		
8	0.92	X	3.40	X	1.00	=	3.13		
9	1.52	X	4.60	X	1.00	=	6.99		
10	0.75	X	3.30	X	1.00	=	2.48		
TOTAL DEDUCTIONS									
STAIRCASE/LIFT AREA DEDUCTIONS								42.51	Y2
NET BUA[X1-(Y1+Y2+Y3)]								142.54	X2
TOTAL BUILT-UP AREA (X2)								142.54	X3

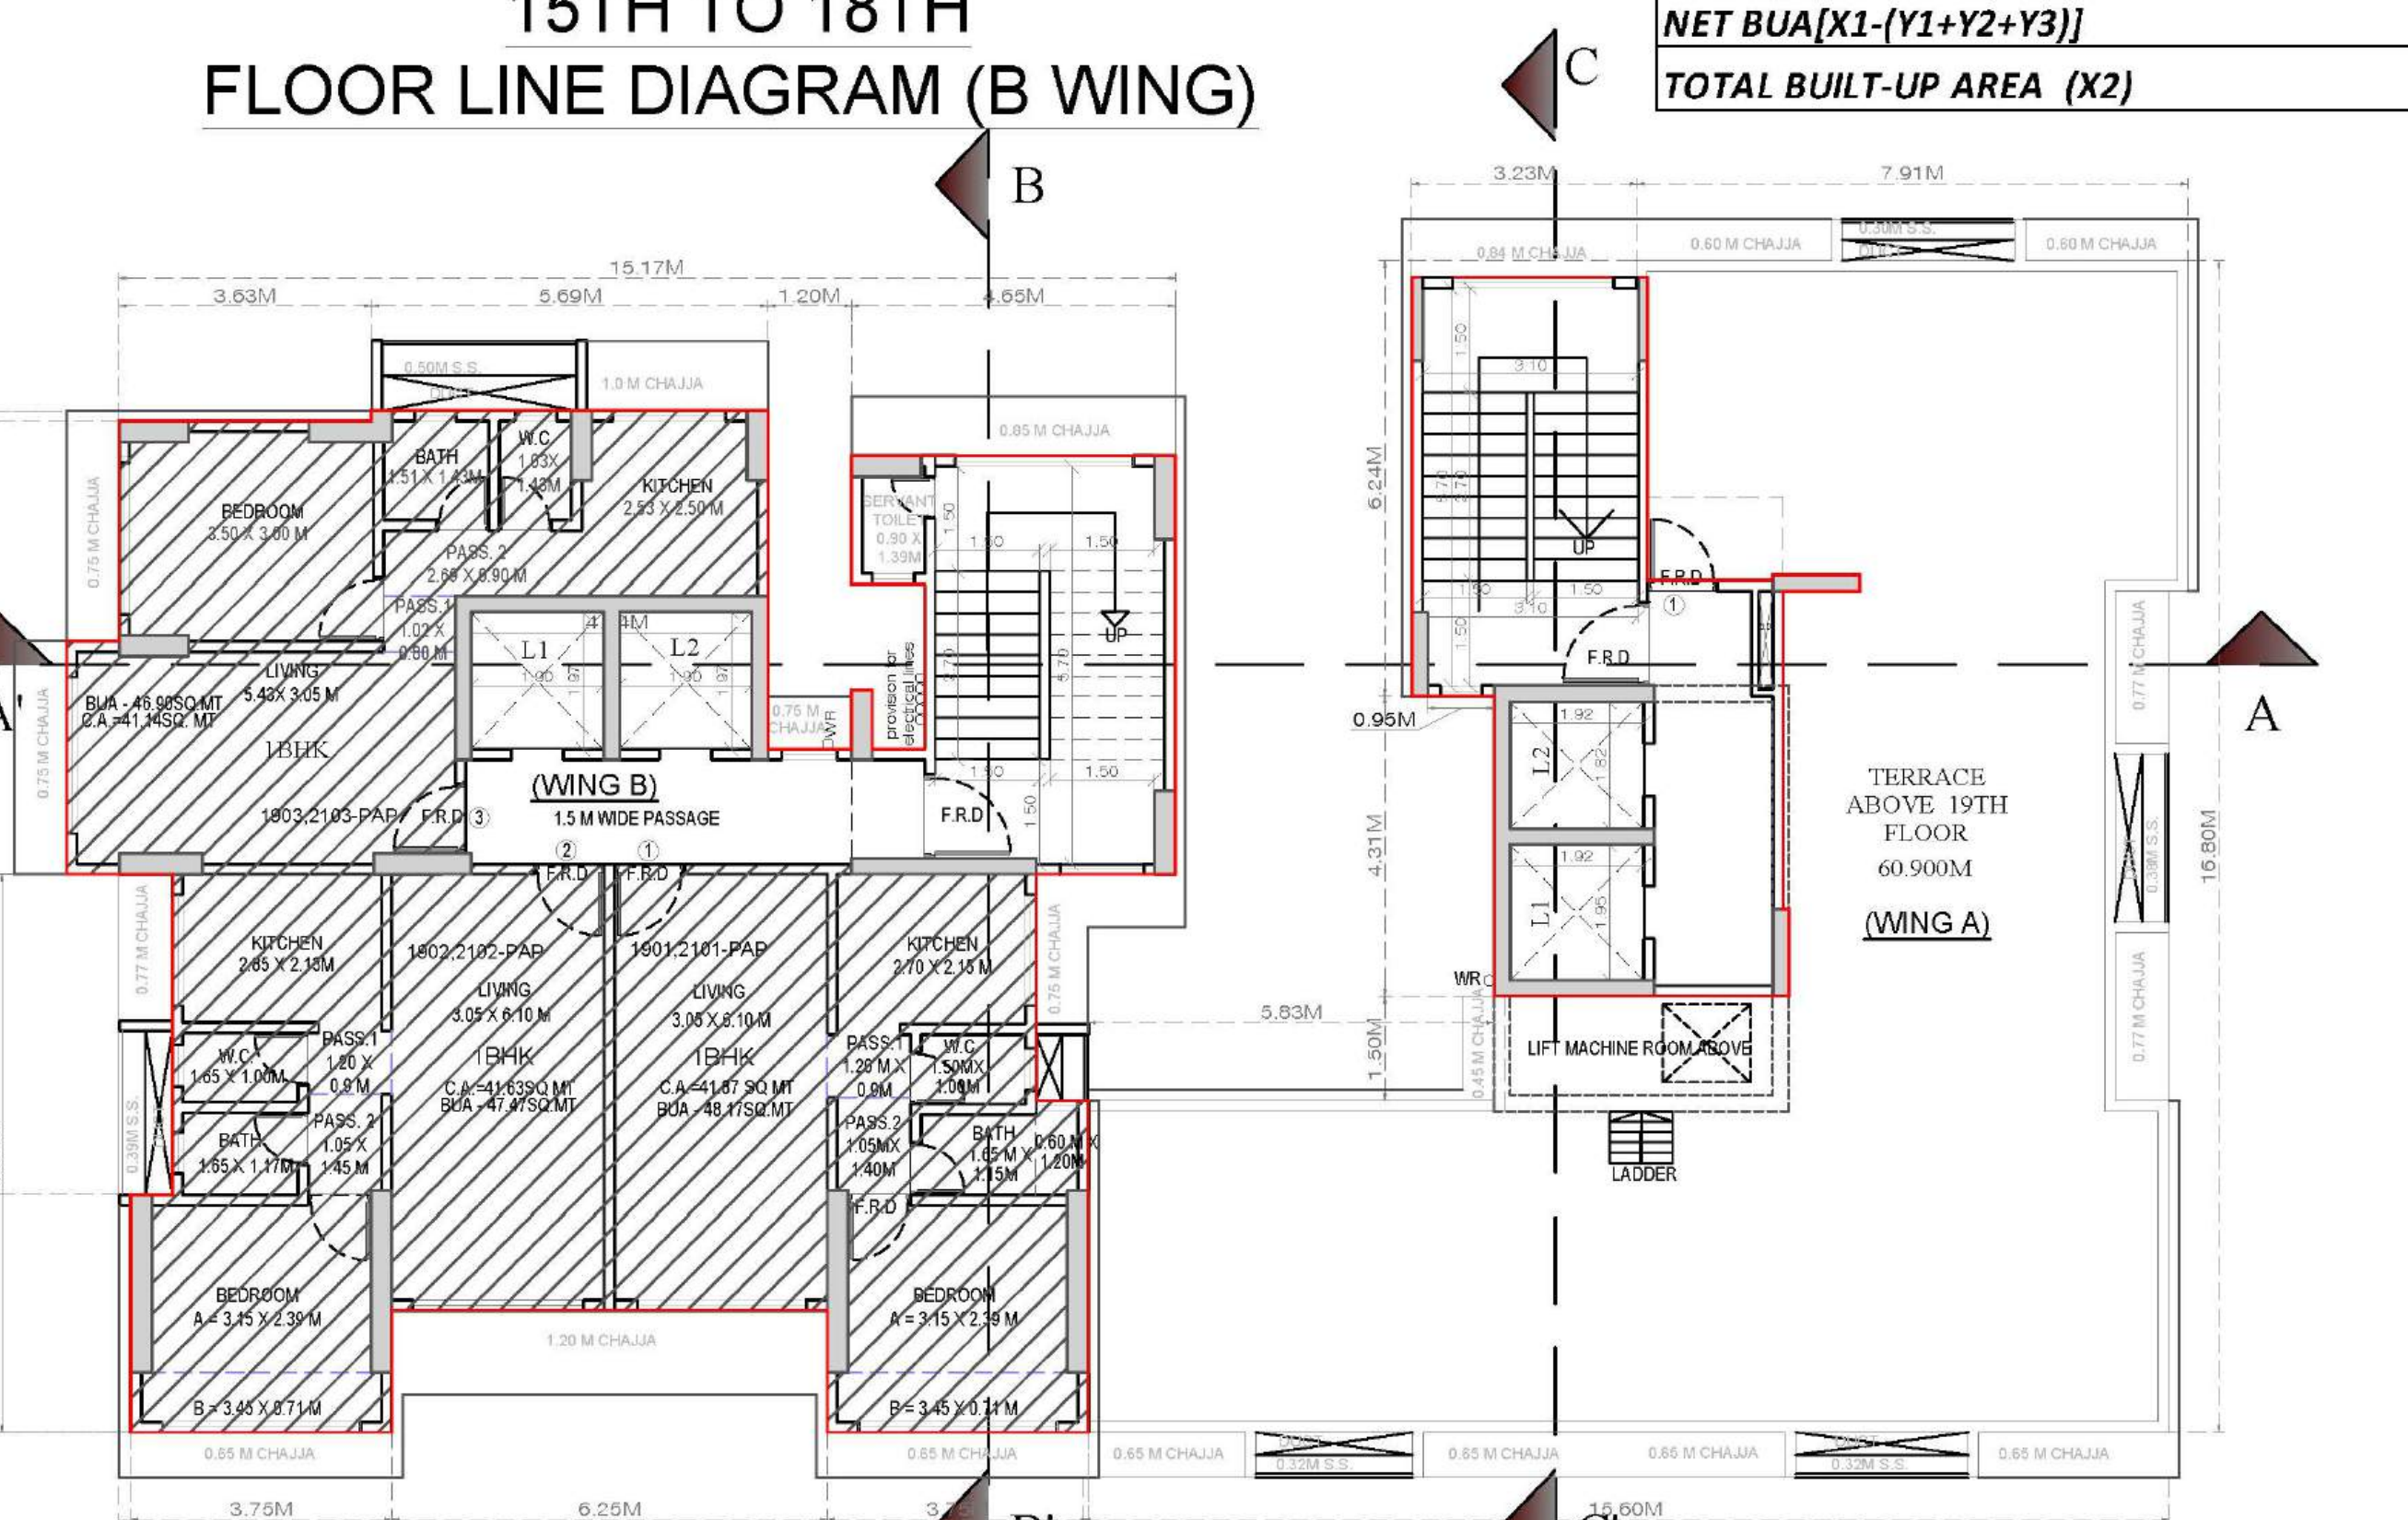


19TH & 21ST
FLOOR PLAN(WING B)


TERRACE FLOOR PLAN(WING A)

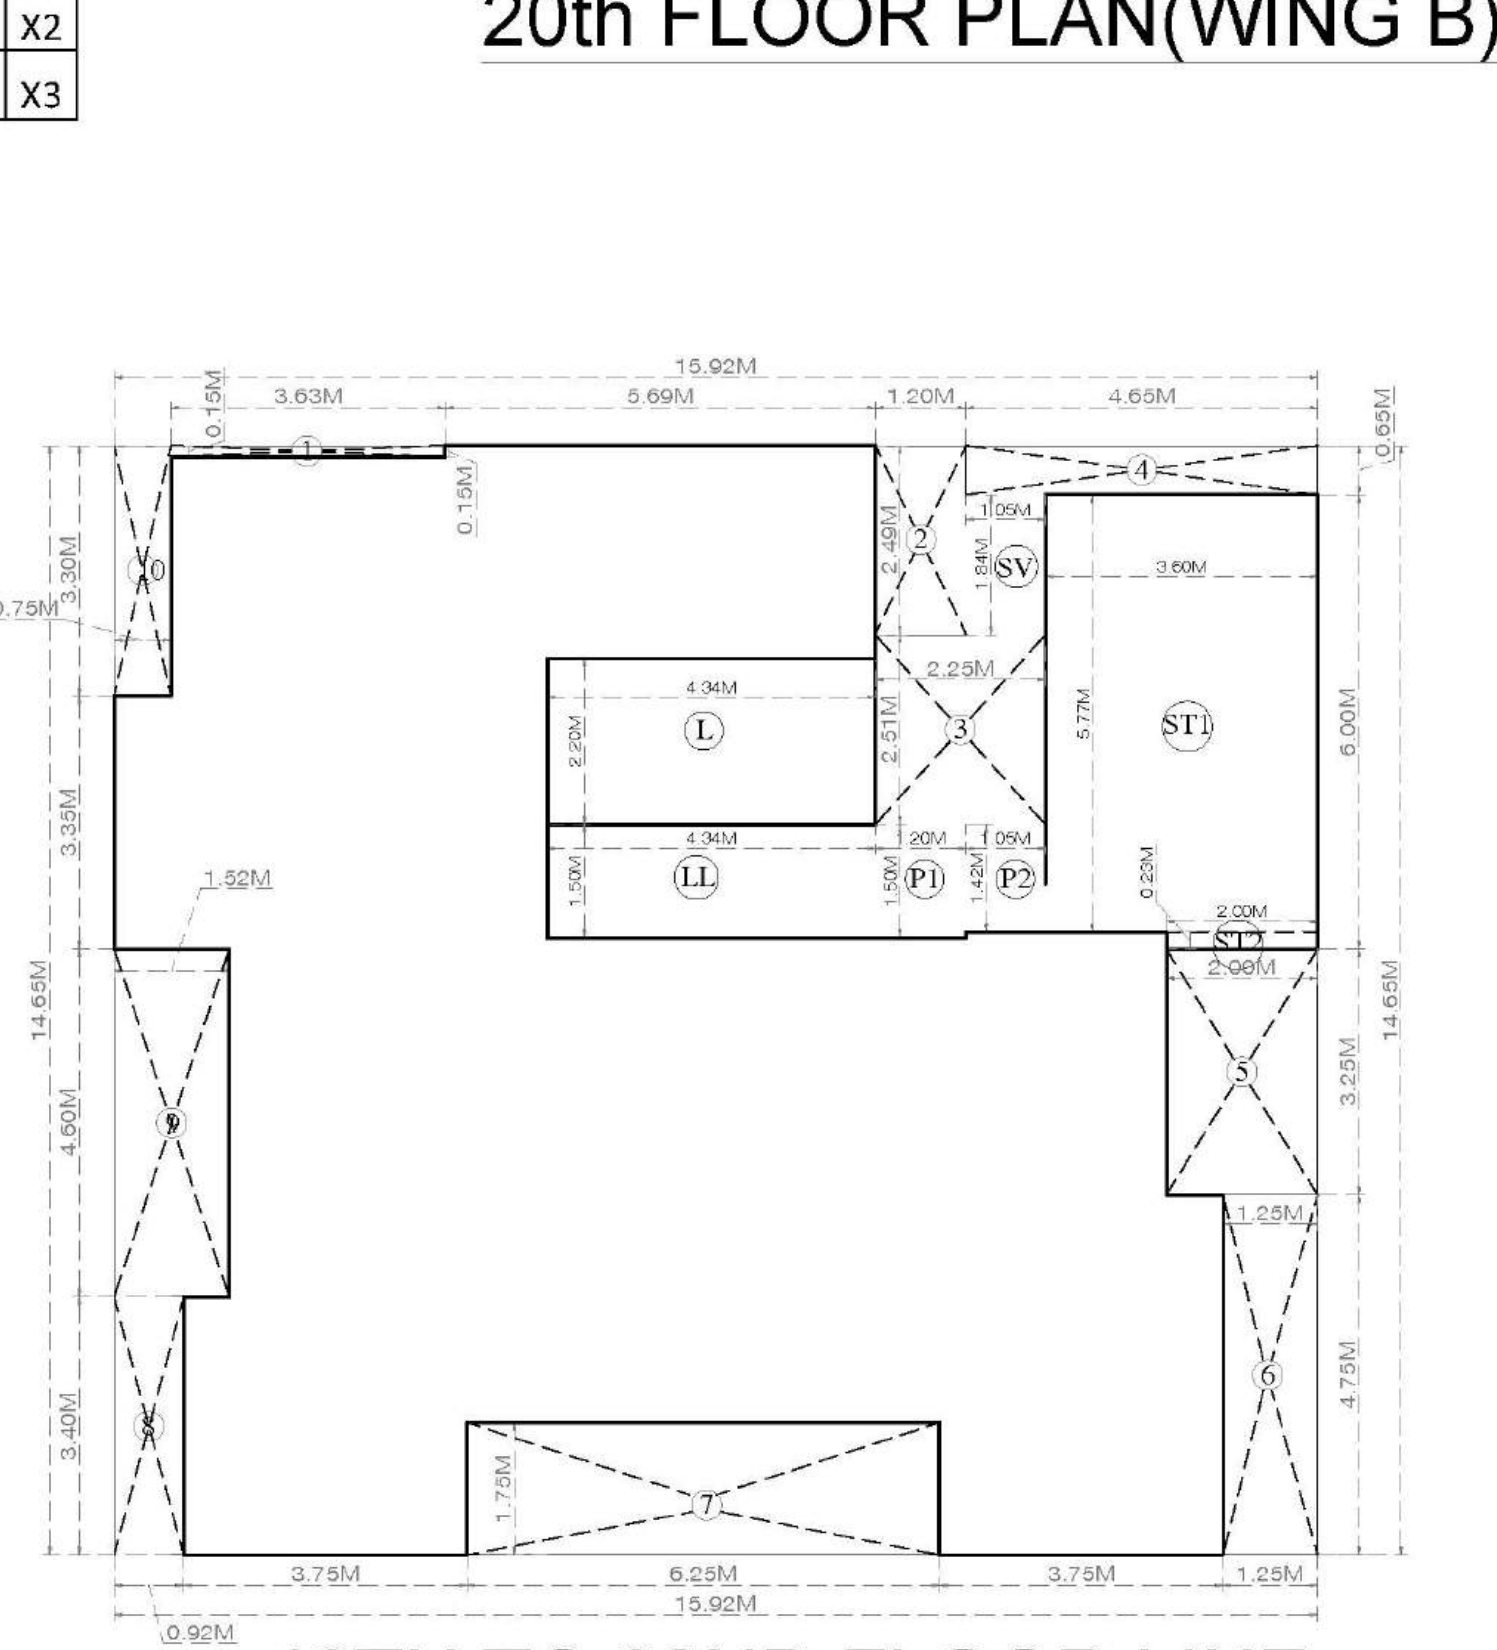

19TH TO 22ND FLOOR LINE
DIAGRAM (WING B)

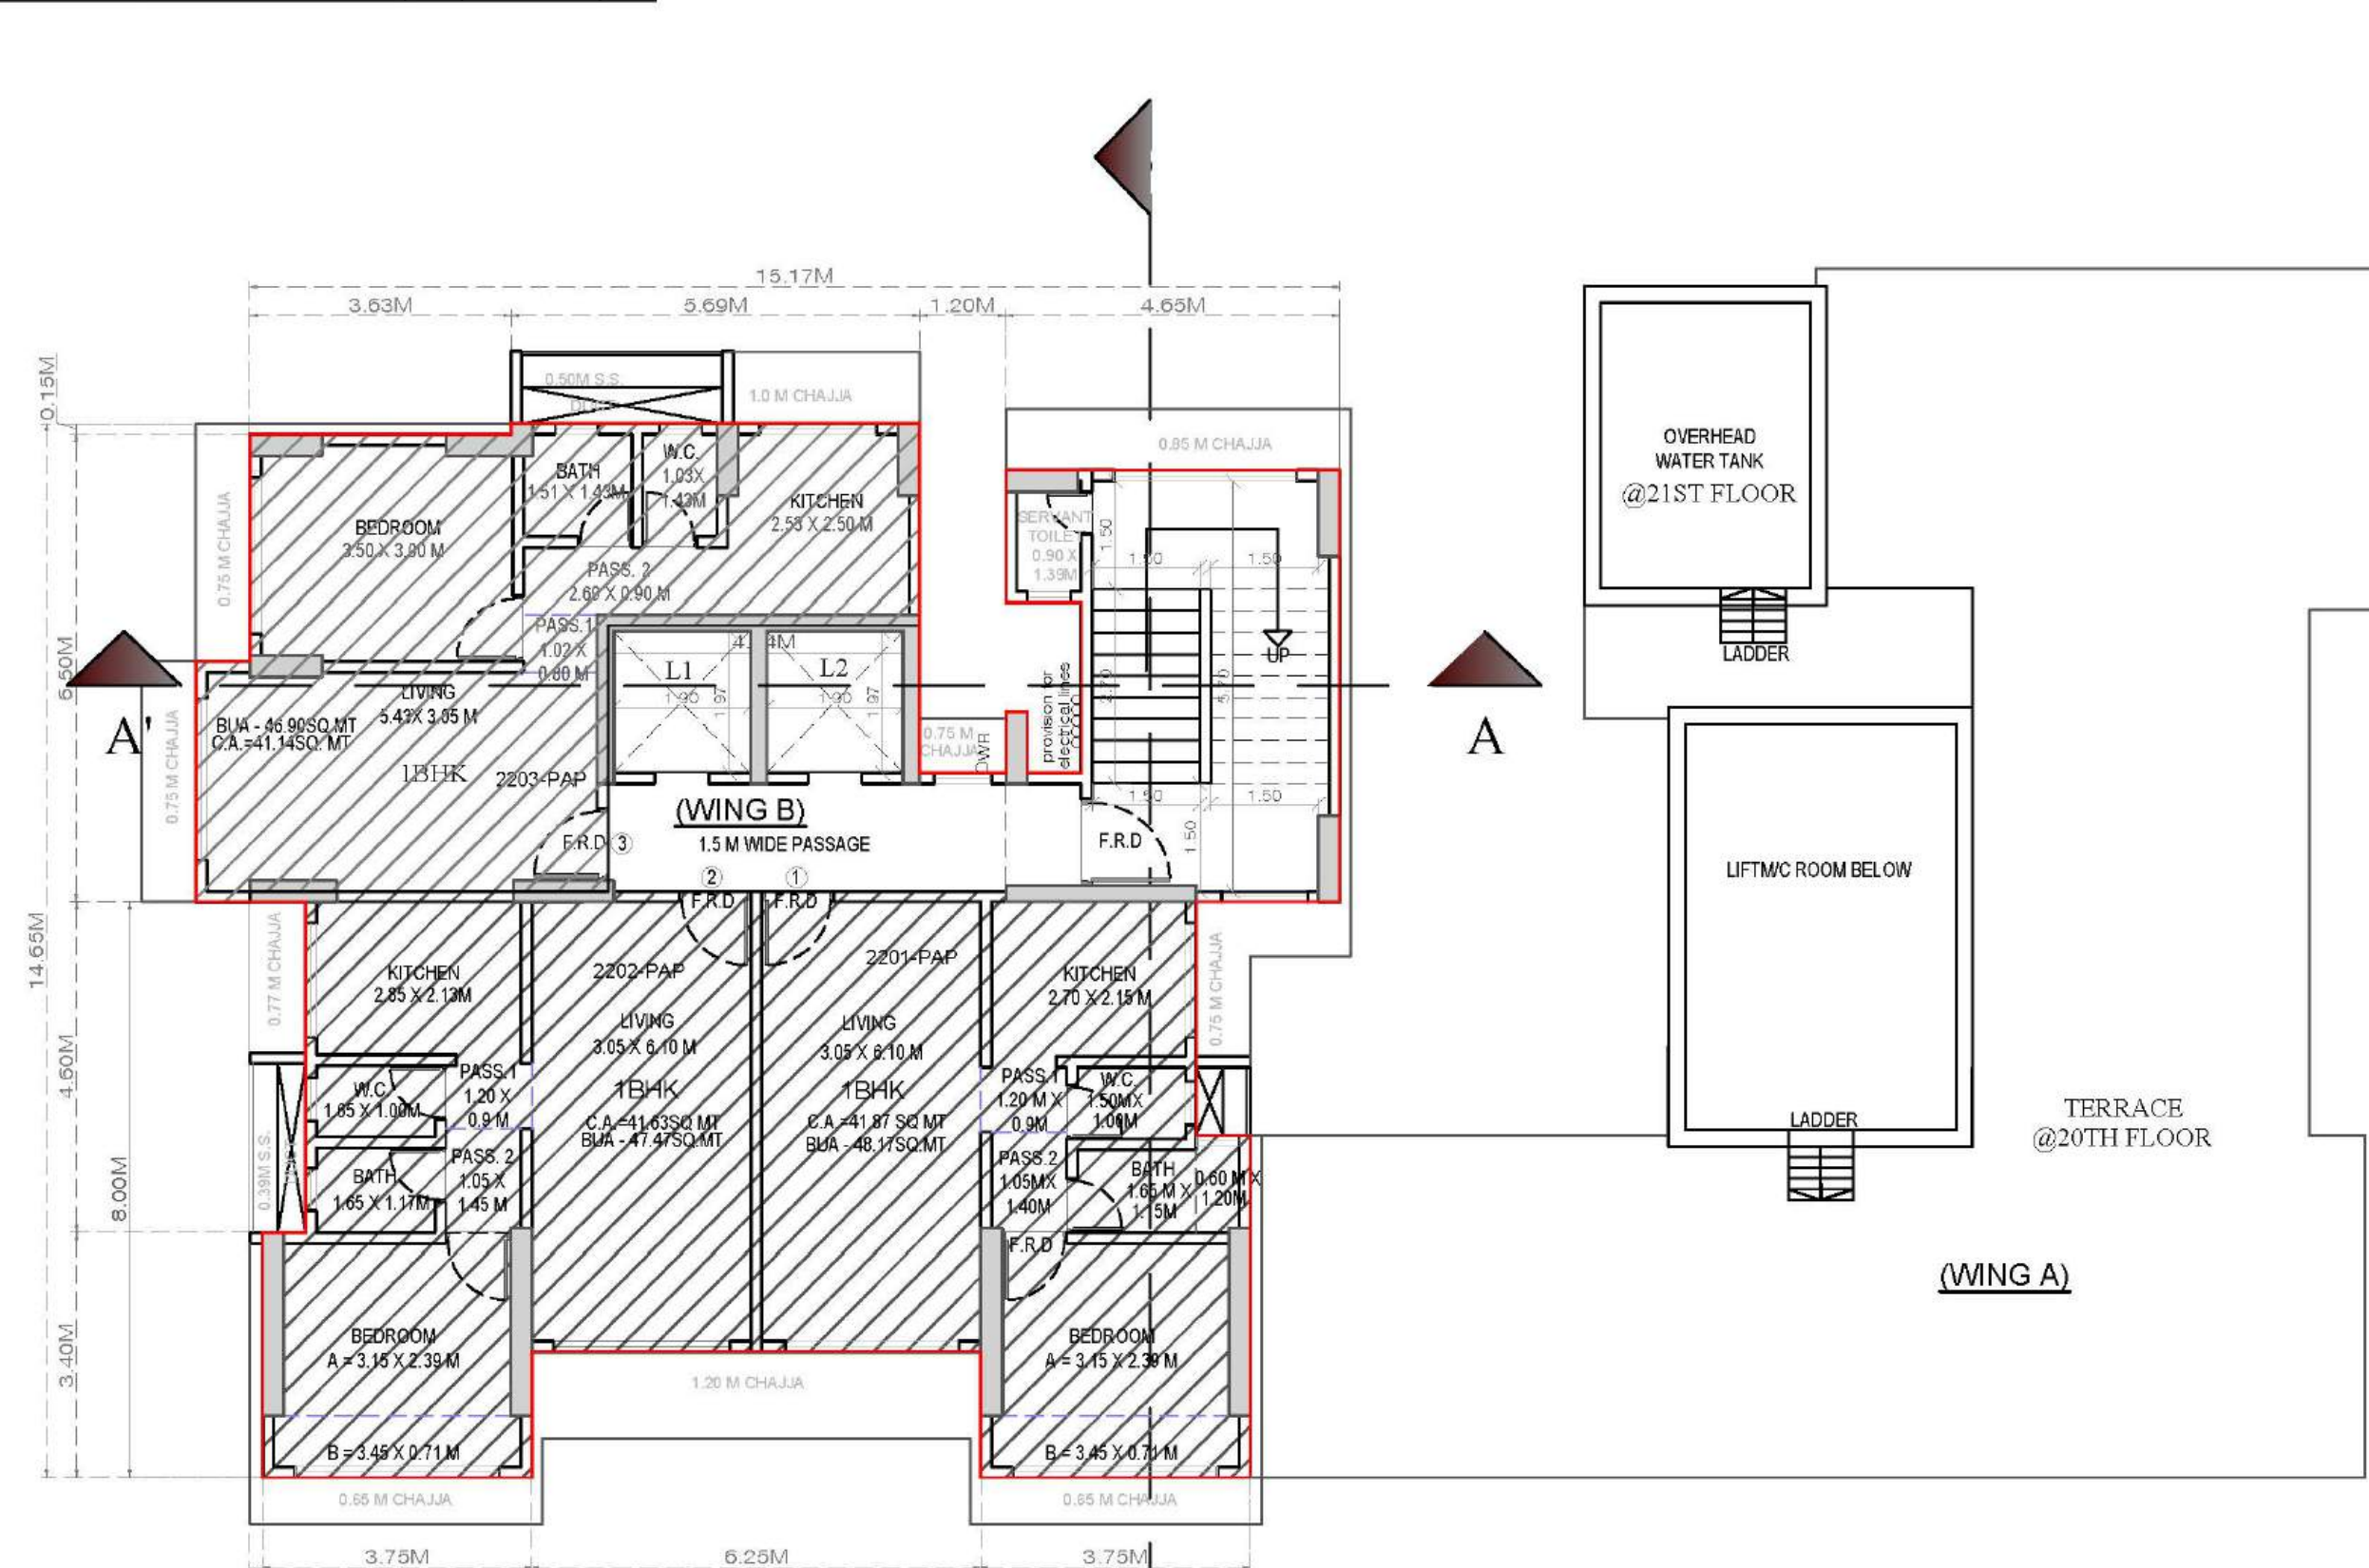

22ND FLOOR PLAN(WING B)

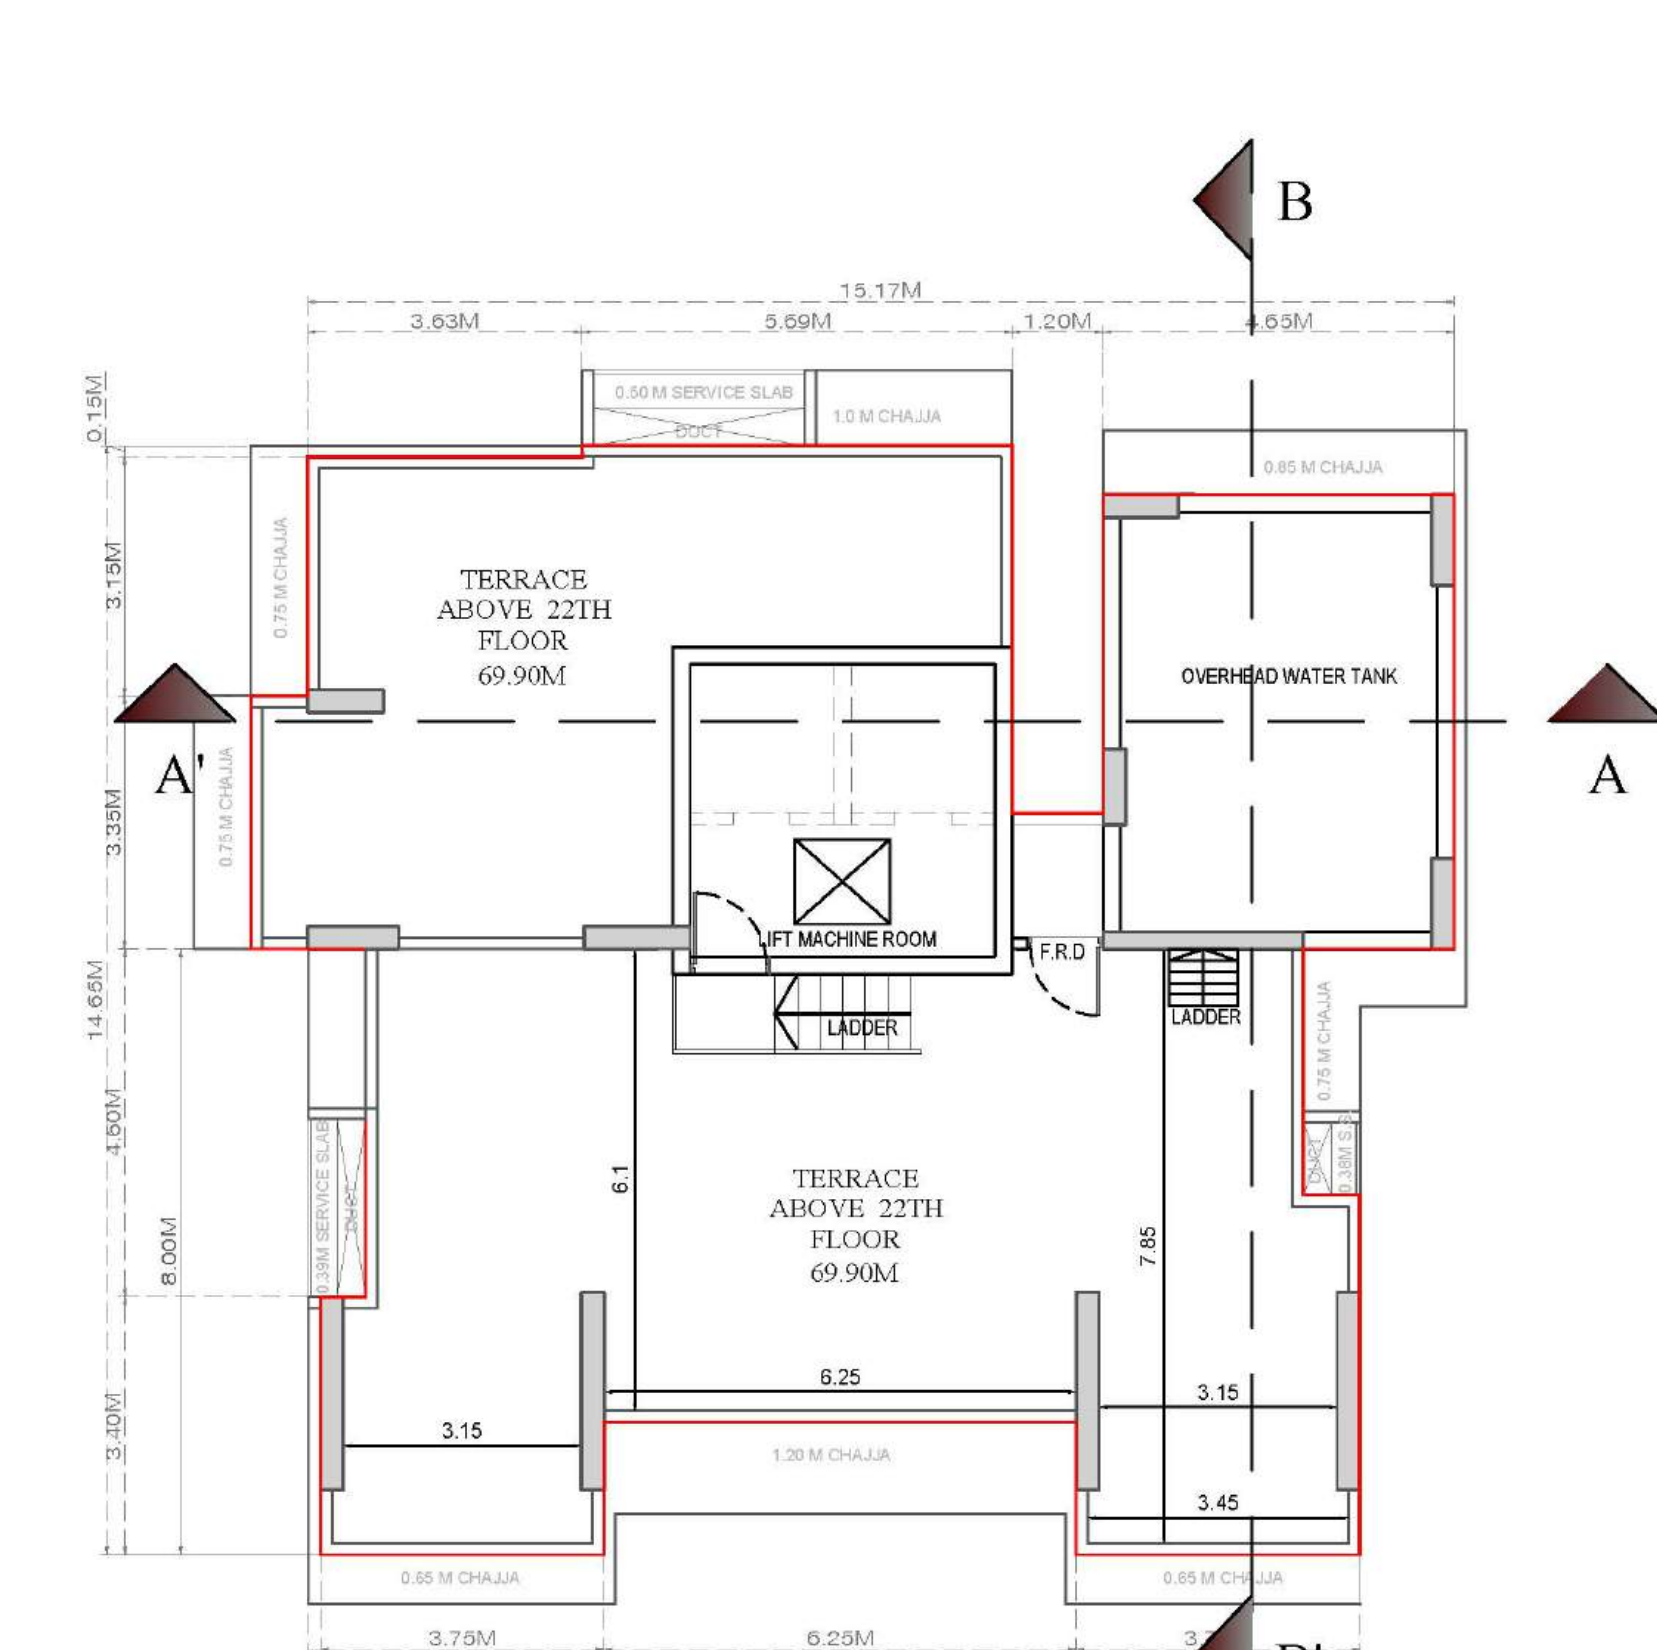

TERRACE FLOOR PLAN (WING B)

PLAN FOR APPROVAL FILE NO. CHECTY/0434/G/N/337 (EB/615/GN/A)

DIGITAL SIGN FOR AMENDED APPROVAL OF PLANS SUBJECT TO CONDITIONS MENTIONED IN AMENDED APPROVAL CONDITIONS LETTER

PATIL DEEPAK SONAR	SANKAR MAHARAJ WADIA	Pankaj Shridhar Bhoir
SUB-ENG (B.P. 3371-X)	ASST. ENG (B.P. 3371-X)	EXE. ENG (B.P. 3371-X)
Municipal Corporation of Greater Mumbai		

PROFORMA 'B'

CONTENTS OF SHEET

AREA CERTIFICATE

CERTIFIED THAT I HAVE SURVEYED THE PLOT UNDER REFERENCE ON AND THAT THE DIMENSIONS OF THE SIDES, ETC. OF THE PLOT STATED ON THE PLAN ARE AS MEASURED ON SITE AND THE AREA SO WORKED OUT IS 1014.22 SQ.MTS. AND TALLIES WITH THE AREA STATED IN THE DOCUMENT OF OWNERSHIP/TOWN PLANNING SCHEME RECORDS.

SIGNATURE OF ARCHITECT.

DESCRIPTION

PROPOSED REDEVELOPMENT OF PLOTS BEARING F.P.NO. 675 AND F.P.NO. 676 OF T.P.S. BAHAMN, SITUATED ON BAHAMN ROAD AT WANZEWADI MAHIM, MUMBAI - 400016

NAME OF OWNER

MS MAHA AND SONS

SIGNATURE OF OWNER

NAME & ADDRESS OF ARCHITECT

UNMESH BHOLAY & ASSOCIATES

ARCHITECTURE & INTERIOR DESIGN
B-102, SANSKAR APTS.
GANESH PETI LANE,
DADAR (W), MUMBAI - 400 028

NORTH

DRAWN BY

DATE

SIGNATURE OF ARCHITECT

Ar. Jay Pawar

UNMESH
VASANT
BHOLAY