

[illegible]

EXTRA F-F

[illegible]

Y. Y. CHEN

[illegible]

9-9 1044305

4-4 MOU 295

*CONFUSING AKA DETAIL
*PLEASE REFER DE TALS & NOTES DROUPO- STREI GUMMI 001 P0
*MAY J. 001012

000

REGISTRATION

NO	DATE	DESCRIPTIONS	SIGN
1	12.09.2016	---	

DRUG TITLE	DRUG CODE - STR / QTY / DSE / PSE
442-4710.000	

PROJECT

CLIENT _____


ARCHITECT

INDEPENDENT OF
B.N. SHAH & ASSOCIATES
CONSULTANTS IN MANAGEMENT & COST ACCOUNTING
101, 102, 103,911


Shashank
 163-A, GANGA LAHARI VASUDEO
 P. N. MARG,
 SHIVAJI PARK, MAHIM, MUMBAI
 MUMBAI - 400 016 e
 Tel. 2444 1603/2447 3963
 SHASHANK MEHENDAL

Tel. 2444 1603/2447 3963
Telefax: 2447 2136

SHASHANK MEHENDALE & ASSOCIATES
(CONSULTING ENGINEERS & STRUCTURAL DESIGNERS)

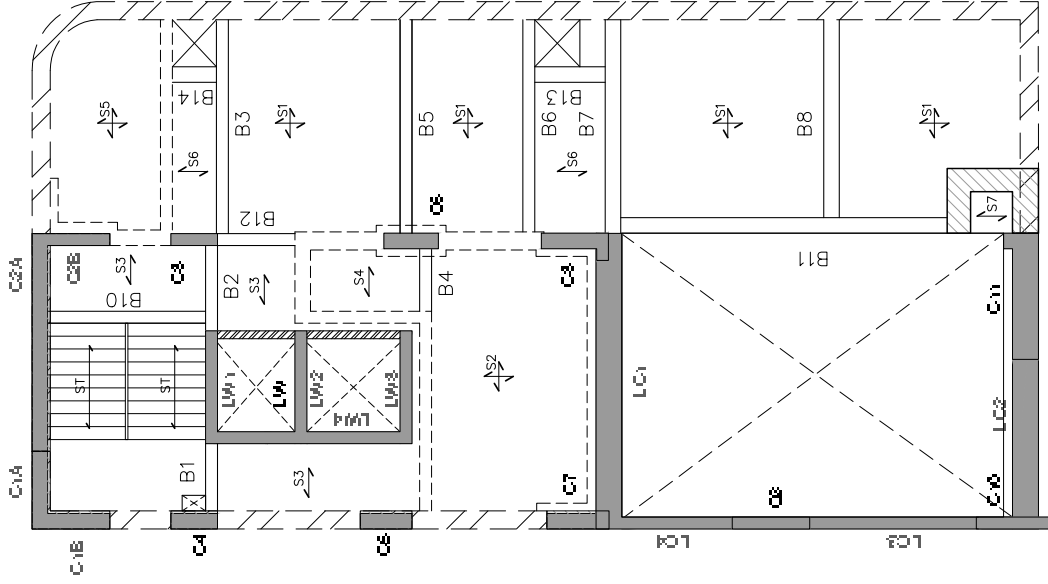

SCHEDULE OF BEAM

SECTION	W	D	SLAB				STAIRS		REMARKS
			WOTON STEEL	WOTON CANTILE	TOP STEEL	EXTRA TOP STEEL AT SUPPORT	SUP PORT	REINFORCEMENT	
B1,2,4	300	600	3-20T	--	3-20T	--	--	10T@100C/C	--
B3,5,6	300	600	2-25T	2-20T	2-25T	2-20T	BOTHEND	12T@25C/C	--
B7	300	1000	2-25T	3-20T	2-25T	2-25T	BOTHEND	12T@100C/C	--
B8	300	600	3-25T	--	2-25T	4-25T	RW	12T@100C/C	--
B10,12	230	600	2-20T+1-16T	--	2-20T+1-16T	--	--	8T@25C/C	--
B11	300	1000	4-25T	2-20T	3-25T	6-25T	COL	12T@100C/C	--
B13,14	300	450	2-25T	--	2-25T	--	--	8T@100C/C	--

SCHEDULE OF SLAB

SLAB NOS.	THICK.	REINFORCEMENT		REMARK.
		MAIN STEEL	DIST STEEL	
S1	225	12T@100C/C (T & B)	12T@100C/C (T & B)	--
S2	175	10T@150C/C (ABBU)	10T@150C/C (ABBU)	UGT TOP SLAB
S3	150	10T@100C/C (ABBU)	10T@25C/C	ONE WAY.
S4	175	10T@150C/C (ABBU)	10T@150C/C (ABBU)	UGT TOP SLAB
S5	200	12T@100C/C (T & B)	12T@100C/C (T & B)	UGT TOP SLAB
S6	200	12T@100C/C (T & B)	12T@100C/C (T & B)	ONE WAY.
S7	125	8T@100C/C (ABBU)	8T@100C/C	ONE WAY.
ST	200	12T@150C/C	8T@150C/C	STAIRCASE WAIST SLAB.

GROUND FLOOR PLAN

NOTES:- * DON'T REMOVE ANY DETAIL * PLEASE REFER DETAILS & NOTES DRG NO:- STR/GUHM/06/R1 * IN-35 & IN-35 Not drawn to scale Scale: 1:100 Drawn by: [Signature] Check by: [Signature]		REVISIONS <table border="1"> <thead> <tr> <th>REV</th><th>NO</th><th>DATE</th><th>DESCRIPTION</th><th>SIGN</th></tr> </thead> <tbody> <tr> <td>R1</td><td>12.09.2016</td><td>B1,13,14 ADDED, DIST ADDED.</td><td></td><td></td></tr> <tr> <td>R2</td><td>28.04.2016</td><td>B28 & C3 COLUMN SIZE REVISD</td><td></td><td></td></tr> <tr> <td>R3</td><td>28.04.2016</td><td>B14 BEAM SIZE REVISD</td><td></td><td></td></tr> </tbody> </table>		REV	NO	DATE	DESCRIPTION	SIGN	R1	12.09.2016	B1,13,14 ADDED, DIST ADDED.			R2	28.04.2016	B28 & C3 COLUMN SIZE REVISD			R3	28.04.2016	B14 BEAM SIZE REVISD			PROJECT 163-AGANGA LAHARAS AUDIO P.N. MARC. MEHENDALE SHIVAJI PARK, MAHARASHTRA MUMBAI - 400 016 CLIENT UPHARUJALAHARI		ARCHITECT B.N. SHAH & ASSOCIATES 163-AGANGA LAHARAS AUDIO P.N. MARC. MEHENDALE SHIVAJI PARK, MAHARASHTRA MUMBAI - 400 016		SHASHANK MEHENDALE & ASSOCIATES (CONSULTING ENGINEERS & STRUCTURAL DESIGNERS) Shashank 163-AGANGA LAHARAS AUDIO P.N. MARC. MEHENDALE SHIVAJI PARK, MAHARASHTRA MUMBAI - 400 016 Tel: 2444 1803/2447 3989 SHASHANK MEHENDALE Telefax: 2447 2136	
REV	NO	DATE	DESCRIPTION	SIGN																									
R1	12.09.2016	B1,13,14 ADDED, DIST ADDED.																											
R2	28.04.2016	B28 & C3 COLUMN SIZE REVISD																											
R3	28.04.2016	B14 BEAM SIZE REVISD																											