



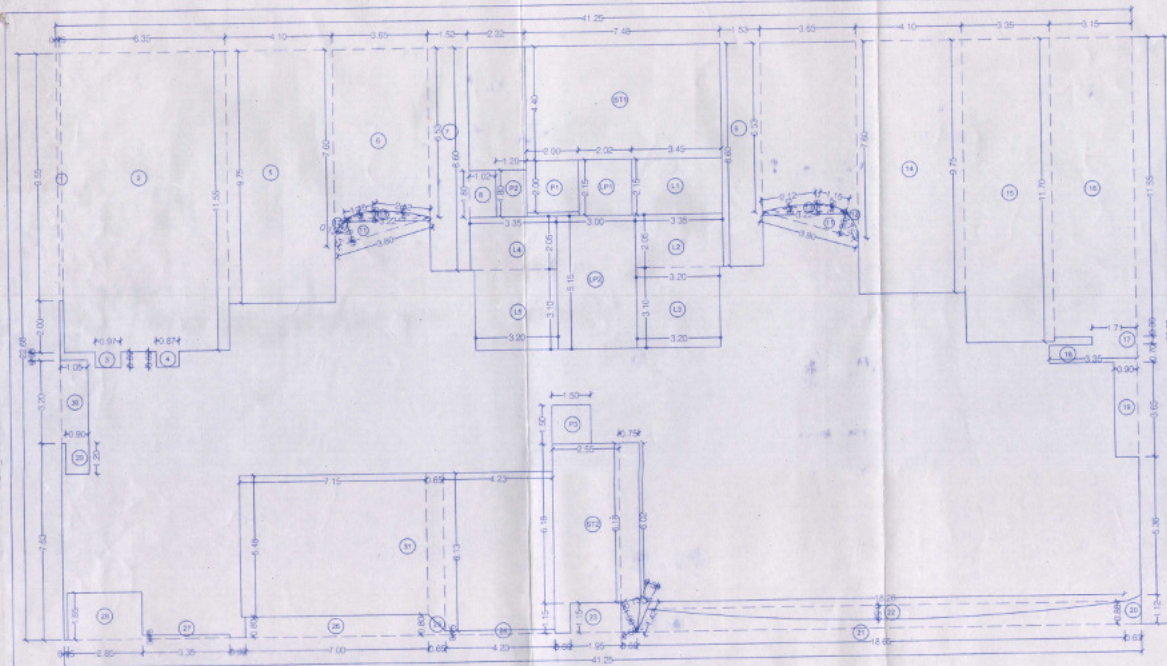

LINE AREA DIAGRAM FOR UPPER DUPLEX FLOOR PLAN (TOWER D)
(39TH, 41ST FLOOR)

SCALE 1:100

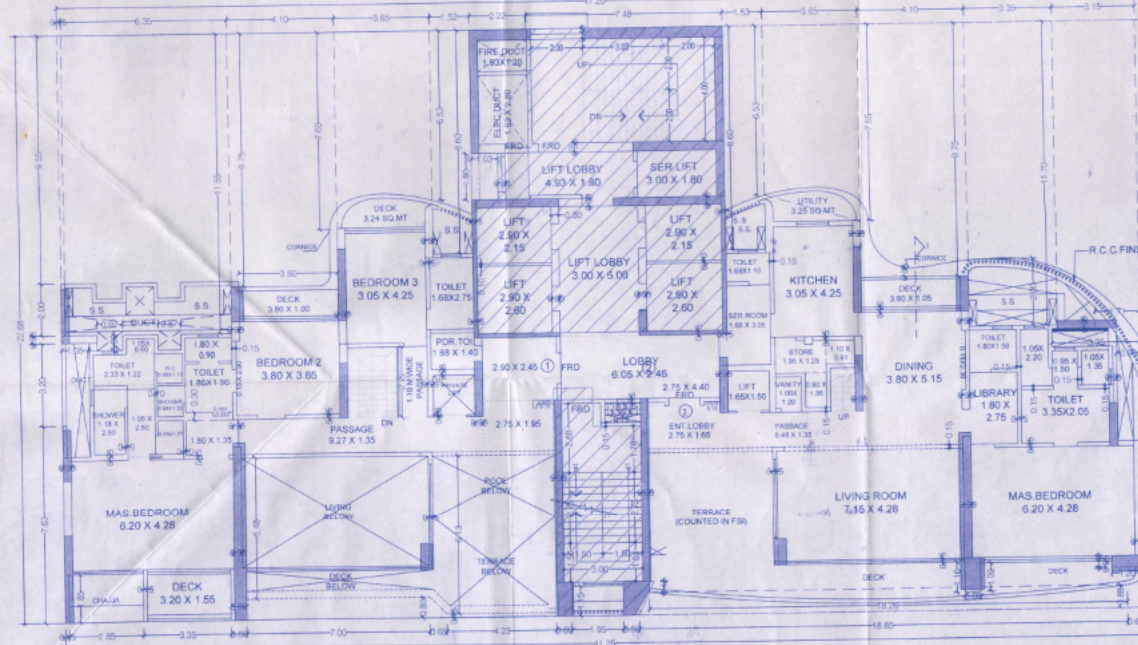

UPPER DUPLEX FLOOR PLAN (TOWER D)
(39TH & 41ST FLOOR)

SCALE 1:100

BUILT UP AREA CALCULATION FOR 39TH & 41ST FLOOR (WING-D)									
ADDITION (V1)									
1	41.25	X	22.00	X	1.00	X	1	X	1 = 915.55
2	1.00	X	0.90	X	0.50	X	1	X	2 = 0.45
3	1.15	X	0.12	X	0.66	X	1	X	2 = 0.18
4	3.22	X	0.20	X	0.50	X	1	X	2 = 0.90
5	1.15	X	0.07	X	0.66	X	1	X	2 = 0.11
6	2.12	X	0.08	X	0.66	X	1	X	2 = 0.22
7	18.26	X	0.55	X	0.66	X	1	X	1 = 6.63
TOTAL									947.81
DEDUCTION (V2)									
1	0.15	X	0.15	X	1.00	X	1	X	1 = 0.02
2	6.35	X	11.55	X	1.00	X	1	X	1 = 73.34
3	0.97	X	0.80	X	1.00	X	1	X	1 = 0.78
4	0.87	X	0.60	X	1.00	X	1	X	1 = 0.52
5	4.10	X	9.75	X	1.00	X	1	X	1 = 39.98
6	3.05	X	(6.53 + 7.60)	X	0.5	X	1	X	1 = 13.97
7	1.82	X	8.60	X	1.00	X	1	X	1 = 15.74
8	1.02	X	1.80	X	1.00	X	1	X	1 = 1.84
9	1.53	X	8.60	X	1.00	X	1	X	1 = 13.16
10	3.65	X	(6.53 + 7.60)	X	0.5	X	1	X	1 = 25.79
11	4.10	X	9.75	X	1.00	X	1	X	1 = 39.98
12	3.15	X	11.70	X	1.00	X	1	X	1 = 36.80
13	1.75	X	11.55	X	1.00	X	1	X	1 = 20.11
14	1.35	X	0.30	X	1.00	X	1	X	1 = 0.41
15	3.35	X	0.70	X	1.00	X	1	X	1 = 2.35
16	0.90	X	1.65	X	1.00	X	1	X	1 = 1.49
17	0.63	X	(1.12 + 0.80)	X	0.5	X	1	X	1 = 0.63
18	0.98	X	18.26 + 18.65	X	0.5	X	1	X	1 = 9.16
19	1.95	X	1.15	X	1.00	X	1	X	1 = 2.24
20	6.23	X	0.15	X	1.00	X	1	X	1 = 0.93
21	0.65	X	(0.80 + 0.15)	X	0.5	X	1	X	1 = 0.63
22	7.00	X	0.80	X	1.00	X	1	X	1 = 5.60
23	3.35	X	0.15	X	1.00	X	1	X	1 = 0.50
24	2.85	X	1.85	X	1.00	X	1	X	1 = 5.27
25	0.90	X	2.20	X	1.00	X	1	X	1 = 1.98
26	0.95	X	3.20	X	1.00	X	1	X	1 = 3.06
27	7.15	X	5.48	X	1.00	X	1	X	1 = 19.59
28	0.65	X	(5.48 + 6.13)	X	0.5	X	1	X	1 = 1.89
29	4.23	X	6.13	X	1.00	X	1	X	1 = 25.96
TOTAL									387.50
STAIRCASE/LIFT LOBBY DEDUCTION (V3)									
ST1	7.48	X	4.40	X	1.00	X	1	X	1 = 32.91
L1	3.50	X	2.15	X	1.00	X	1	X	1 = 7.53
LP1	1.90	X	2.15	X	1.00	X	1	X	1 = 4.08
P1	3.00	X	2.00	X	1.00	X	1	X	1 = 6.00
P2	1.20	X	1.80	X	1.00	X	1	X	1 = 2.16
L2	3.35	X	2.05	X	1.00	X	1	X	1 = 6.87
L3	3.20	X	3.10	X	1.00	X	1	X	1 = 9.92
LP2	3.00	X	5.15	X	1.00	X	1	X	1 = 15.45
L4	3.35	X	2.05	X	1.00	X	1	X	1 = 6.87
L5	3.20	X	3.10	X	1.00	X	1	X	1 = 9.92
LP2	3.00	X	5.15	X	1.00	X	1	X	1 = 15.45
2	2.55	X	6.30	X	1.00	X	1	X	1 = 16.10
3	0.75	X	(6.30 + 6.02)	X	0.5	X	1	X	1 = 4.30
4	1.30	X	0.51	X	0.50	X	1	X	1 = 0.33
5	1.30	X	0.73	X	0.50	X	1	X	1 = 0.47
6	1.42	X	0.39	X	0.50	X	1	X	1 = 0.28
7	1.50	X	1.50	X	1.00	X	1	X	1 = 2.25
TOTAL									124.43
TOTAL DEDUCTION (V3)(V1+V2)									511.75
TOTAL BUILT UP AREA (V4) (X.V3)									435.26
NET BUILT UP AREA V5 = (V4 / 1.35)									322.41

PROFORMA - B

32/35

CONTENTS OF SHEET

39TH & 41ST FLOOR PLAN

AREA DIAGRAM & CALCULATION

STAMP OF DATE OF RECEIPT OF PLAN

आचार्यजी महाराज
मुम्बई महानगरपालिका
22 FEB 2016
आचार्यजी महाराज महाराज
शहाबाद (म. महाराज) &
महाराज महाराज महाराज

THIS CANCELS APPROVAL
OF THE PREVIOUS PLANS
SANCTIONED UNDER NOS
CH/8946 BPWS/AP/AR
DATE: 30/11/2013

CH/8946 BP/WS/AP
APPROVED SUBJECT TO THE CONDITIONS
MENTIONED IN THE APPROVAL OFFICE
22 FEB 2016
EXECUTIVE ENGINEER BLDG. PROPOSAL
(W.S.) P
BRIHAN MUMBAI MAHANAGAR PALIKA

22 FEB 2016
S.E.B.P.(P/N)(P/S)

STAMP OF DATE OF APPROVAL OF PLAN

DESCRIPTION OF PROPOSAL & PROPERTY

PROPOSED PPL & RESIDENTIAL BUILDING ON PLOT B ON PLOT
LAND BEARING, C.T.S NO 586/1 OF VILLAGE PARADI AND
C.T.S NO 257/G AT GOREGAON, MUMBAI

NORTH JOB NO. DEG. NO. DRAWN BY
2 32/35
SCALE DATE CHECKED BY
1:100

REVISIONS DESCRIPTION:
R-0
NAME OF THE OWNER SIGNATURE
MS. LODHA DEVELOPERS PVT.LTD.

NAME AND ADDRESS OF DESIGN ARCHITECT SIGNATURE

NAME AND ADDRESS OF LICENSED SURVEYOR (L.S.) SIGNATURE



B-106, Nany Building
Mumbai Gangaon Link Road
Mumbai (W), Mumbai - 400 080