


REFUGE AREA DEDUCTIONS							
R1	1.14	X	1.50	X	1.00	=	1.71
R2	7.27	X	4.75	X	1.00	=	34.53
TOTAL REFUGE						=	36.24 Y2

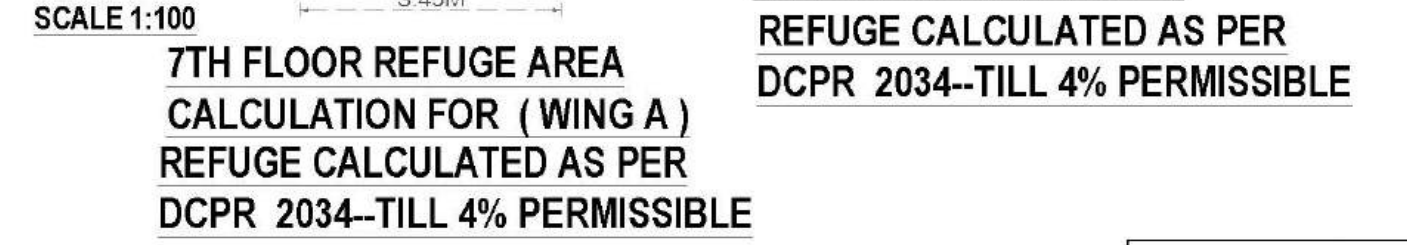


REFUGEE FLOOR PROPOSED ON						FLOOR AREA PROPOSED	REL. REFUGEE 6% OF ABY FLOOR	PROPOSED REFUGEE FLOOR	EXCESS COUNTED (IN SQ)	HEIGHT FROM GROUND LEVEL
7TH FLOOR (WING A)	7TH FLOOR PROPOSED TO 13TH FLOOR (WING A) + 195.31' (153.12'±)	4% OF 1038.21± 41.52±	4.20± OF	42.45	23.03 MTS					
TOTAL	1038.21 SQ.MTRS.	1038.21±-44.123								


FLOOR	
7TH FLOOR	
8TH FLOOR	
9TH FLOOR	
10th FLOOR	
11th FLOOR	
12th FLOOR	
13th FLOOR	
TOTAL AREA	

REFUGE AREA DEDUCTIONS									
R1a	6.05	X	3.40	X	1.00	=	20.57		
R2a	6.50	X	1.80	X	1.00	=	11.70		
R3a	3.45	X	2.95	X	1.00	=	10.18		
TOTAL REFUGE							=	42.45	Y2


14TH FLOOR (A WING) REGURE AREA		15th FLOOR	AREA
FLOOR	AREA		
14TH FLOOR	118.74	14TH FLOOR	85.65
15TH FLOOR	153.12	15TH FLOOR	134.69
16TH FLOOR	153.12	16TH FLOOR	134.69
17TH FLOOR	153.12	17TH FLOOR	134.69
18TH FLOOR	153.12	18TH FLOOR	134.69
19TH FLOOR	153.12	19TH FLOOR	142.54
		20TH FLOOR	142.54
		21st FLOOR	142.54
		22nd FLOOR	135.09
TOTAL AREA	894.34	TOTAL AREA	1187.12

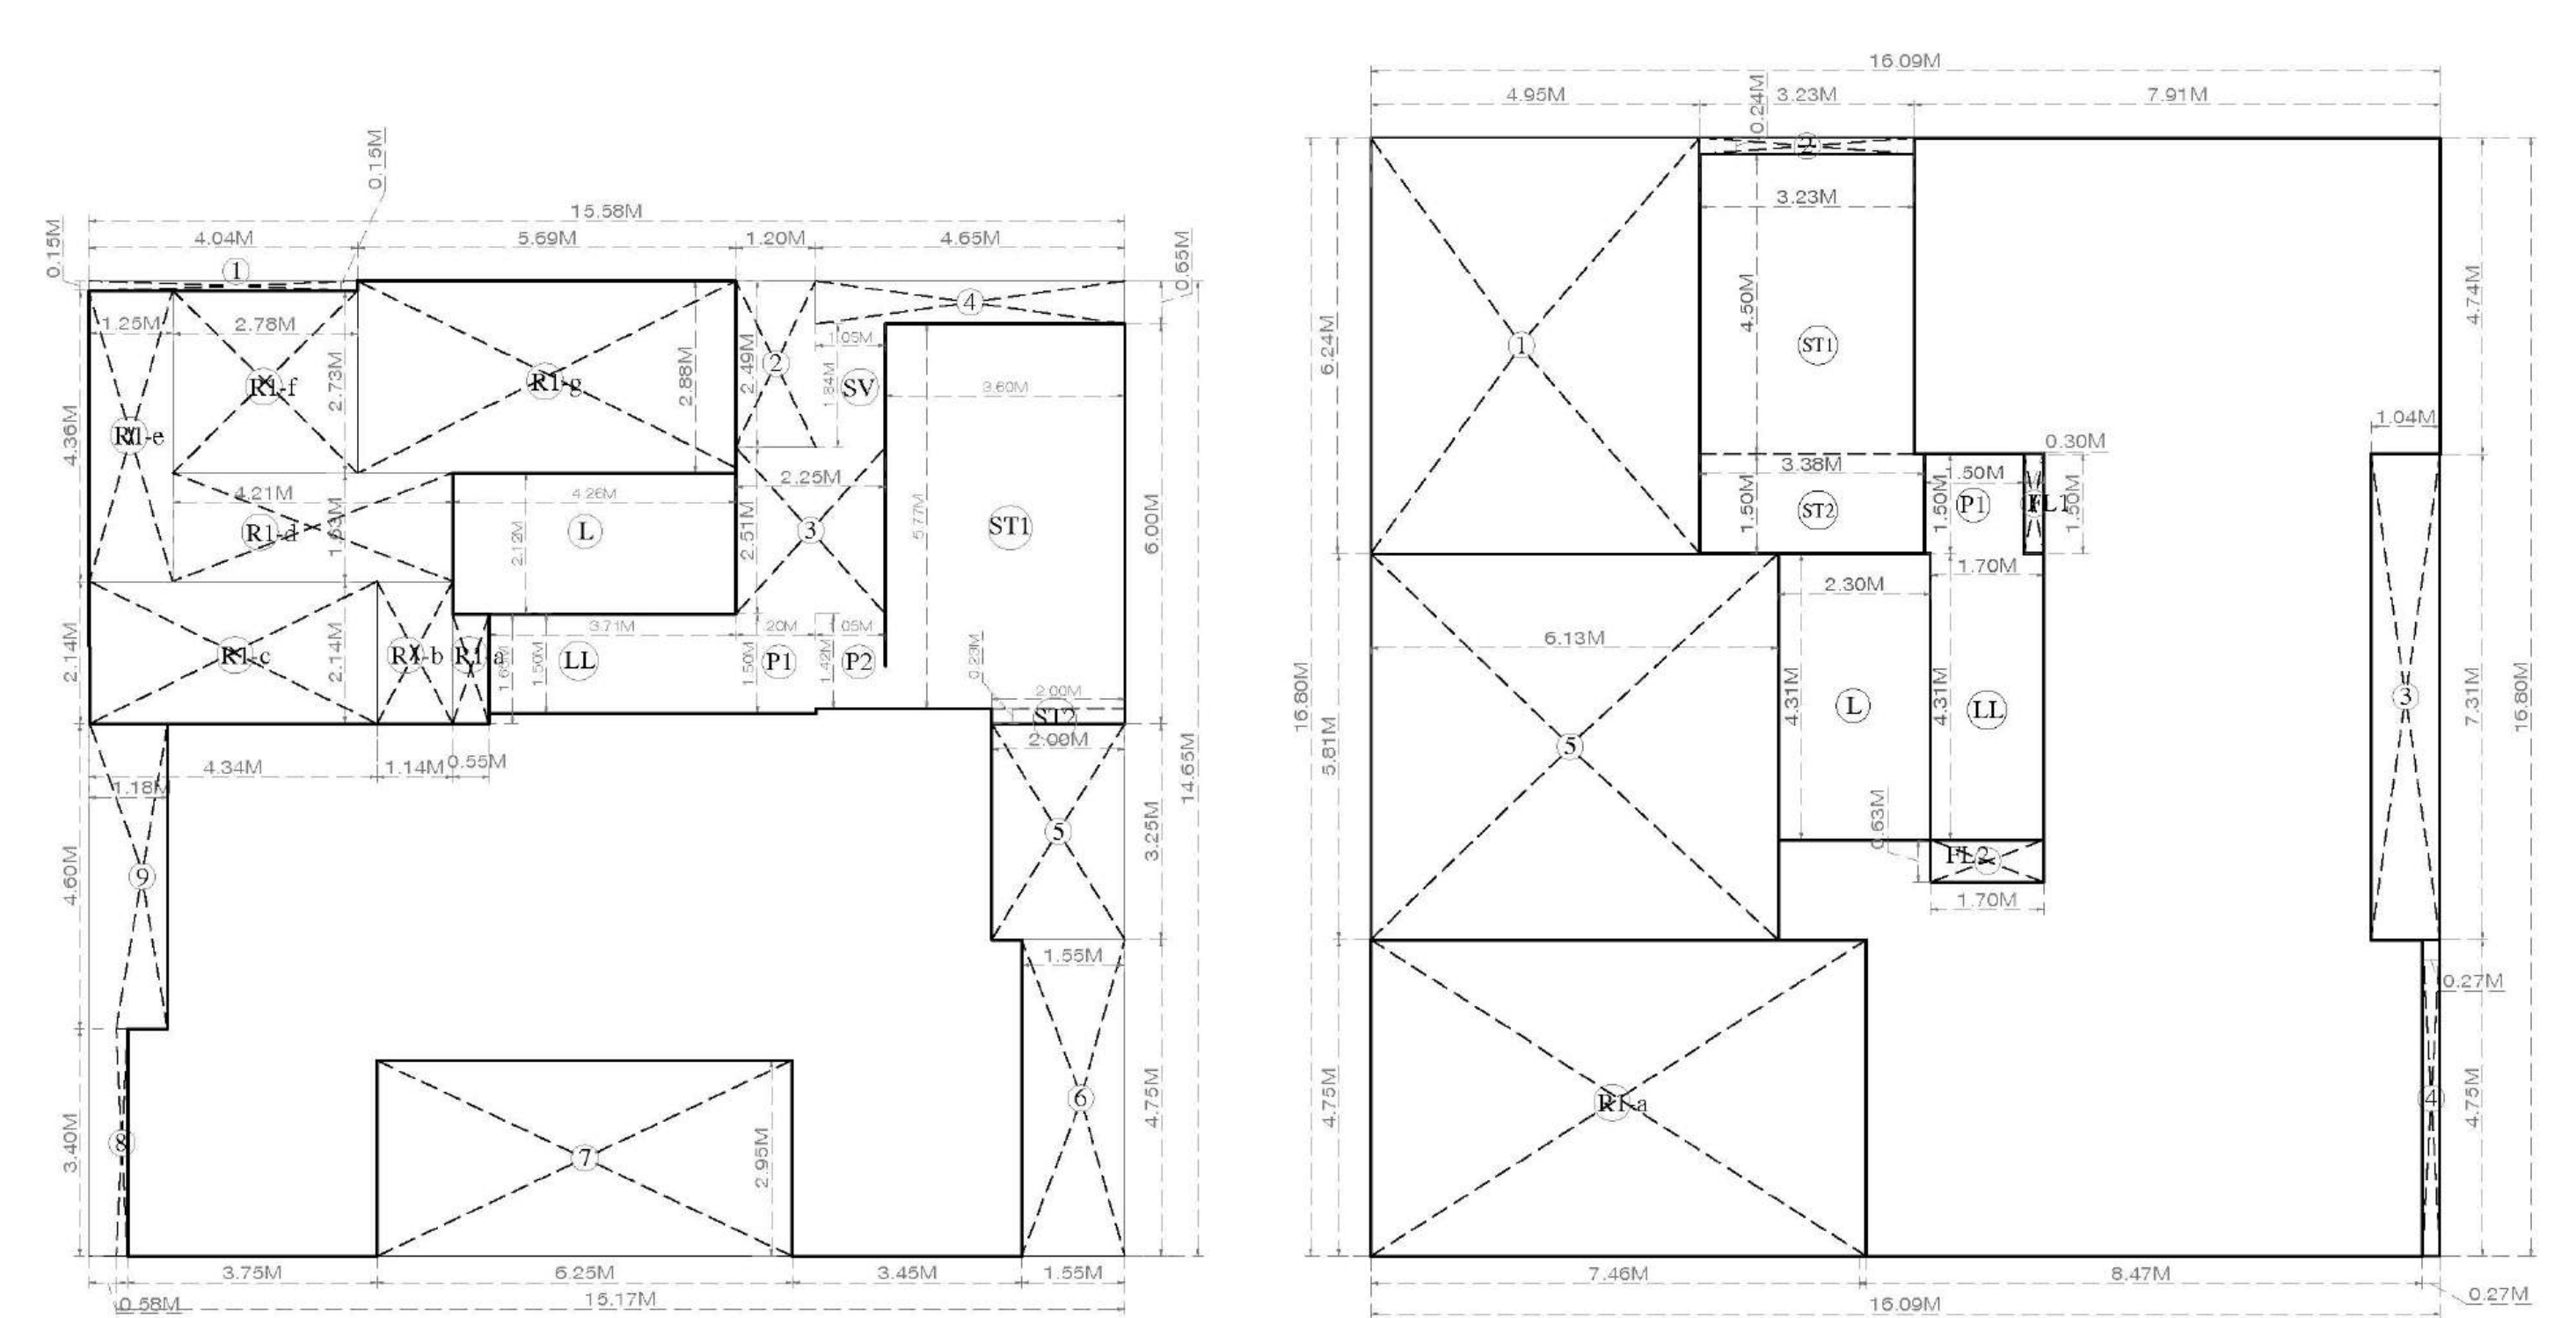


14TH FLOOR LINE DIAGRAM(WING B) 14TH FLOOR LINE DIAGRAM (WING A)

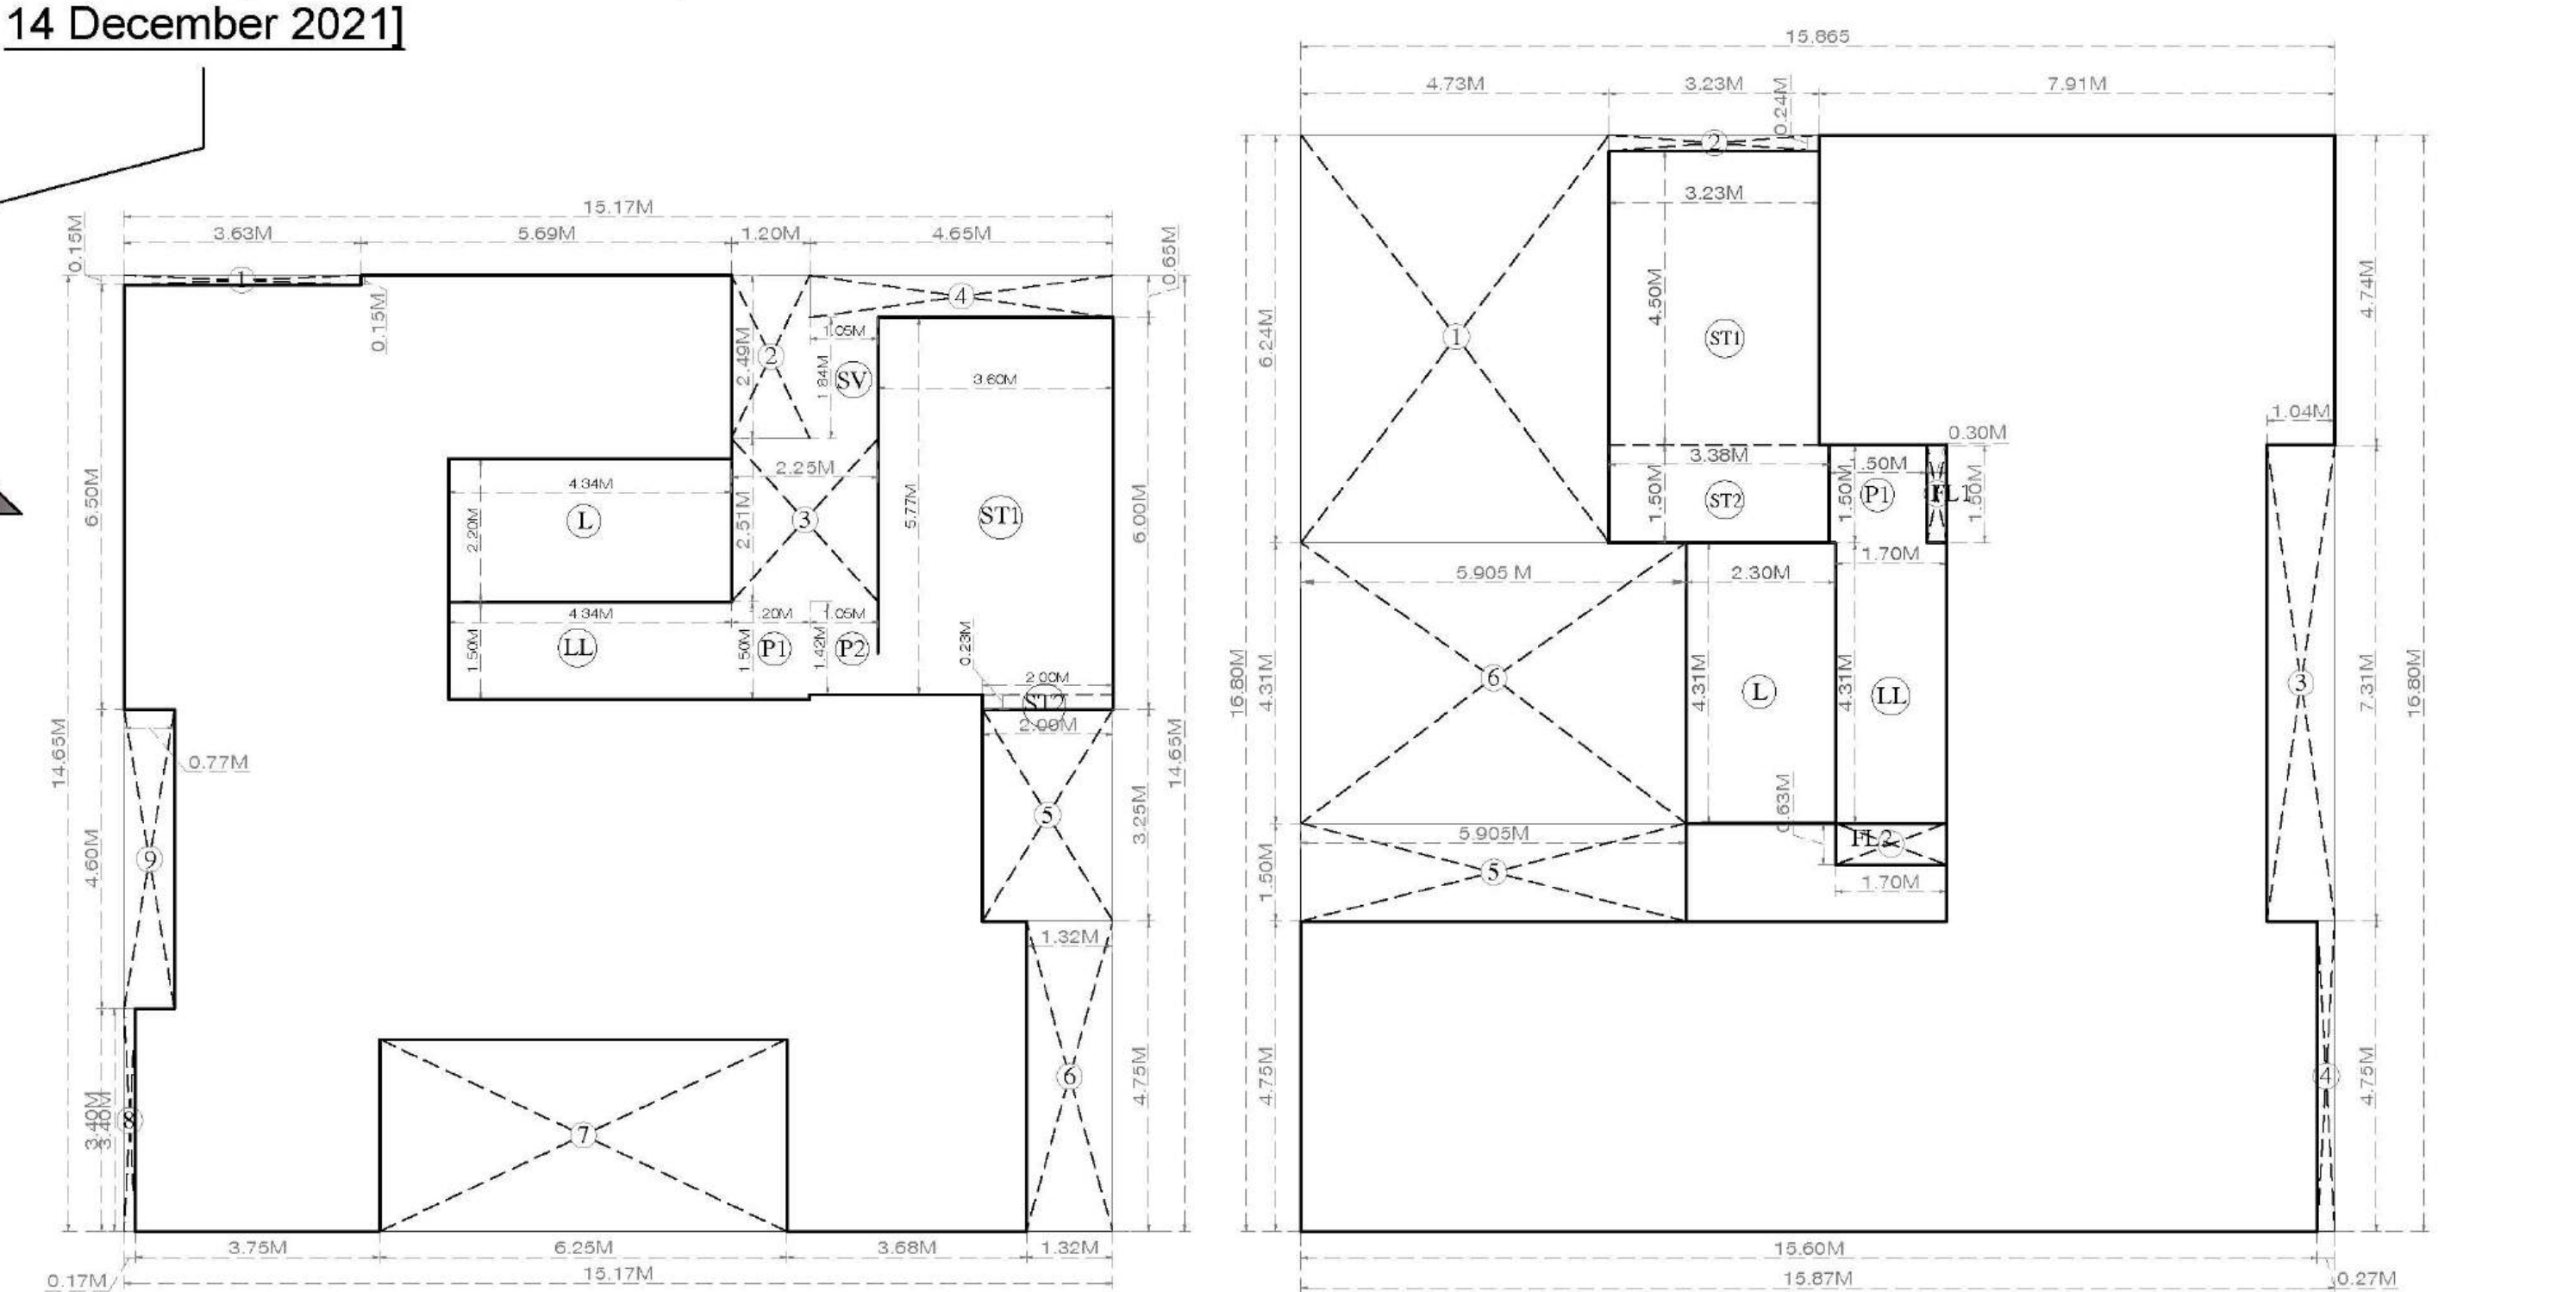


TH 3RD TO 6TH & 8TH TO 13TH FLOOR LINE DIAGRAM (WING B) 3RD TO 6TH & 8TH TO 13TH & 15TH TO 20TH FLOOR LINE DIAGRAM (WING A)

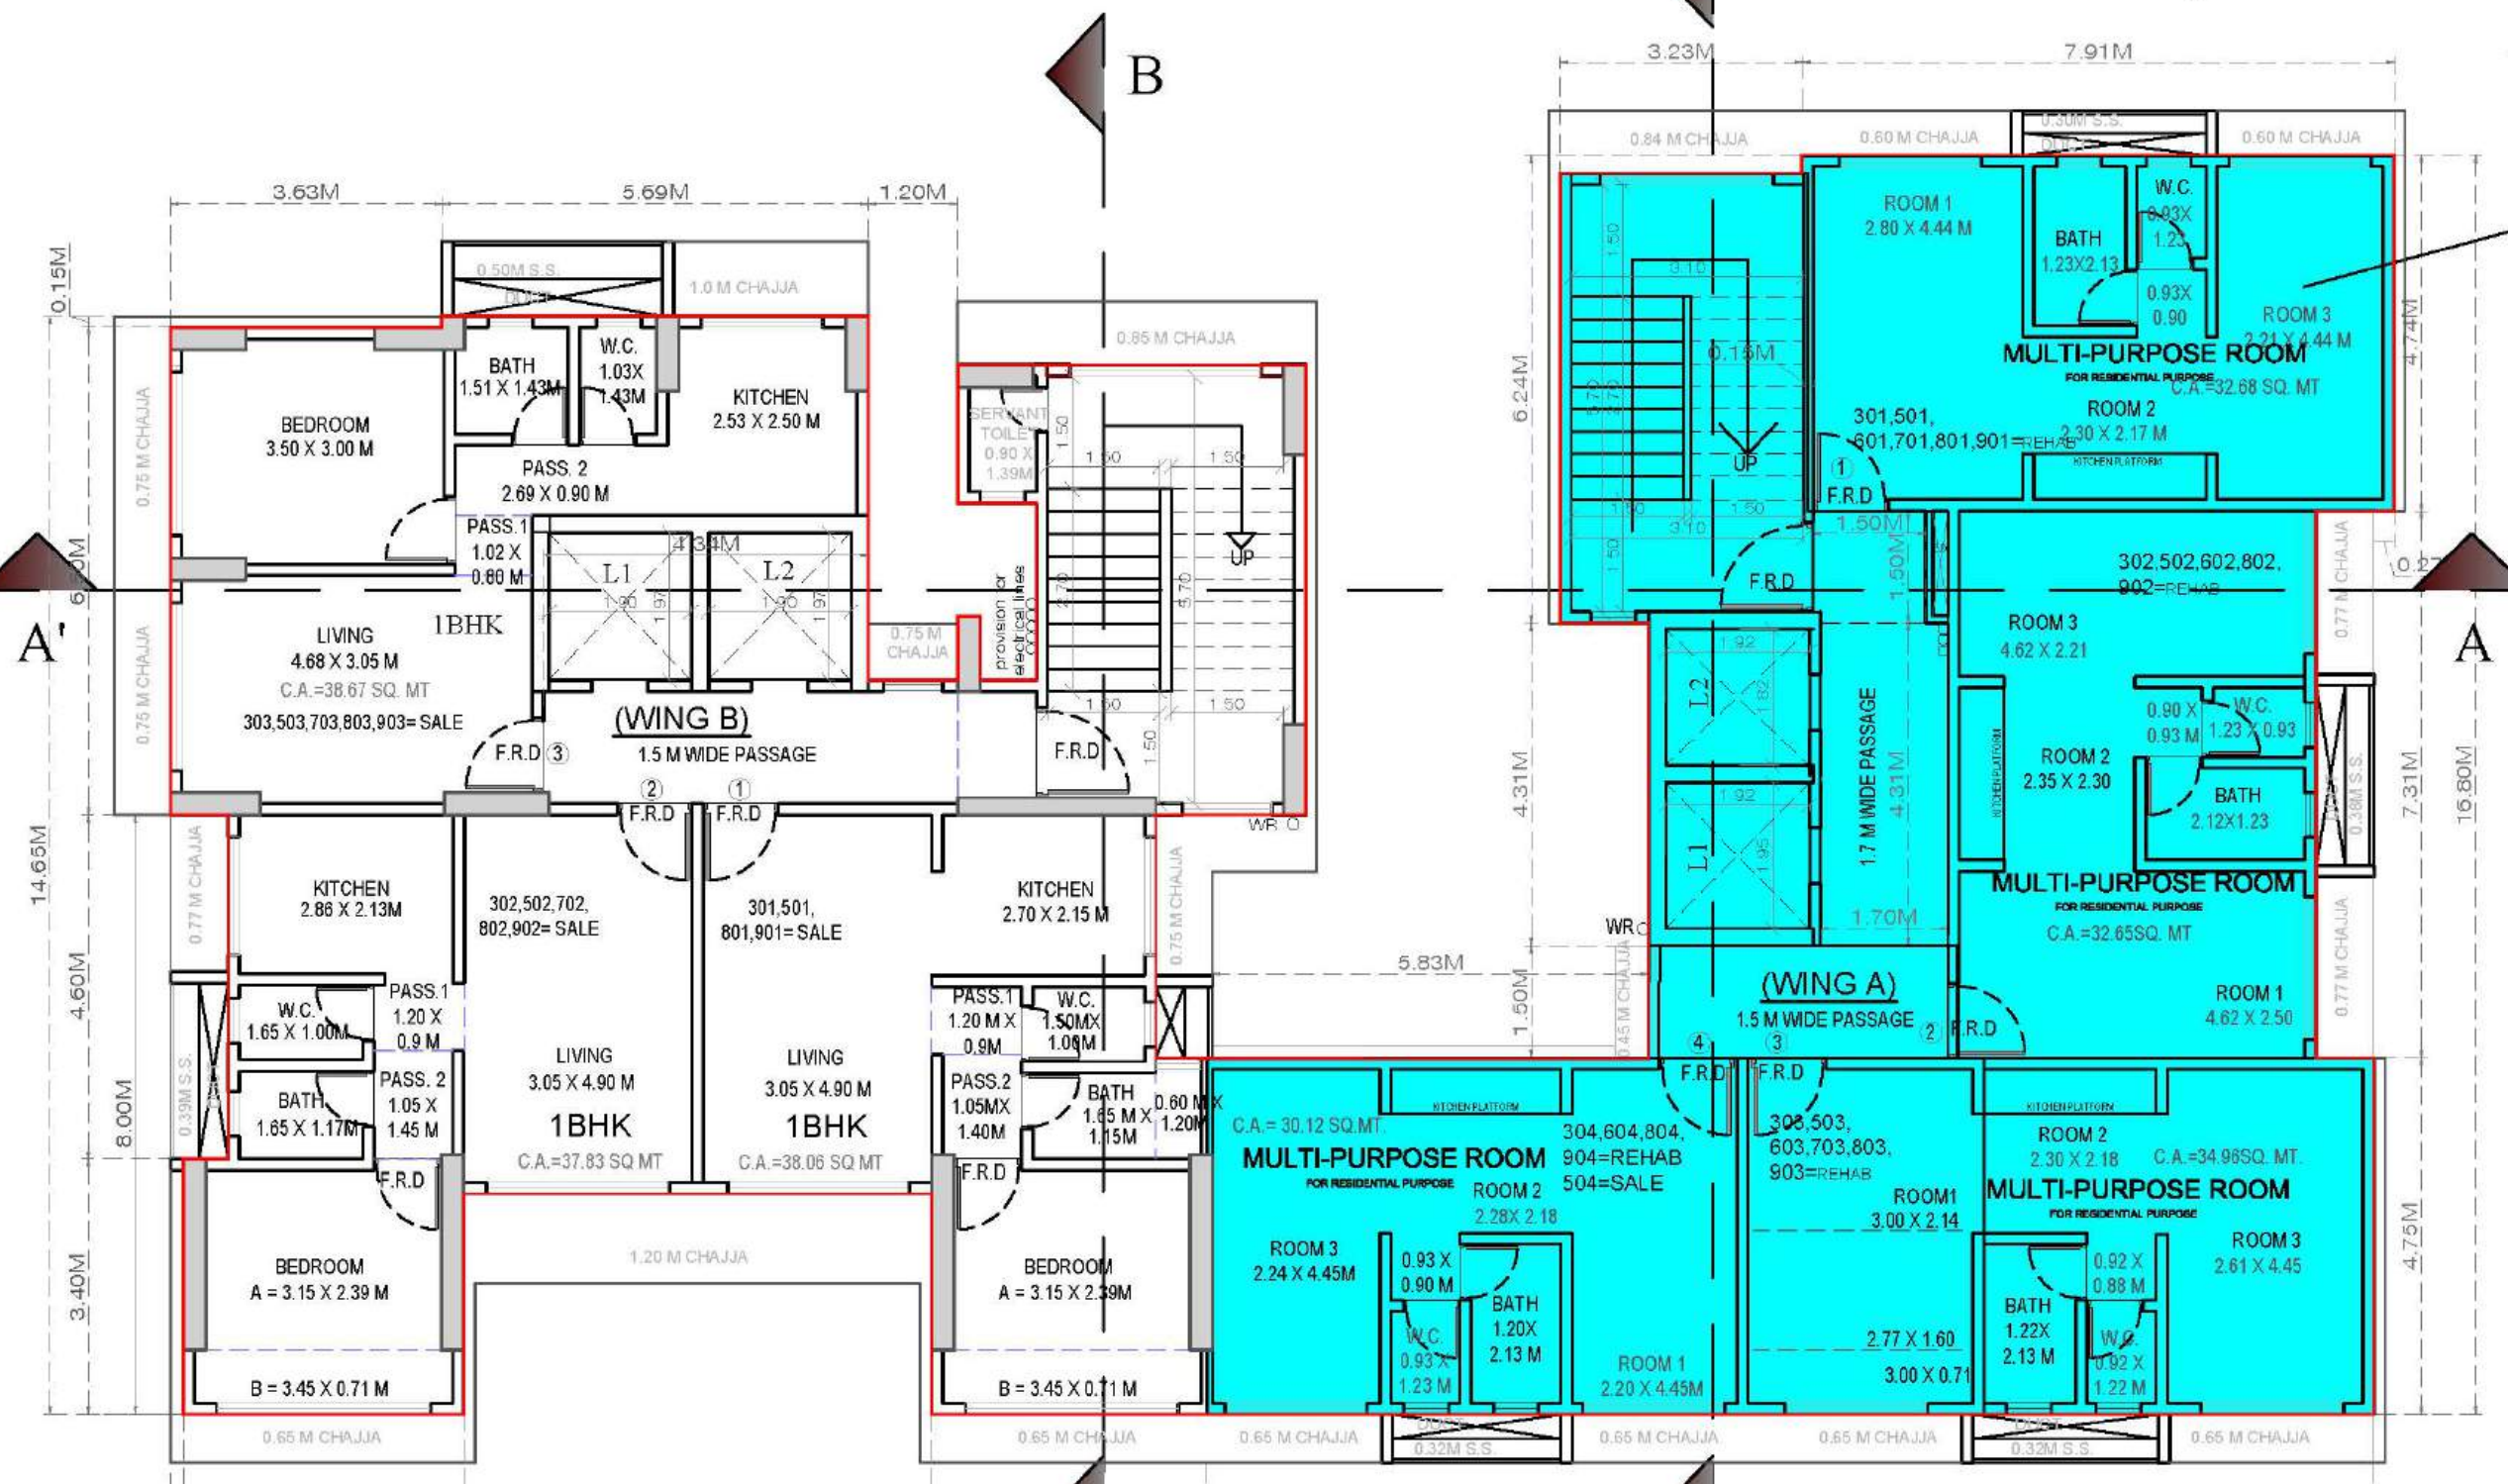


3RD & 5TH AND 8TH TO 9TH FLOOR PLAN(B WING) 3RD & 5TH TO 6TH AND 8TH TO 9TH FLOOR PLAN(A WING)

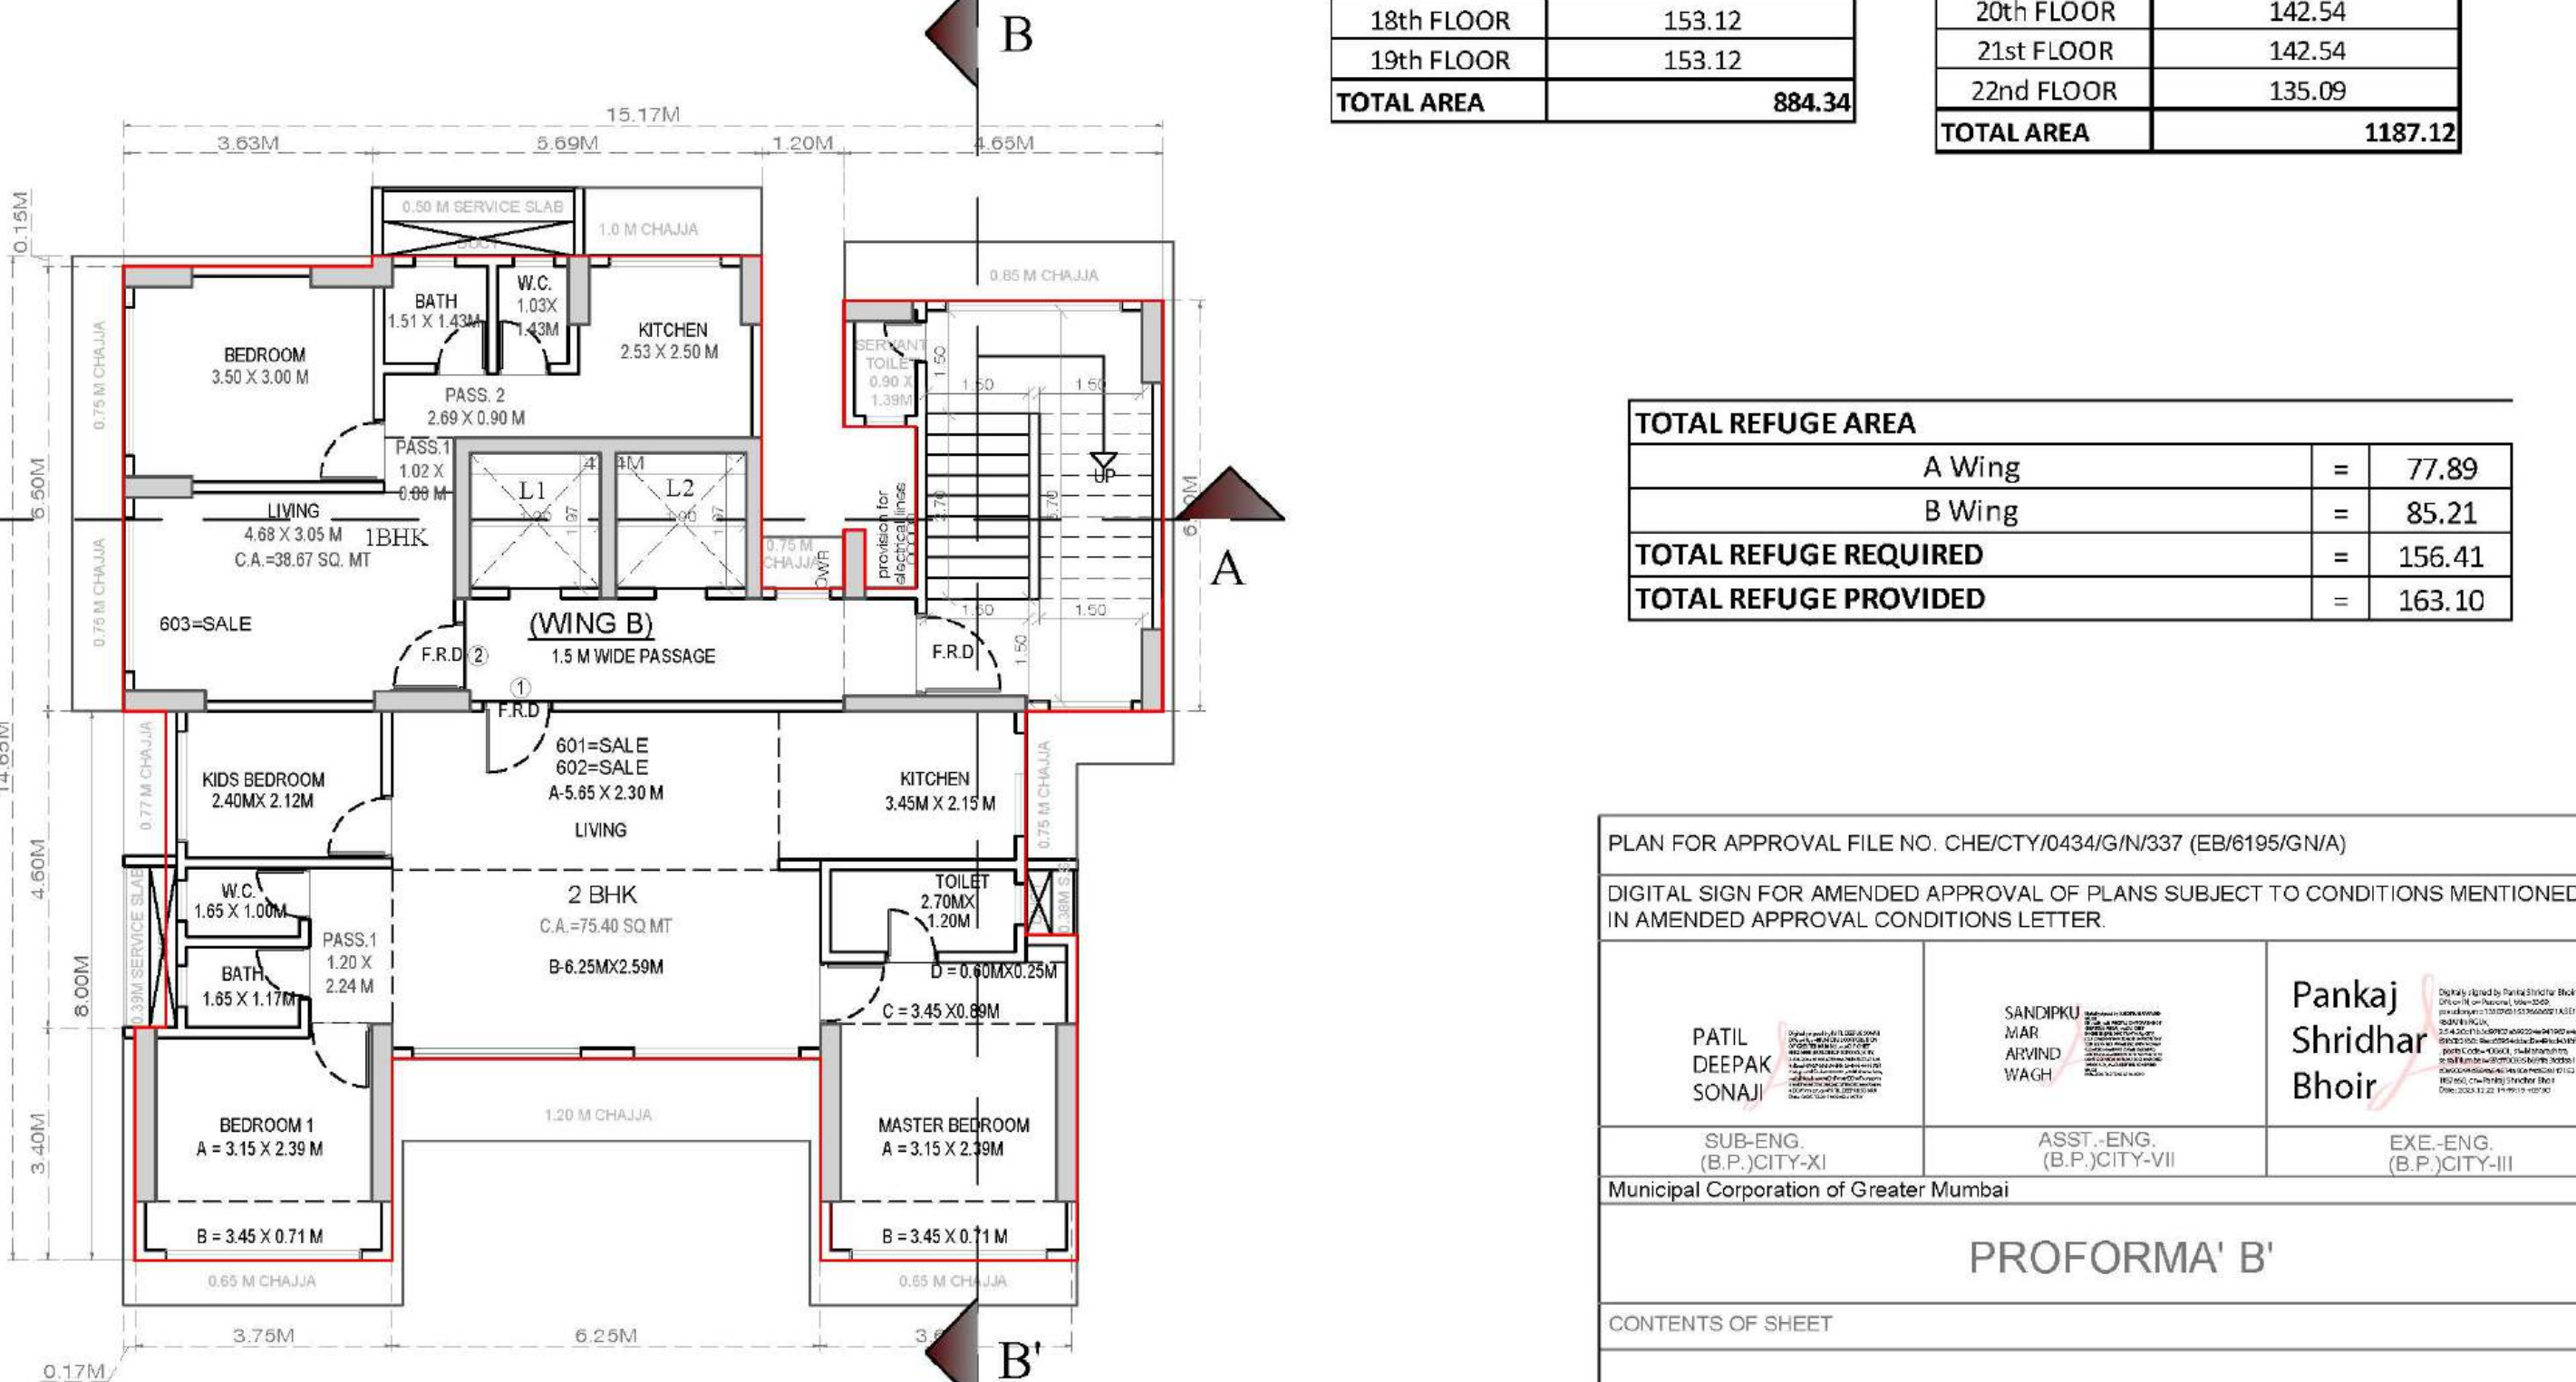


6TH FLOOR PLAN(B WING)

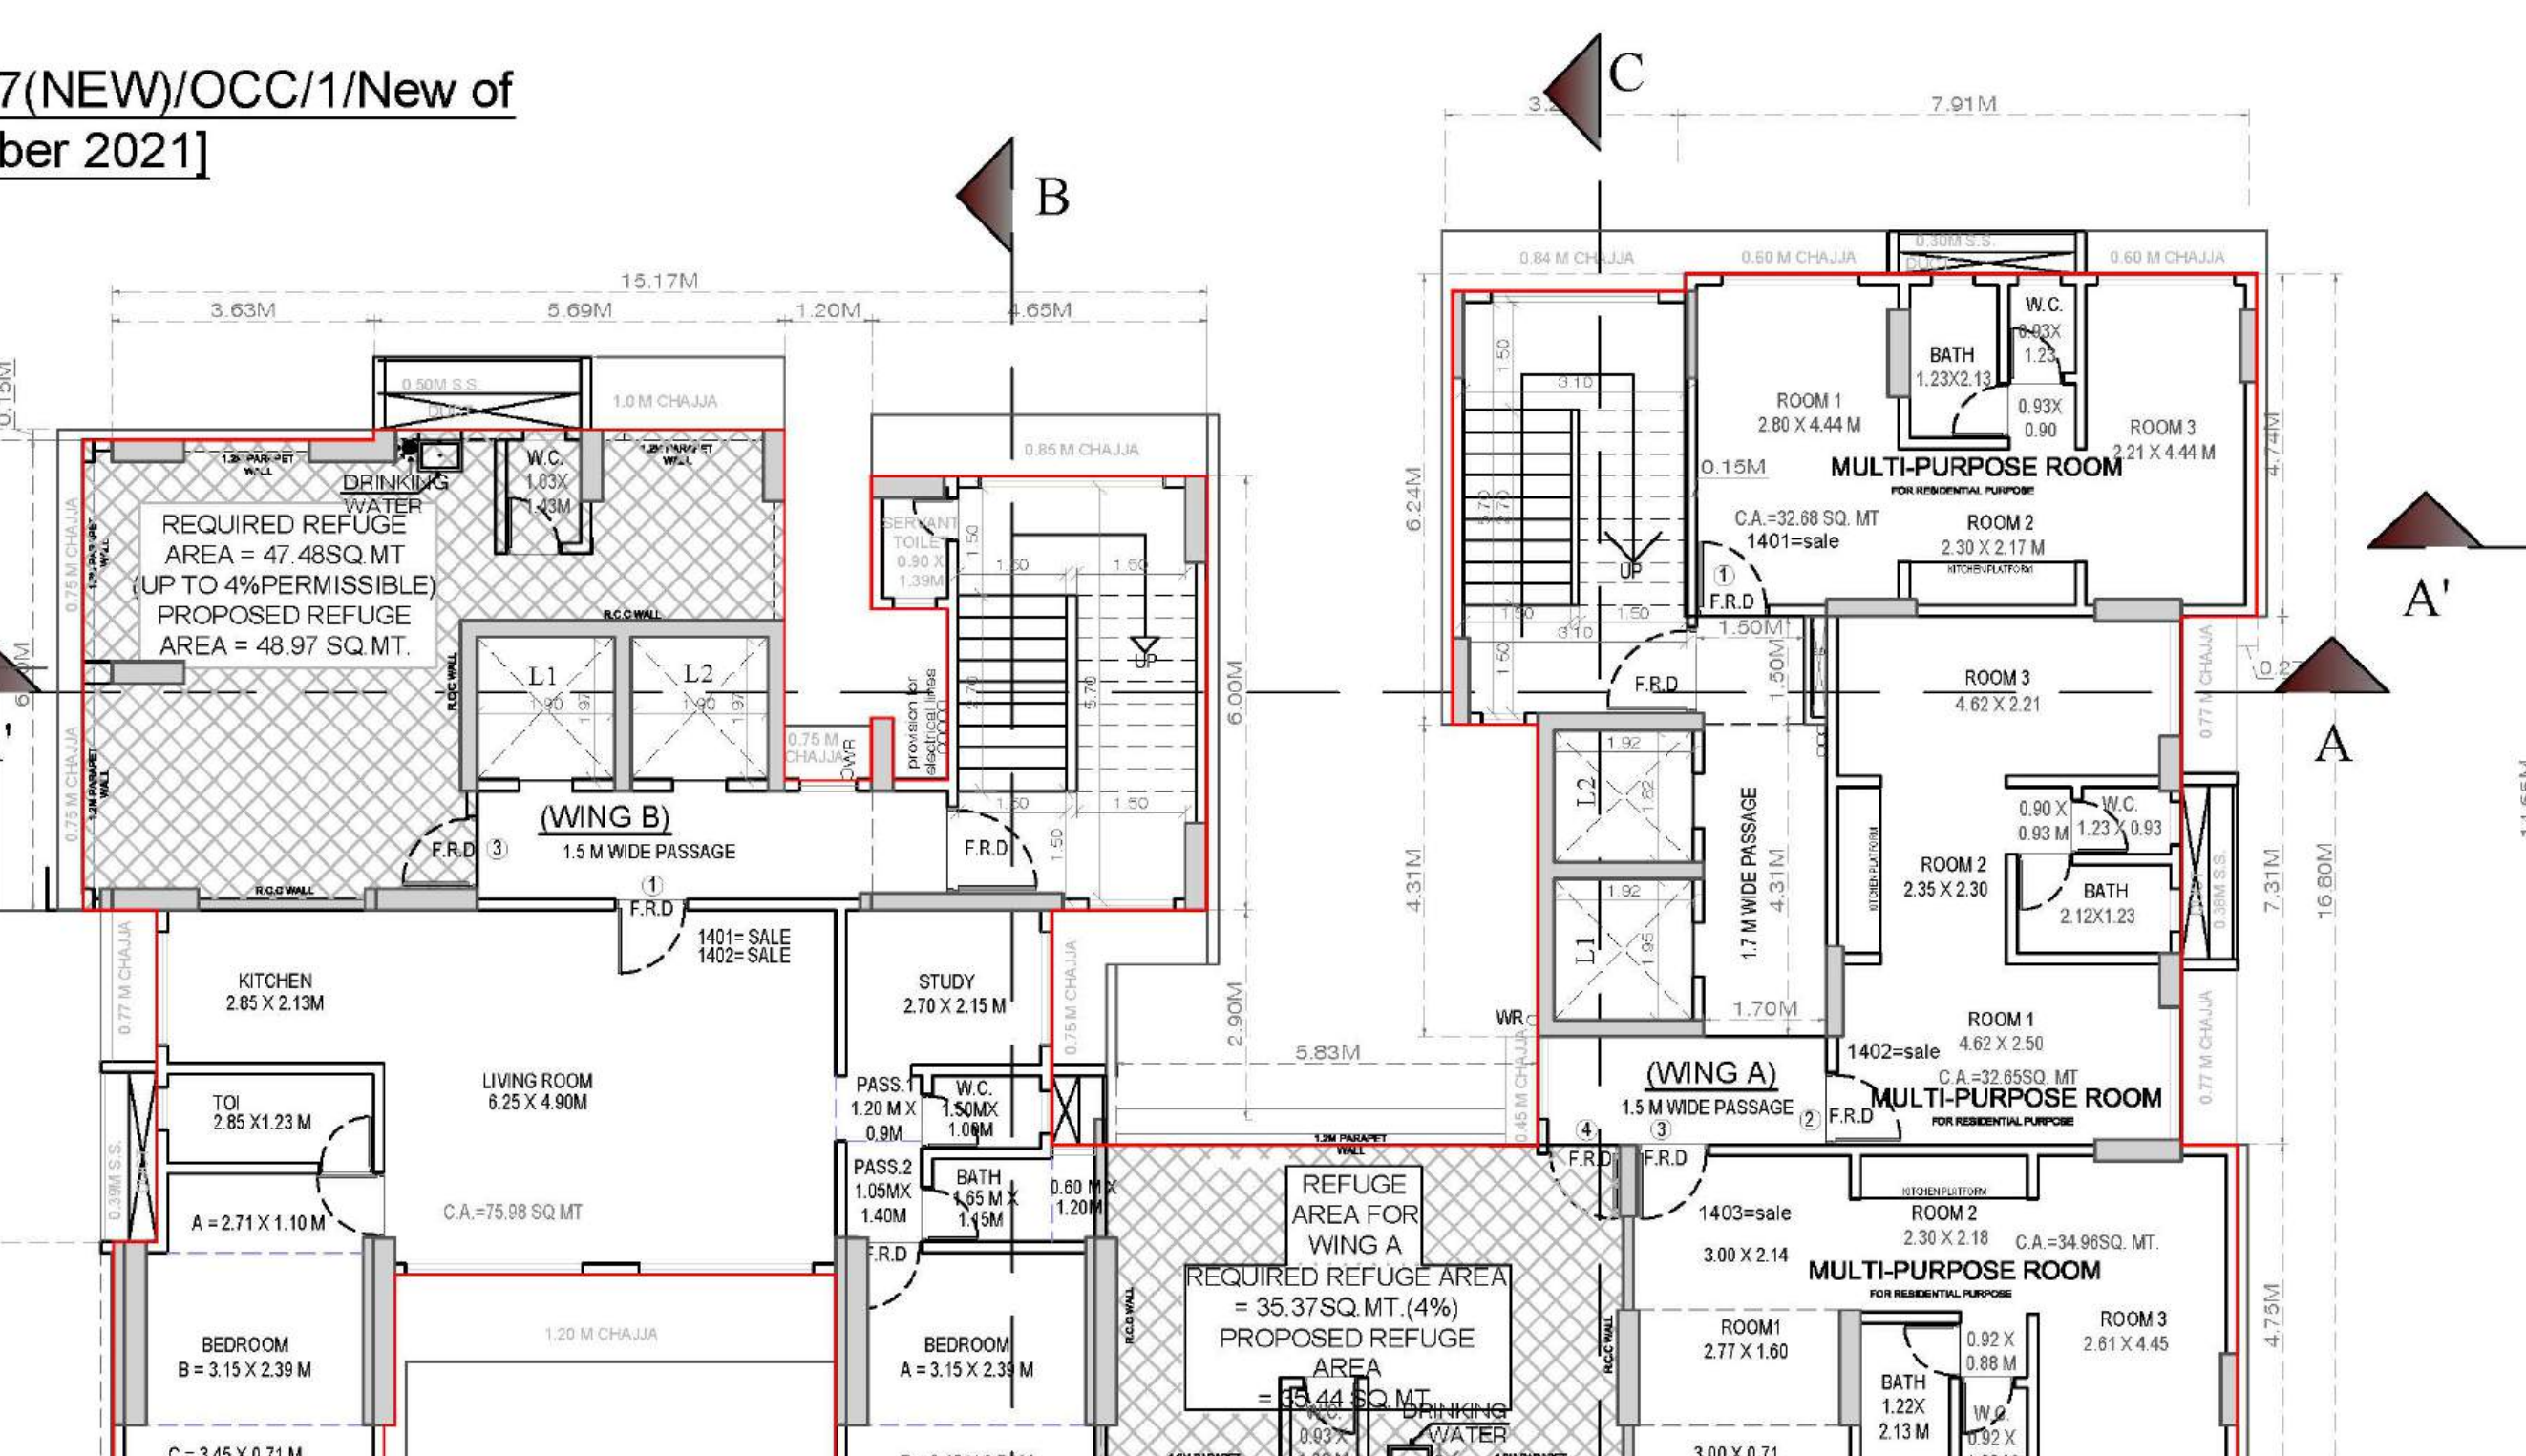

14TH FLOOR PLAN(REFUGE) WING A & B

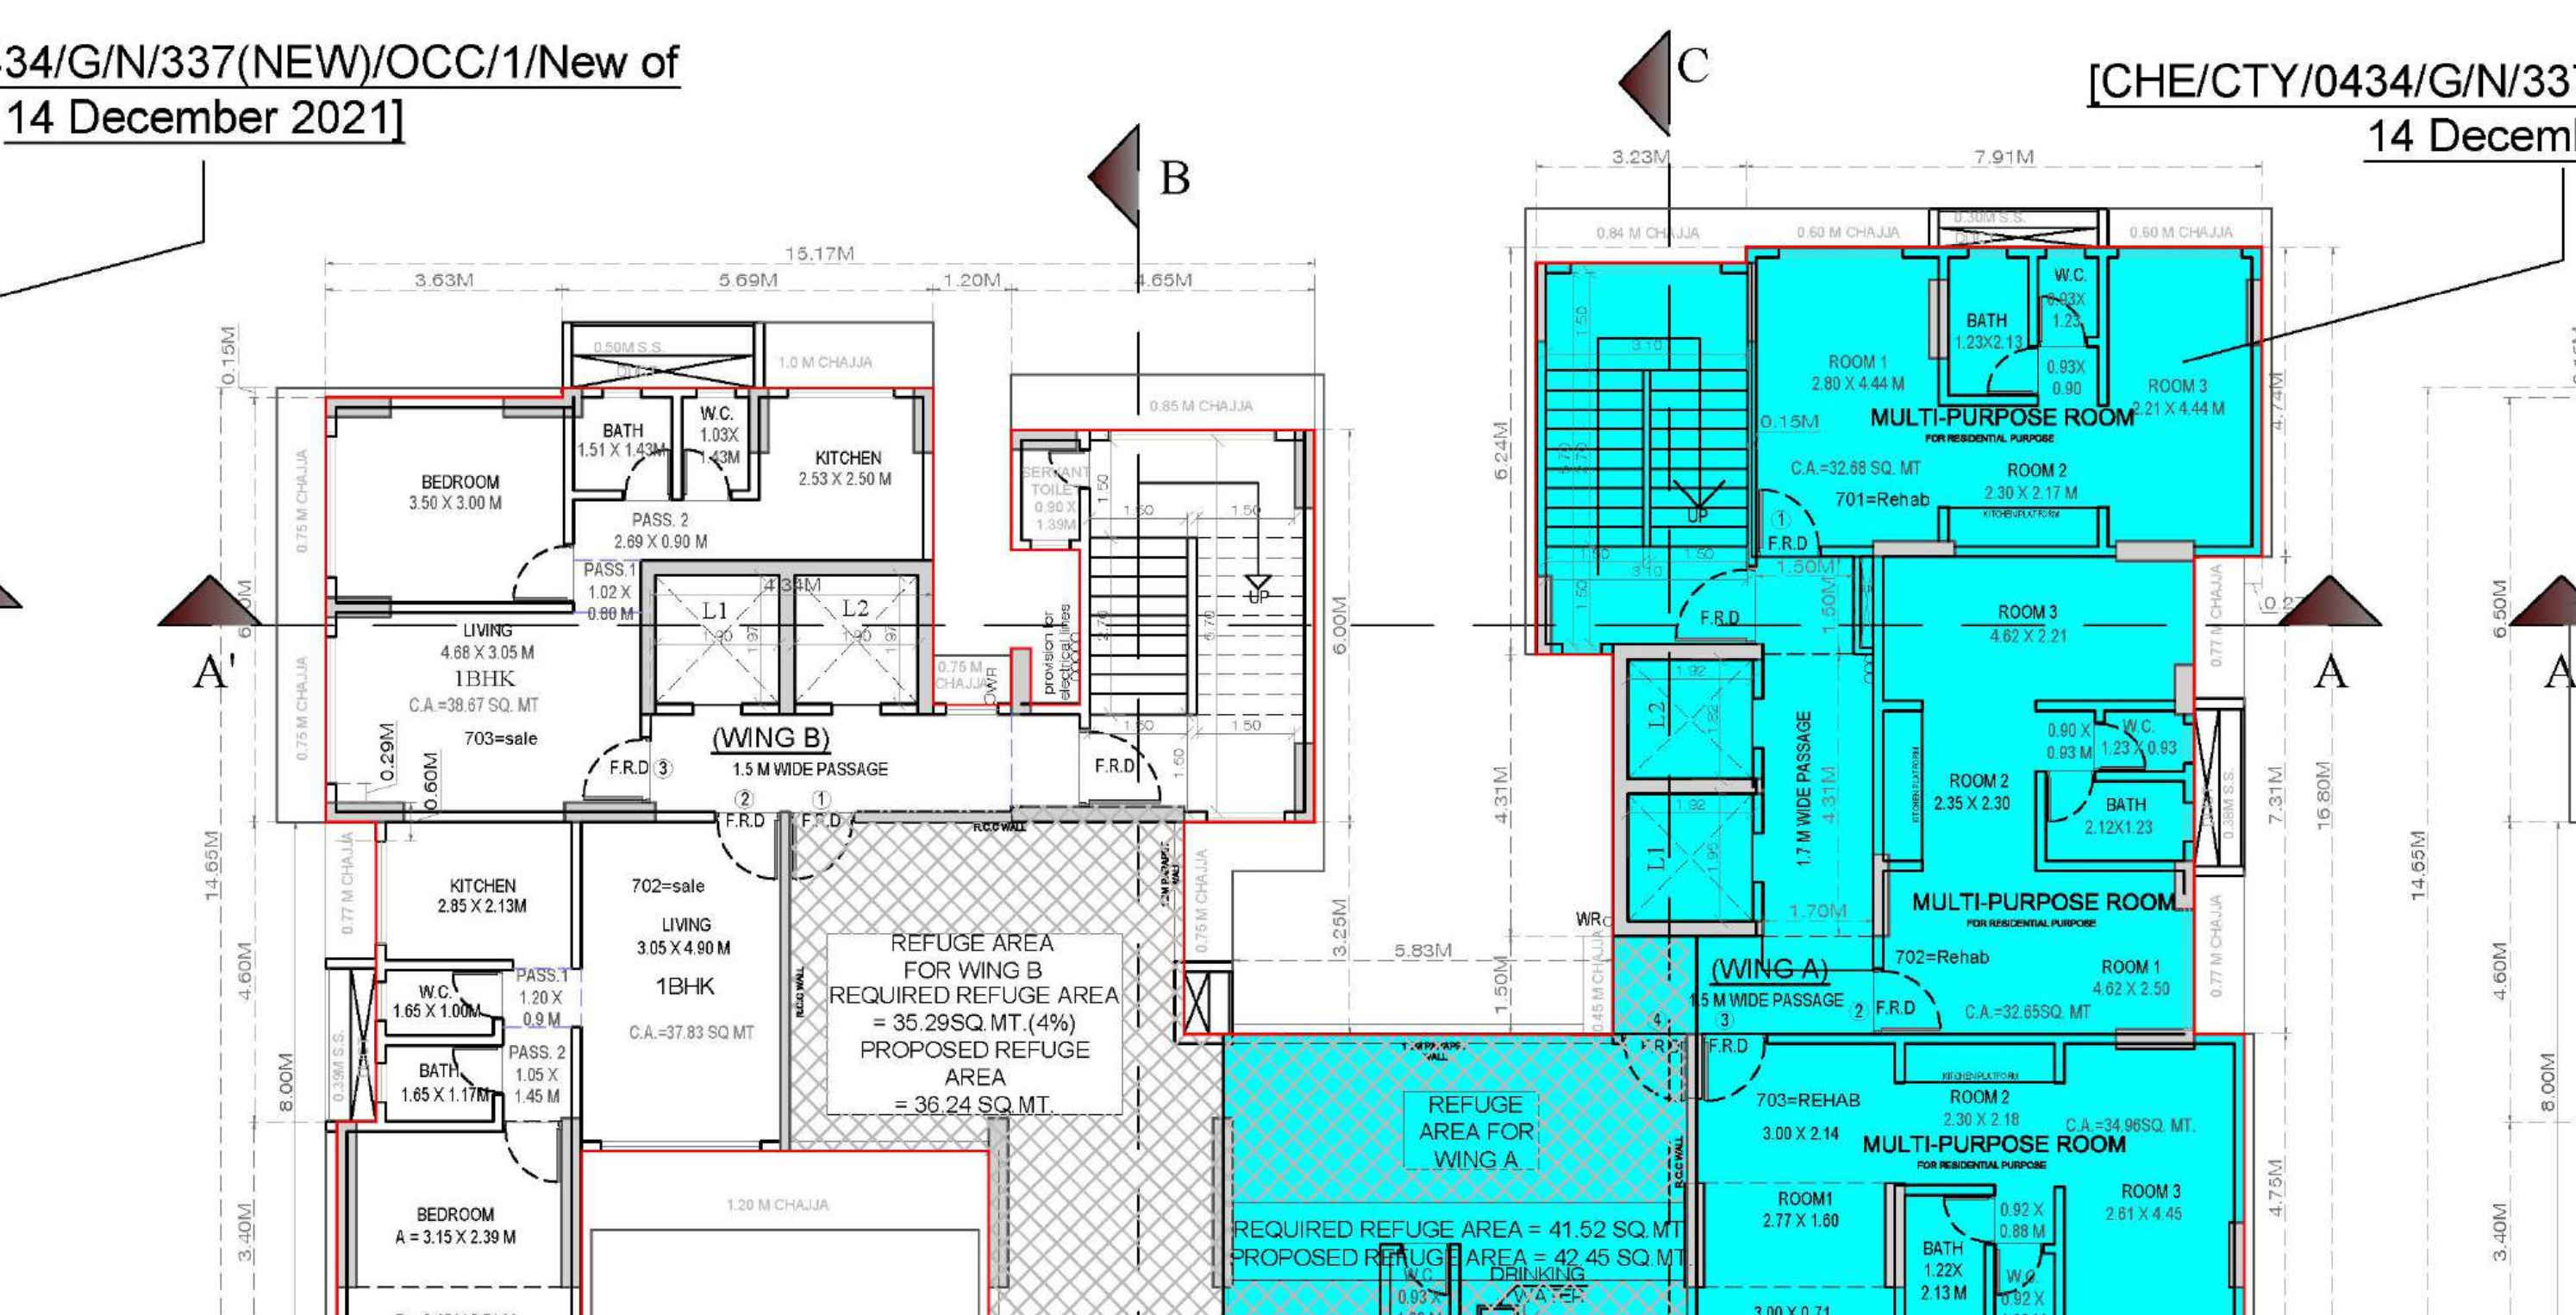


7TH FLOOR PLAN(REFUGE) WING A & B

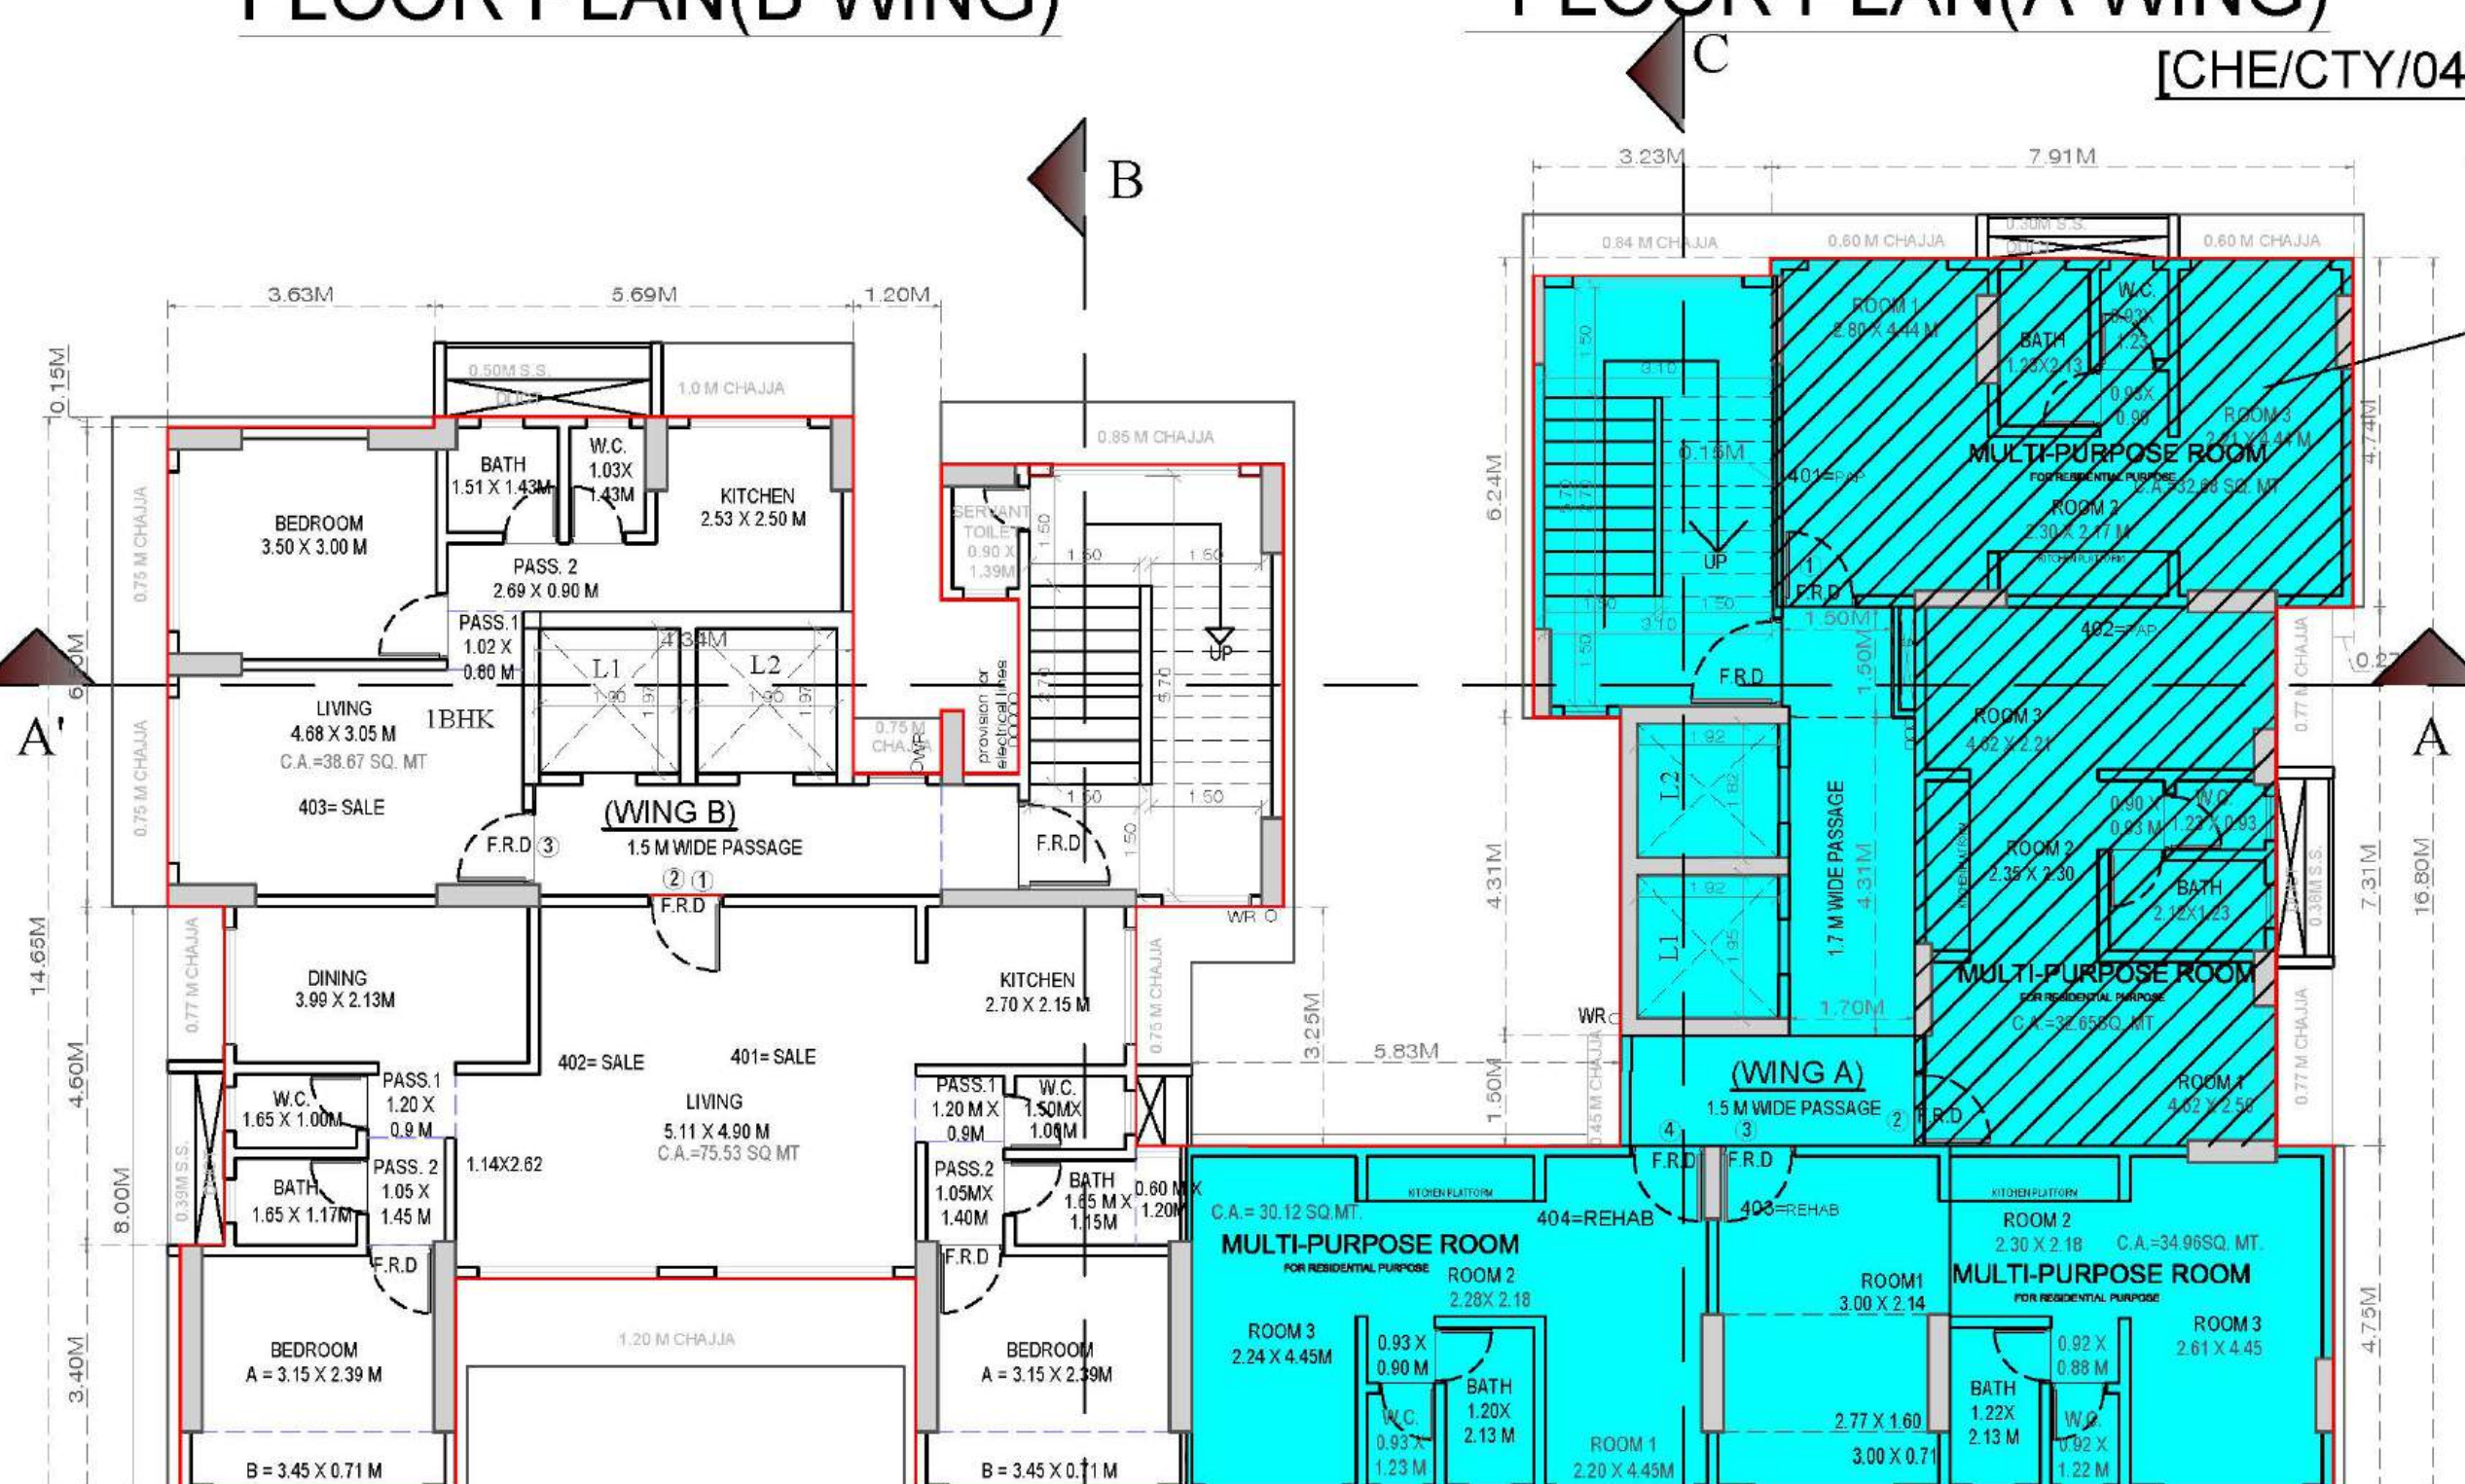

4TH FLOOR PLAN(B WING)

3RD TO 6TH & 8TH TO 13TH FLOOR BUILT-UP AREA CALCULATIONS(WING B)									
	M	M							
A	15.17	X	14.65	X	1.00	=	222.24		
TOTAL ADDITIONS							=	222.24	X1
DEDUCTIONS									
1	3.63	X	0.35	X	1.00	=	0.54		
2	1.20	X	2.49	X	1.00	=	2.99		
3	2.25	X	2.51	X	1.00	=	5.65		
4	4.65	X	0.65	X	1.00	=	3.02		
5	2.00	X	3.25	X	1.00	=	6.50		
6	1.32	X	4.75	X	1.00	=	6.27		
7	6.25	X	2.95	X	1.00	=	18.44		
8	0.17	X	3.40	X	1.00	=	0.58		
9	0.77	X	4.60	X	1.00	=	3.53		
TOTAL DEDUCTIONS							=	47.53	Y1
STAIRCASE/UP AREA DEDUCTIONS									
ST1	8.60	X	5.77	X	1.00	=	20.77		
ST2	2.00	X	0.23	X	1.00	=	0.46		
L	4.34	X	2.20	X	1.00	=	9.55		
LL	4.34	X	1.50	X	1.00	=	6.51		
P1	1.20	X	1.50	X	1.00	=	1.80		
P2	1.05	X	1.42	X	1.00	=	1.49		
SV	1.05	X	1.84	X	1.00	=	1.93		
TOTAL STAIRCASE/LIFT DEDUCTIONS							=	42.51	Y2
NET BUA(X1-Y1+Y2)							=	132.20	X2
TOTAL BUILT-UP AREA (X2)							=	132.20	X3

3RD TO 6TH & 8TH TO 13TH & 15TH TO 19TH FLOOR BUILT-UP AREA CALCULATIONS (WING A)									
	M	M							
A	15.865	X	16.80	X	1.00	=	266.53		
TOTAL ADDITIONS							=	266.53	X1
DEDUCTIONS									
1	4.775	X	6.24	X	1.00	=	29.48		
2	3.23	X	0.24	X	1.00	=	0.78		
3	1.04	X	7.31	X	1.00	=	7.60		
4	0.27	X	4.75	X	1.00	=	1.28		
5	5.905	X	1.50	X	1.00	=	8.86		
6	5.505	X	4.31	X	1.00	=	25.45		
TOTAL DEDUCTIONS							=	73.45	Y1
STAIRCASE/LIFT AREA DEDUCTIONS									
ST1	3.23	X	4.50	X	1.00	=	14.54		
ST2	3.38	X	1.50	X	1.00	=	5.07		
L	2.30	X	4.31	X	1.00	=	9.91		
LL	1.70	X	4.31	X	1.00	=	7.33		
P1	1.50	X	1.50	X	1.00	=	2.25		
FL1	0.30	X	1.50	X	1.00	=	0.45		
FL2	1.70	X	0.63	X	1.00	=	1.07		
TOTAL STAIRCASE/LIFT DEDUCTIONS							=	40.62	Y2
TOTAL BUILT - UP AREA (X1- Y1 - X2)							=	152.46	X2

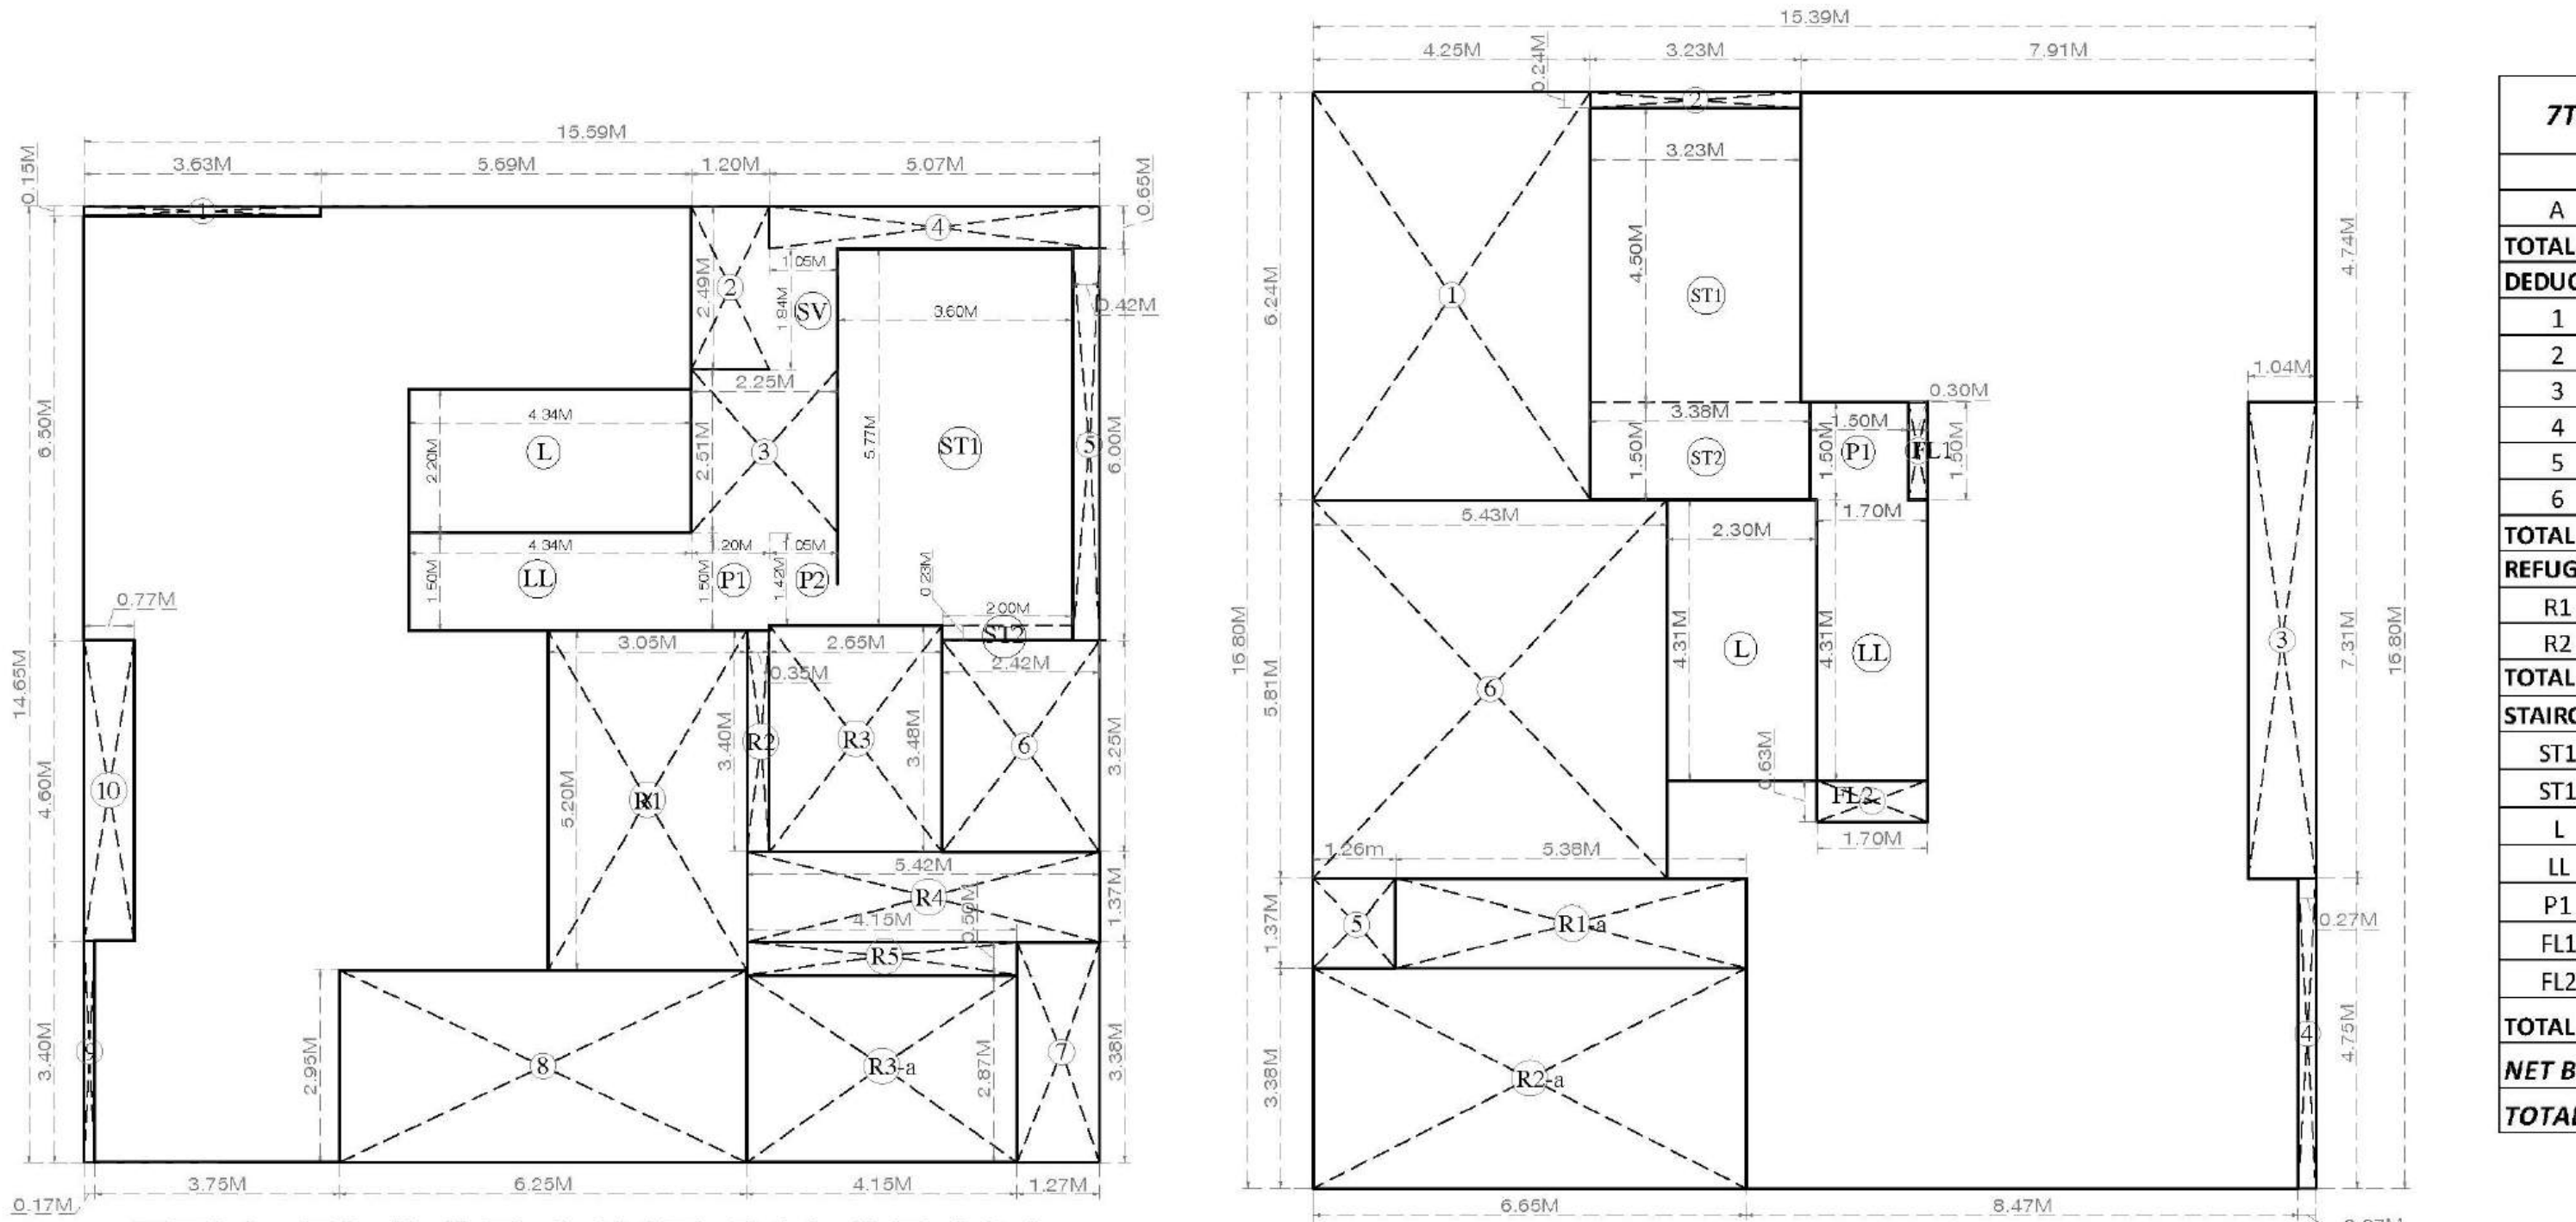


7TH FLOOR LINE DIAGRAM

(WING B)

7TH FLOOR LINE DIAGRAM (WING A)

7TH FLOOR BUILT-UP AREA CALCULATIONS (WING A)						
	M	M				
A	15.39	M	16.80	X	1.00	= 238.55
TOTAL ADDITIONS						= 238.55 X1
DEDUCTIONS						
1	4.75	X	6.23	X	1.00	= 26.48
2	3.23	X	0.24	X	1.00	= 0.78
3	1.04	X	7.31	X	1.00	= 7.60
4	0.27	X	4.75	X	1.00	= 1.28
5	1.77	X	1.37	X	1.00	= 2.42
6	5.44	X	5.81	X	1.00	= 31.55
TOTAL DEDUCTIONS						= 69.43 Y1
REFUGE AREA DEDUCTIONS						
R1	5.38	X	1.37	X	1.00	= 7.37
R2	6.65	X	3.38	X	1.00	= 22.48
TOTAL REFUGE DEDUCTIONS						= 29.85 Y2
STAIRCASE/LIFT AREA DEDUCTIONS						
ST1	3.23	X	4.50	X	1.00	= 14.54
ST1	3.38	X	1.50	X	1.00	= 5.07
L	2.30	X	4.31	X	1.00	= 9.91
U1	1.70	X	4.31	X	1.00	= 7.31
FL1	1.30	X	1.50	X	1.00	= 2.25
FL2	1.70	X	1.50	X	1.00	= 0.45
FL2	1.70	X	0.63	X	1.00	= 1.07
TOTAL STAIRCASE/LIFT DEDUCTIONS						= 40.62 Y3
NET BUA(X1-Y1+Y2+Y3)						118.65 X2
TOTAL BUILT-UP AREA (X2)						118.65 X3

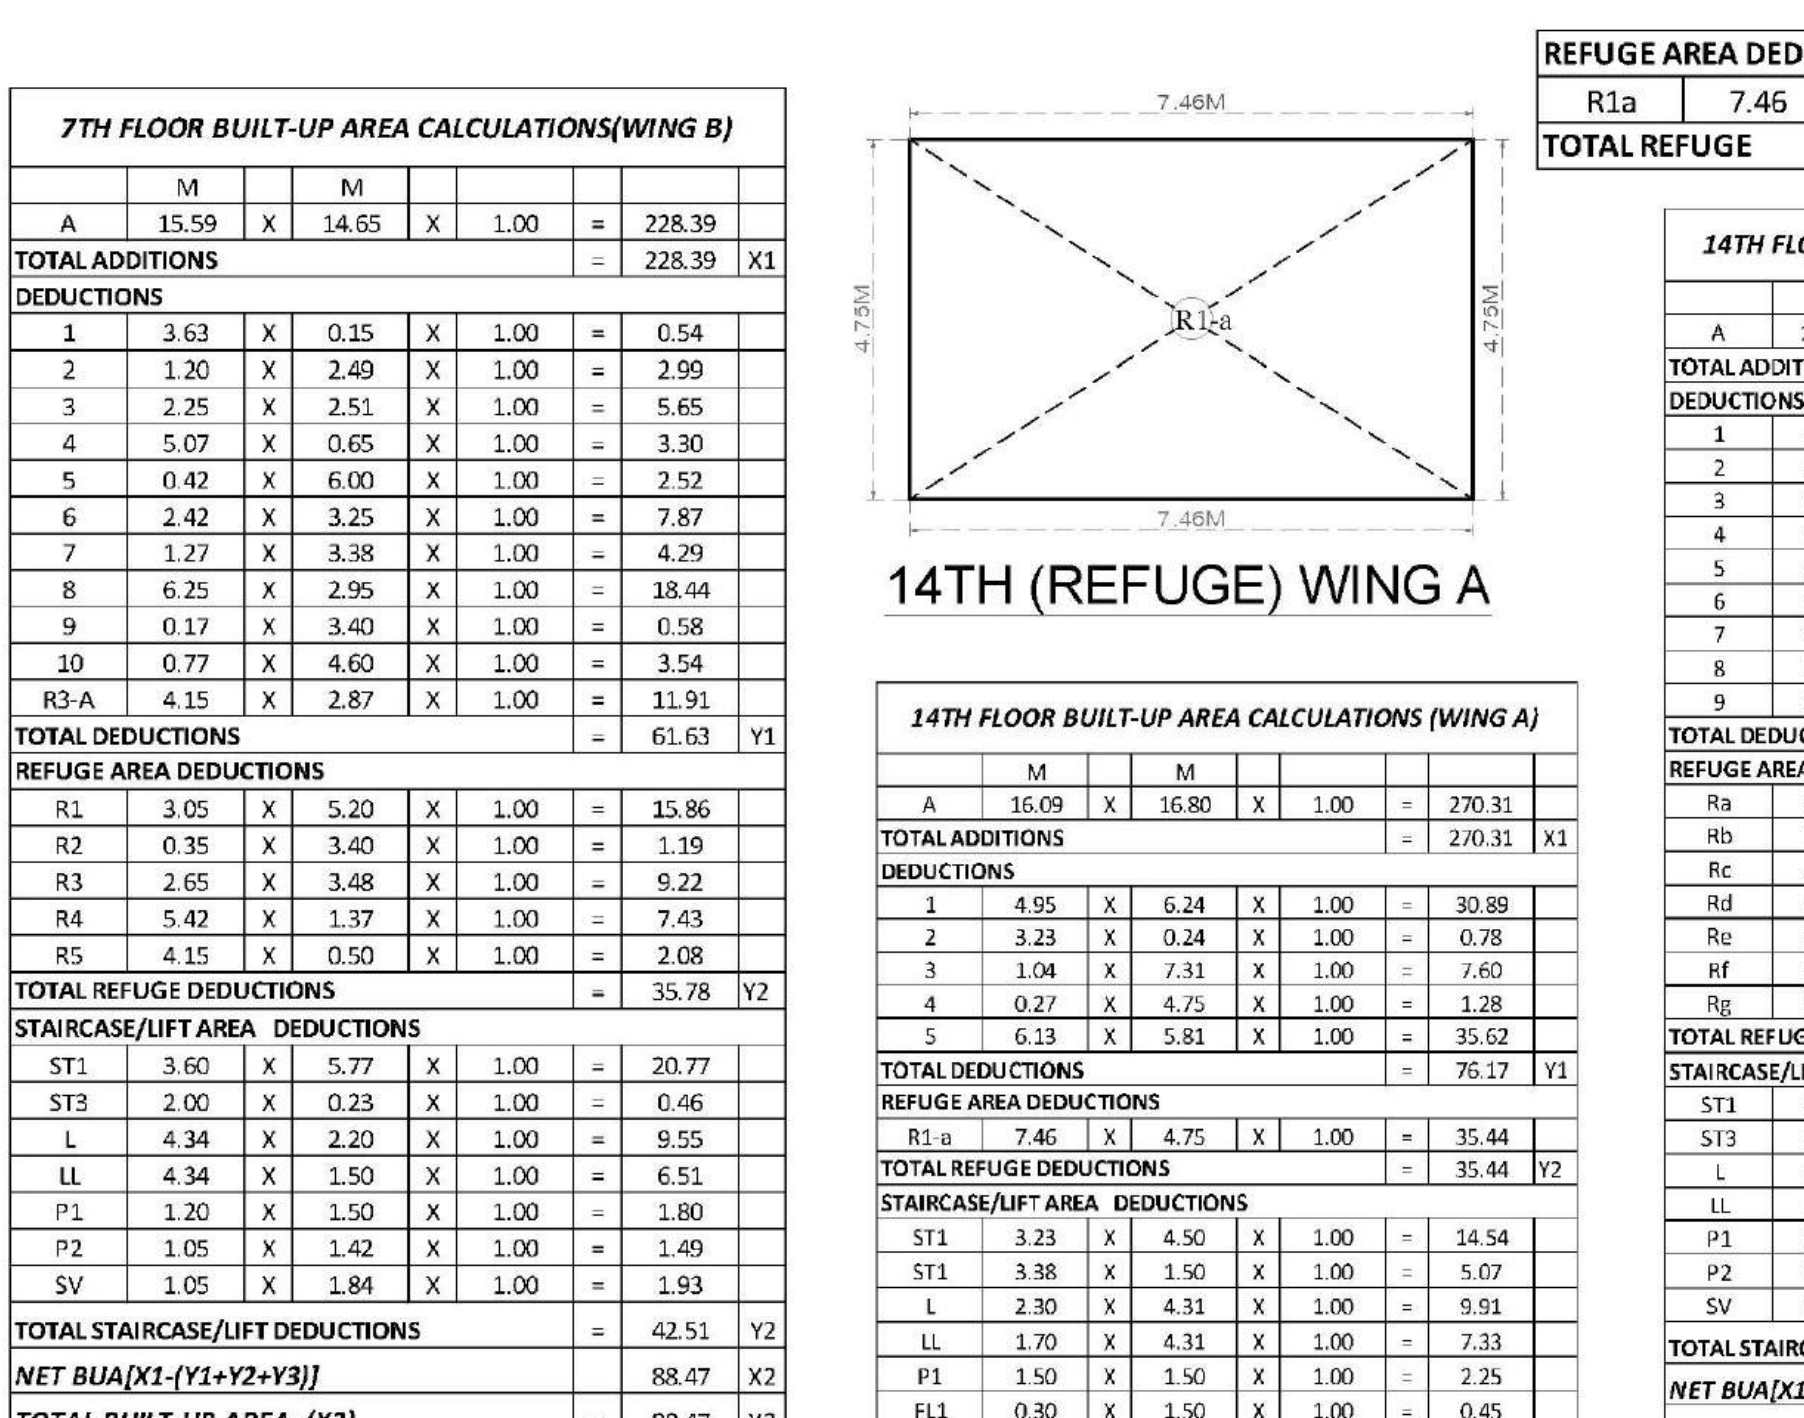


	FL2	1.70	X	0.63	X	1.00	=	1.07		
	TOTAL STAIRCASE/LIFT DEDUCTIONS							=	40.62	Y3
	NET BUA(X1-Y1+Y2+Y3))								118.08	X2
	TOTAL BUILT-UP AREA (X2)							*	118.08	X3

COR M-BUILT AREA CALCULATIONS(WING B)			
	M	M	
15.58	X 14.65	X 1.00	= 228.25
IONS			X1
4.04	X 0.35	X 1.00	= 0.61
1.20	X 2.49	X 1.00	= 2.99
2.25	X 2.34	X 1.00	= 5.06
4.65	X 0.65	X 1.00	= 3.02
2.00	X 3.25	X 1.00	= 6.50
1.55	X 4.75	X 1.00	= 7.36
6.75	X 2.95	X 1.00	= 18.44
6.58	X 3.40	X 1.00	= 22.57
1.18	X 4.00	X 1.00	= 4.68
CTIONS			= 53.91 Y1
1.55	X 0.55	X 1.00	= 0.85
1.14	X 2.34	X 1.00	= 2.64
2.40	X 2.34	X 1.00	= 5.28
4.21	X 1.63	X 1.00	= 6.86
1.25	X 4.30	X 1.00	= 5.45
2.78	X 2.73	X 1.00	= 7.58
5.60	X 2.88	X 1.00	= 16.09
CTIONS			= 48.93 Y2
14TH AREA CALCULATIONS			
	M	M	
15.60	X 1.80	X 1.00	= 20.77
2.00	X 0.23	X 1.00	= 0.46
4.26	X 2.12	X 1.00	= 9.03
3.71	X 1.50	X 1.00	= 5.57
1.20	X 1.50	X 1.00	= 1.80
1.05	X 1.42	X 1.00	= 1.48
1.05	X 1.84	X 1.00	= 1.93
CTIONS			= 41.05 Y2
(Y1+Y2+Y3)			
			86.30 Y2

REFUGE CALCULATED AS PER 2034--TILL 4.25 % PERMISSIBLE

TOTAL REFUGE AREA		
A Wing	=	77.89
B Wing	=	85.21
TOTAL REFUGE REQUIRED	=	156.41
TOTAL REFUGE PROVIDED	=	163.10

PLAN FOR APPROVAL FILE NO. CHE/CTY/0434/G/N/337 (EB/6195/G/N/A)
DIGITAL SIGN FOR AMENDED APPROVAL OF PLANS SUBJECT TO CONDITIONS MENTIONED IN AMENDED APPROVAL CONDITIONS LETTER.

 AREA CERTIFICATE CERTIFIED THAT I HAVE SURVEYED THE PLOT UNDER REFERENCE ON AND MADE THE DIMENSIONS OF THE SIZES, ETC. OF THE PLOT STATED IN THE PLAN ARE AS MEASURED ON SITE AND THE AREA SO WORKED OUT IS 1014.22 SQMTRS., AND TALLIES WITH THE AREA STATED IN THE DOCUMENT OF OWNERSHIP/TOWN PLANNING SCHEME RECORDS.  SIGNATURE OF ARCHITECT.	
DESCRIPTION PROPOSED DEVELOPMENT OF PLOTS BEARING F.P.NO. 675 AND F.P.NO 676 OF T.P.S. MUHAMMAD, SITUATED ON BALMA ROAD AT WAKENZADI MARIN, MUMBAI 400016	
NAME OF OWNER MS MAHA AND SONS	 MUHAMMAD TARIQ MUHAMMAD FARUK MUHAMMAD ATUL ANSARI
NAME & ADDRESS OF APPLICANT	SIGNATURE OF OWNER

NORTH	DRAWN BY	DATE	SIGNATURE OF ARCHITECT
	Ar. Jay Pooar		UNMESH VASANT BHOLAY Digitally signed by UNMESH VASANT BHOLAY DN: cn=UNMESH VASANT BHOLAY, o=UNMESH VASANT BHOLAY, ou=UNMESH VASANT BHOLAY, email=unmesh.vasant.bholay@gmail.com, c=IN Reason: I am the Archtict