





KEY PLAN

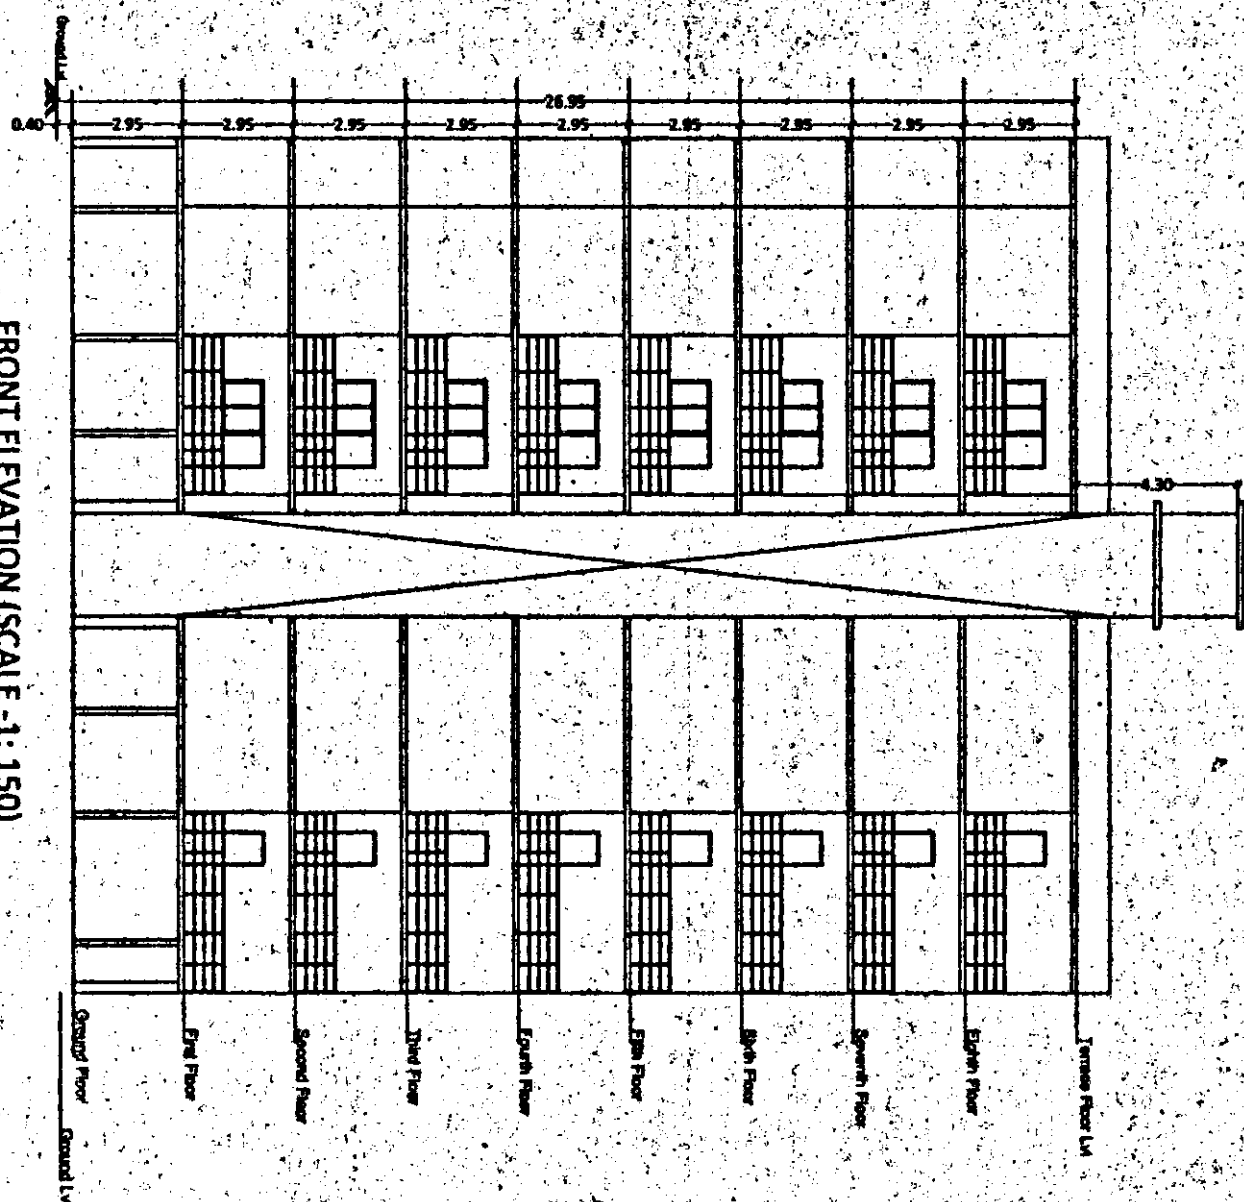

FRONT ELEVATION (SCALE -1:150)

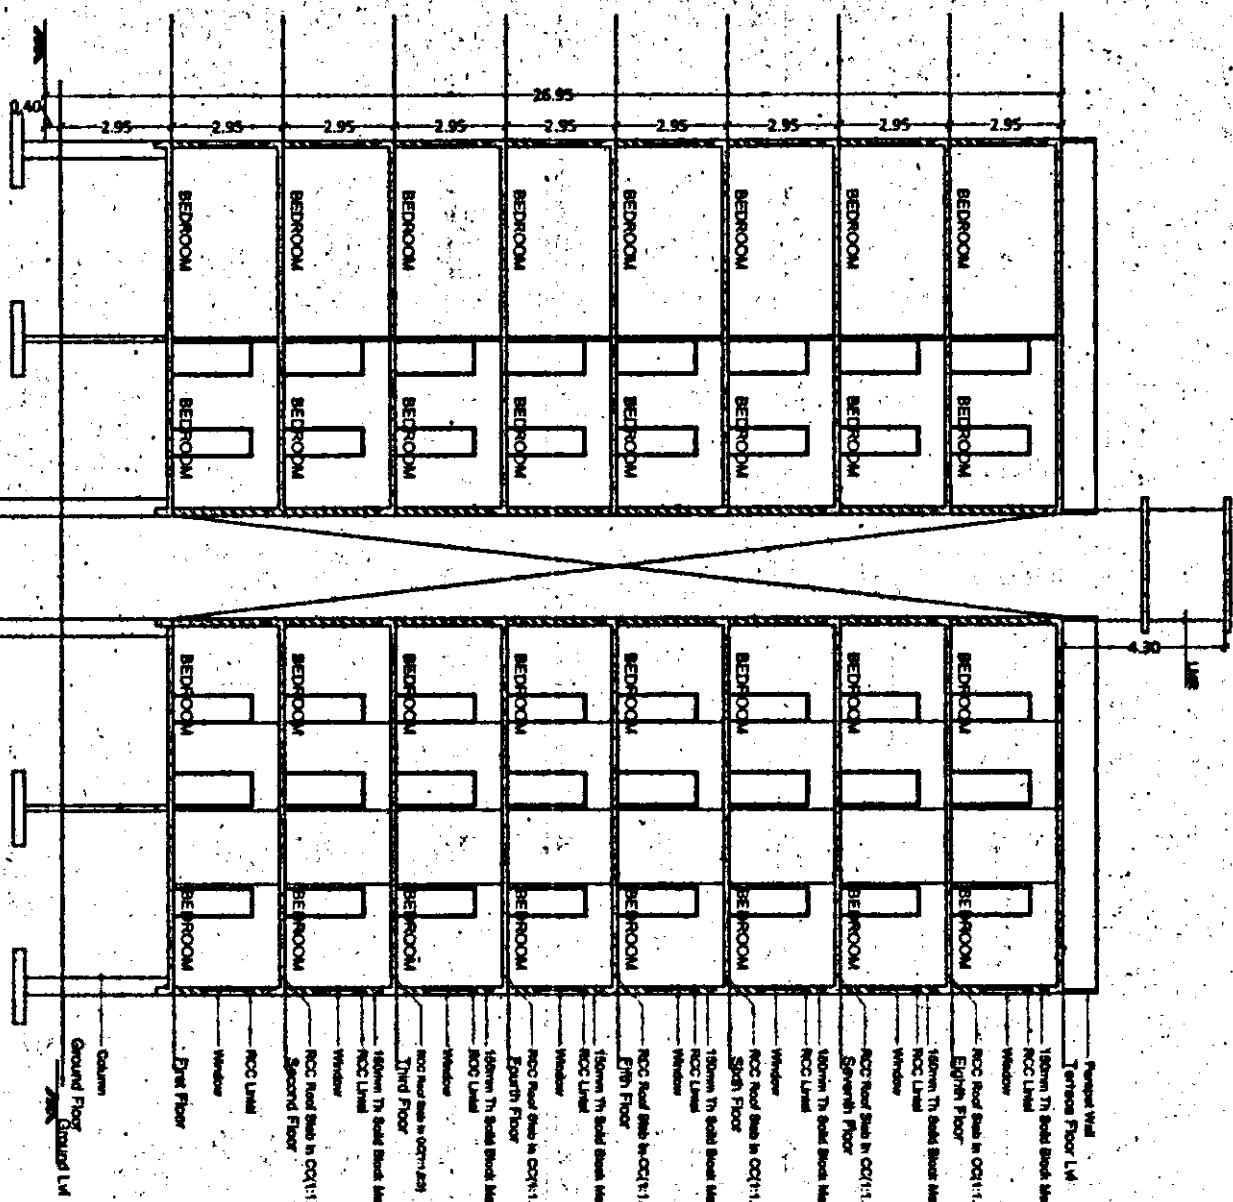

CROSS SECTION AT - AA (SCALE-1:150)

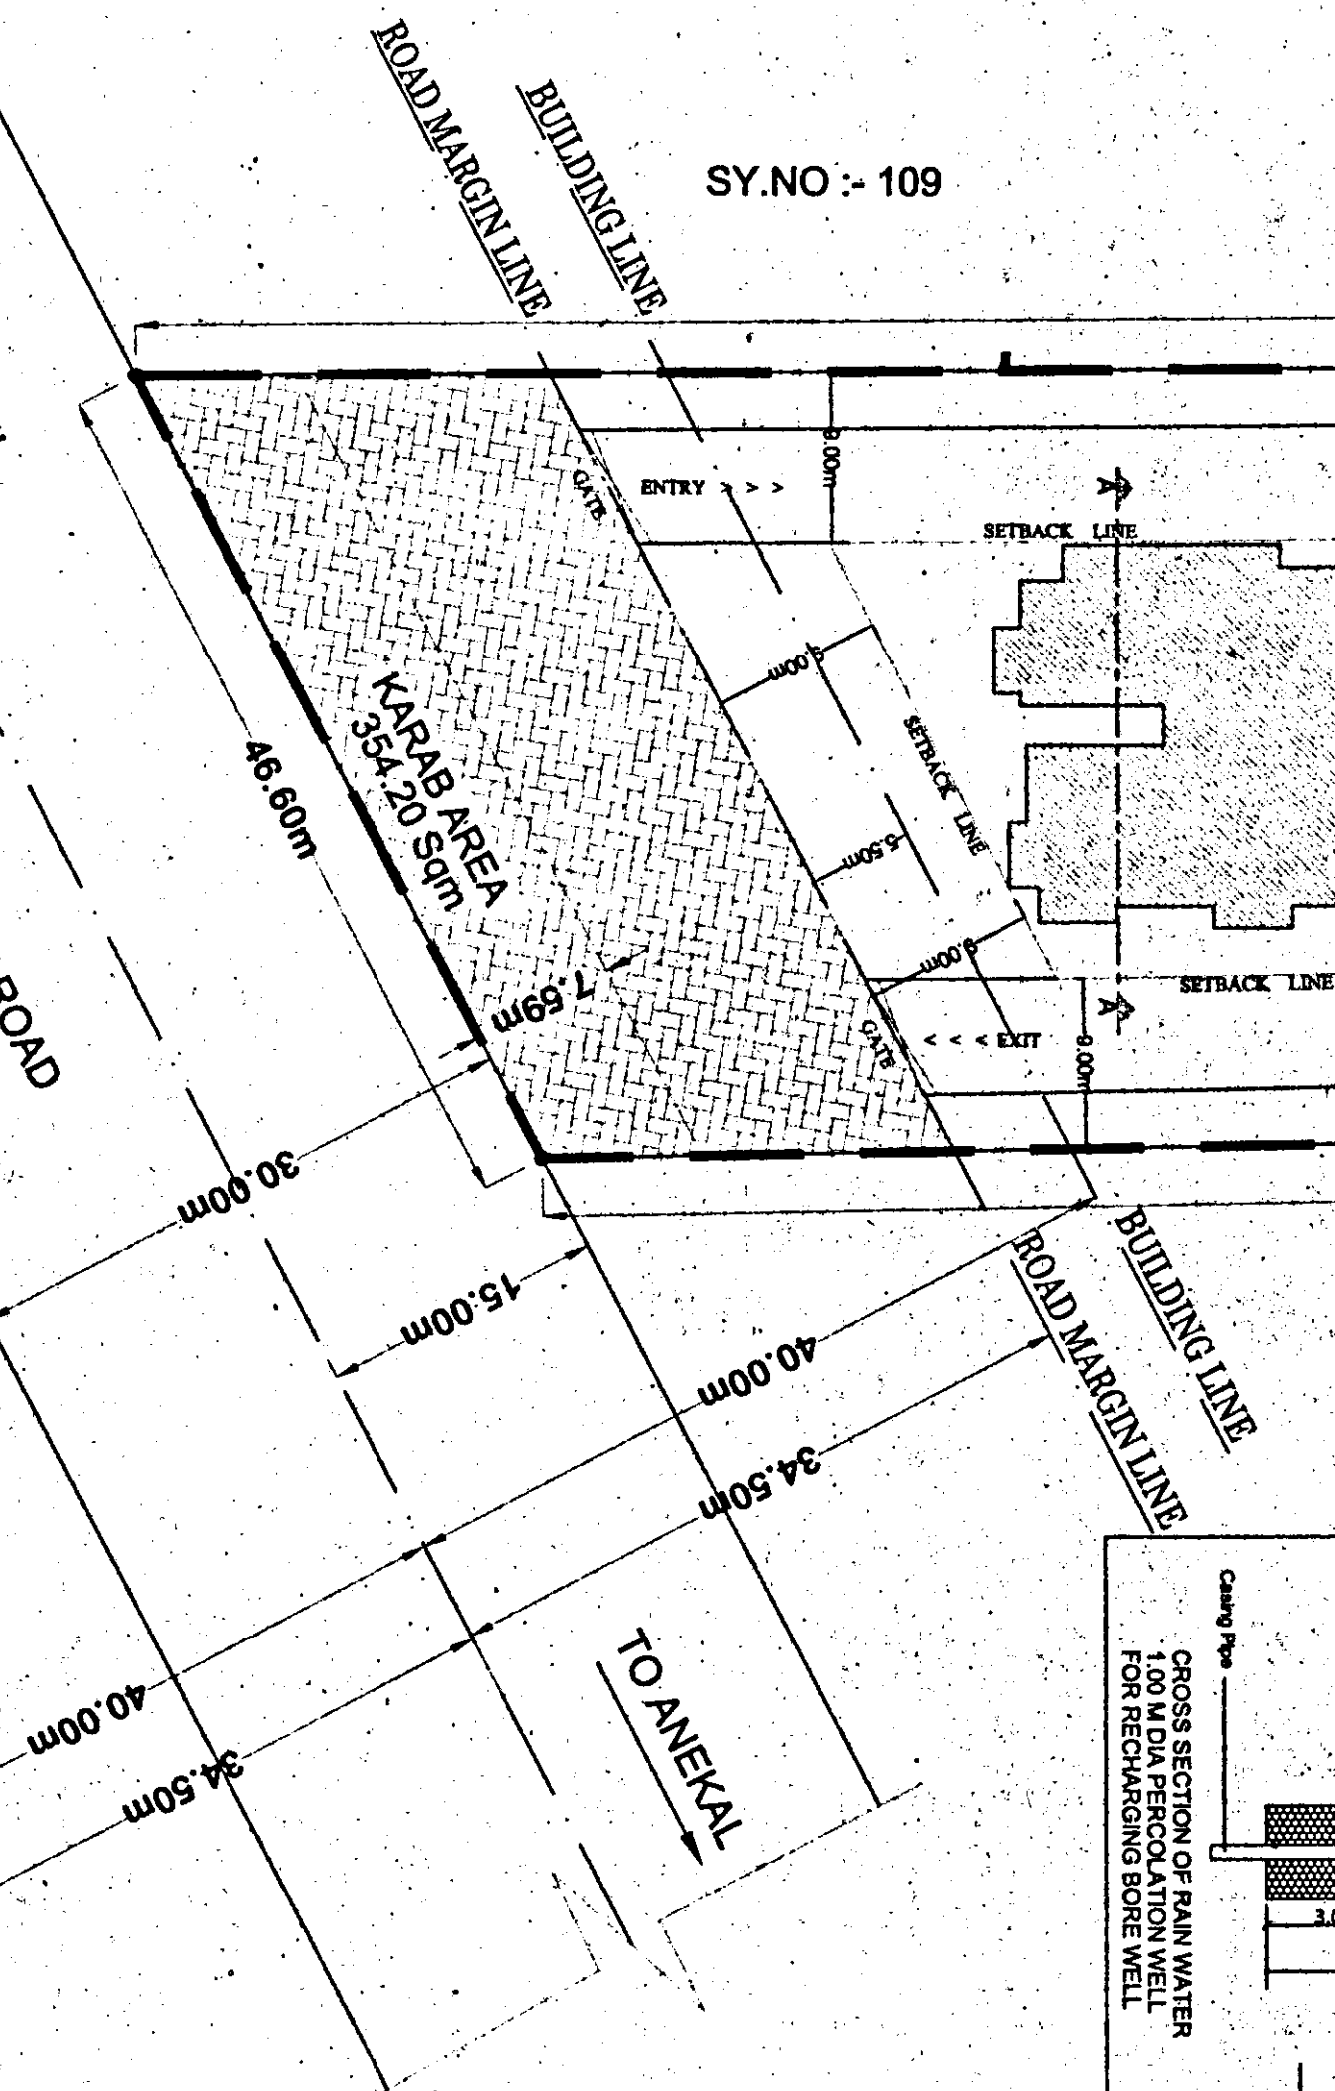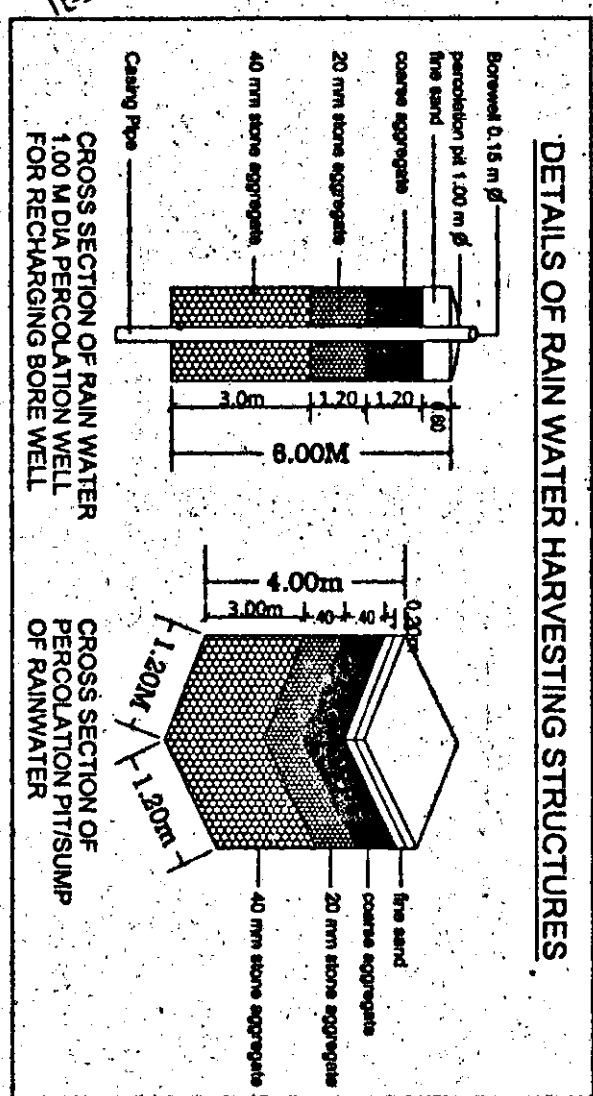

SITE PLAN (SCALE 1: 200)

SHEET NO - 01 OF 04

[illegible]

ACHIEVED =	$\frac{2657.19}{7541.76}$	2.49 < 2.50
GROUND COVERAGE		
ACHIEVED =	$\frac{2657.19}{7541.76}$	35.23%

CAR PARKING	
ICAR PARKING FOR LUNTS	128 NO'S
10% VISITOR'S PARKING	13 NO'S
TOTAL NO. OF PARKING REQUIRED	141 NO'S
TOTAL NO. OF PARKING PROVIDED	142 NO'S

TWO WHEELER'S PARKING

25 % OF CAR PARKING AREA PROVIDED

ONE CAR PARKING AREA@ 200x50m = 13.75 Sq.m

16 (242X13.75) X 0.25 = 488.12 Sq.m

2 WHEELERS PARKING AREA REQUIRED = 488.12 Sq.m

2 WHEELERS PARKING AREA PROVIDED = 800.24 Sq.m

Total height of the building is = 26.95 m

Total height of the building is = 26.95 m

CONVERSION ORDER No. ALMA/AM/01 S.F.19/012-13
DATED - 20/2/2013
 DATE: _____
 SCALE - 1:200, 1:160
 DRAWINGS: _____
ELEVATION & CROSS SECTION
 PROPOSED RESIDENTIAL APARTMENT @ _____
 SURVEY NO. 11/21
 KATHA NO. 1:92/201025/04/20/06
 SURGAJAKKAWAHALLI VILLAGE,
 KASABA HOBLI, ANEKA TALUK,
 BANGALORE DISTRICT
 OWNERS NAME AND SIGNATURE: _____

2013-14
Mr. S. Mahesh

For Barnetree Shields PLLd

ENGINEER'S SIGNATURE:



Mr. A. Girish
BCO/BI-36/A2044-10-11

BANASHREE SHELTERS PVT. L.
No.41, 5th Krishna Nagar, 1st Floor
Opp. ELV Regalade Hotel, B'lore; and
D/Cross, Jinnagar 9th Block.