


PRODUCED BY AN AUTODESK EDUCATIONAL PRODUCT

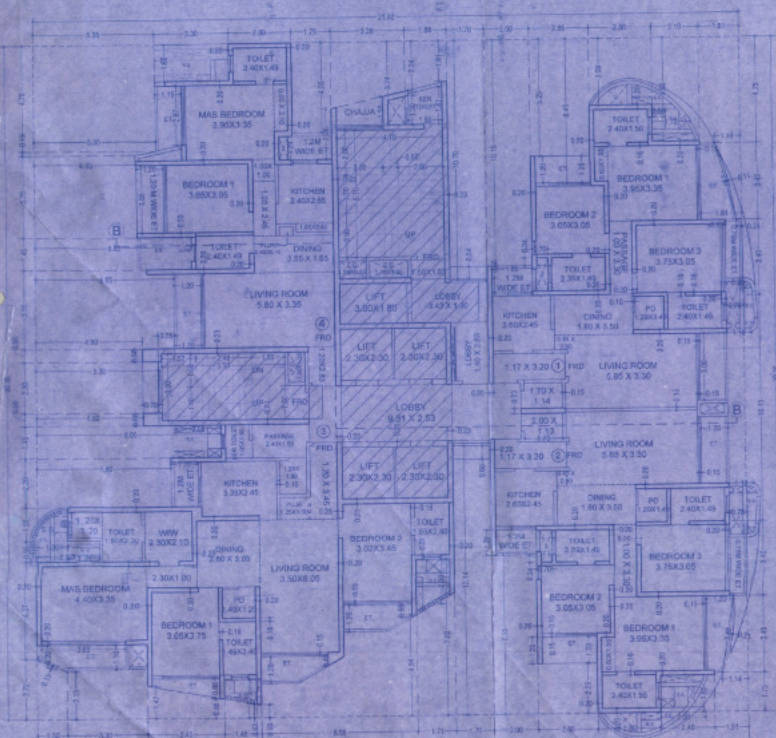


45TH FLOOR PLAN (TOWER - C)
SCALE 1:100

CARPET AREA STATEMENT FOR COMPUTATION OF PARKING SPACES ONLY (NET FLOOR)		
FLAT NO. - 1 (TOWER - C)		
LIVING ROOM	1.50 x 3.00 =	4.50 SQ.MT
BED ROOM	0.85 x 0.85 =	0.72 SQ.MT
KITCHEN	2.50 x 2.50 =	6.25 SQ.MT
BATHING	1.50 x 3.50 =	5.25 SQ.MT
PO TOILET	1.20 x 2.00 =	2.40 SQ.MT
PASSAGE	1.00 x 3.00 =	3.00 SQ.MT
BEDROOM 1	1.00 x 3.00 =	3.00 SQ.MT
BED ROOM 2	0.80 x 1.50 =	1.20 SQ.MT
TOILET	2.00 x 1.50 =	3.00 SQ.MT
BED ROOM 3	1.20 x 3.50 =	4.20 SQ.MT
TOILET	3.00 x 1.50 =	4.50 SQ.MT
BEDROOM 4	1.75 x 3.00 =	5.25 SQ.MT
TOILET	2.50 x 1.50 =	3.75 SQ.MT
TOTAL		43.20 SQ.MT

CARPET AREA STATEMENT FOR COMPUTATION OF PARKING SPACES ONLY (NET FLOOR)				
FLAT NO. - 2 (TOWER - C)				
LIVING ROOM	1.50 x 3.00	=	4.50	SQ.MT
BED ROOM	1.50 x 2.50	=	3.75	SQ.MT
KITCHEN	1.50 x 2.50	=	3.75	SQ.MT
BATH ROOM	1.50 x 2.50	=	3.75	SQ.MT
TOILET	1.50 x 2.50	=	3.75	SQ.MT
PORCH	1.50 x 2.50	=	3.75	SQ.MT
STAIRS	1.50 x 2.50	=	3.75	SQ.MT
LOBBY	1.50 x 2.50	=	3.75	SQ.MT
TOTAL			37.50	SQ.MT


CARPET AREA STATEMENT FOR COMPUTATION OF PARKING SPACES ONLY (NET FLOOR)			
FLAT NO. - 3 (TOWER - C)			
LIVING ROOM	3.80	x 3.45	= 13.10 SQ.MT
DINING	3.51	x 3.60	= 12.64 SQ.MT
KITCHEN	2.40	x 2.50	= 6.00 SQ.MT
BATH	1.50	x 2.50	= 3.75 SQ.MT
TOILET	0.95	x 3.00	= 2.85 SQ.MT
PORCH	7.85	x 3.00	= 23.55 SQ.MT
STAIRS	1.00	x 3.00	= 3.00 SQ.MT
LOBBY	1.00	x 3.00	= 3.00 SQ.MT
TOTAL	20.01		= 60.94 SQ.MT

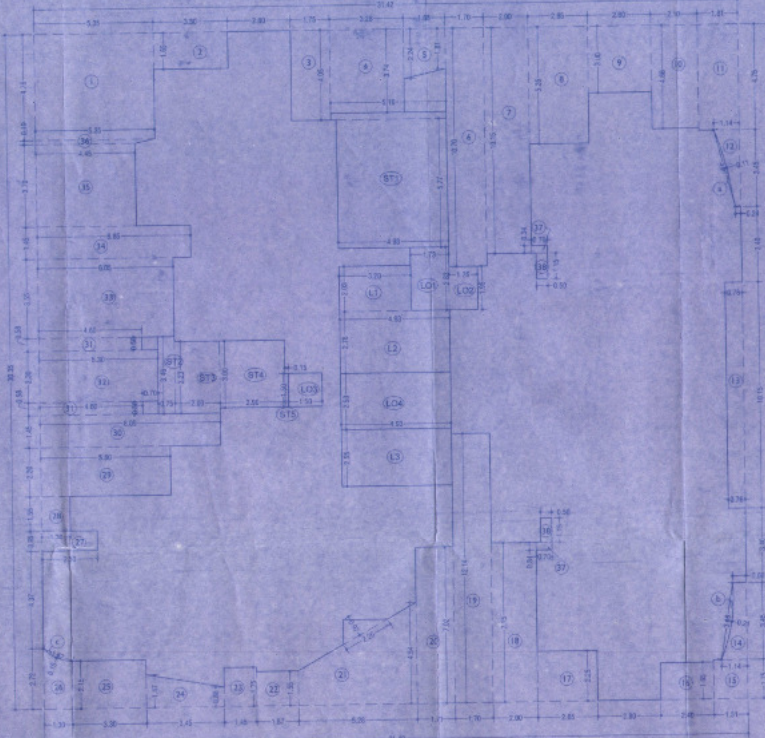

LINE AREA DIAGRAM FOR 48TH FLOOR (TOWER - C)
SCALE 1:100

TABLE OF AREA CALCULATION FOR 48TH FLOOR (TOWER - C)

NO.	DESCRIPTION	AREA (SQ.MT)
1	LIVING ROOM	1.50 x 3.00 = 4.50
2	BEDROOM	1.50 x 2.50 = 3.75
3	KITCHEN	1.50 x 2.50 = 3.75
4	BATHROOM	1.50 x 2.50 = 3.75
5	TOILET	1.50 x 2.50 = 3.75
6	PORCH	1.50 x 2.50 = 3.75
7	STAIRS	1.50 x 2.50 = 3.75
8	LOBBY	1.50 x 2.50 = 3.75
9	TOTAL	24.00

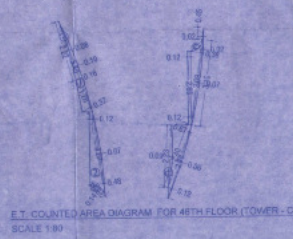

E.T. COUNTED AREA DIAGRAM FOR 48TH FLOOR (TOWER - C)
SCALE 1:100

PROFORMA - B

28/35

CONTENTS OF SHEET

48TH FLOOR PLAN - AREA CALCULATION (TOWER - C)

AREA CALCULATION (TOWER - C)

STAMP OF DATE OF RECEIPT OF PLAN

22 FEB 2016

THIS CANCELS APPROVAL OF THE PREVIOUS PLANS

FUNCTIONED UNDER NOS

DATE: 22 FEB 2016

CHIEF ENGINEER / D.D. / S.S. / A.P.

APPROVED FOR THE CONSTRUCTION

22 FEB 2016

EXECUTIVE ENGINEER / D.D. / S.S. / A.P.

BRIGAD MUMBAI MAHANAGAR PALIKA

S.E.S.P. (P/N/P/S)

STAMP OF DATE OF APPROVAL OF PLAN

DESCRIPTION OF PROPOSAL & PROPERTY

PROPOSER: P.L. & RESIDENTIAL BUILDING ON PLOT 100/101

100/101, COURTESY, MUMBAI

NORTH

JOB NO.

DRG. NO.

DATE

DRAWN BY

CHECKED BY

REVISIONS

DESCRIPTION

NAME OF THE OWNER

SIGNATURE

MS. LODHA DEVELOPERS PVT. LTD.

NAME AND ADDRESS OF DESIGN ARCHITECT

SIGNATURE

NAME AND ADDRESS OF LICENSED SURVEYOR (L.S.)

SIGNATURE

5-106, Nand Building, Malviya Complex, Link Road, Malviya (w), Mumbai - 400 060