


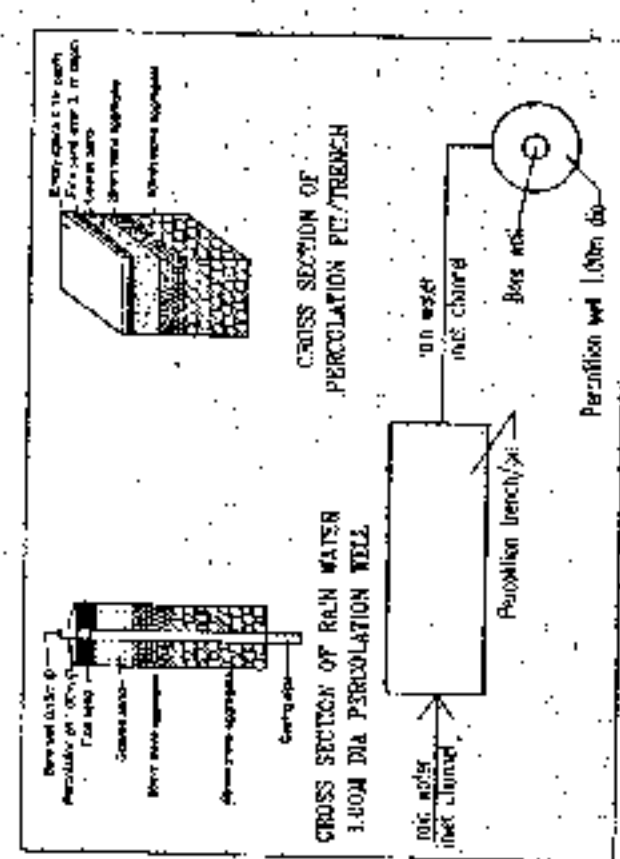

DETAILS OF RAIN WATER HARVESTING STRUCTURES

SCHEDULE OF OPENINGS		
TYPE	SIZE	DESCRIPTION
D1	1.0X2.1	FLUSH DOOR
D2	0.9X2.1	FLUSH DOOR
D3	0.9X2.1	FLUSH DOOR
D4	0.8X2.1	FLUSH DOOR (TOILET)
D5	0.8X2.1	FLUSH DOOR
D6	0.9X2.1	FLUSH DOOR
D7	0.9X2.1	DOOR DOOR
D8	(0.11+0.8)X2.1	DOOR WITH WINDOW
D9	1.40X1.40	WINDOW
V	0.60X0.60	VENTILATOR
CW	1.0+0.8X2.1	CORNER WINDOW
CW2	1.1+1.2X2.1	CORNER WINDOW

PROJECT: MODIFIED RESIDENTIAL APARTMENT
BUILDING AT KHATHA NO.347/65/2A/661/385/1,
BYATAPAYANAPURA VILLAGE, YALAHANIKA (HOBLI)
BANGALORE NORTH TALUK, BANGALORE.

OWNERS SIGNATURE _____

REP BY ITS MANAGING DIRECTOR MR. T.S. SATHESH
G.P.A-HOLDER FOR
MR. HANUMANTHAIAH SO. LATE, CHIKKANNAIAH
& OTHERS
ARCHITECT'S SIGNATURE

T.P. SREELAKSHMI
BCC/BL-3 6E-329608-09

SUBJECT OF DRAWING: SANCTION DRAWING	
TITLE: SITE PLAN	
SHEET NO 1 OF 8	N
SCALE: 1/200'	
DATE: 06-06-14	

Sl No	Name of the Sanitary	Reference No. & Date	Conditions imposed
1	Fire Force Organisation	GSC/146/2021 dated 15.02.2017 and GSC/146/2021 dated 16.02.2017 AD/354/2021 dated 17.02.2017	
2	Apurva Kulkarni of India	Dated 08.06.2011	
3	KSPCB	PC/353/2011/111 dated 20.02.2012 and PC/353/2011/111 dated 20.02.2012	All the conditions imposed in the above order shall be complied with.
4	SE/AA	SEAA/17/2020 dated 22.01.2020	Shall be shared
5	BRSS	BRSSA/17/2020 dated 22.01.2020	Shall be shared
6	BESCOM	SE/BESCOM/REG/AA/16/2239/2016 Dated 21.01.2017	

III. The Applicant has paid the fees vide Receipt No. TP/JDTPNRT/01/2014-15/May/0062
Dated: 21-05-2014 for the following:-

- | | | |
|-----------------|--|---------------------|
| 1. | License Fees | 2,325,281.00 |
| 2. | Registration Fees | 117,952.00 |
| 3. | Investment Charges | 55,963.00 |
| a) For Building | 1,42,965.00 | |
| b) For Deposit | 67,870.00 | |
| 4. | Security Deposit | 34,120.00 |
| 5. | Plan copy & Compound wall charges | |
| 6. | 1% Service Charge on Labor Cost
to be paid to State | |
| | TOTAL | 85,47,591.00 |
| | SAVING | 66,53,000.00 |

ॐ नमो भगवते वासुदेवाय

1-010715Z JAN 68
 FM JCRC
 TO: JCRC
 INFO: JCRC
 1-010715Z JAN 68
 FM JCRC
 TO: JCRC
 INFO: JCRC

[Handwritten signature]

SHEET NO 1 OF 8	SCALE: 1:200	DATE 26-03-14
-----------------	--------------	---------------