


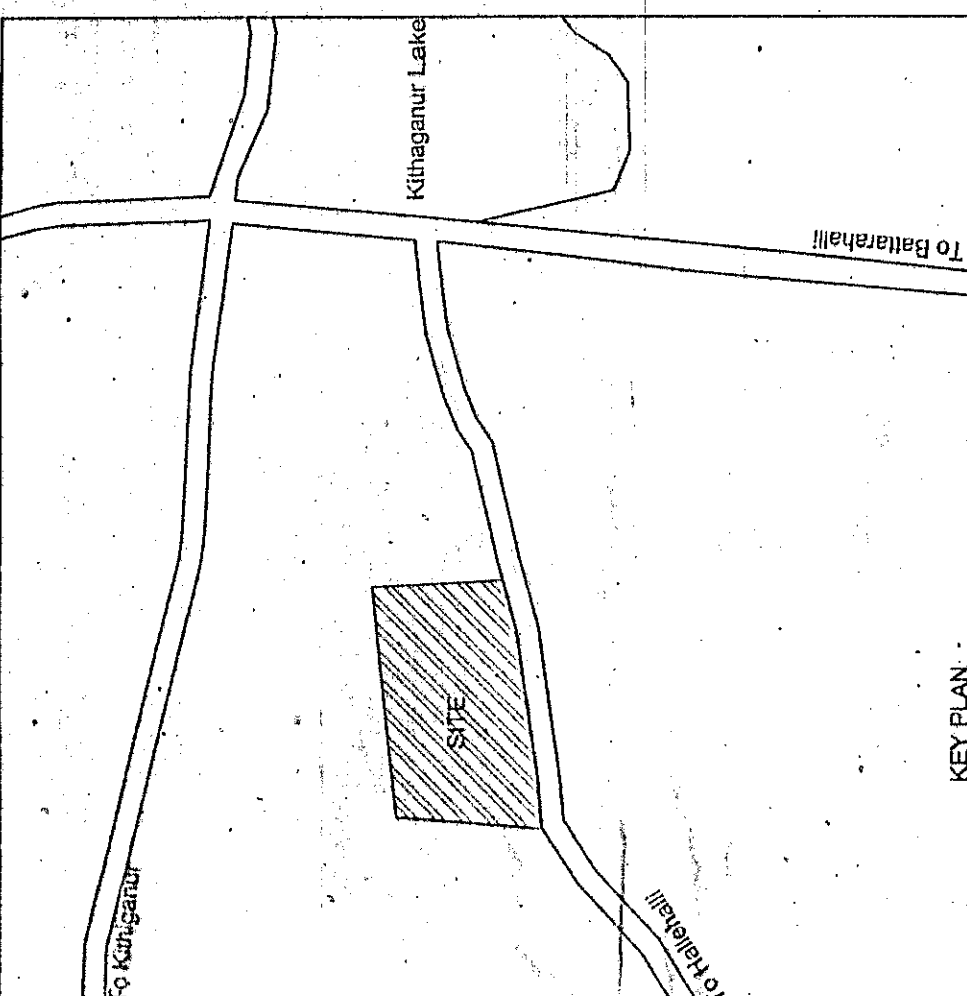

SCHEDULE OF OPENINGS		
DOORS	NAME	SIZE
0	1.10 X 2.10	2.10
	0.75 X 2.10	2.10
	2.10 X 2.10	2.10
0	1.10 X 2.10	2.10
	0.75 X 2.10	2.10
	2.10 X 2.10	2.10
0	1.10 X 2.10	2.10
	0.75 X 2.10	2.10
	2.10 X 2.10	2.10

SANCTION DRAWING

NOTE:
ALL DIMENSIONS ARE IN METERS

ORIENTATION :
SHEET NO :
4 OF 6

OWNERS SIGNATURE :
[Signature]

M. NISHANTH REDDY.
Authorised Signatory (M/s. MEDA ETERNITY)

ARCHITECT'S SIGNATURE :
[Signature]


B.M. SRIDHAR
BCC/BL-36/E-2016/2006-07

PROJECT TITLE :
RESIDENTIAL APARTMENT BUILDING
ON SURVEY NO. 58/4P OF
KITHAGANUR VILLAGE,
BIDARAHALLI HOBLI,
BANGALORE EAST TALUK

SUBJECT OF DRAWING :
TYPICAL FLOOR PLAN (2ND TO 4TH FLOOR)

SCALE : 1:100

2nd Floor @ Lvl +5.90m No. of Units : 23 Nos
3rd Floor @ Lvl +8.90m No. of Units : 23 Nos
4th Floor @ Lvl +11.90m No. of Units : 23 Nos

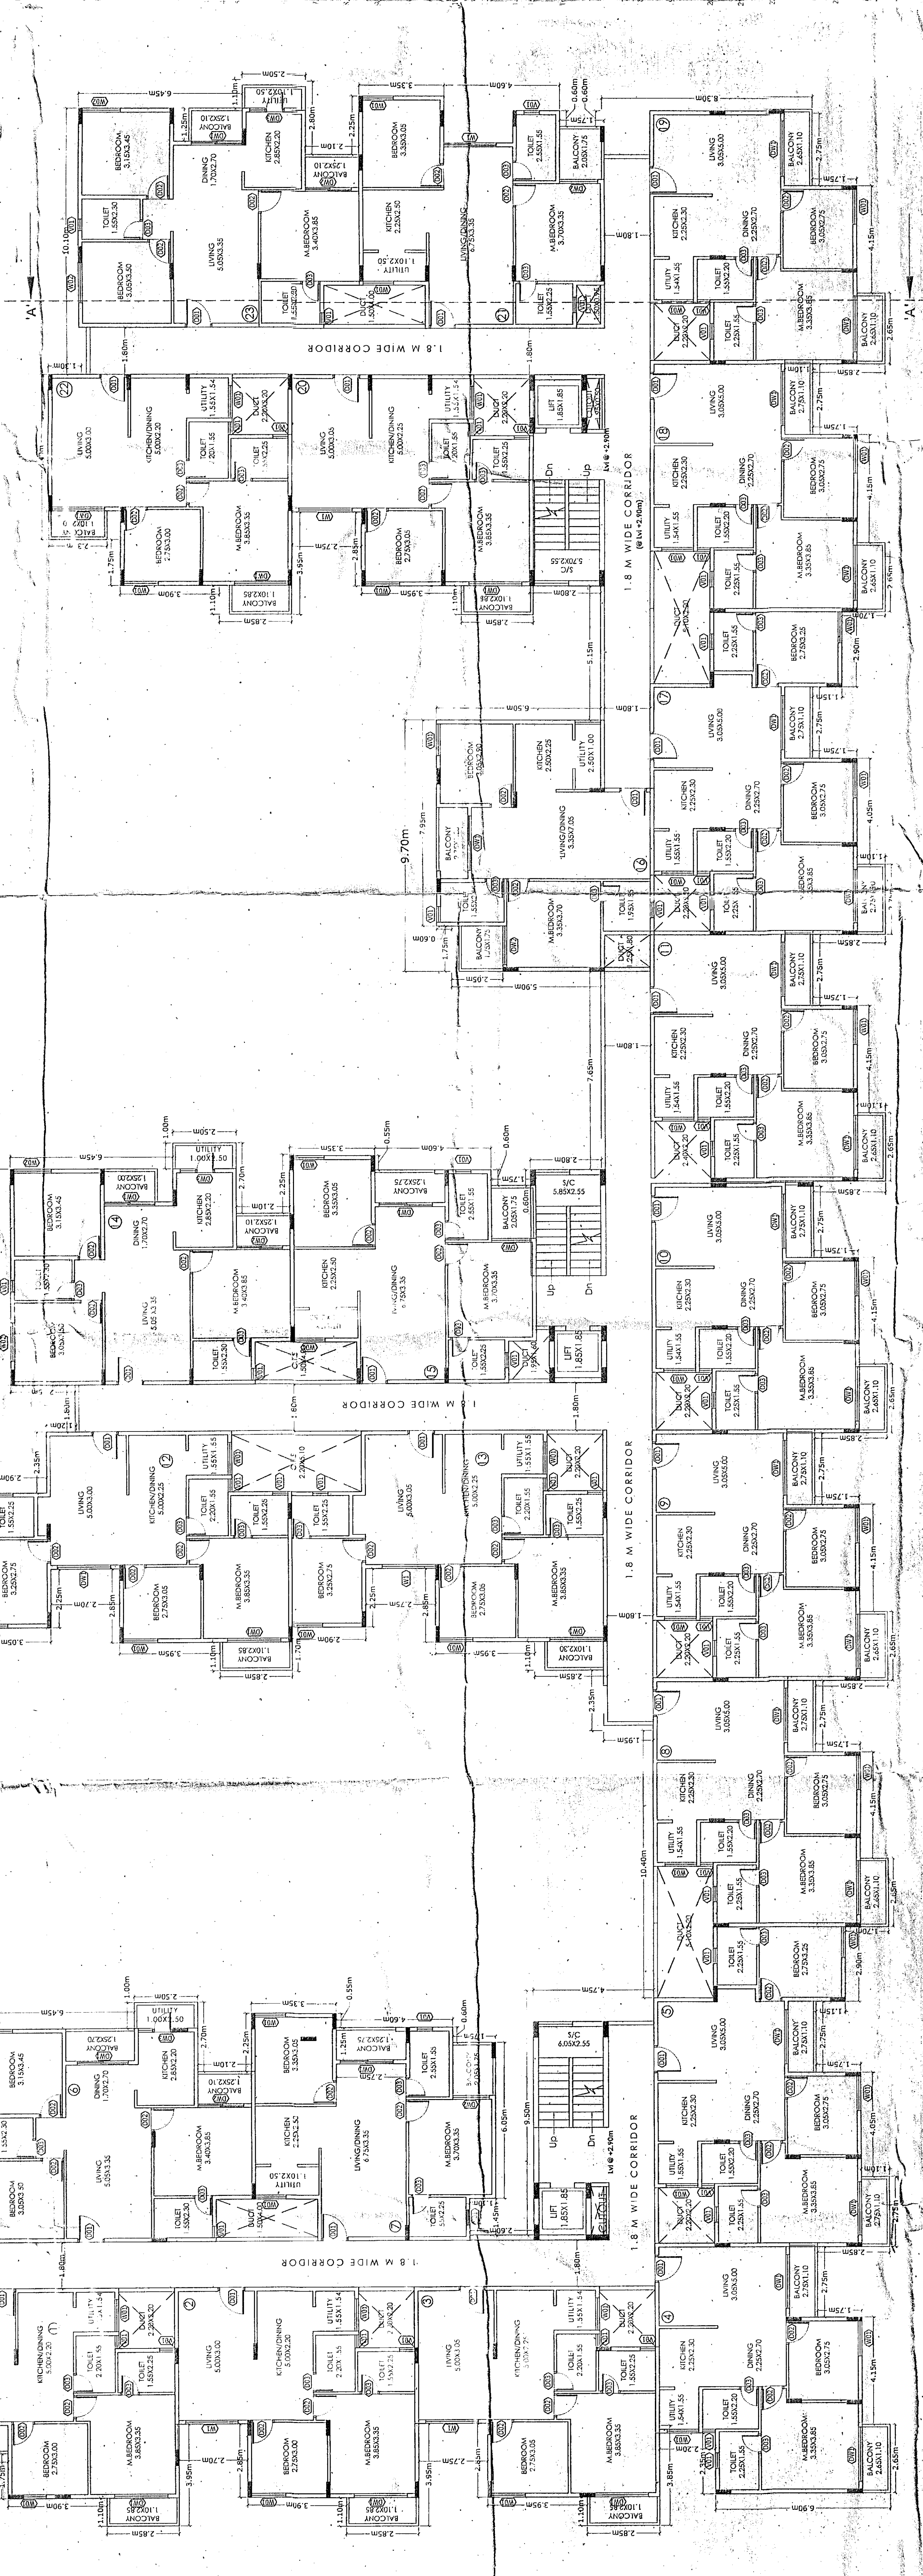

TYPICAL FLOOR PLAN (2ND TO 4TH FLOOR)

2nd Floor @ Lvl +5.90m No. of Units : 23 Nos
3rd Floor @ Lvl +8.90m No. of Units : 23 Nos
4th Floor @ Lvl +11.90m No. of Units : 23 Nos

1	2nd Floor @ Lvl +5.90m	1100.00 X 1100.00	1100.00 X 1100.00	1100.00 X 1100.00
2	3rd Floor @ Lvl +8.90m	1100.00 X 1100.00	1100.00 X 1100.00	1100.00 X 1100.00
3	4th Floor @ Lvl +11.90m	1100.00 X 1100.00	1100.00 X 1100.00	1100.00 X 1100.00
4	5th Floor @ Lvl +14.90m	1100.00 X 1100.00	1100.00 X 1100.00	1100.00 X 1100.00
5	6th Floor @ Lvl +17.90m	1100.00 X 1100.00	1100.00 X 1100.00	1100.00 X 1100.00
6	7th Floor @ Lvl +20.90m	1100.00 X 1100.00	1100.00 X 1100.00	1100.00 X 1100.00
7	8th Floor @ Lvl +23.90m	1100.00 X 1100.00	1100.00 X 1100.00	1100.00 X 1100.00
8	9th Floor @ Lvl +26.90m	1100.00 X 1100.00	1100.00 X 1100.00	1100.00 X 1100.00
9	10th Floor @ Lvl +29.90m	1100.00 X 1100.00	1100.00 X 1100.00	1100.00 X 1100.00
10	11th Floor @ Lvl +32.90m	1100.00 X 1100.00	1100.00 X 1100.00	1100.00 X 1100.00
11	12th Floor @ Lvl +35.90m	1100.00 X 1100.00	1100.00 X 1100.00	1100.00 X 1100.00
12	13th Floor @ Lvl +38.90m	1100.00 X 1100.00	1100.00 X 1100.00	1100.00 X 1100.00
13	14th Floor @ Lvl +41.90m	1100.00 X 1100.00	1100.00 X 1100.00	1100.00 X 1100.00
14	15th Floor @ Lvl +44.90m	1100.00 X 1100.00	1100.00 X 1100.00	1100.00 X 1100.00
15	16th Floor @ Lvl +47.90m	1100.00 X 1100.00	1100.00 X 1100.00	1100.00 X 1100.00
16	17th Floor @ Lvl +50.90m	1100.00 X 1100.00	1100.00 X 1100.00	1100.00 X 1100.00
17	18th Floor @ Lvl +53.90m	1100.00 X 1100.00	1100.00 X 1100.00	1100.00 X 1100.00
18	19th Floor @ Lvl +56.90m	1100.00 X 1100.00	1100.00 X 1100.00	1100.00 X 1100.00
19	20th Floor @ Lvl +59.90m	1100.00 X 1100.00	1100.00 X 1100.00	1100.00 X 1100.00
20	21st Floor @ Lvl +62.90m	1100.00 X 1100.00	1100.00 X 1100.00	1100.00 X 1100.00
21	22nd Floor @ Lvl +65.90m	1100.00 X 1100.00	1100.00 X 1100.00	1100.00 X 1100.00
22	23rd Floor @ Lvl +68.90m	1100.00 X 1100.00	1100.00 X 1100.00	1100.00 X 1100.00
23	24th Floor @ Lvl +71.90m	1100.00 X 1100.00	1100.00 X 1100.00	1100.00 X 1100.00

KEY PLAN :
SITE PLAN :
SCHEDULE OF OPENINGS :
SANCTION DRAWING :
NOTE :
ALL DIMENSIONS ARE IN METERS :
ORIENTATION :
SHEET NO :
4 OF 6 :
OWNERS SIGNATURE :
M. NISHANTH REDDY.
Authorised Signatory (M/s. MEDA ETERNITY) :
ARCHITECT'S SIGNATURE :
B.M. SRIDHAR
BCC/BL-36/E-2016/2006-07 :
PROJECT TITLE :
RESIDENTIAL APARTMENT BUILDING
ON SURVEY NO. 58/4P OF
KITHAGANUR VILLAGE,
BIDARAHALLI HOBLI,
BANGALORE EAST TALUK :
SUBJECT OF DRAWING :
TYPICAL FLOOR PLAN (2ND TO 4TH FLOOR) :
SCALE : 1:100

2nd Floor @ Lvl +5.90m No. of Units : 23 Nos
3rd Floor @ Lvl +8.90m No. of Units : 23 Nos
4th Floor @ Lvl +11.90m No. of Units : 23 Nos

2nd Floor @ Lvl +5.90m No. of Units : 23 Nos
3rd Floor @ Lvl +8.90m No. of Units : 23 Nos
4th Floor @ Lvl +11.90m No. of Units : 23 Nos

