



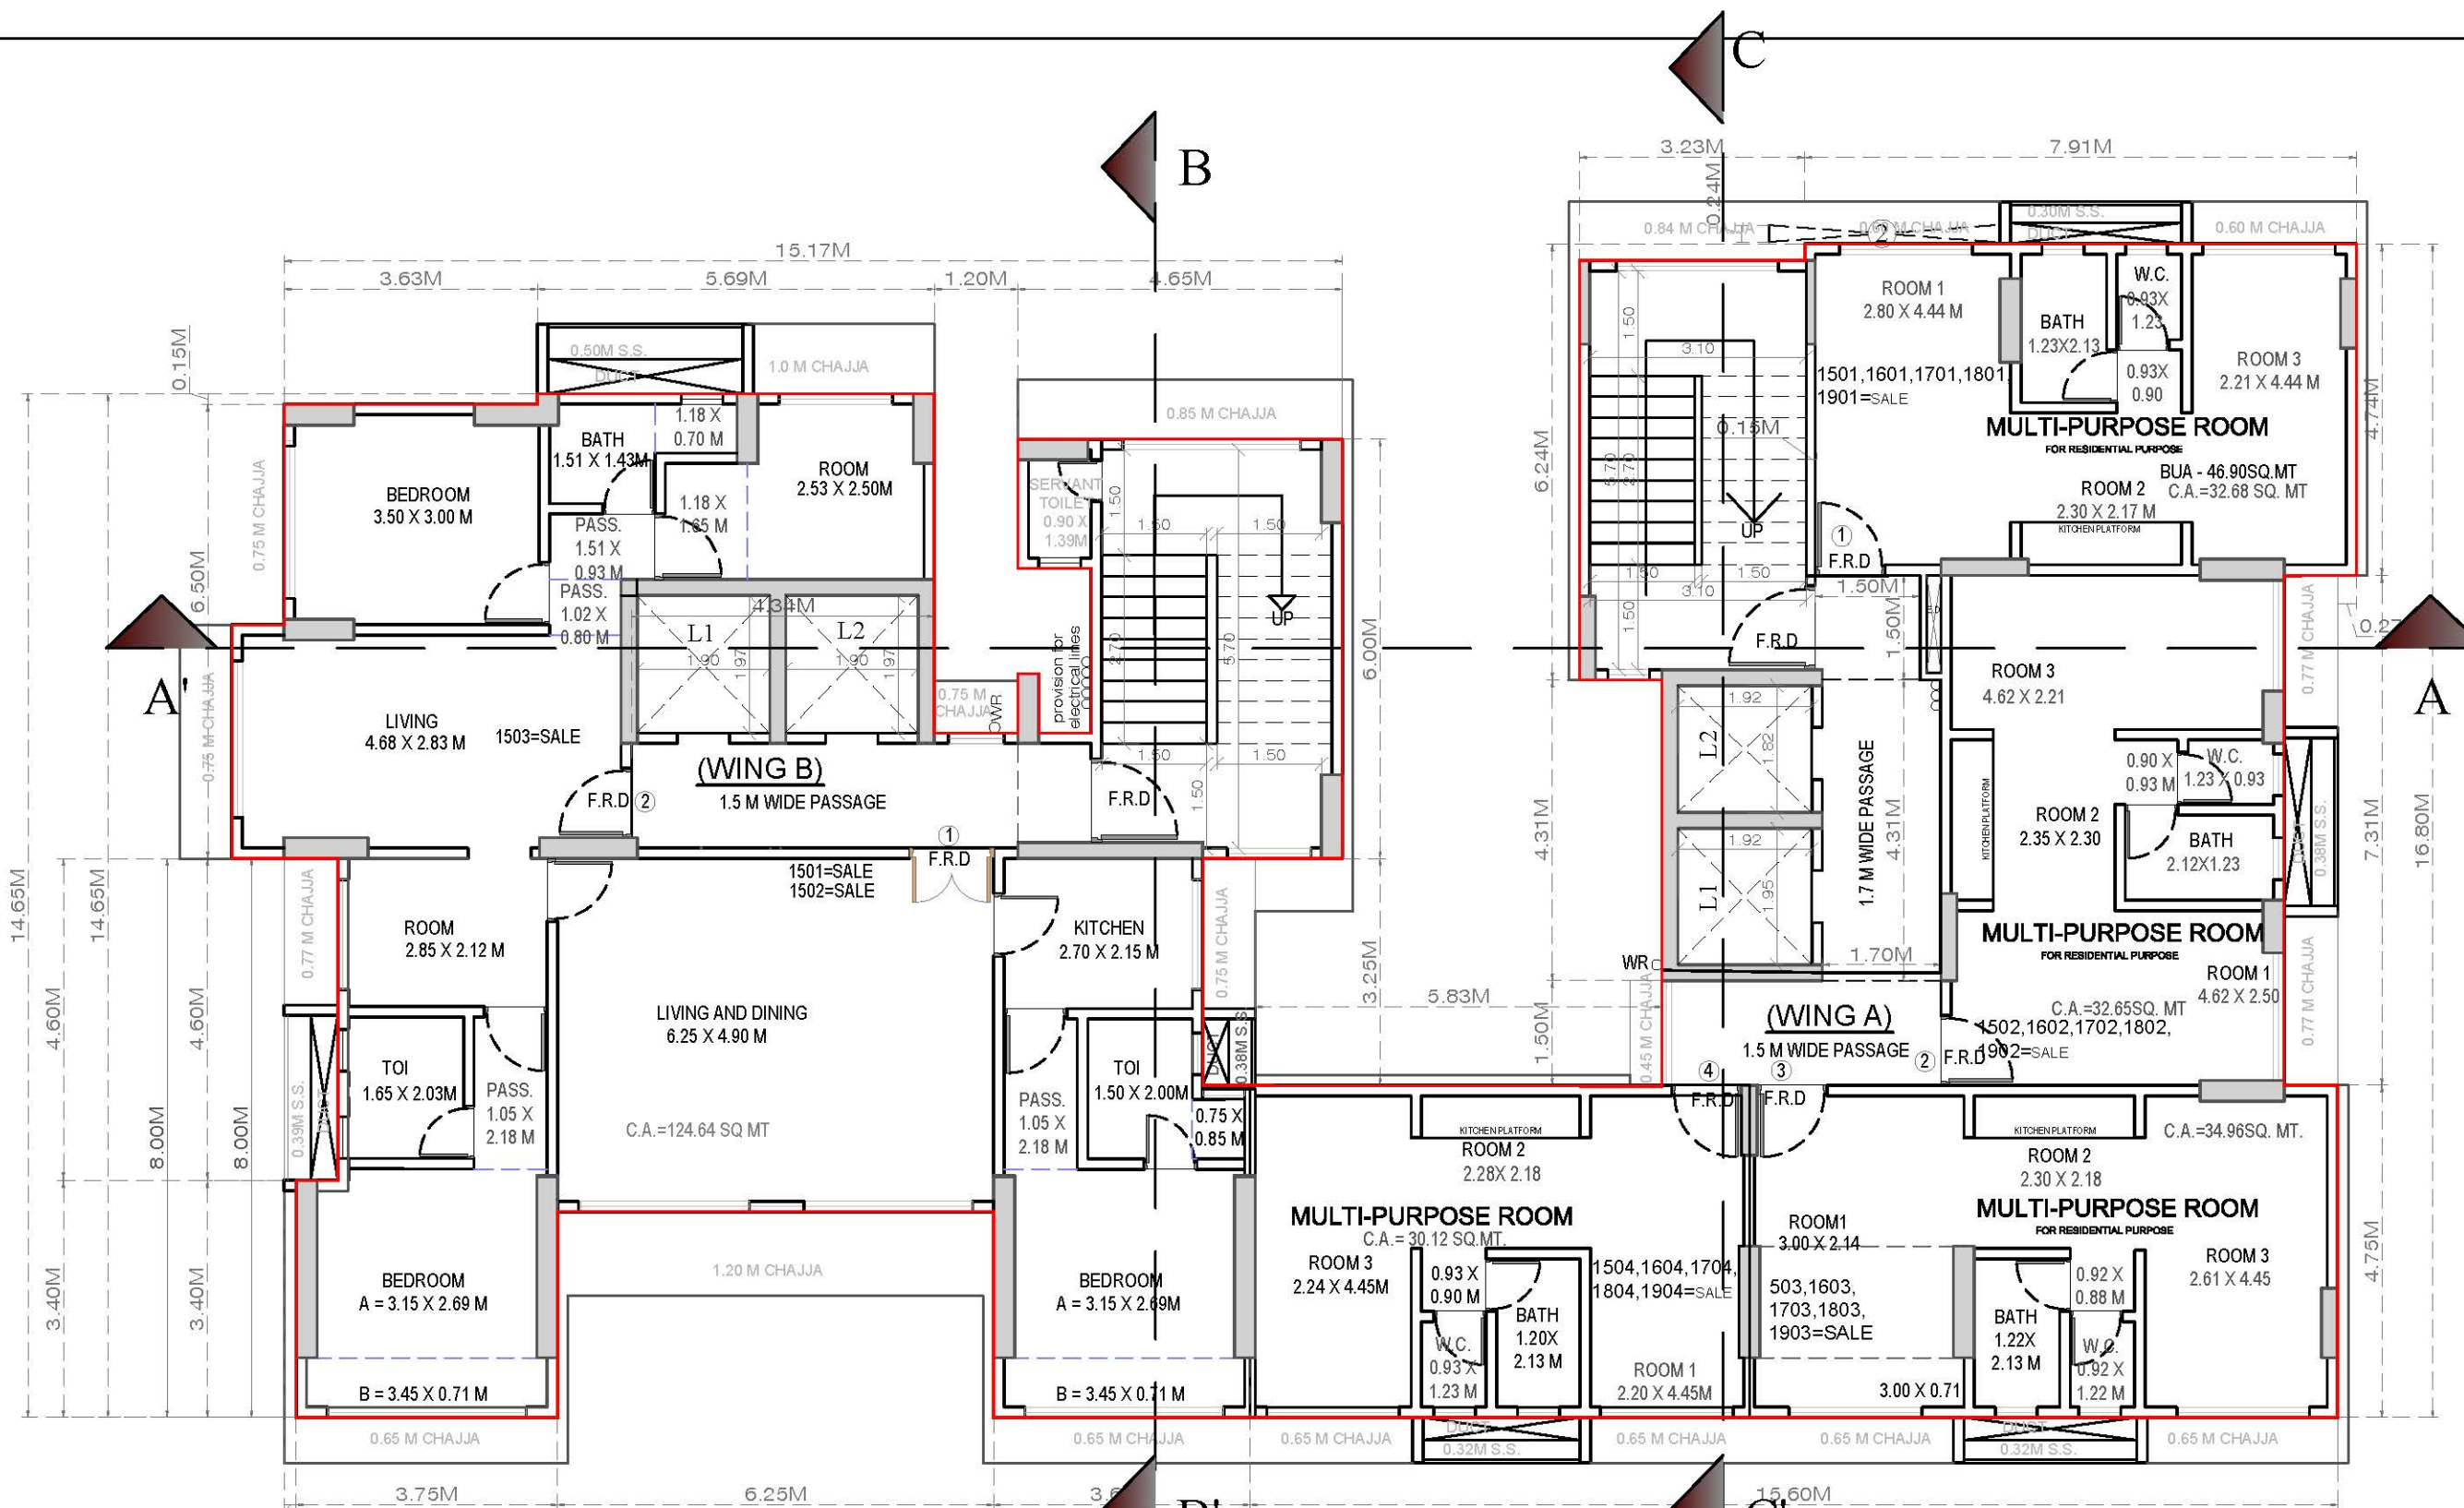


15TH FLOOR PLAN(B WING)

15TH TO 19TH FLOOR PLAN(A WING)

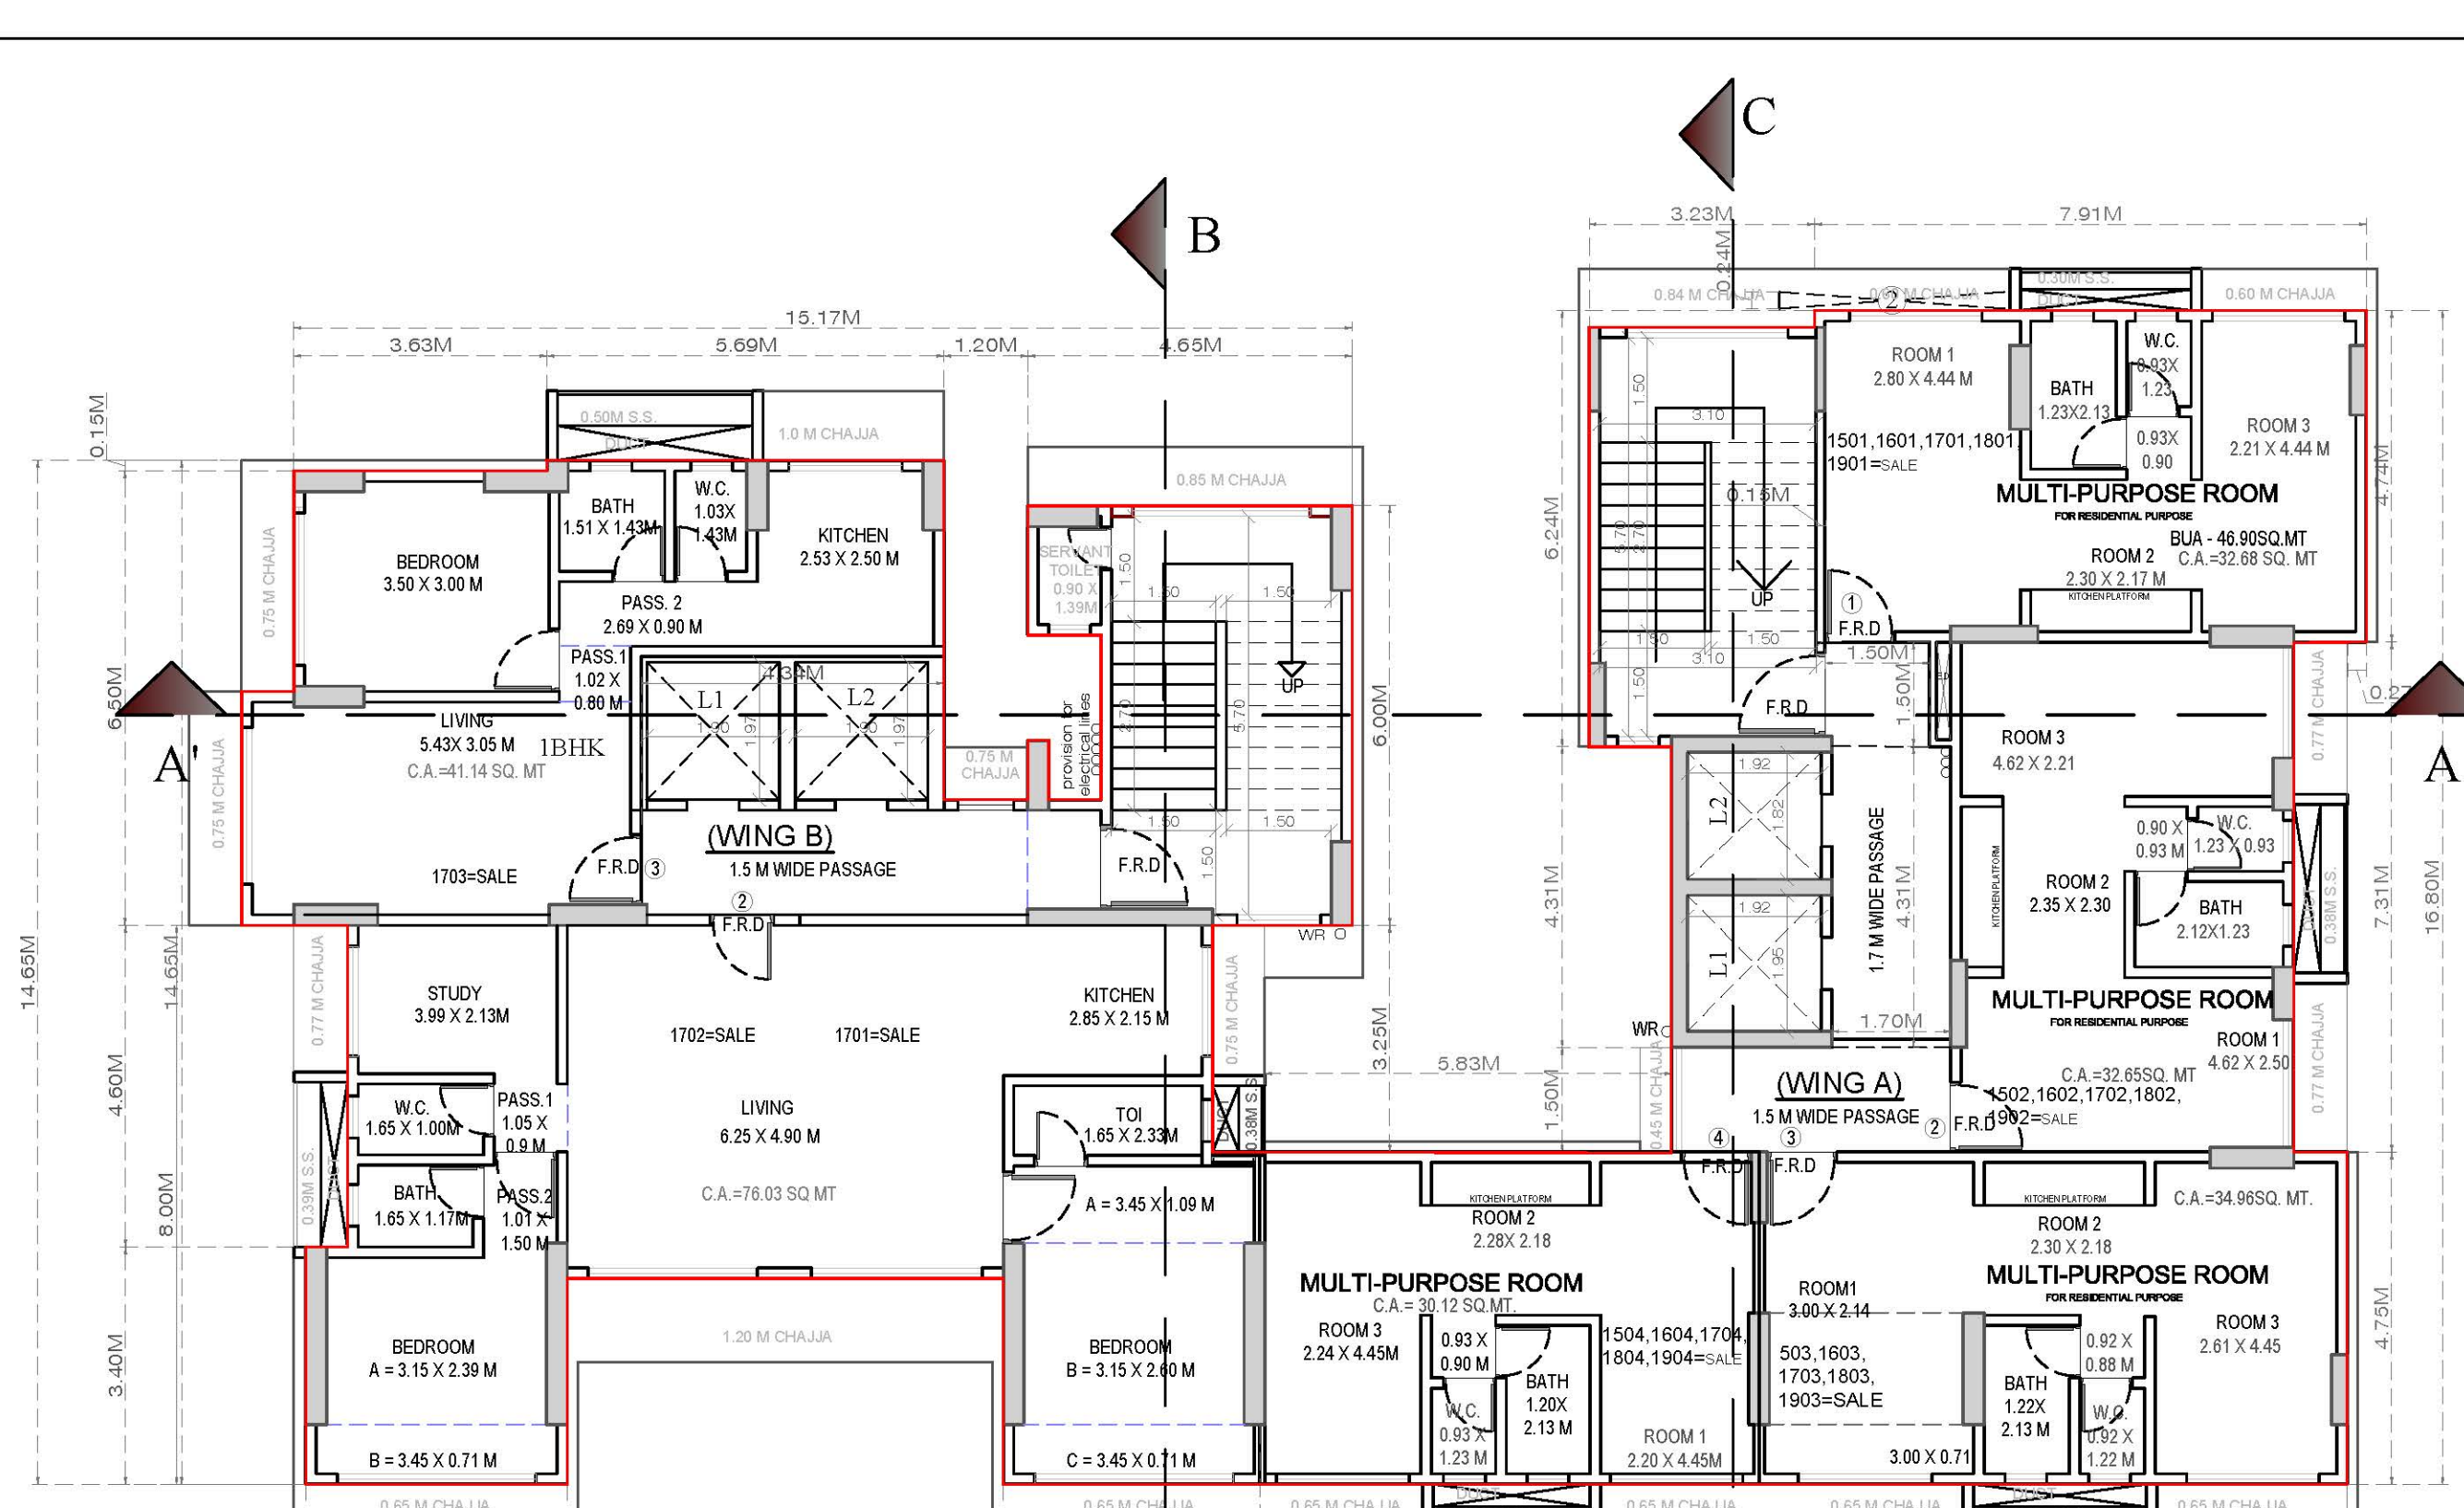


17TH FLOOR PLAN(B WING)

15TH TO 19TH FLOOR PLAN(A WING)

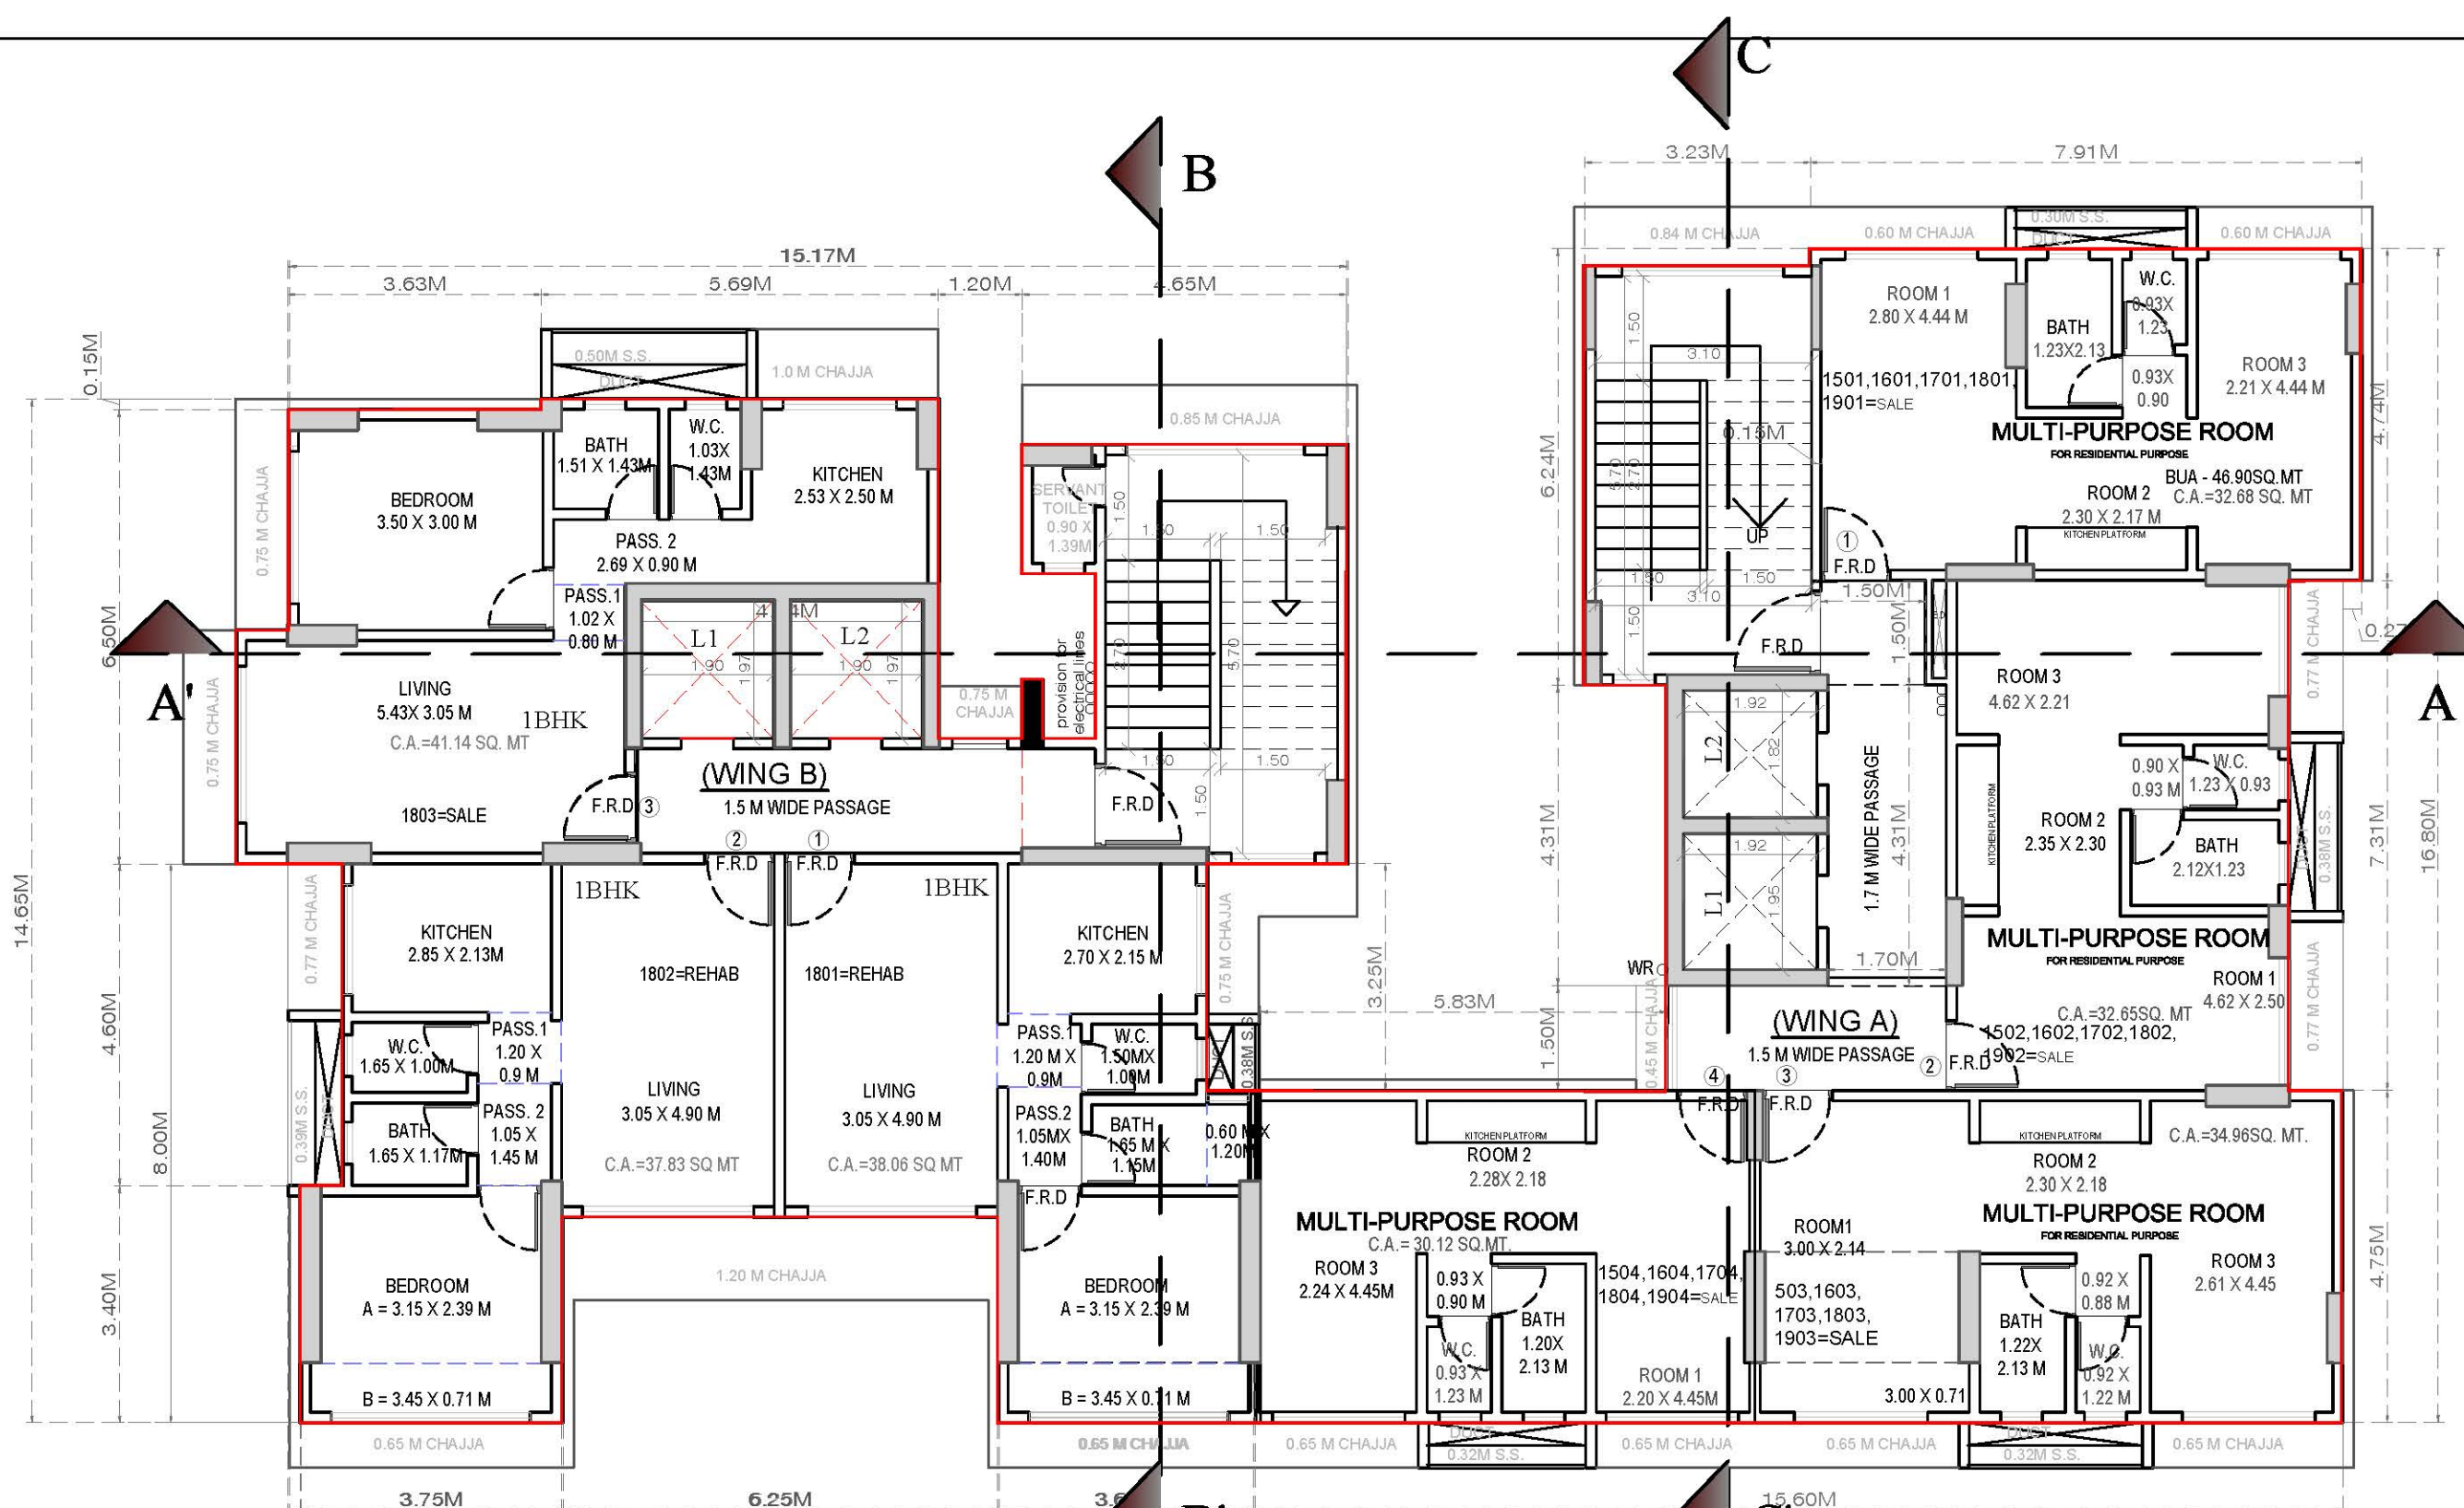

18TH FLOOR PLAN(B WING)

CAR LIFT SECTION

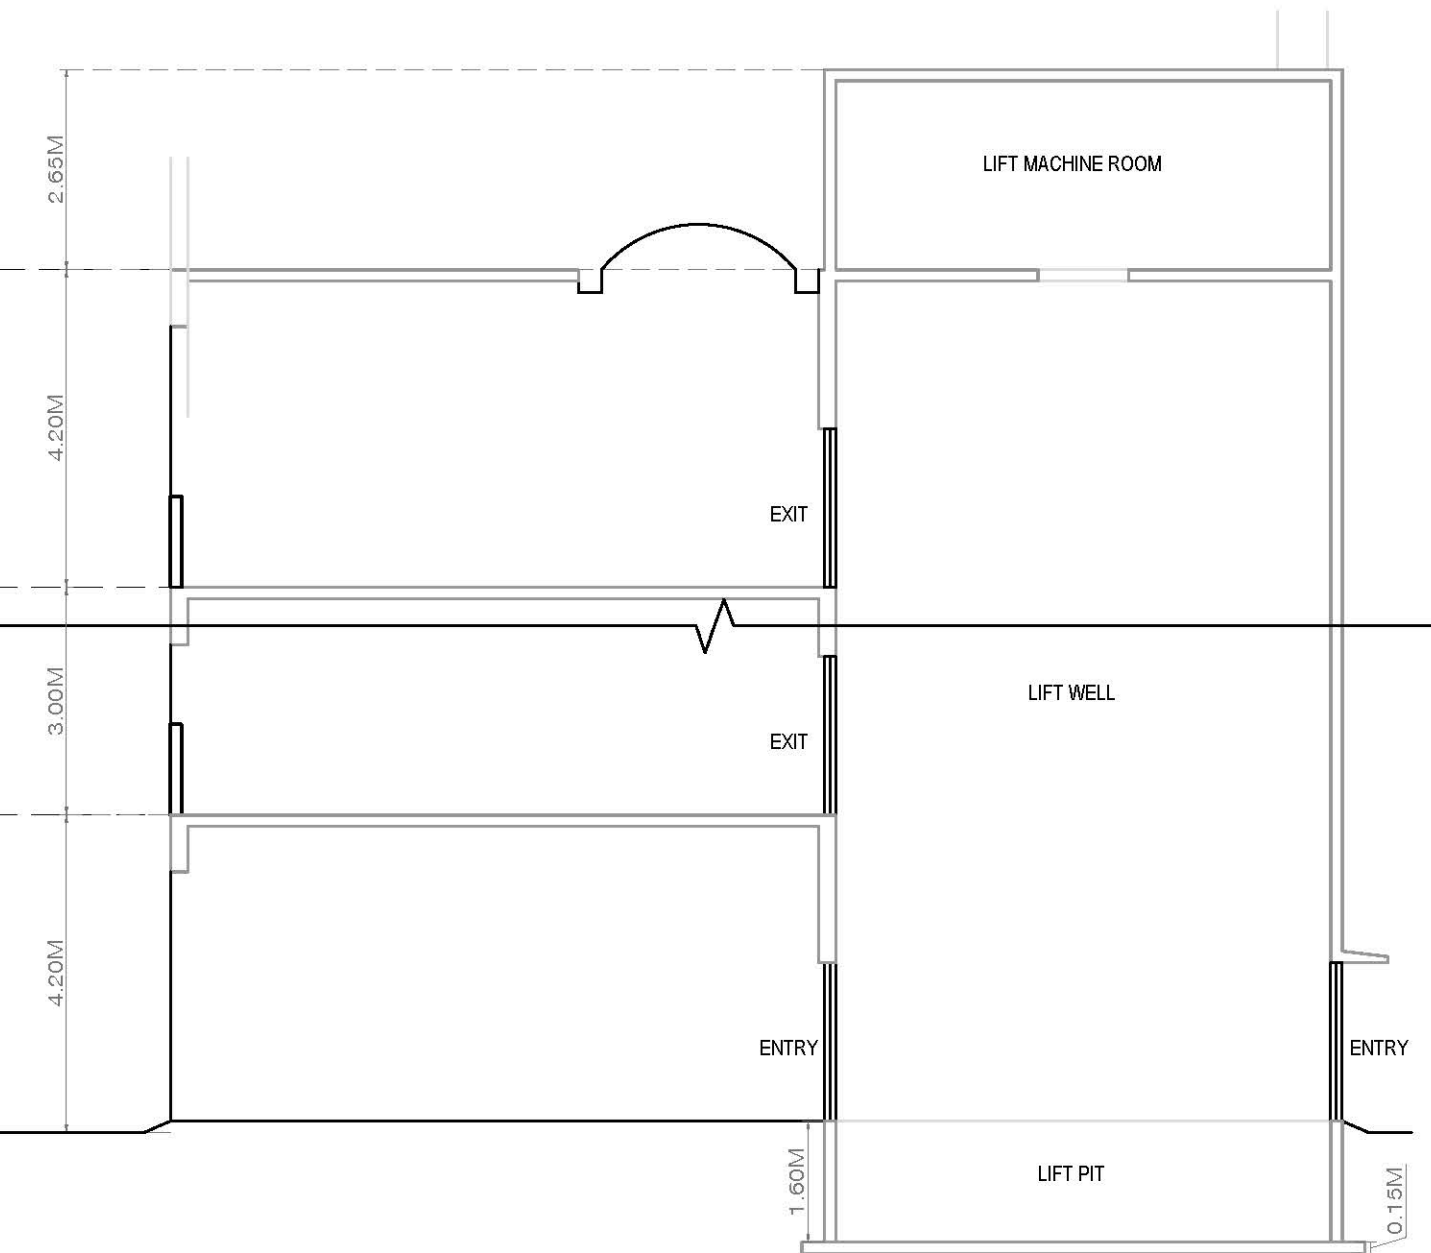


3RD FLOOR(11.40M)

2ND PODIUM LVL.
(+7.20M)

1ST PODIUM LVL.
(+4.20M)

GROUND LEVEL
(+0.0M)

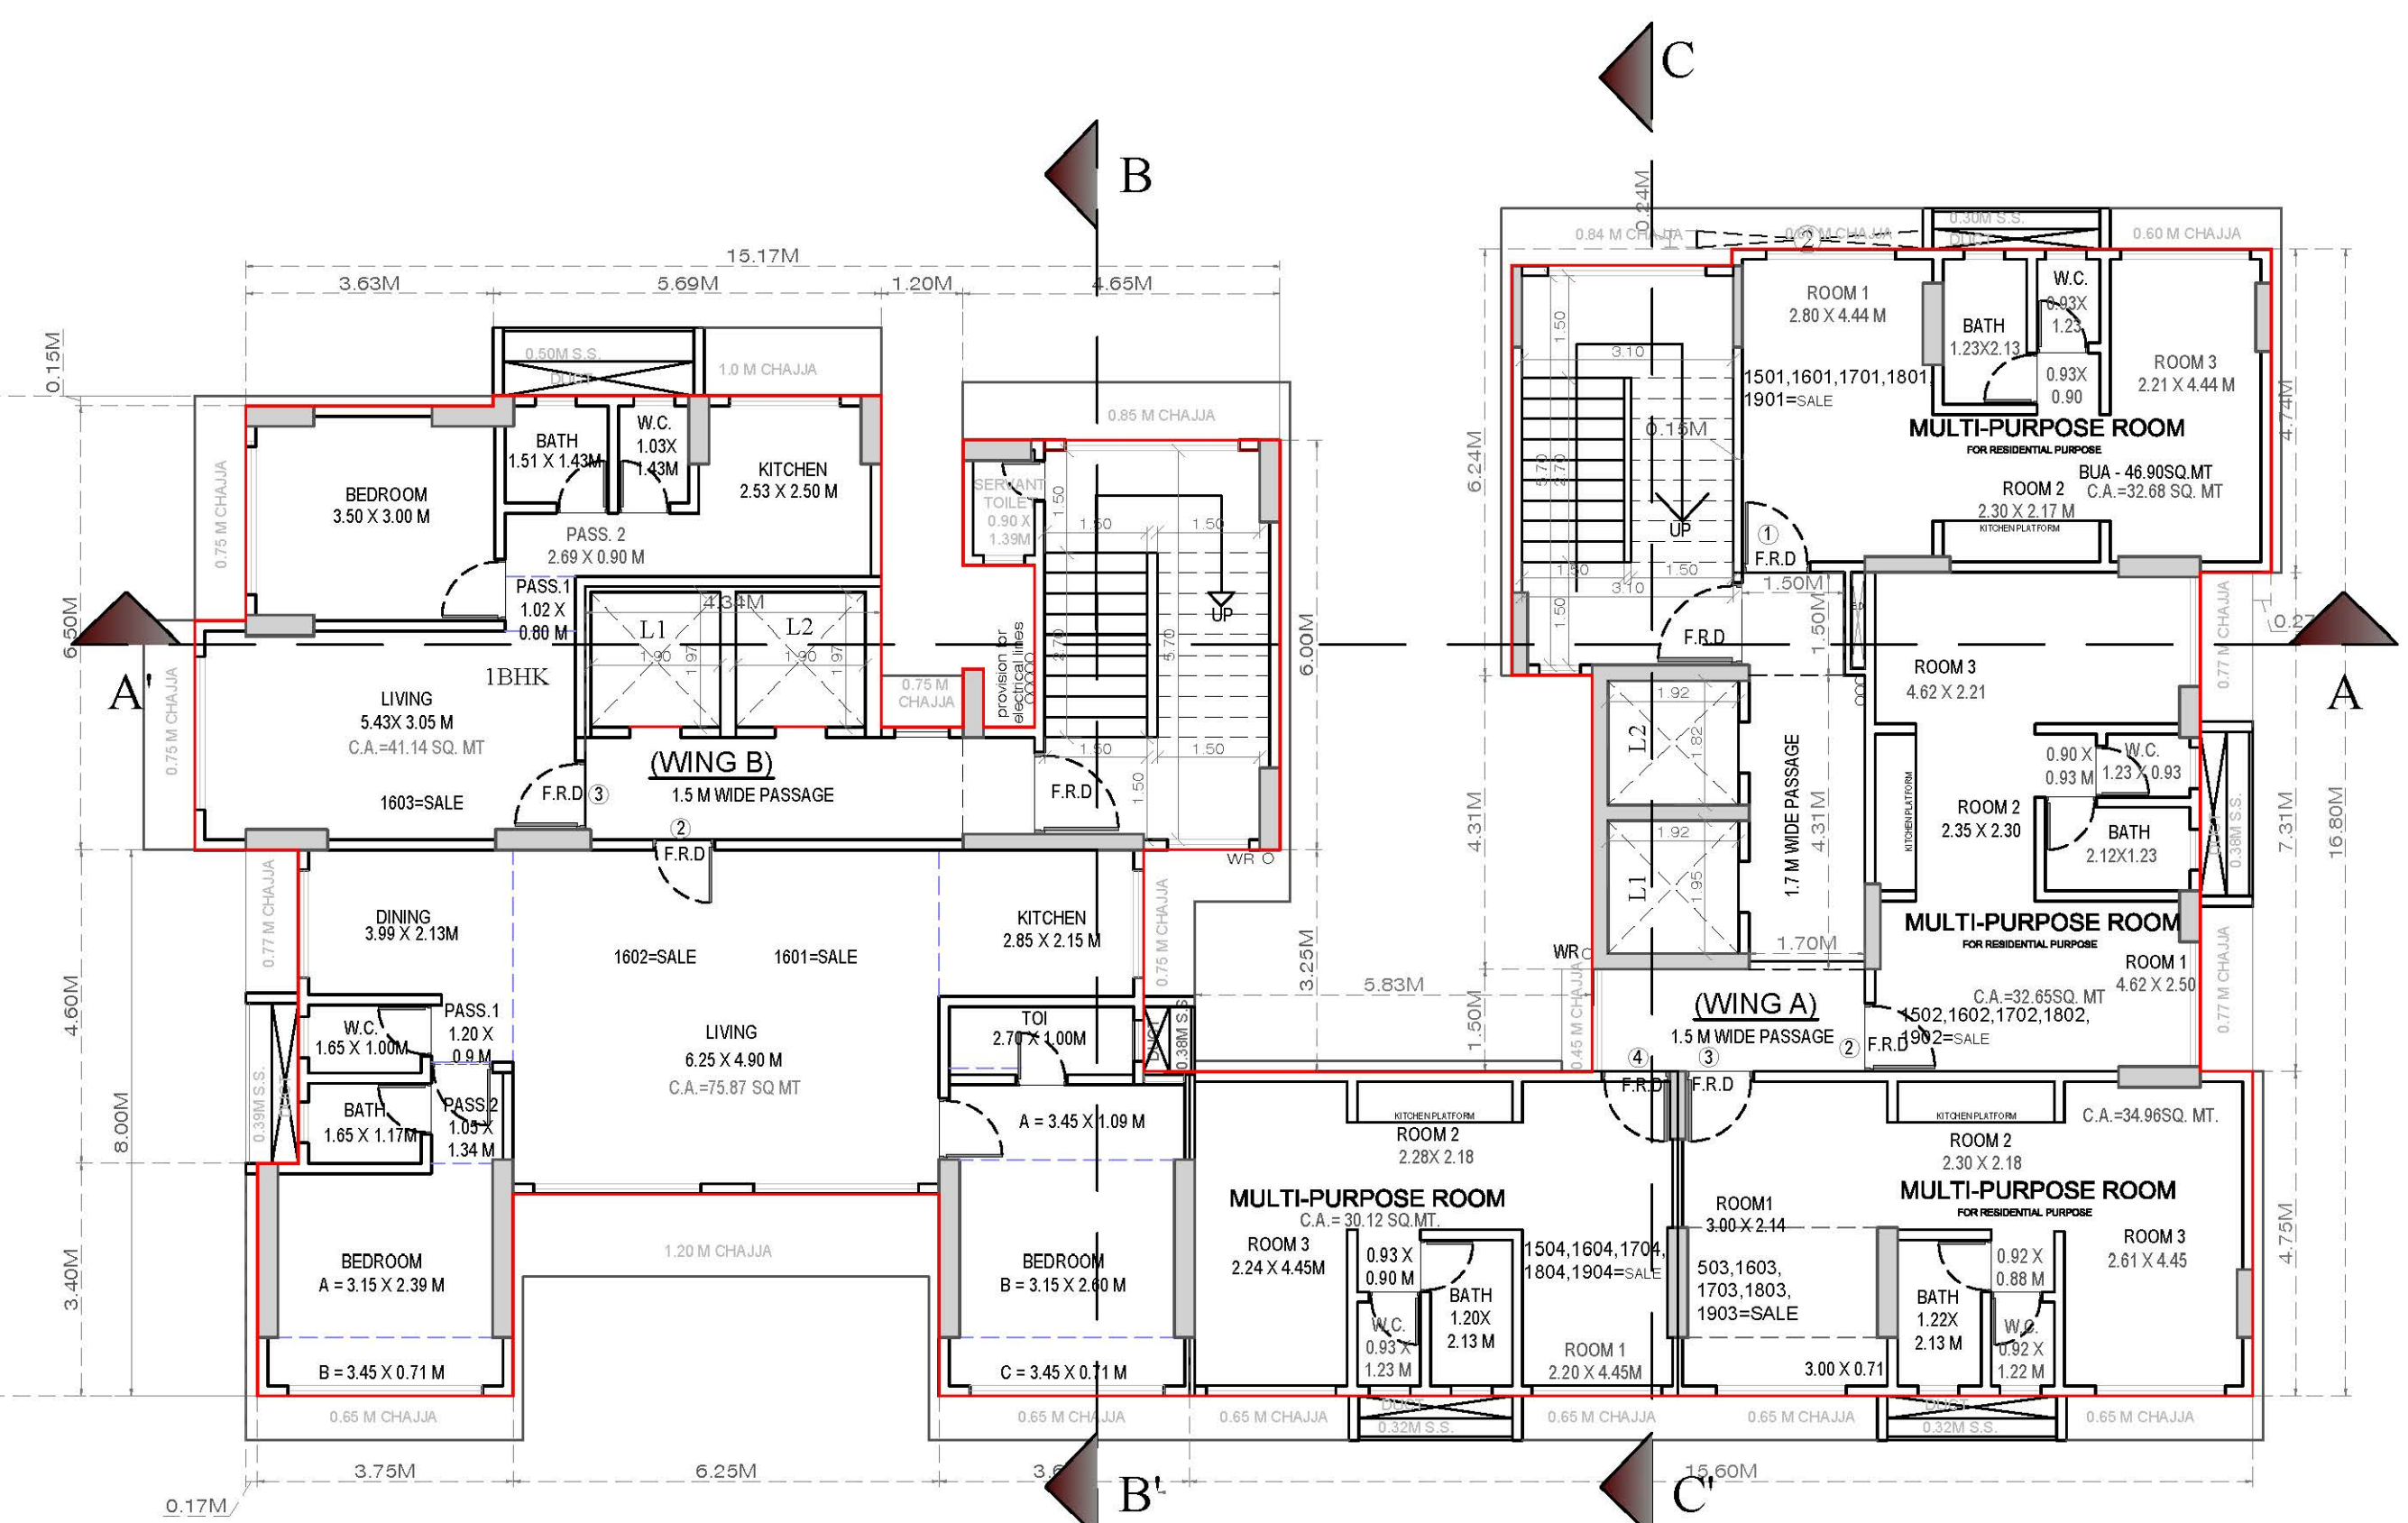

16TH FLOOR PLAN(B WING)

PLAN FOR APPROVAL FILE NO. CHE/CTY/0434/G/N/337 (EB/6195/GN/A)
DIGITAL SIGN FOR AMENDED APPROVAL OF PLANS SUBJECT TO CONDITIONS MENTIONED IN AMENDED APPROVAL CONDITIONS LETTER

PATIL DEEPAK SONAJI SUB-ENG (B.P.)CTY-I-XI Municipal Corporation of Greater Mumbai	SANDESH ANUR ANAND VIKRANT ASST-ENG (B.P.)CTY-VII	Pankaj Shridhar Bhoir EXE-ENG (B.P.)CTY-III
--	--	--

PROFORMA' B'

CONTENTS OF SHEET
TYPICAL FLOOR PLANS

AREA CERTIFICATE

CERTIFIED THAT I HAVE SURVEYED THE PLOT UNDER REFERENCE ON AND THAT THE DIMENSIONS OF THE SIDES, ETC. OF THE PLOT STATED ON THE PLAN ARE AS MEASURED ON SITE AND THE AREA SO WORKED OUT IS 1014.22 SQ.MTS. AND TALLIES WITH THE AREA STATED IN THE DOCUMENT OF OWNERSHIP/TOWN PLANNING SCHEME RECORDS.

SIGNATURE OF ARCHITECT.

DESCRIPTION
PROPOSED REDEVELOPMENT OF PLOTS BEARING F.P.NO. 675 AND F.P.NO 676 OF T.P.S II/MAHIM SITUATED ON BALMA ROAD AT WANZENADI MAHIM, MUMBAI -400016

NAME OF OWNER
MS MAMA AND SONS

MCHAMMED TARIQ MCHAMMED AYUB ANSARI

SIGNATURE OF OWNER.

NAME & ADDRESS OF ARCHITECT

UNMESH BHOLAY & ASSOCIATES

ARCHITECTURE & INTERIOR DESIGN
B- 102, SANSKAR APTS.,
GANESH PETH LANE,
DADAR (W), MUMBAI - 400 028.

NORTH DRAWN BY DATE SIGNATURE OF ARCHITECT

Ar. Jay Pawar
UNMESH VASANT BHOLAY