




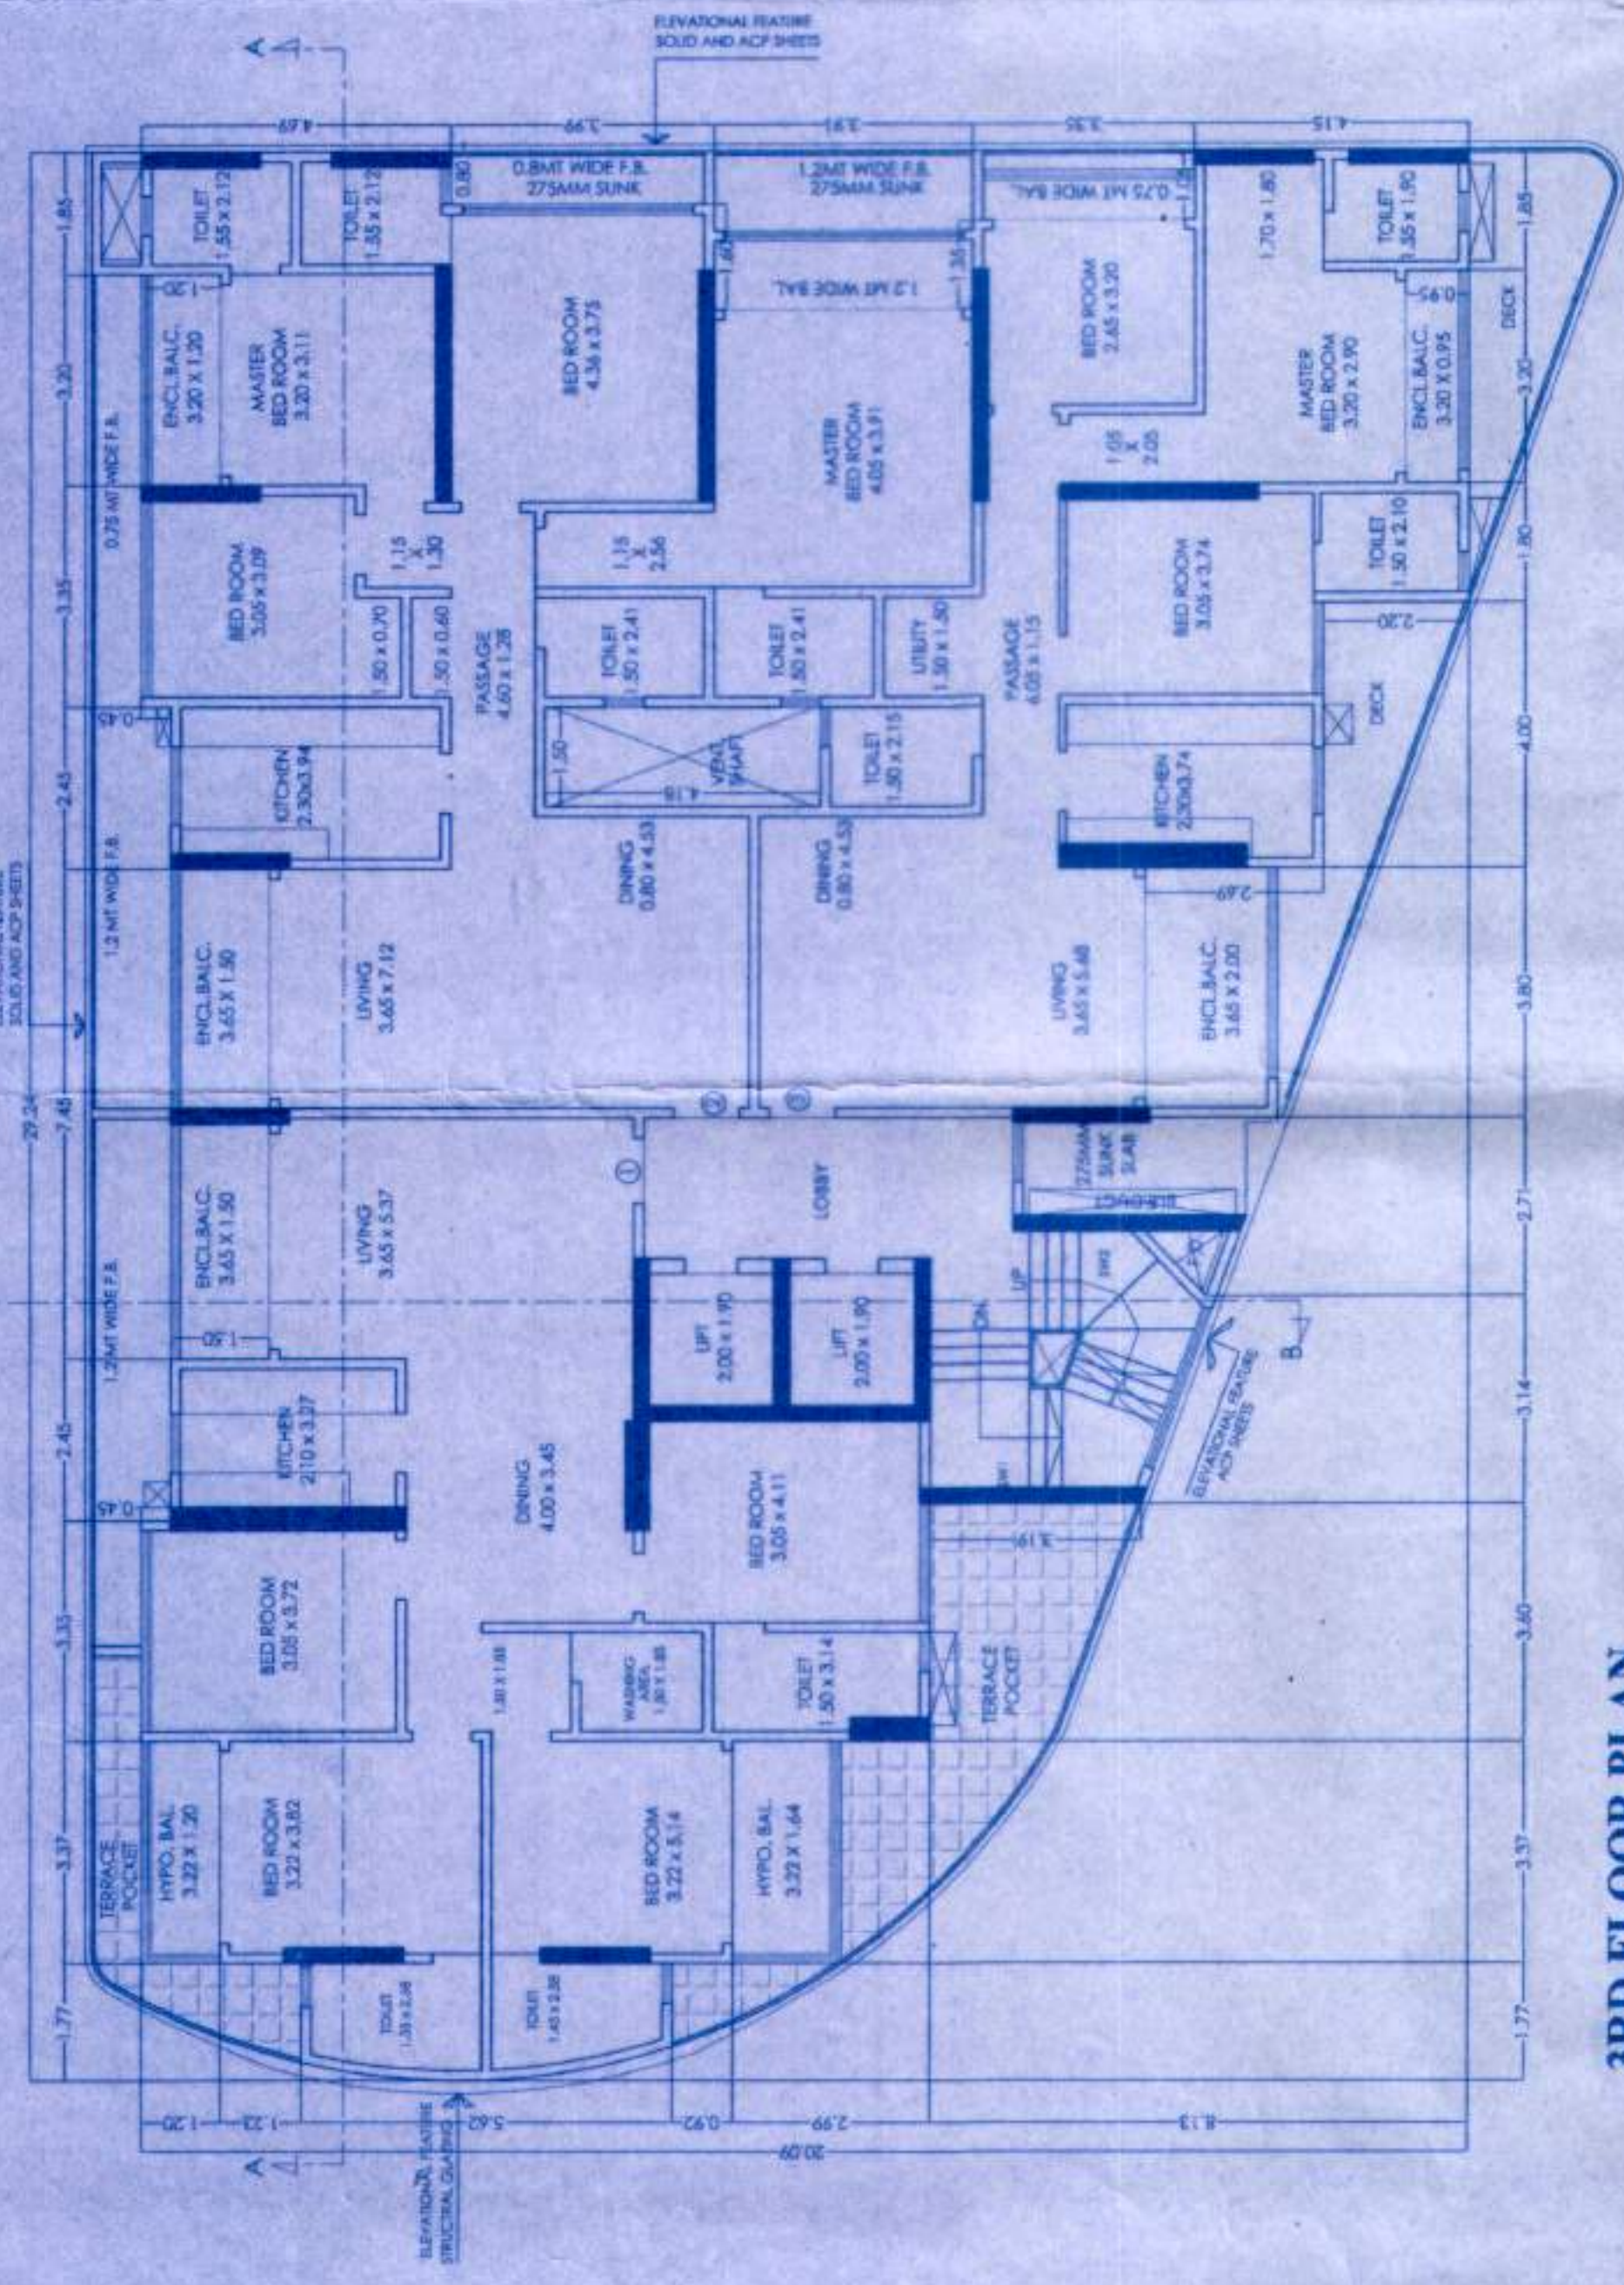


3RD FLOOR PLAN

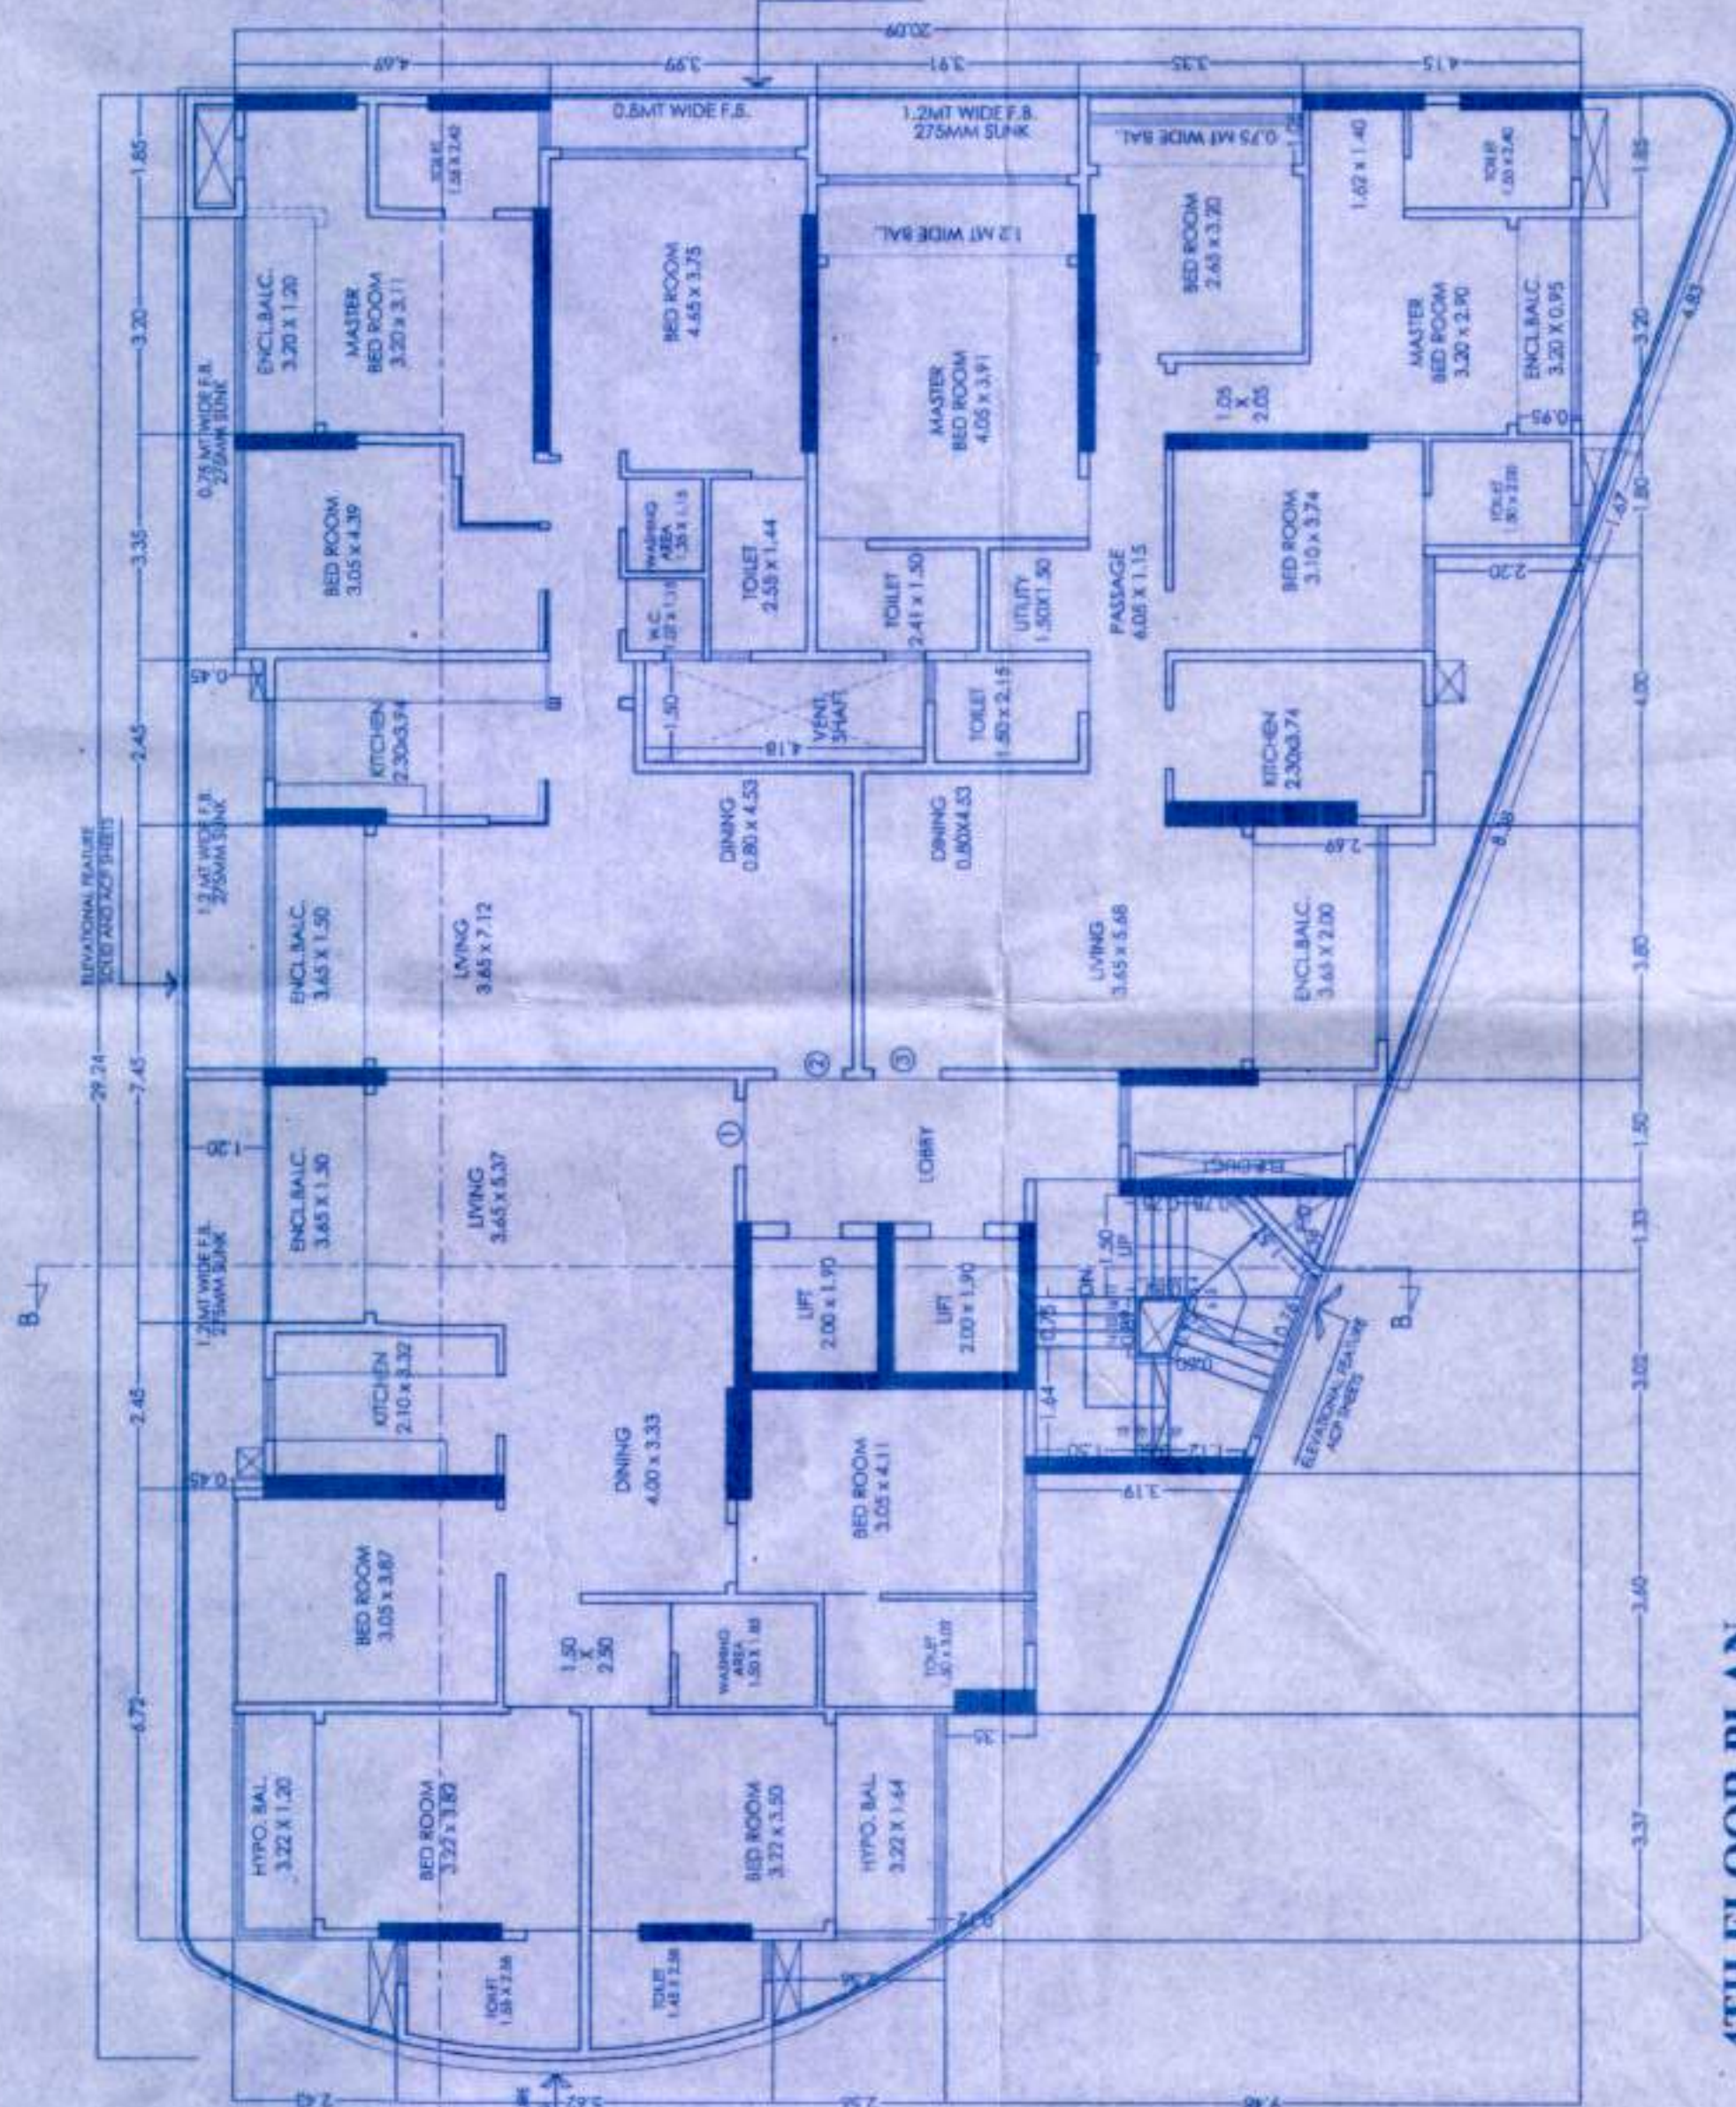


4TH FLOOR PLAN

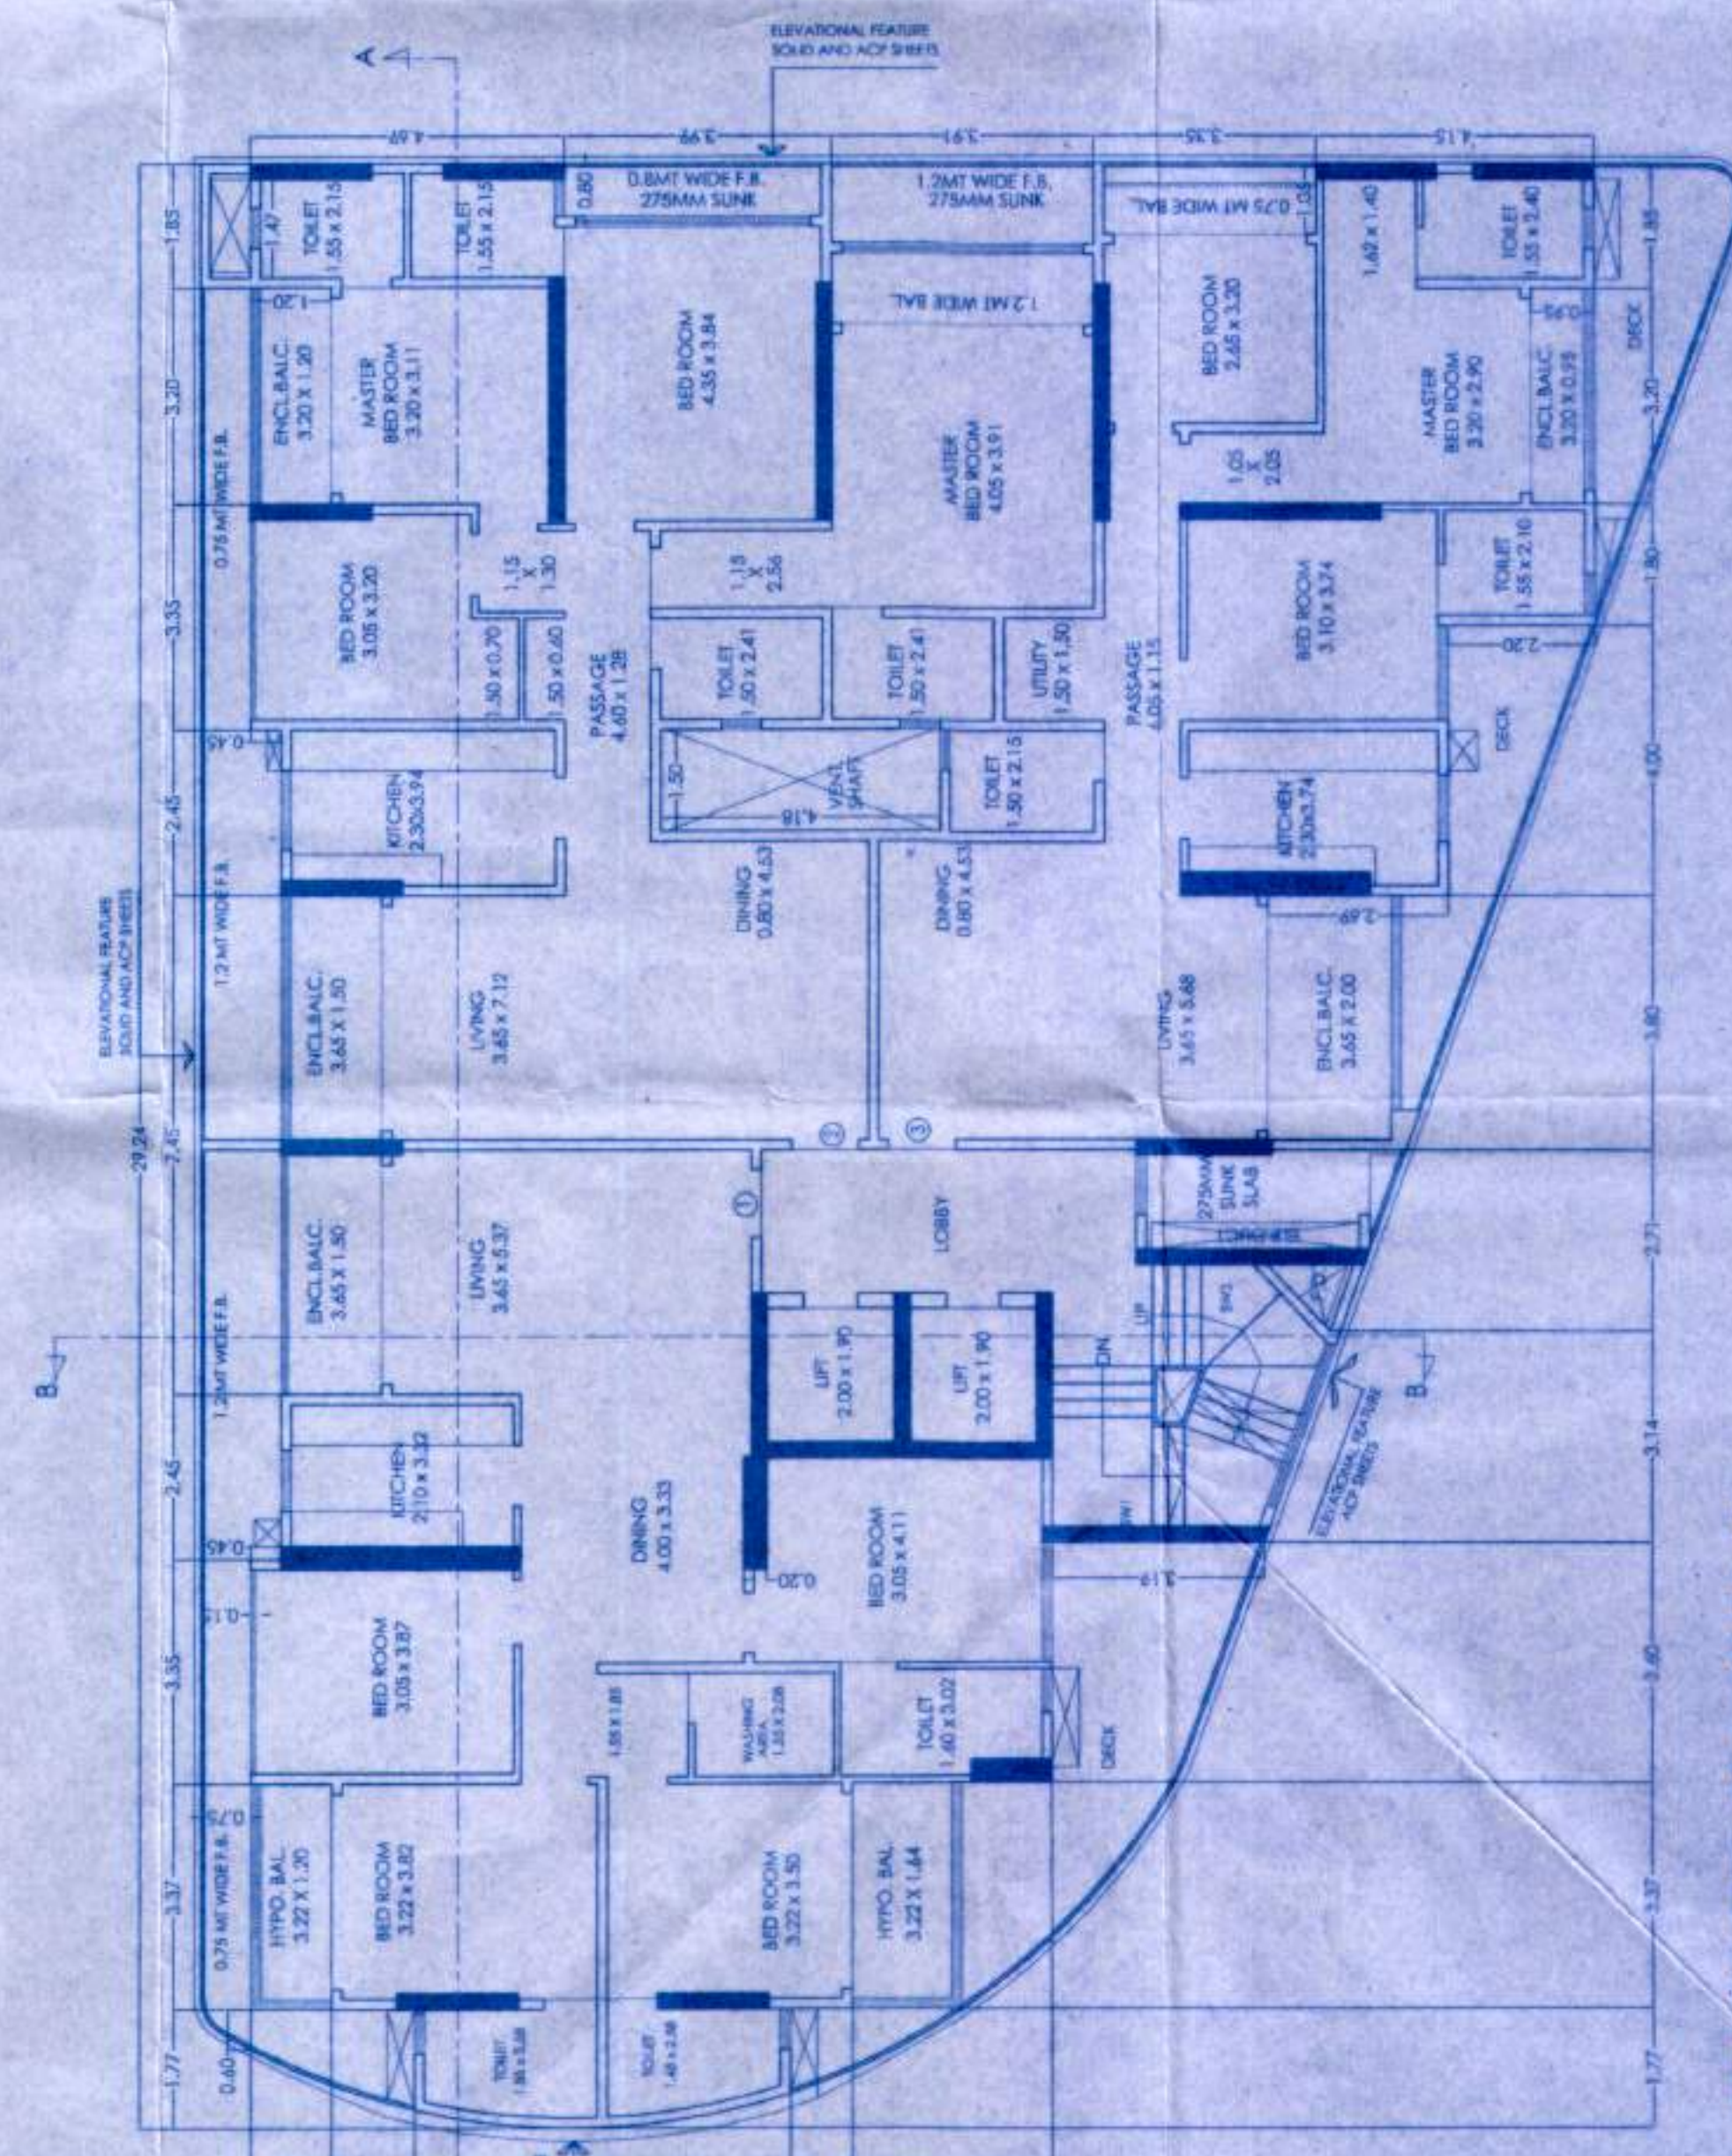


5TH TO 7TH, FLOOR PLAN
TYPICAL FLOOR PLAN

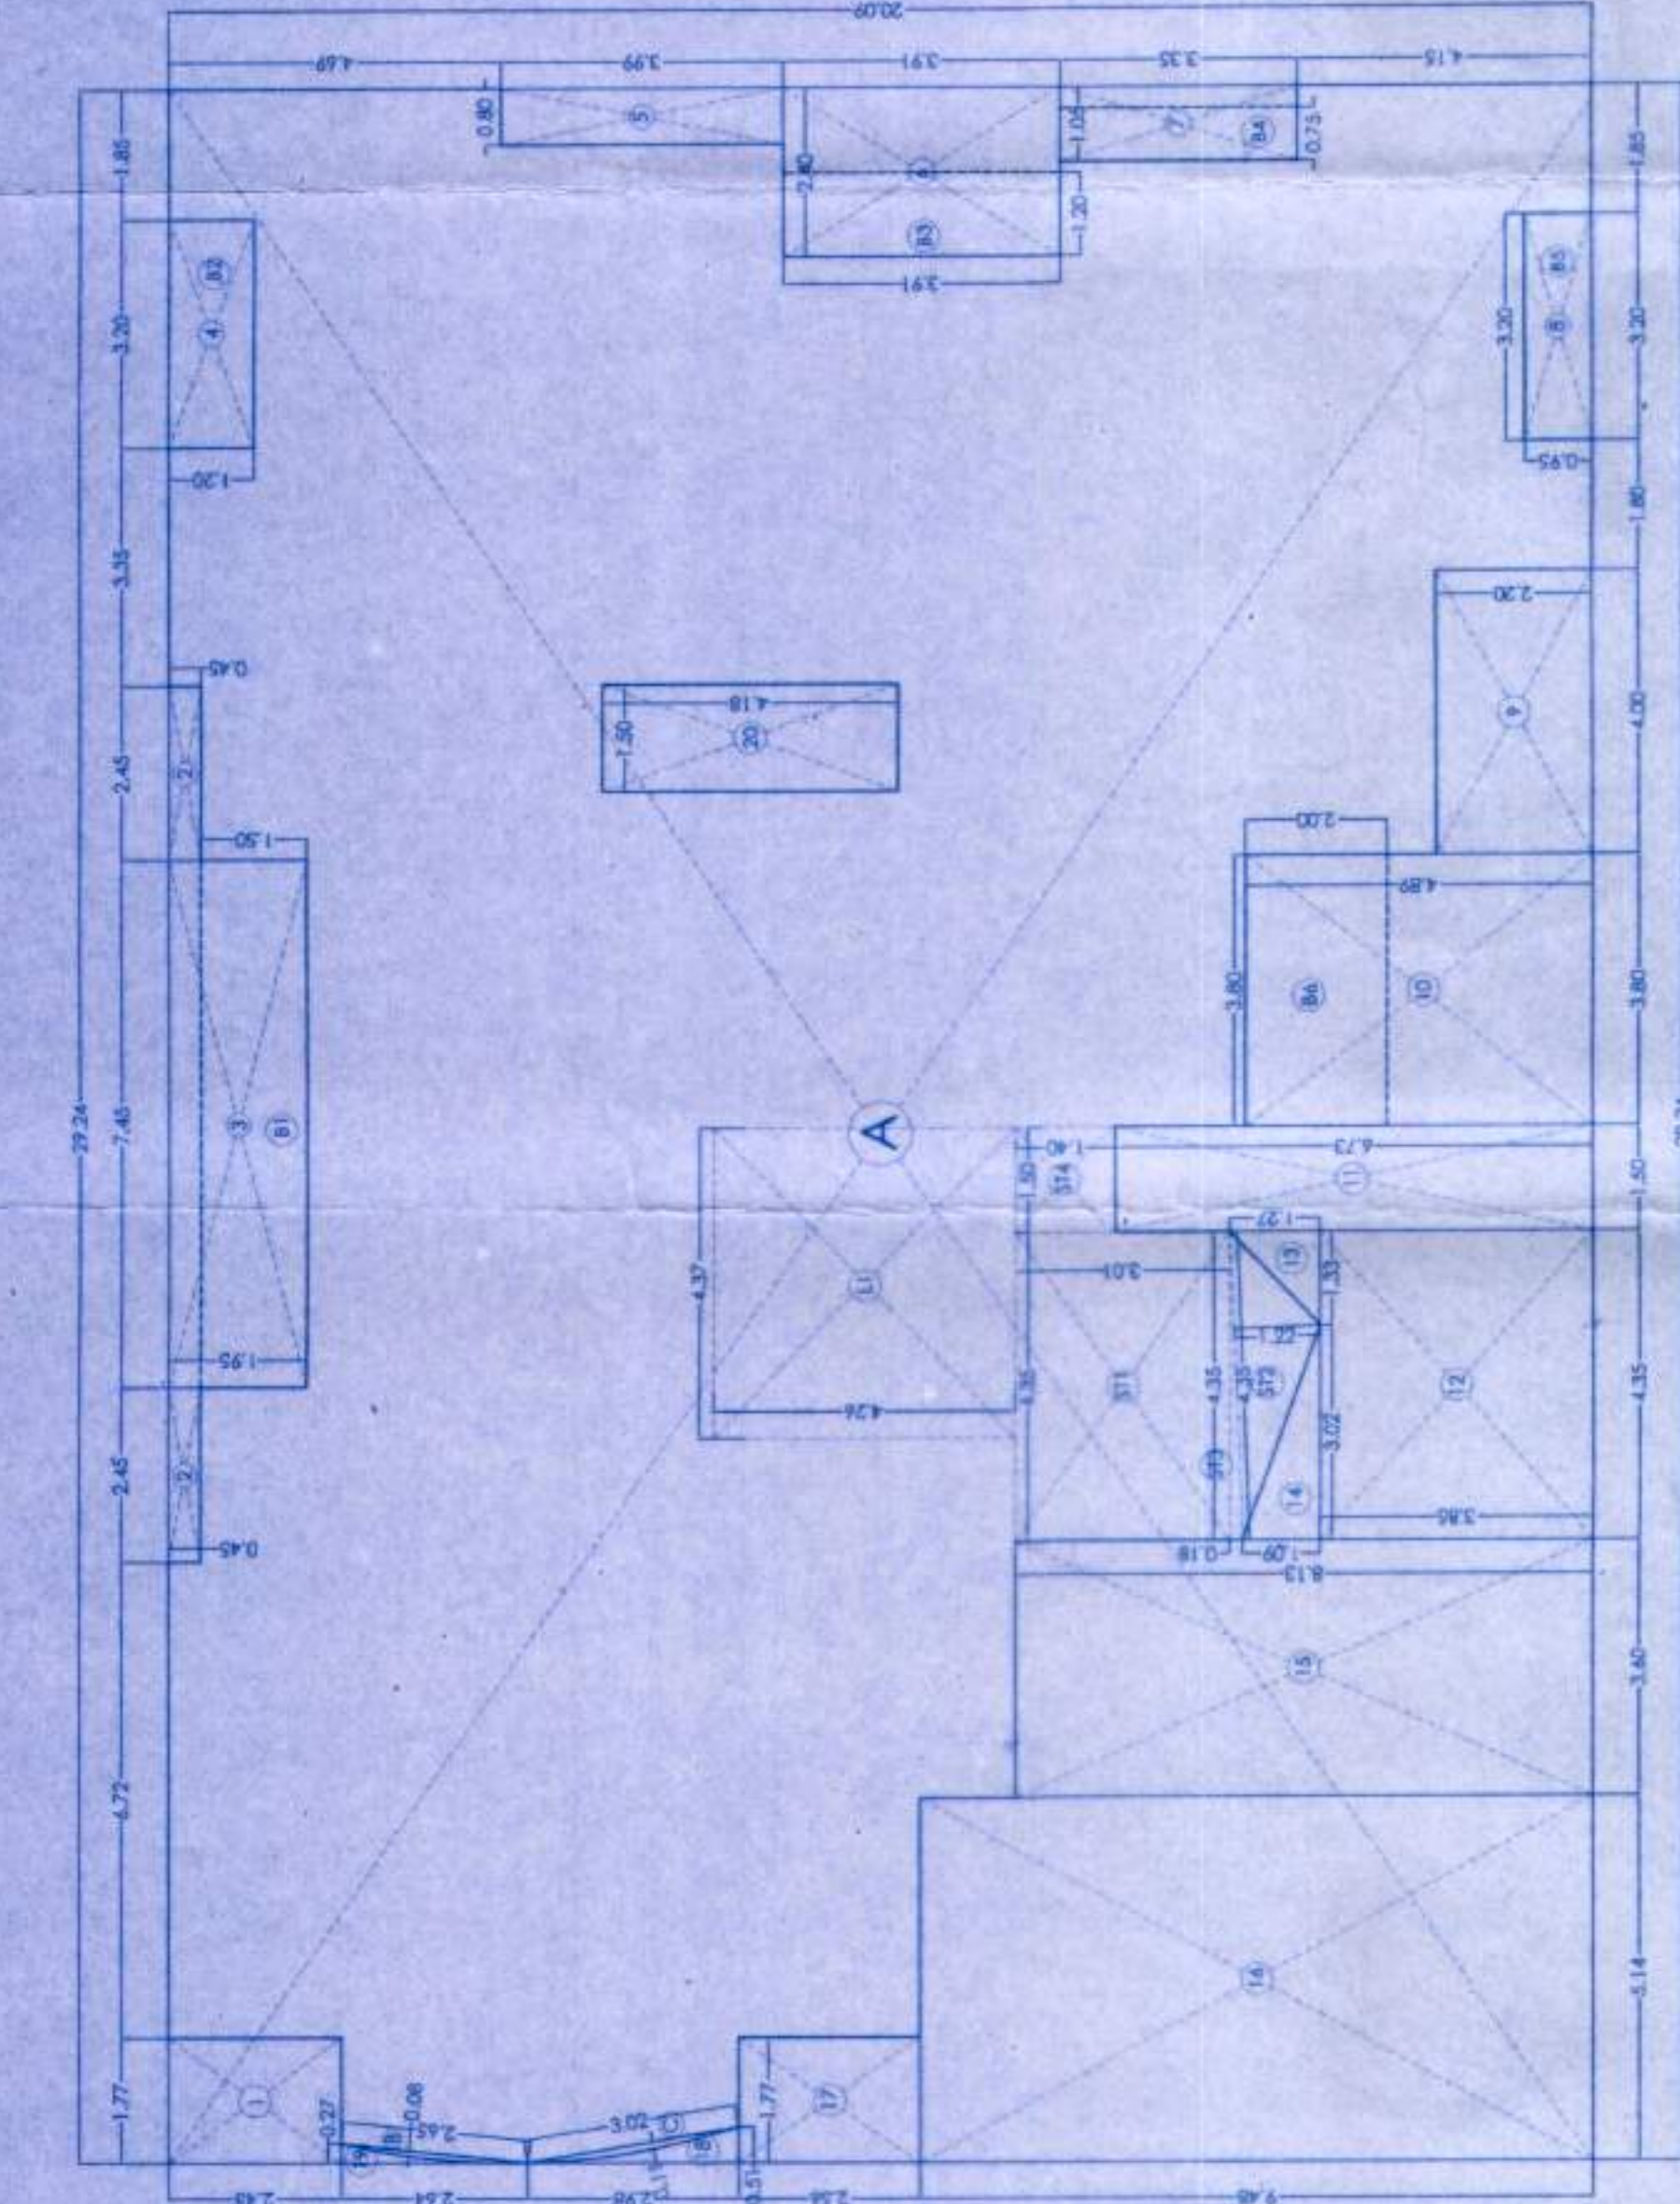

3RD FLOOR AREA DIAGRAM

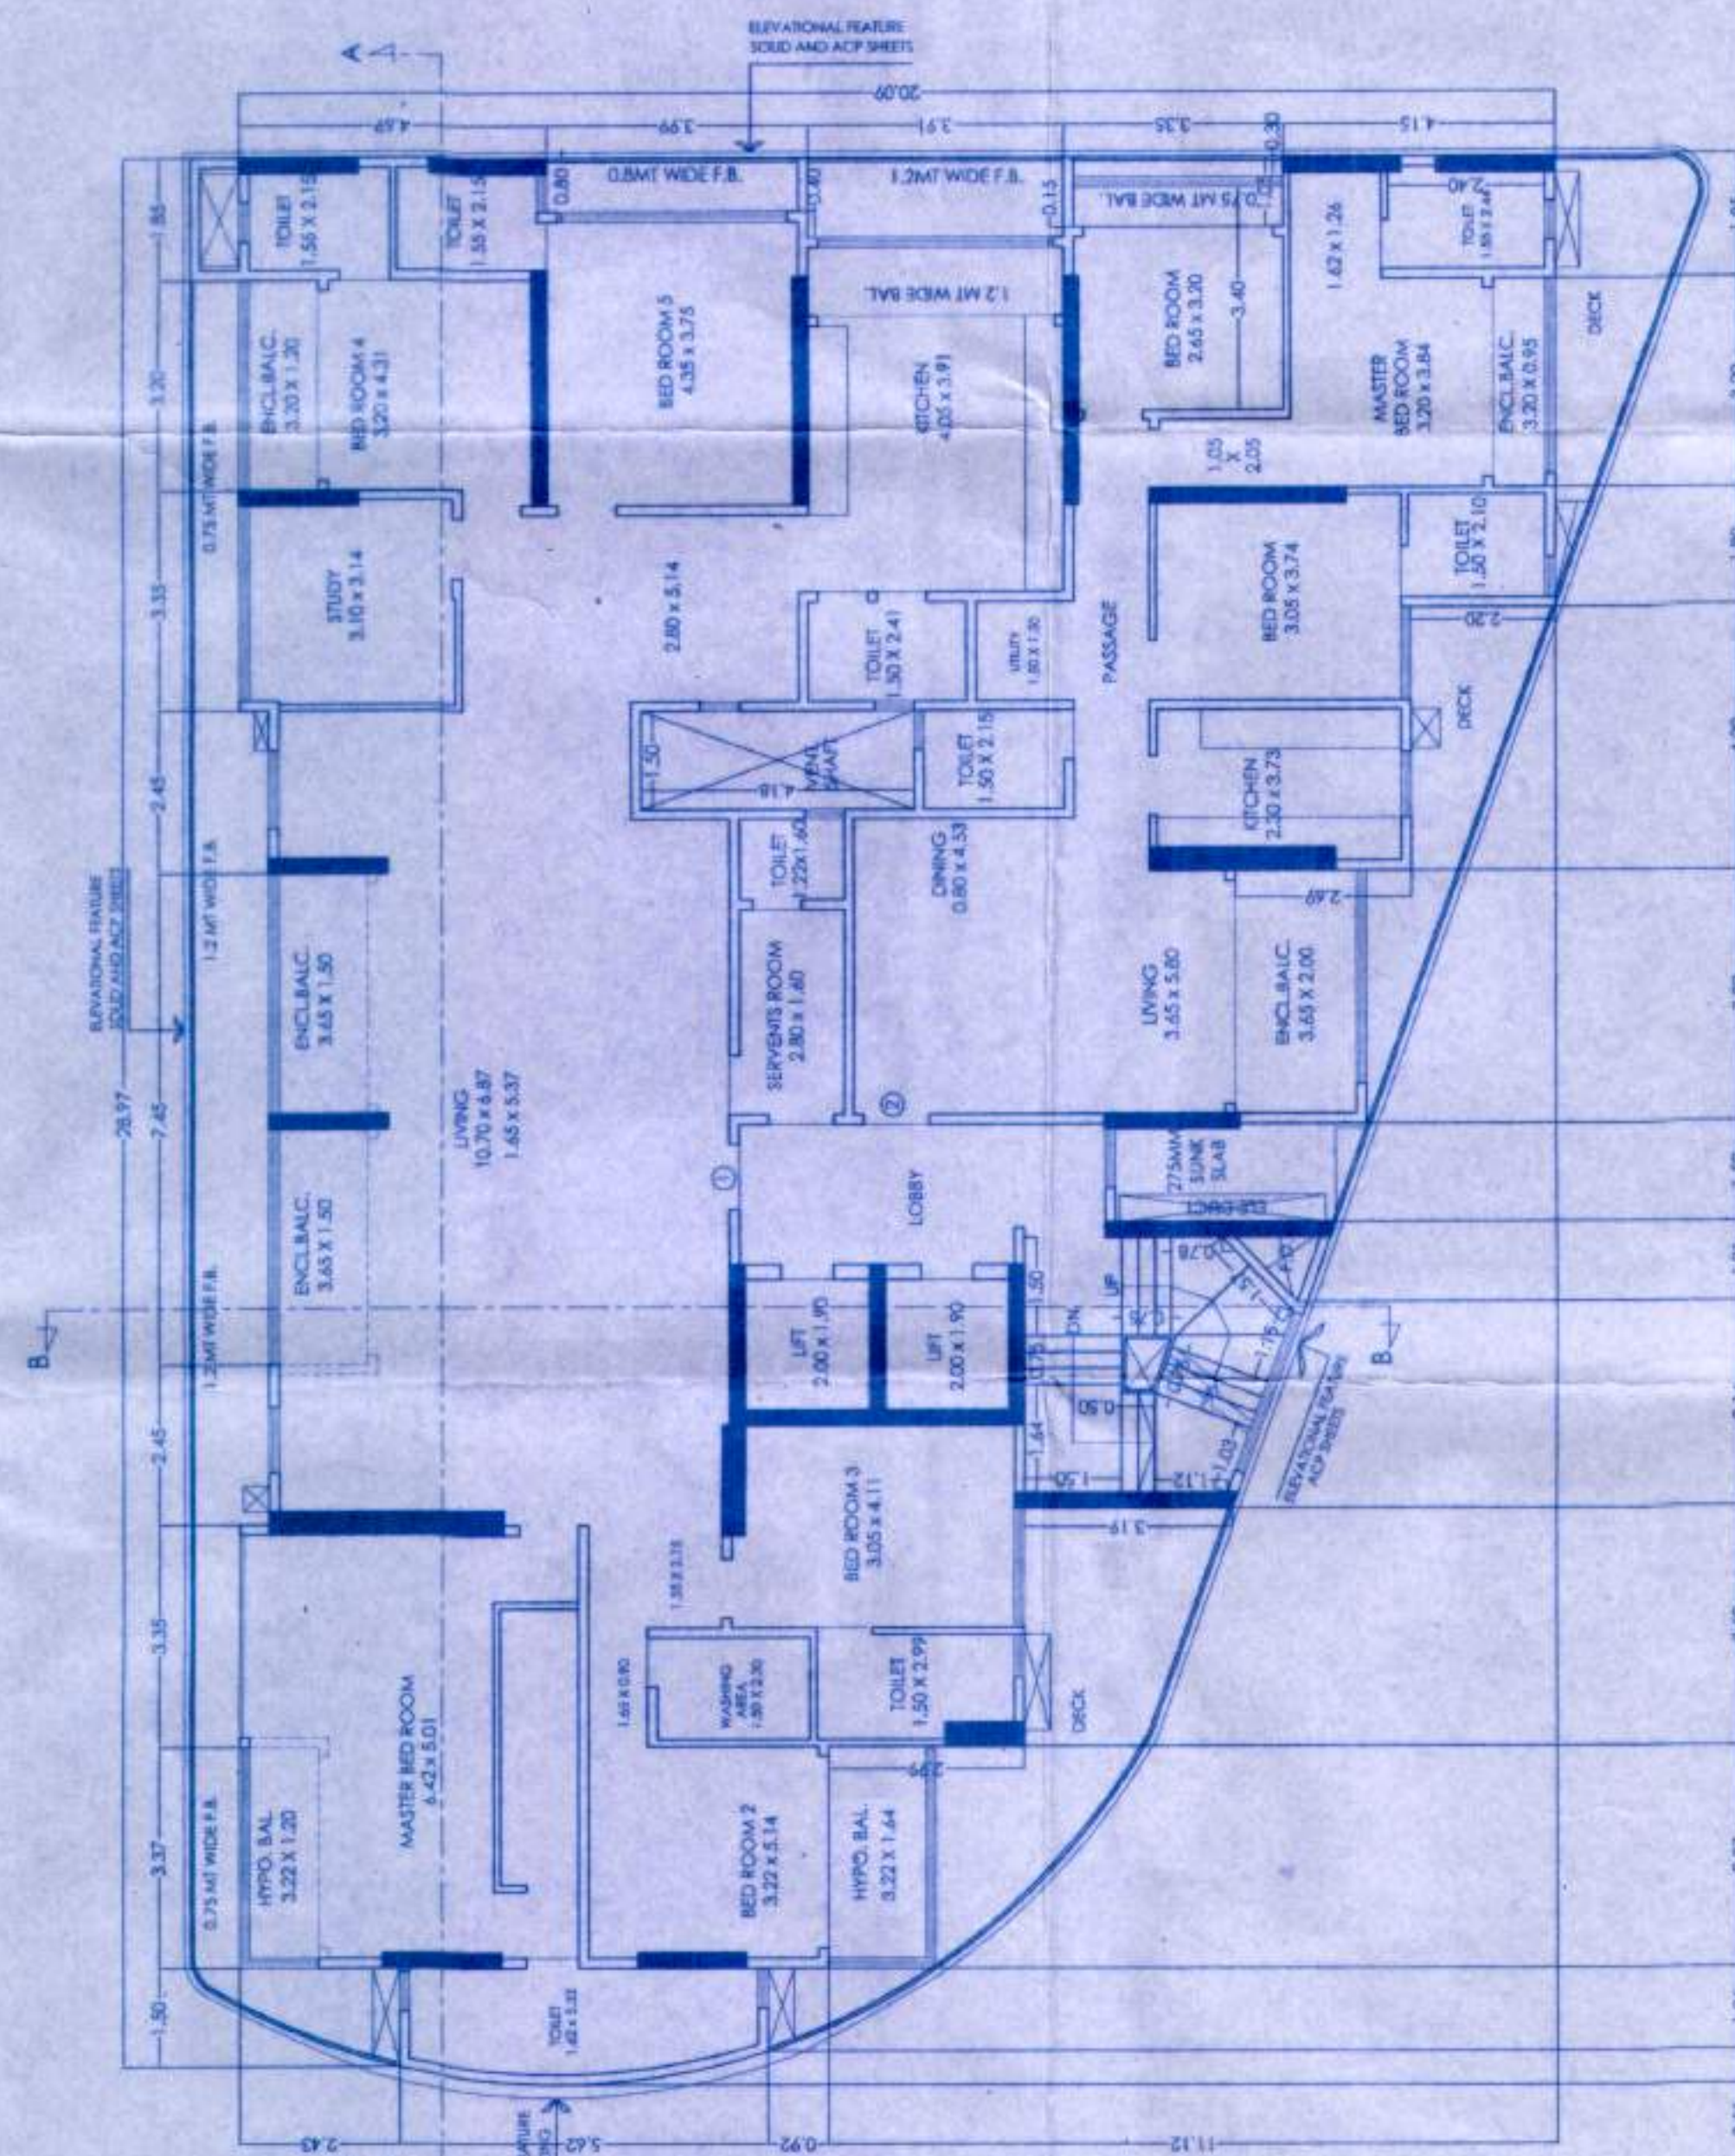

9TH FLOOR PLAN

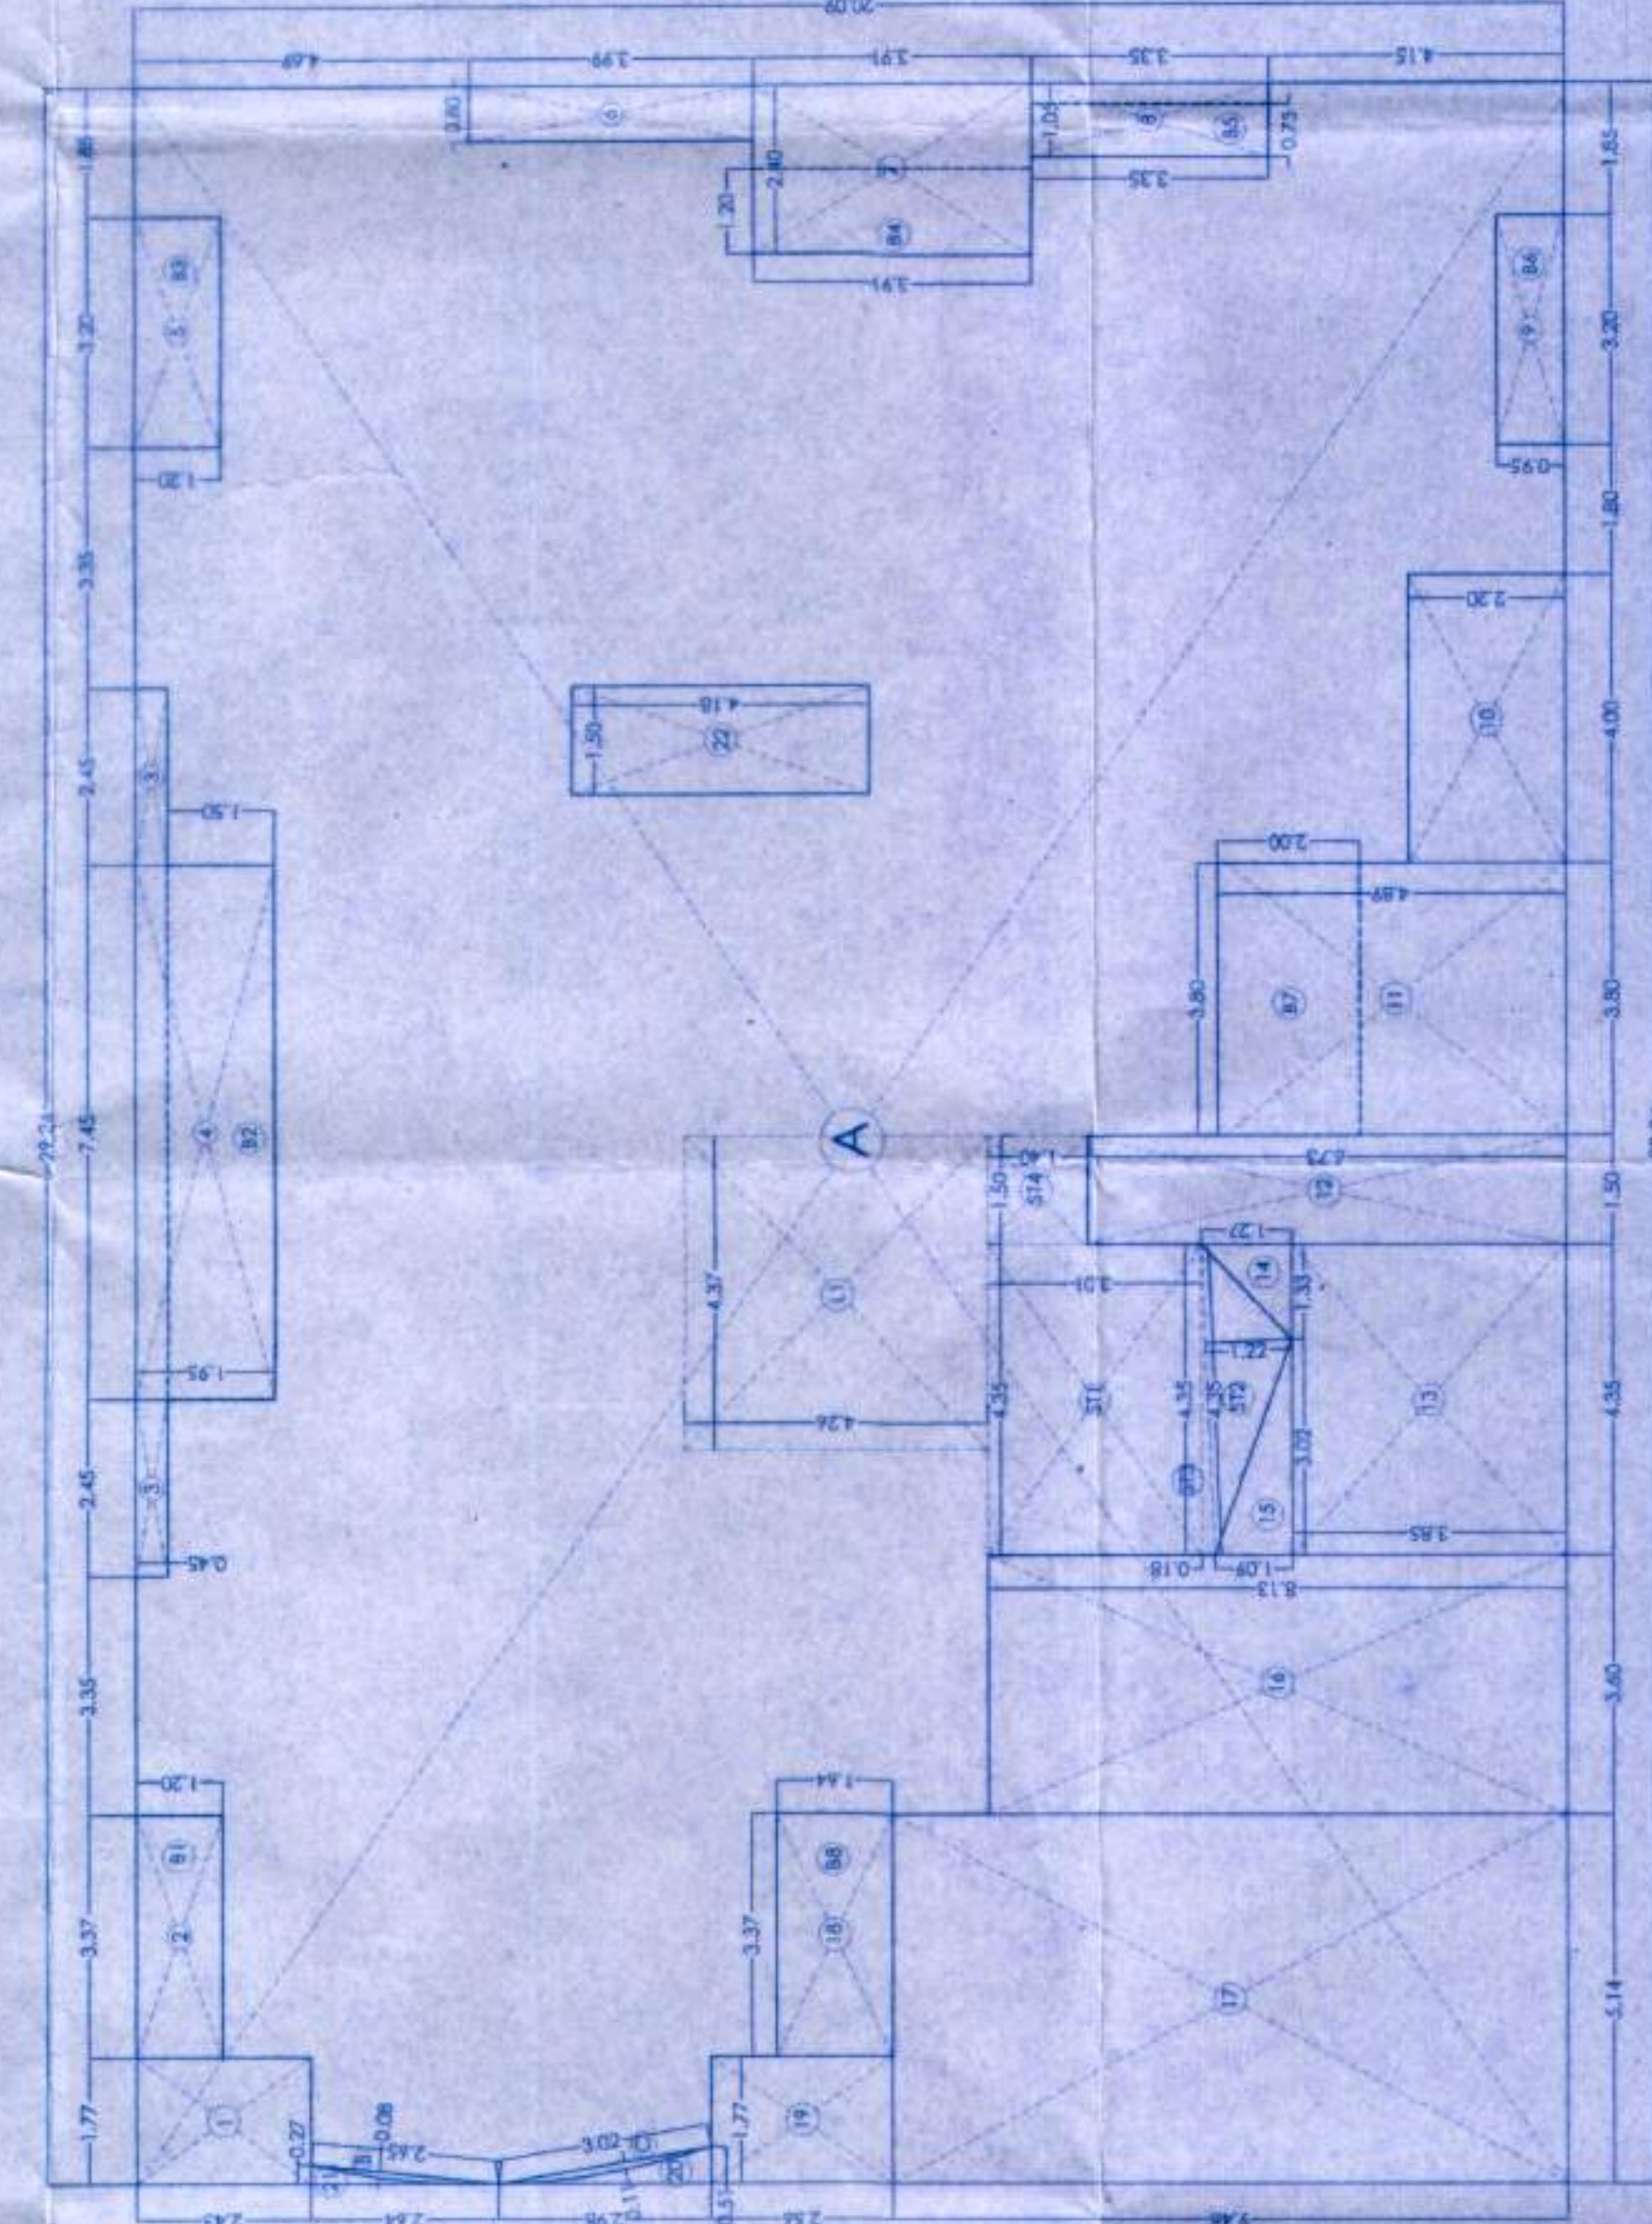

4TH TO 7TH & 9TH, 10TH FLOOR AREA DIAGRAM

BUILT-UP AREA CALCULATION

	A	B	C	IJ	JK	KL	KM	KN	KO	KP	KQ	KR	KS	KT	KU	KV	KW	KX	KY	KZ	LA	LB	LC	LD	LE	LF	LG	LH	LI	LJ	LK	LM	LN	LO	AA	AB	AC	AD
A	27.24	X	20.69	</	

3RD FLOOR NET AREA	10% PERMISSIBLE BALC.	PROPOSED BALC. AREA
81. 7.45 X 1.50	11.18	3.50
82. 3.20 X 1.20	3.84	3.50
83. 1.20 X 3.91	4.69	3.50
84. 0.75 X 3.35	2.51	3.50
85. 3.20 X 0.90	2.88	3.50
86. 3.50 X 2.05	7.14	3.50
TOTAL BALCONY	32.86	32.86
EXCESS BALC. AREA	= NIL	

4TH TO 7TH & 9TH, 10TH FLOOR
BALCONY AREA STATEMENT

[illegible]

Abstract

This cancels Approval
to the Previous Plans
Sanctioned under no.
54161 of 2025. M. S. M. M.

Dated 11/02/2025

Accepted as completion Plans
Accompanying with Acceptance
of O.C.C. by this Letter under
No. SRA/ENG/235/03/10/10
16 MAR 2011
Ex-Subst Engineer
Slum Rehabilitation Authority

PROFORMA 'B'
CONTENT OF SHEET

3RD TO 7TH & 9TH FLOOR PLAN & AREA DIAGRAM & CALCULATION.

STAMP OF APPROVAL OF PLANS

STAMP OF DATE OF RECEIPT OF PLANS

DESCRIPTION OF PROPOSAL & PROPERTY
PROPOSED SALE BLDG. UNDER S.R. SCHEME ON PLOT BEARING C.S. NO. 209 (pt), 224(pt), 226(pt), 231(pt), 232(pt), & 991 OF WORLI DIVN., BELANI NAGAR, WORLI, MUMBAI.

for :- SHREE SIDDHI SAGAR SRA CHS.

SIGN, NAME & ADDRESS OF OWNER

M/s. SPARK DEVELOPERS

102, Saraj Apartment, Opp. Manitang
Gujrati Club, King's Circle,
Matunga, Mumbai-400 019.

SIGN. NAME & ADDRESS OF ARCH./LS.

f a.v. vora associates
Popeye pvt. ltd.

license surveyors	consulting engineers
-------------------	----------------------

1. neelanjani, prarthana samaj road
vile parle (east), Mumbai - 400 057
Tel: 2612 9909/2619 1321, fax 2613 0486
Email: ajwara@vsnl.net

	REMARK	JOB NO. :-	SCALE :-	AS SHOWN
			DRG NO. :- 10A/07/07 DATE :-	DRN BY :- JITU CHKD BY :- JKHOR