


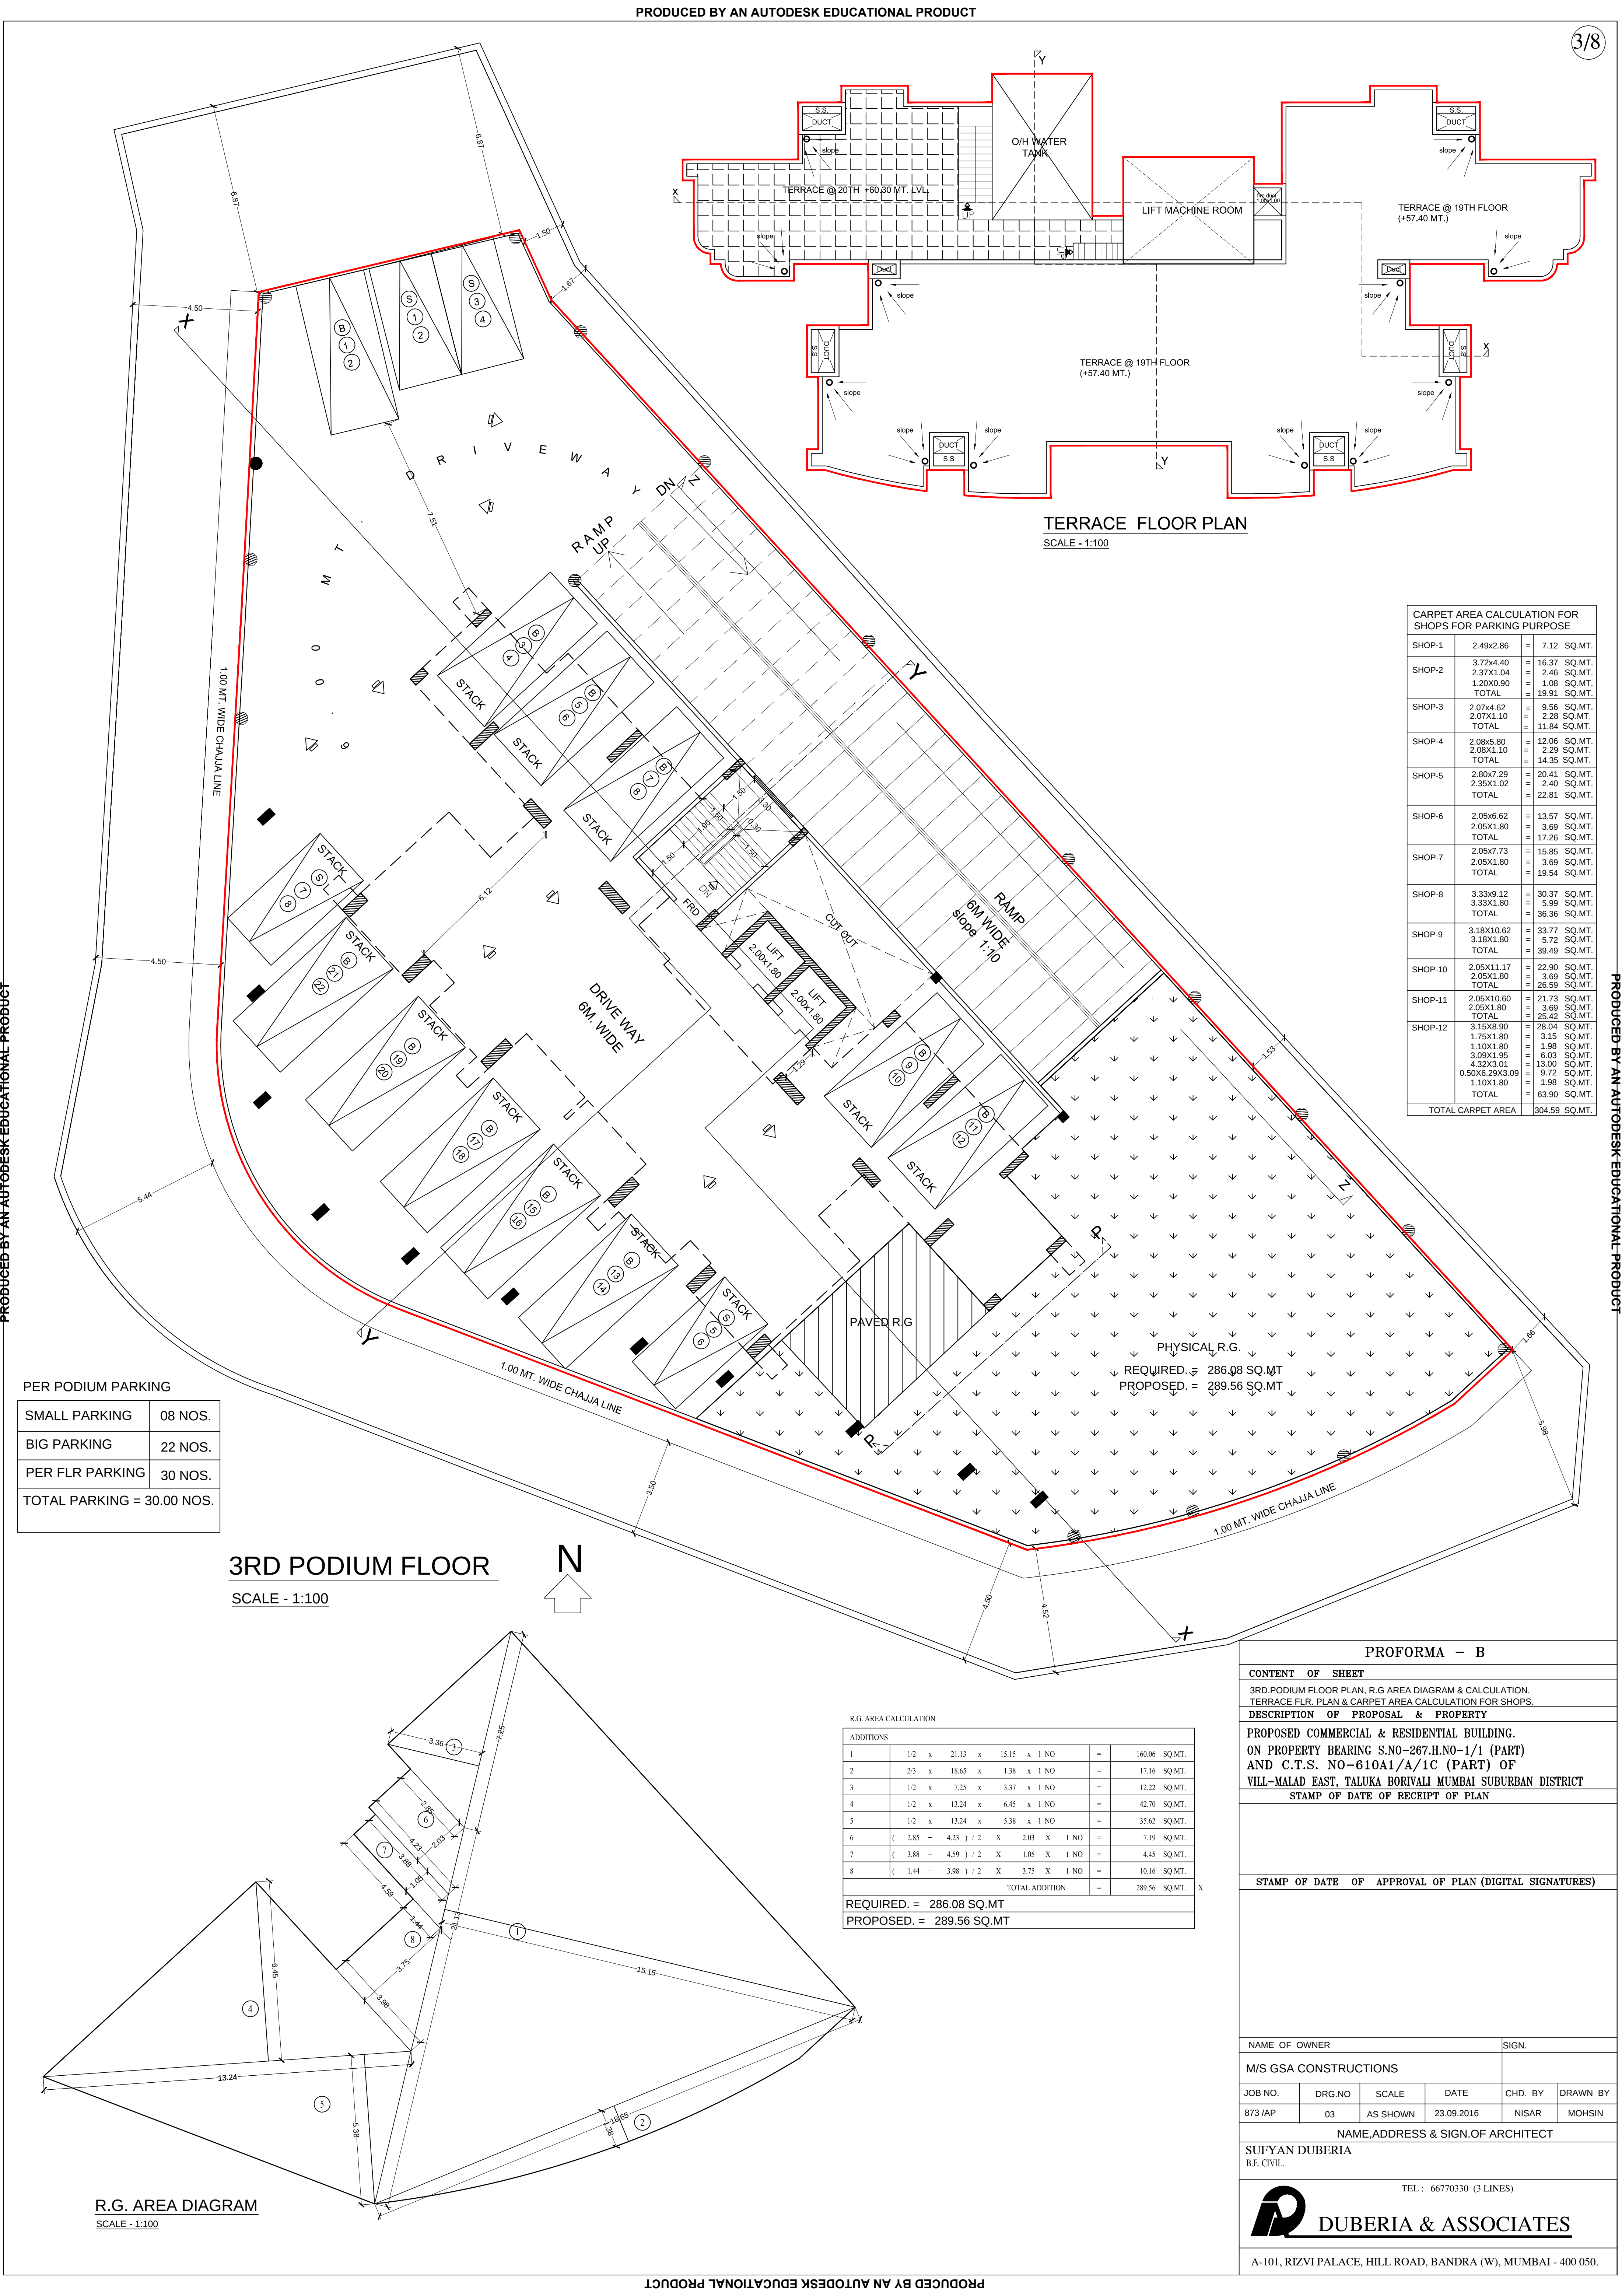


TERRACE FLOOR PLAN
SCALE - 1:100

CARPET AREA CALCULATION FOR SHOPS FOR PARKING PURPOSE			
SHOP-1	2.49x2.86	=	7.12 SQ.MT.
SHOP-2	3.72x4.40	=	16.37 SQ.MT.
	2.37x1.04	=	2.46 SQ.MT.
	1.20x0.90	=	1.08 SQ.MT.
TOTAL		=	19.91 SQ.MT.
SHOP-3	2.07x4.62	=	9.56 SQ.MT.
	2.07x1.10	=	2.28 SQ.MT.
	TOTAL	=	11.84 SQ.MT.
SHOP-4	2.08x5.80	=	12.06 SQ.MT.
	2.08x1.10	=	2.29 SQ.MT.
	TOTAL	=	14.35 SQ.MT.
SHOP-5	2.80x7.29	=	20.41 SQ.MT.
	2.35x1.02	=	2.40 SQ.MT.
	TOTAL	=	22.81 SQ.MT.
SHOP-6	2.05x6.62	=	13.57 SQ.MT.
	2.05x1.80	=	3.69 SQ.MT.
	TOTAL	=	17.26 SQ.MT.
SHOP-7	2.05x7.73	=	15.85 SQ.MT.
	2.05x1.80	=	3.69 SQ.MT.
	TOTAL	=	19.54 SQ.MT.
SHOP-8	3.33x9.12	=	30.37 SQ.MT.
	3.33x1.80	=	5.99 SQ.MT.
	TOTAL	=	36.36 SQ.MT.
SHOP-9	3.18x10.62	=	33.77 SQ.MT.
	3.18x1.80	=	5.72 SQ.MT.
	TOTAL	=	39.49 SQ.MT.
SHOP-10	2.05x11.17	=	22.90 SQ.MT.
	2.05x1.80	=	3.69 SQ.MT.
	TOTAL	=	26.59 SQ.MT.
SHOP-11	2.05x10.80	=	21.73 SQ.MT.
	2.05x1.80	=	3.69 SQ.MT.
	TOTAL	=	25.42 SQ.MT.
SHOP-12	3.15x8.90	=	28.04 SQ.MT.
	1.75x1.80	=	3.15 SQ.MT.
	1.10x1.80	=	1.98 SQ.MT.
	3.09x1.95	=	6.03 SQ.MT.
	4.32x3.01	=	13.00 SQ.MT.
	0.50x6.29x3.09	=	9.72 SQ.MT.
TOTAL		=	63.90 SQ.MT.
TOTAL CARPET AREA		=	304.59 SQ.MT.

PER PODIUM PARKING	
SMALL PARKING	08 NOS.
BIG PARKING	22 NOS.
PER FLR PARKING	30 NOS.
TOTAL PARKING = 30.00 NOS.	

3RD PODIUM FLOOR
SCALE - 1:100

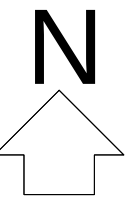

R.G. AREA CALCULATION					
ADDITIONS					
1	1/2	x	21.13	x	15.15 x 1 NO
2	2/3	x	18.65	x	1.38 x 1 NO
3	1/2	x	7.25	x	3.37 x 1 NO
4	1/2	x	13.24	x	6.45 x 1 NO
5	1/2	x	13.24	x	5.38 x 1 NO
6	(2.85 + 4.23) / 2 X 2.03 X 1 NO				
7	(3.88 + 4.59) / 2 X 1.05 X 1 NO				
8	(1.44 + 3.98) / 2 X 3.75 X 1 NO				
TOTAL ADDITION					= 289.56 SQ.MT.
REQUIRED. = 286.08 SQ.MT					
PROPOSED. = 289.56 SQ.MT					

R.G. AREA DIAGRAM
SCALE - 1:100

PROFORMA - B

CONTENT OF SHEET					
3RD PODIUM FLOOR PLAN, R.G AREA DIAGRAM & CALCULATION, TERRACE FLR. PLAN & CARPET AREA CALCULATION FOR SHOPS.					
DESCRIPTION OF PROPOSAL & PROPERTY					
PROPOSED COMMERCIAL & RESIDENTIAL BUILDING, ON PROPERTY BEARING S.NO-267.H.NO-1/1 (PART) AND C.T.S. NO-610A1/A/1C (PART) OF VILL-MALAD EAST, TALUKA BORIVALI MUMBAI SUBURBAN DISTRICT					
STAMP OF DATE OF RECEIPT OF PLAN					
STAMP OF DATE OF APPROVAL OF PLAN (DIGITAL SIGNATURES)					
NAME OF OWNER					
SIGN.					
M/S GSA CONSTRUCTIONS					
JOB NO.	DRG.NO	SCALE	DATE	CHD. BY	DRAWN BY
873 /AP	03	AS SHOWN	23.09.2016	NISAR	MOHSIN
NAME, ADDRESS & SIGN. OF ARCHITECT					
SUFYAN DUBERIA					
B.E. CIVIL.					
TEL : 66770330 (3 LINES)					
DUBERIA & ASSOCIATES					
A-101, RIZVI PALACE, HILL ROAD, BANDRA (W), MUMBAI - 400 050.					