
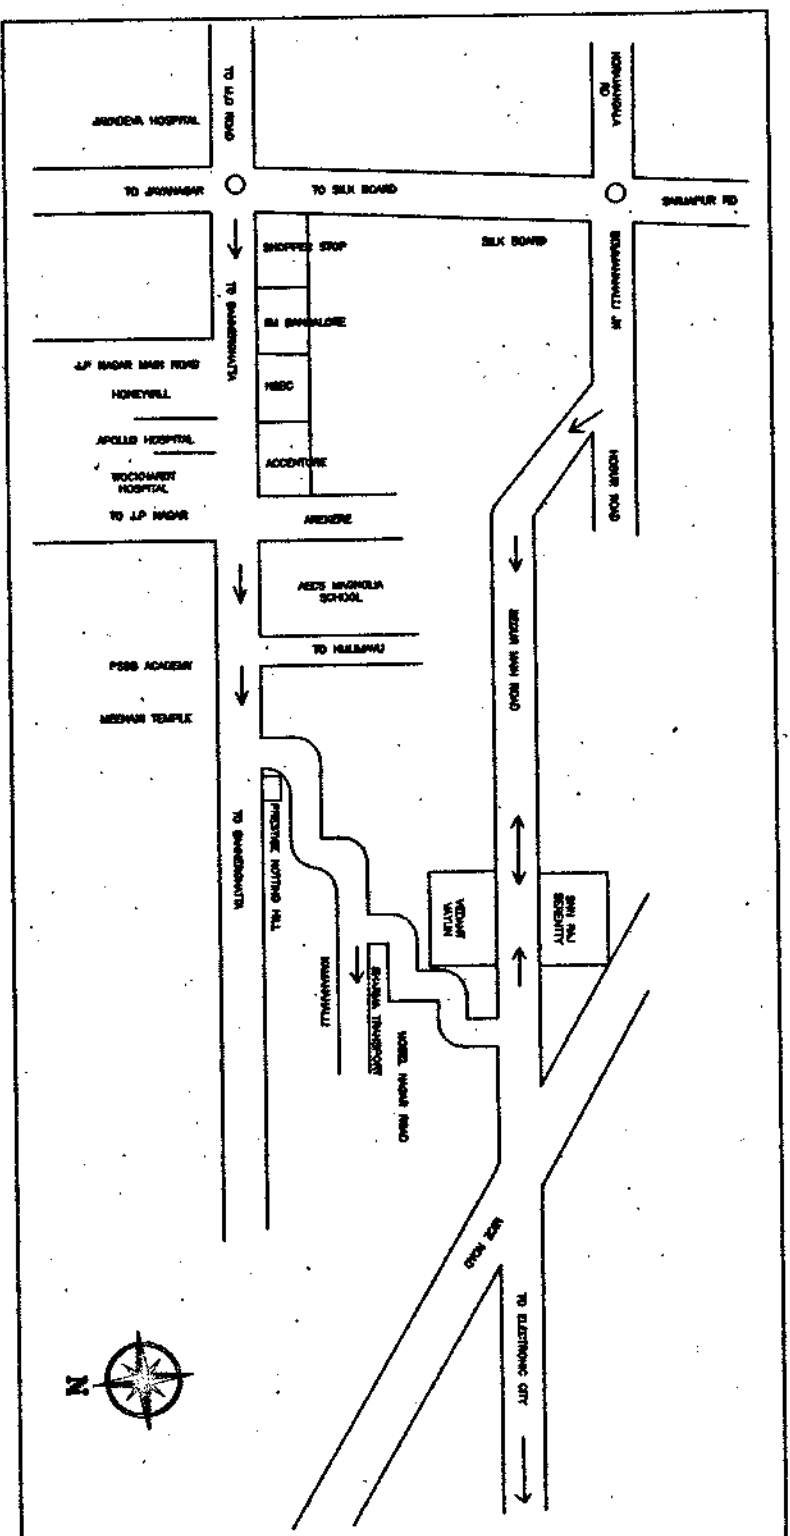


[illegible]

SITE PLAN (SCALE 1:100)

PRIVATE PROPERTY

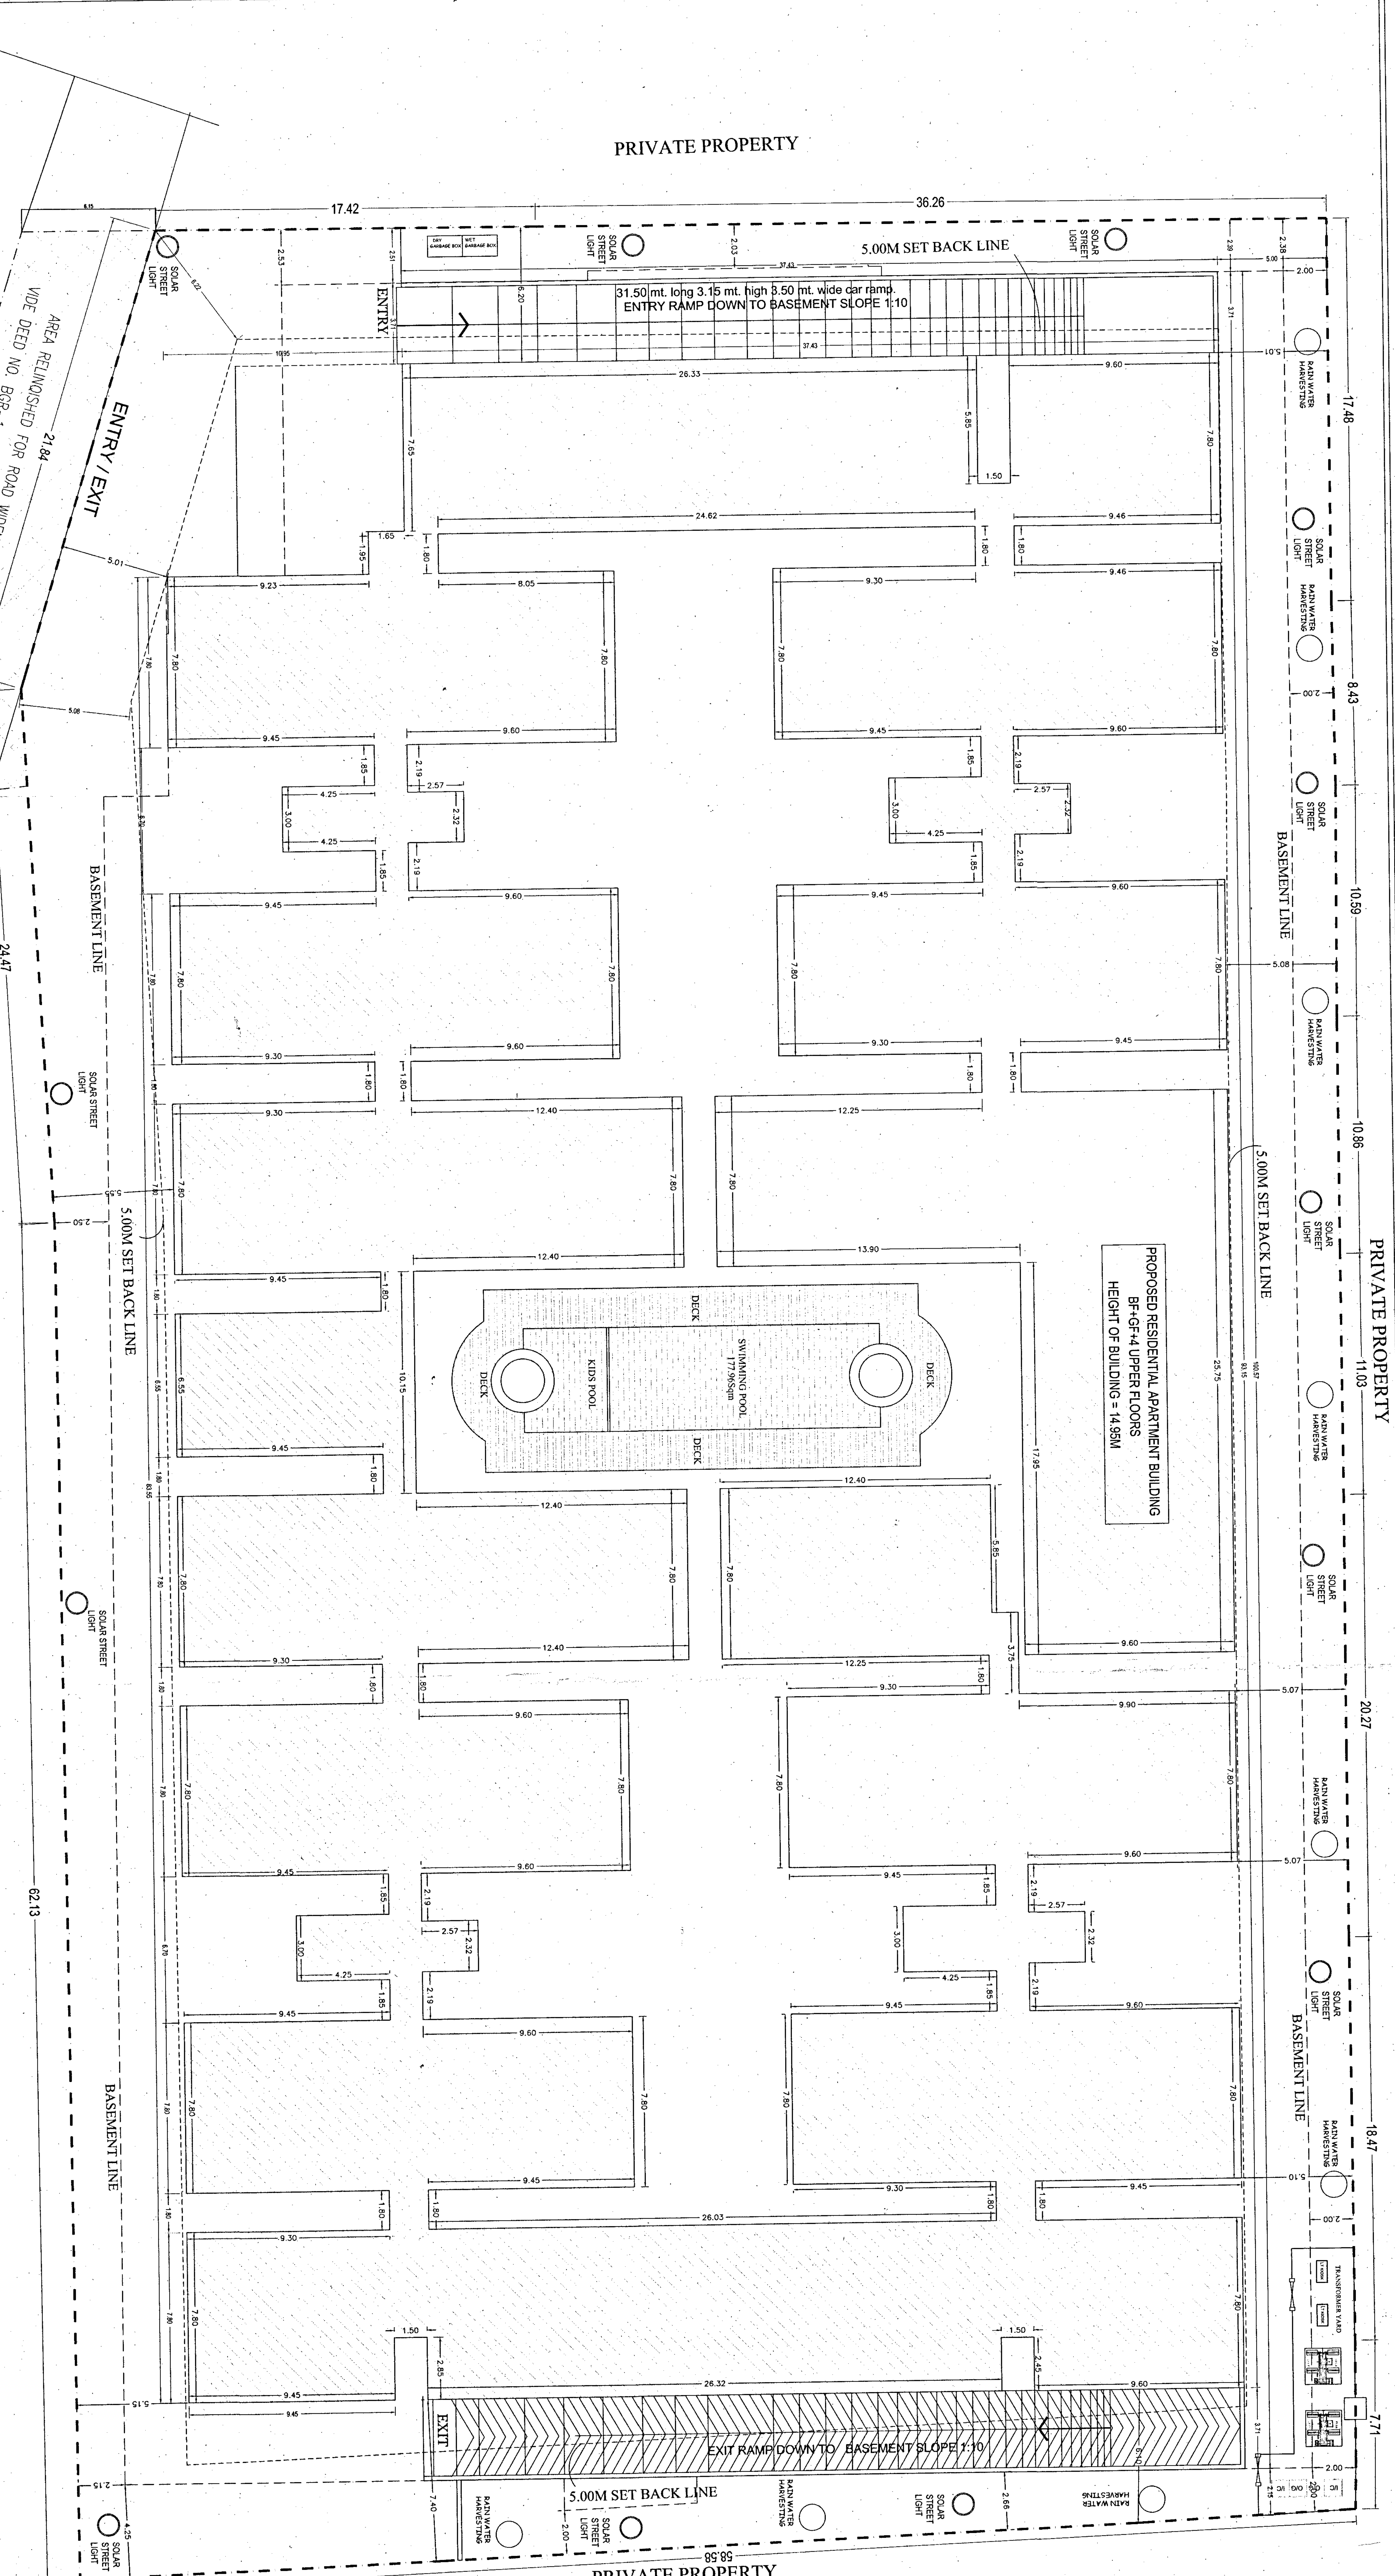

PROJECT DETAIL:

Sanction is accorded for residential use only. The use of the building shall not be elevated to any use other than residential.

Development floor is reserved for parking shall not be converted for any other purpose.

Development charges levied for increasing the capacity of water supply, sanitary and power main has to be paid to BWSB and BESCOM at their respective rates.

Necessary codes for running telephone cables, carrying a ground level for postal services & special services shall be provided.

For running garbage within the premises shall be provided.

The applicant shall construct temporary blinds for the use of construction workers and it should be demolished after the construction.

The applicant shall insure all workmen involved in the construction work against any accident.

- unwanted toddlers sitting during the entire construction.
- The applicant shall not reduce any building standards on height or on loads or on other details that shall be required by the building codes and standards. The details shall be removed and replaced by the applicant and the contractor at their own expense.
- The applicant shall not reduce the existing safety and security and the existing fire safety areas which shall be accessible at all the levels and occupants.
- The applicant shall provide a space for loading the building materials at the premises, equipped with K.E.C.C.P.A. (Kerala Civil Public Accounts) bill of lading.
- The applicant shall provide a separate room preferably 4,500 sq.ft. in basement for installation of equipment and shall also mark provision for telecom services as per the requirement.
- The applicant shall maintain during the construction the existing drainage system necessary to drain the rain water.
- The applicant shall ensure that the construction shall not endanger the safety of people/inhabitants etc. in the vicinity.

[illegible]

20) Construction or reconstruction of the building shall take two years and permission before the expiry of five years from the date of license or shall apply for permission to occupy the building at any time after the expiry of five years from the date of license.

21) The building should not be occupied without obtaining "OCCUPANCY CERTIFICATE" from the competent authority.

22) The building should not be used for the production activity of the building.

23) The building should not be used for the storage of any inflammable, explosive, or highly toxic material.

24) The applicant shall ensure that the Room water Harvesting Structures are provided & maintained in good condition for storage of water for non potable purposes or percentage of ground water at all times having a minimum tap depth specified in the By-Laws-2010.

25) The building shall be designed and constructed according to the norms prescribed in national Building Code and in the China for earthquake resistant design of structures in seismic zone.

26) The building shall be designed and constructed according to the norms prescribed to articulate the building.

[illegible]

301. Gedge, J. *Learning from Architectural Accidents*. Philadelphia: University City of Pennsylvania, 1997. 194 pp. Hardcover. \$39.95. ISBN 0-8122-3310-1. This book is a collection of case studies of accidents and design errors that have occurred in the construction of buildings. The book is organized into three parts: Part I: Introduction; Part II: Case Studies; and Part III: Conclusions. The book is a valuable resource for architects, engineers, and building officials.

[illegible][illegible]

1. Accommodation shall be provided by setting up of canteen by providing education to the workers in the construction sites.
2. Use of children of women shall be furnished by the builder/contractor to the labor. Deeper which is mandatory.
3. Employment of child labor in the construction activities strictly prohibited.
4. Issuing NOC from the labor Department before commencing any construction work is mandatory.
5. Owner will not be responsible for any accident that may occur in respect of property damage or loss of life.

6. Payment of license fee for sanction of this patent is applied to reader of W/P No.: 5890-2018.

7. The demand for payment of Part & Open space fee is Quoted as per the orders of Hon'ble Controller of Patents dated 12.04.2018.

8. Court vide W/P No. 5521/2010 (I-B/819), however this is subject to condition for remission of court fees in future, based on the oral decision of the final court order.

9. Payment of license fee for sanction of this patent is applied to reader of W/P No.: 5890-2018.

IN PRESENCE OF:

A. Per Commissioner: Ramesh Chandra N. Adair D/O JAYNANDRA PRASAD S/o is at date 20.15

The Applicant has paid the Rs. 42,000/- cash Receipt No. RS/REGISTRATION/000555.

Dated: 25.03.2018.

Page 17 of 19

1. License Fees	487000.00
2. General Insurance	10000.00
3. Telephone Charges	38450.00
4. a) For Building	125880.00
b) For Site	1972500.00
5. Security Deposit	652250.00
6. Plan copy & Compound wall charges	4100.00
7. Add'l % for administrative charges towards	
About 5% for administrative charges towards	33937.00
8. Security Fees	
TOTAL	4897240.00

S.A.Y. No. 4690000.00
 Vaid No. 00332 dated 22-12-2015 No. 3360000.00
 Bank: THE CANARA BANK LTD
 ಸರ್ಕಾರಿ ಪ್ರತಿ :
 ಇದೇ ಸಂಖ್ಯೆಯಲ್ಲಿ, ನಗರ, ನಗರದ ವಿಷಯ
 ದಾಖಲೆ 11/12/2015, ಇದರಲ್ಲಿ ನಗರದ ಸಂಖ್ಯೆ
 ಇದೇ ಸಂಖ್ಯೆಯಲ್ಲಿ 33/12/2015, ದಾಖಲೆ 33/12/2015
 ಇದೇ ಸಂಖ್ಯೆಯಲ್ಲಿ ದಾಖಲೆ 33/12/2015

[illegible]

Application No:	BBP/PA/PA/Div/D SOUTH/0320/14-15		
Application type:	General	Zone:	Bormannhill
Proposed Type:	Proposed Development	Ward:	Ward 192
Nature of Sanction:	New	Plot No Value:	75999,34,56,7
Plot Use:	Residential	C/P Survey No.:	0.00
Relief/III location:		Property No.:	0.00

Land Use Zone	Residential (Mean)	Locality/Street	0.00
AREA DETAILS			
AREA OF PLOT (Minimum)	(A)	6220.10	
NET AREA OF PLOT (Plot Area considered for COVERAGE) (B)		6220.10	
BALANCE AREA OF PLOT (Considered For Pann Fair) (C)		6220.10	
MAX. PERMISSIBLE COVERAGE AREA (50%)		3110.05	
Grounded Coverage Area (48.06%)		3051.45	

Proposed Coverage Area	3051.45
Admitted Net coverage area	(49.05%)
BALANCE COVERAGE AREA LEFT	30.60
PENMISSIBLE FAR (as per Zoning Regulation 2015)	(0.94%)
ADDITIONAL FAR	(2.25)
Residential FAR	13890.82
Proposed FAR Area	13927.86
Substructure Area Add in FAR (layout LV)	15.09
ACHIEVED NET FAR AREA	13936.45
	(2.24)

NOTED IN THE	56.27	(0.01)
BALANCE FOR AREA		
PERMISSIBLE BUILT UP AREA		
ACHIEVED BUILT UP AREA	19728.59	
ARCH. ENGRG. SUPERVISOR (Regd)	OWNER	

St. Krishna Aliyas Krishnappa V.

OWNER NAME:	Sathish K P BCCBL-3/BE-3/04/2007-08 Represented by His Managing Partner Sri. Tejas H. V.
PROJECT DESCRIPTION:	1) Sri. V. Ravindra 2) Sri. Krishna Aiyas Krishnappa V. 3) MS Vedant Devalapur Represented by His Managing Partner Sri. Tejas H. V.

PROPOSED RESIDENTIAL APARTMENT BUILDING AT
YELLENAHALI VILLAGE, BEGUR HOBLI, BANGALORE
SOUTH TALUK, BANGALORE.

BUILDING DETAILS				
Block Name	Use	Archival Use	Structure	
A (MEDIAN VAYUN)	Residential	Multidwelling Units	Bldg typ: 5.0 m Ht.	
Parking Type	Reqd No.	Reqd Area	Prog No.	Prog Area
Car	148	2035.00	164	2265.00
Visitor's Car Parking	15	206.25	0	0.00
Total Parking	163	2241.25	164	2265.00
Two-Wheeler	15	206.25	0	0.00

TOTAL F&B BUILT UP AREA STATEMENT:				
Block Name	Residential F&B Area	Total F&B Area	Buylva No.	Tenement
A1 (VEDANT VASINI)	13880.82	13871.86	19713.50	233.51
	13880.82	13871.86	19713.50	233.51
BACCON CALCULATION		13880.82	19713.50	233.51

[illegible]

THIRD ISSUE	
503.2.2.62.6	8.84
503.2.2.62.7	12.20
503.2.2.62.8	0.20
503.2.2.62.9	0.47
503.2.2.62.1	0.71
503.2.2.62.2	0.20
503.2.2.62.3	1.06

DRAWING TITLE	SCALE	SHEET NO
	1:100	01 OF 07

SITE PLAN

POSTAL ADDRESS AND ID NO.

1/181, KRISHNAPPA NO. 60, TEENAHALLI, BANGALORE - 560 008	3/158, TEJAS H V, 77, BTM II STAGE, 560 044
--	--

ID NO. YER100339 7/SR. PANDYA NO. 150A, NEAR BEGAH HOSPITAL, BANGLORE SOUTH-560 083 ID NO. K1234567	NS POLY. 83 FOOD, BANGALORE- 560 016 ID NO. 14-65-200100557
---	--