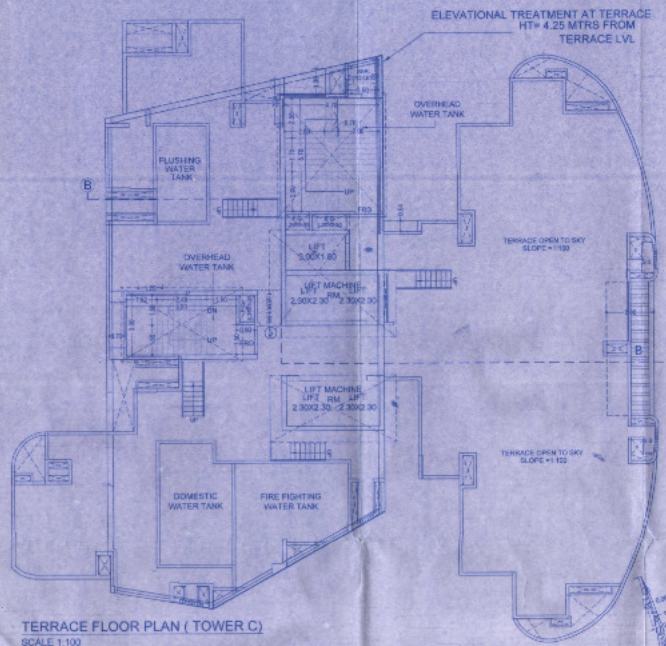

TERRACE FLOOR PLAN (TOWER C)
SCALE 1:100

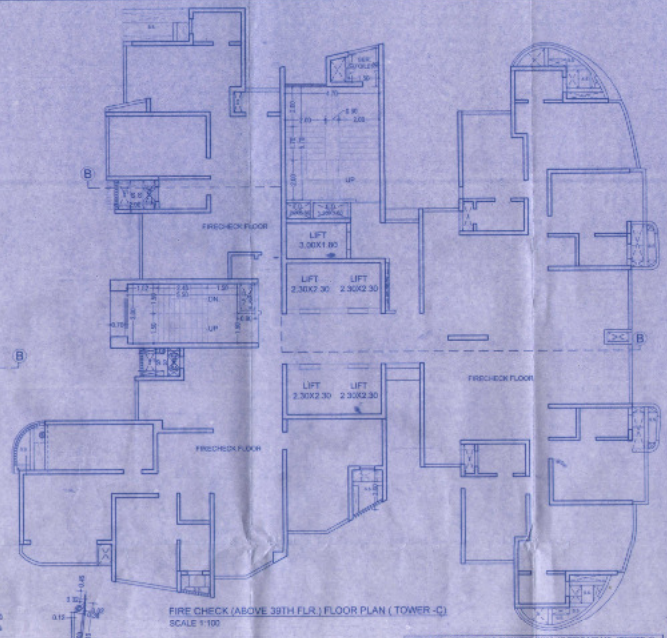

FIRE CHECK (ABOVE 39TH FLR.) FLOOR PLAN (TOWER -C)
SCALE 1:100

CARPET AREA STATEMENT FOR COMPUTATION OF PARKING SPACES ONLY
(40TH TO 45TH FLOOR)
FLAT NO. - 1 & 2 (TOWER C)

LIVING RM	5.85	X	3.30	=	19.31 SQ.MT
"	0.65	X	0.80	=	0.52 SQ.MT
KITCHEN	2.40	X	3.45	=	8.27 SQ.MT
DINING	1.80	X	3.50	=	6.30 SQ.MT
POTOILET	1.20	X	1.40	=	1.70 SQ.MT
PASSAGE	1.00	X	2.20	=	2.20 SQ.MT
BEDROOM 1	3.95	X	4.05	=	13.23 SQ.MT
"	0.60	X	0.80	=	1.40 SQ.MT
TOILET	2.40	X	1.50	=	3.60 SQ.MT
BEDROOM 2	3.05	X	3.05	=	9.30 SQ.MT
TOILET	2.39	X	1.40	=	3.34 SQ.MT
BEDROOM 3	3.75	X	3.45	=	12.94 SQ.MT
TOILET	2.40	X	1.40	=	3.36 SQ.MT
TOTAL				=	93.59 SQ.MT

CARPET AREA STATEMENT FOR COMPUTATION OF PARKING SPACES ONLY
(40TH TO 45TH FLOOR)
FLAT NO.- 3 (TOWER C)

ENT LOBBY	5.80	X	1.50	=	8.70 SQ.MT
LIVING ROOM	3.50	X	6.09	=	21.32 SQ.MT
DINING	2.80	X	3.05	=	8.54 SQ.MT
KITCHEN	2.40	X	3.40	=	8.21 SQ.MT
PUJA RM	1.25	X	1.00	=	1.25 SQ.MT
P.TOILET	1.40	X	1.25	=	1.82 SQ.MT
BEDROOM 1	4.05	X	3.75	=	11.44 SQ.MT
TOILET	2.49	X	2.80	=	3.58 SQ.MT
M.BEDROOM	4.40	X	3.35	=	14.74 SQ.MT
"	2.30	X	1.00	=	2.30 SQ.MT
WW	2.40	X	2.30	=	4.83 SQ.MT
TOILET	1.80	X	2.90	=	4.34 SQ.MT
"	1.20	X	2.20	=	3.48 SQ.MT
BEDROOM 2	3.00	X	3.45	=	10.42 SQ.MT
TOILET	1.50	X	2.40	=	3.73 SQ.MT

CARPET AREA STATEMENT FOR COMPUTATION OF PARKING SPACES ONLY
(40TH TO 45TH FLOOR)
FLAT NO.- 4 (TOWER C)

LIVING ROOM	5.80	X	2.60	=	10.80 SQ.MT
"	0.50	X	1.50	=	0.90 SQ.MT
DINING	2.55	X	3.65	=	5.95 SQ.MT
KITCHEN	2.60	X	2.65	=	6.36 SQ.MT
"	0.65	X	0.40	=	0.66 SQ.MT
PUJA RM	0.85	X	0.40	=	0.26 SQ.MT
TOILET	2.40	X	1.45	=	3.58 SQ.MT
PASSAGE	1.00	X	2.45	=	2.45 SQ.MT
BEDROOM 1	3.65	X	3.05	=	11.13 SQ.MT
MAS.BEDROOM	5.85	X	3.35	=	19.59 SQ.MT
"	1.00	X	1.00	=	1.00 SQ.MT
WW	0.80	X	2.20	=	1.76 SQ.MT
TOILET	2.81	X	1.50	=	4.38 SQ.MT
TOTAL				=	85.75 SQ.MT

BUILT UP AREA CAL. FOR ELEVATED WALL AT TERRACE LVL. (TOWER-C)
ADDITION

A	13.72	X	0.25	X	0.50 X 2	=	6.12 SQ.MT
B	5.74	X	0.25	X	0.50 X 1	=	1.02 SQ.MT
C	5.74	X	0.25	X	0.50 X 1	=	1.47 SQ.MT
D	6.63	X	0.25	X	0.50 X 1	=	3.71 SQ.MT
E	6.63	X	0.25	X	0.50 X 1	=	3.71 SQ.MT
TOTAL BUILT UP AREA (A)						=	9.46 SQ.MT
NET BUILT UP AREA (A-7.15%)						=	8.77 SQ.MT
AREA COUNTED IN F.S.I. TOWER-C						=	9.40 SQ.MT

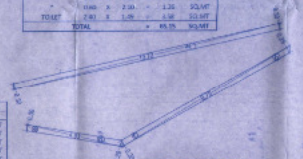

LINE AREA DIAGRAM FOR ELEVATED WALL AT TERRACE LVL. (TOWER - C)
SCALE - 1:100

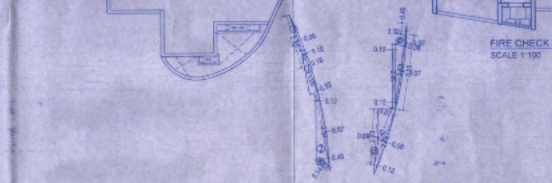

E.T. COUNTED AREA DIAGRAM FOR 40TH TO 45TH FLOOR (TOWER - C)
SCALE 1:50

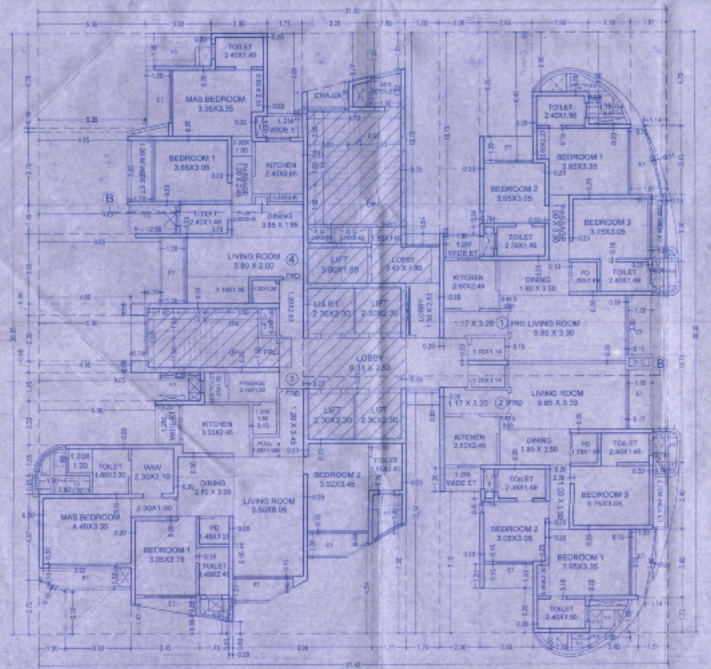

TYPICAL FLOOR PLAN FOR 40TH TO 45TH FLOOR (TOWER - C)
SCALE 1:100

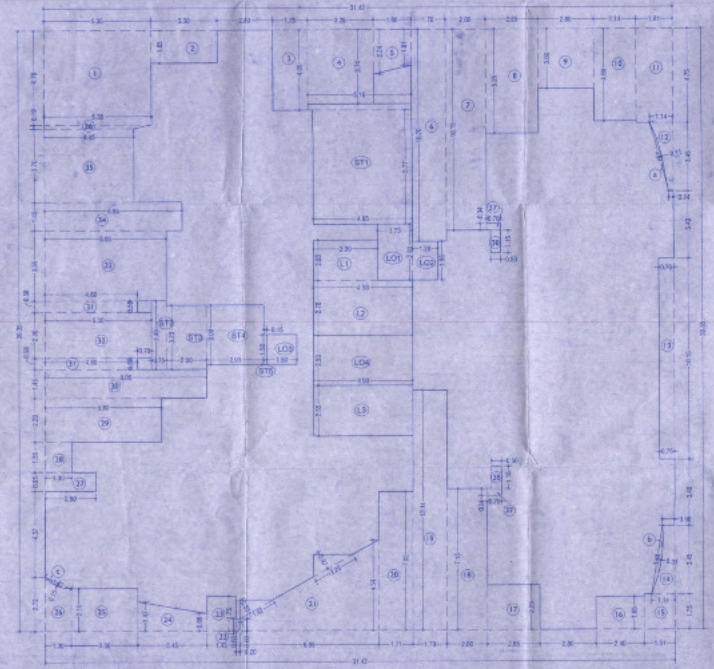

LINE AREA DIAGRAM FOR 40TH TO 45TH FLOOR (TOWER- C)
SCALE 1:100

BUILT UP AREA CAL. FOR 40TH TO 45TH FLOOR (TOWER -C)
AS PER NEW DCR DTE.A.1.12

ADDITION (C)							
A	11.40	X	0.23	X	1.00 X 2	=	10.50 SQ.MT
a	3.87	X	0.23	X	0.65 X 1	=	0.58 SQ.MT
B	3.87	X	0.23	X	0.65 X 1	=	0.58 SQ.MT
C	1.40	X	0.23	X	0.65 X 1	=	0.21 SQ.MT
TOTAL						=	11.87 SQ.MT
FORWARD ADDITION (E)							
1	5.77	X	5.70	X	1.00 X 1	=	23.47 SQ.MT
2	3.90	X	1.65	X	1.00 X 1	=	5.45 SQ.MT
3	5.70	X	0.85	X	1.00 X 1	=	4.85 SQ.MT
4	3.29	X	3.79	X	1.00 X 1	=	12.47 SQ.MT
5	1.80	X	2.20	X	1.81 X 1	=	8.61 SQ.MT
6	1.78	X	10.78	X	1.00 X 1	=	19.19 SQ.MT
7	2.60	X	10.73	X	1.00 X 1	=	28.00 SQ.MT
8	2.65	X	5.15	X	1.00 X 1	=	13.65 SQ.MT
9	2.68	X	3.69	X	1.00 X 1	=	9.89 SQ.MT
10	2.33	X	4.00	X	1.00 X 1	=	9.79 SQ.MT
11	1.00	X	4.79	X	1.00 X 1	=	8.80 SQ.MT
12	5.68	X	1.20	X	4.23 X 1	=	2.89 SQ.MT
13	0.76	X	0.95	X	1.00 X 1	=	7.21 SQ.MT
14	5.42	X	1.14	X	0.65 X 1	=	4.00 SQ.MT
15	1.91	X	1.70	X	1.00 X 1	=	3.64 SQ.MT
16	4.80	X	1.65	X	1.00 X 1	=	7.92 SQ.MT
17	2.80	X	2.05	X	1.00 X 1	=	5.96 SQ.MT
18	2.80	X	7.53	X	1.00 X 1	=	19.18 SQ.MT
19	1.70	X	12.14	X	1.00 X 1	=	20.64 SQ.MT
20	1.21	X	7.60	X	1.00 X 1	=	9.20 SQ.MT
21	6.67	X	0.65 + 4.51	X	1.00 X 1	=	17.86 SQ.MT
22	2.30	X	9.60	X	1.00 X 1	=	3.18 SQ.MT
23	1.50	X	4.60	X	1.00 X 1	=	6.90 SQ.MT
24	0.70	X	0.93 + 0.65	X	1.00 X 1	=	0.52 SQ.MT
25	3.45	X	1.47	X	0.65 X 1	=	3.30 SQ.MT
26	3.45	X	1.47 + 0.65	X	1.00 X 1	=	5.85 SQ.MT
27	3.73	X	0.23	X	1.00 X 1	=	0.85 SQ.MT
28	3.29	X	0.76 + 2.65	X	1.00 X 1	=	5.27 SQ.MT
29	2.73	X	3.95	X	1.00 X 1	=	10.78 SQ.MT
30	1.89	X	1.58	X	1.00 X 1	=	2.98 SQ.MT
31	4.65	X	2.28	X	1.00 X 1	=	10.60 SQ.MT
32	4.65	X	1.48	X	1.00 X 1	=	10.67 SQ.MT
33	4.63	X	0.68	X	1.00 X 1	=	3.14 SQ.MT
34	5.73	X	2.28	X	1.00 X 1	=	13.06 SQ.MT
35	4.65	X	3.75	X	1.00 X 1	=	17.44 SQ.MT
36	4.65	X	1.48	X	1.00 X 1	=	10.67 SQ.MT
37	4.78	X	0.98	X	1.00 X 1	=	4.68 SQ.MT
38	4.65	X	4.79	X	1.00 X 1	=	16.47 SQ.MT
39	1.50	X	0.65	X	1.00 X 1	=	0.97 SQ.MT
40	4.78	X	0.98	X	1.00 X 1	=	4.68 SQ.MT
TOTAL						=	334.61 SQ.MT
BASEMENT TOILET AT PRO.LAND FOR DWN.2011							
TOTAL						=	334.61 SQ.MT
STAIRCASE, LIFT, LOBBY & PASSAGE DEDUCTION (ST)							
ST1	3.70	X	0.31	X	0.50 X 1	=	0.57 SQ.MT
ST2	3.70	X	0.31	X	0.50 X 1	=	0.57 SQ.MT
ST3	0.75	X	9.60	X	1.00 X 1	=	7.20 SQ.MT
ST4	0.98	X	4.65	X	1.00 X 1	=	4.56 SQ.MT
ST5	0.98	X	3.80	X	1.00 X 1	=	3.72 SQ.MT
ST6	0.75	X	8.60	X	1.00 X 1	=	6.45 SQ.MT
L1	3.28	X	4.60	X	1.00 X 1	=	15.09 SQ.MT
L2	3.28	X	2.30	X	1.00 X 1	=	7.54 SQ.MT
L3	4.91	X	2.55	X	1.00 X 1	=	12.52 SQ.MT
L4	4.91	X	2.80	X	1.00 X 1	=	13.75 SQ.MT
L5	3.28	X	1.90	X	1.00 X 1	=	6.23 SQ.MT
L6	3.28	X	2.46	X	1.00 X 1	=	8.07 SQ.MT
L7	3.28	X	2.80	X	1.00 X 1	=	9.18 SQ.MT
L8	3.28	X	1.90	X	1.00 X 1	=	6.23 SQ.MT
LO1	3.28	X	2.46	X	1.00 X 1	=	8.07 SQ.MT
LO2	3.28	X	2.80	X	1.00 X 1	=	9.18 SQ.MT
LO3	3.28	X	1.90	X	1.00 X 1	=	6.23 SQ.MT
LO4	3.28	X	2.46	X	1.00 X 1	=	8.07 SQ.MT
LO5	3.28	X	2.80	X	1.00 X 1	=	9.18 SQ.MT
LO6	3.28	X	1.90	X	1.00 X 1	=	6.23 SQ.MT
TOTAL						=	169.58 SQ.MT
TOTAL DEDUCTION (TYL)(T)+(ST)						=	444.61 SQ.MT
TOTAL BUILT UP AREA = (T) (T1)						=	890.86 SQ.MT
F.S.I. COUNTED AREA STATEMENT							
ADDITION (A)							
1	3.40		0.23	X	0.65 X 1	=	0.51 SQ.MT
2	3.40	X	0.30	X	0.65 X 1	=	0.23 SQ.MT
3	3.40	X	0.23	X	0.65 X 1	=	0.51 SQ.MT
4	3.87	X	0.87	X	0.23 X 1	=	0.18 SQ.MT
5	3.87	X	0.30	X	0.65 X 1	=	0.23 SQ.MT
6	3.87	X	0.23	X	0.65 X 1	=	0.51 SQ.MT
7	3.40	X	0.60	X	0.65 X 1	=	0.74 SQ.MT
8	3.65	X	0.87	X	0.23 X 1	=	0.14 SQ.MT
9	3.69	X	0.92	X	0.65 X 1	=	0.55 SQ.MT
10	3.69	X	0.30	X	0.65 X 1	=	0.71 SQ.MT
11	2.05	X	0.12	X	0.50 X 1	=	0.12 SQ.MT
12	2.05	X	0.30	X	0.50 X 1	=	0.31 SQ.MT
13	2.10	X	0.23	X	0.50 X 1	=	0.17 SQ.MT
TOTAL						=	4.70 SQ.MT
DEDUCTION (B)							
1	3.22	X	0.09	X	0.23 X 1	=	0.09 SQ.MT
2	3.22	X	0.14	X	0.23 X 1	=	0.14 SQ.MT
3	3.68	X	0.14	X	0.23 X 1	=	0.14 SQ.MT
4	3.68	X	0.09	X	0.23 X 1	=	0.09 SQ.MT
TOTAL						=	0.46 SQ.MT
TOTAL AREA (TYE) (S - B)						=	4.24 SQ.MT
TOTAL BUILT UP AREA (T) (S-C)						=	444.61 SQ.MT
NET BUILT UP AREA (T1) (S-C)						=	886.62 SQ.MT

PROFORMA -B 25/35

CONTENTS OF SHEET

40TH TO 45TH FLOOR PLAN, FIRE CHECK FLR. AREA DIAGRAM AND CALCULATION, CARPET AREA CALCULATION (TOWER - C).

STAMP OF DATE OF RECEIPT OF PLAN

THIS CANCELS APPROVAL OF THE PREVIOUS PLANS SANCTIONED UNDER AOS CESE/ 3764 /BP/WS/AMC DATE: 30/01/2015

CSE / AMC / BP / WS / AP
APPROVED SUBJECT TO THE CONDITION MENTIONED IN THIS COMPANY OFFICE
LETTER
22 FEB 2016
EXECUTIVE ENGINEER (E.S.E.P. PROPOSAL TEAM)
BRIHAN MUMBAI MAHANAGAR PALIKA
S.E.B.P.(P/N)(P/S)

STAMP OF DATE OF APPROVAL OF PLAN

DESCRIPTION OF PROPOSAL & PROPERTY

PROPOSED RPL & RESIDENTIAL BUILDING ON PLOT BEARING PLOT BEARING CTS NO.1163 (PART) OF VILLAGE PAHADI AND CTS NO. 1163/2 AT GOREGAON (EAST).

NORTH	JOB. NO.	DRG. NO.	DRAWN BY
		25/35	
	SCALE	DATE	CHECKED BY
	1:100		

REVISIONS DESCRIPTION :
n.a.

NAME OF THE OWNER — SIGNATURE
M/S. LODHA DEVELOPERS PVT.LTD.

NAME AND ADDRESS OF DESIGN ARCHITECT — SIGNATURE

22 FEB 2016

NAME AND ADDRESS OF LICENSED SURVEYOR (L.S.) — SIGNATURE

B-116, Neeraj Building,
Mahkali Caves Road,
Andheri (E), Mumbai - 400 093

PRODUCED BY AN AUTODESK EDUCATIONAL PRODUCT

PRODUCED BY AN AUTODESK EDUCATIONAL PRODUCT