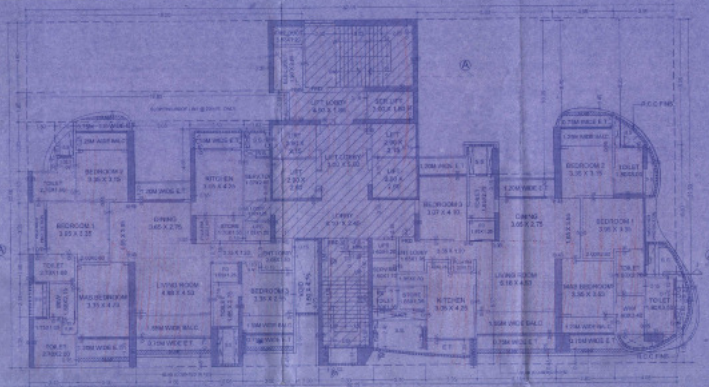

TYPICAL FLOOR PLAN (TOWER D)
(9TH TO 11TH, 13TH - 18TH,20TH TO 25TH, 27TH TO 31ST FLOOR)
SCALE 1:100

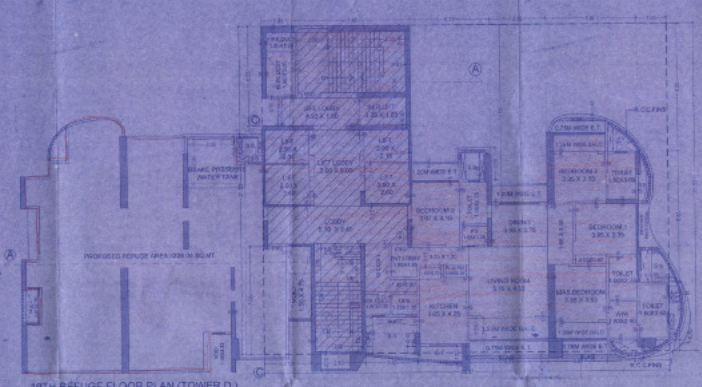

19TH REFUGE FLOOR PLAN (TOWER D)
SCALE 1:100

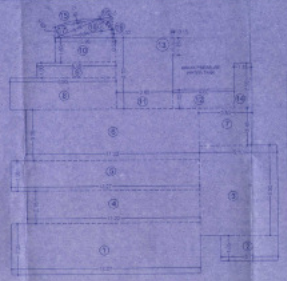

REFUGE AREA DIAGRAM FOR 19TH FLOOR PLAN
SCALE 1:100

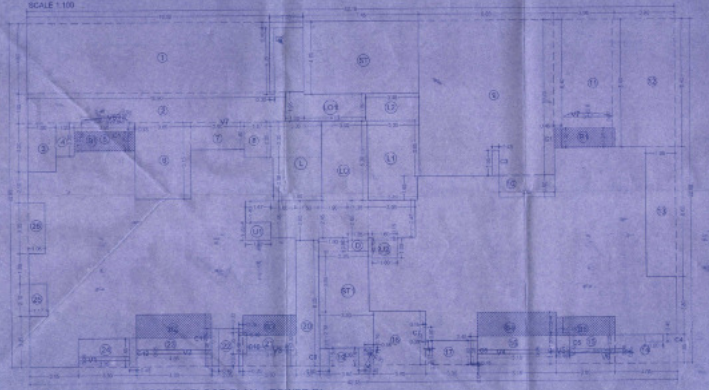

LINE AREA DIAGRAM FOR 9TH FLOOR PLAN (TOWER D)
SCALE 1:100

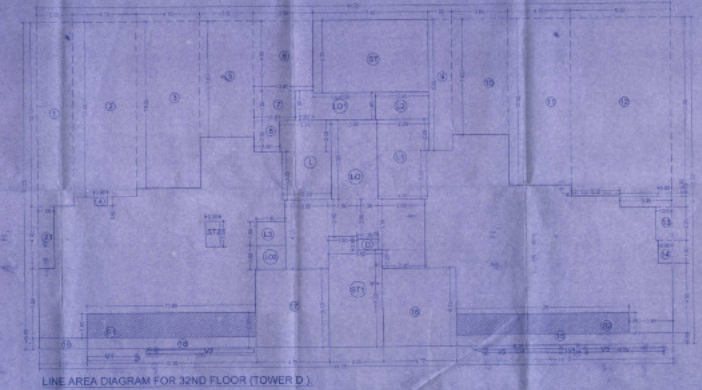

LINE AREA DIAGRAM FOR 32ND FLOOR (TOWER D)
SCALE 1:100

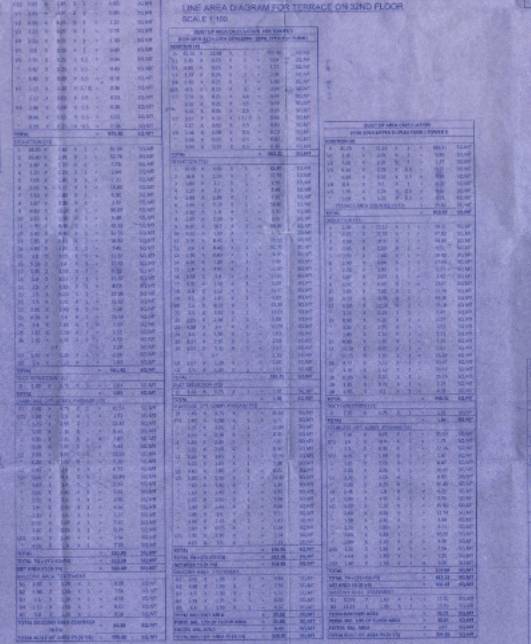

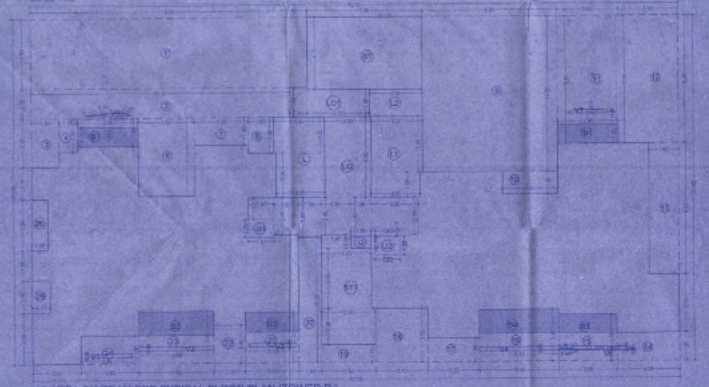

LINE AREA DIAGRAM FOR TYPICAL FLOOR PLAN (TOWER D)
(10TH,11TH, 13TH - 18TH,20TH TO 25TH, 27TH TO 31TH FLOOR)
SCALE 1:100

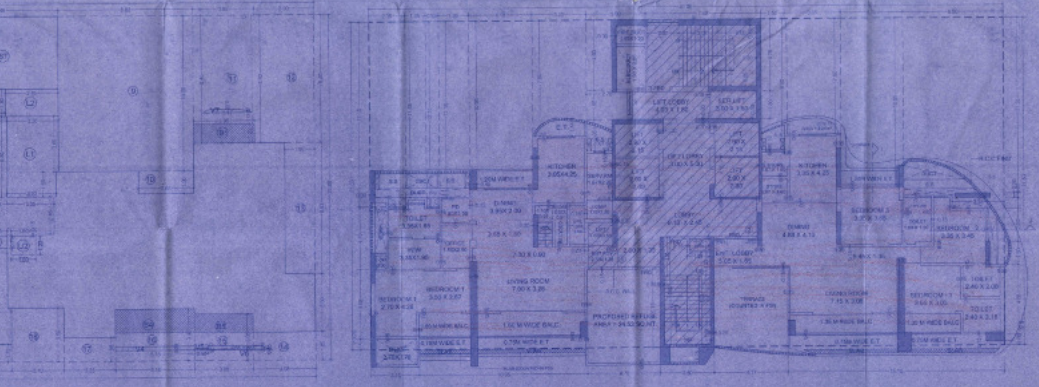

32ND DUPLEX FLOOR PLAN (TOWER D)
SCALE 1:100

LINE AREA DIAGRAM FOR TERRACE ON 32ND FLOOR
SCALE 1:100

PROFORMA -B | 27/35

CONTENTS OF SHEET

9TH TO 11TH, 13TH - 18TH,20TH TO 25TH, 27TH TO 31ST, 32ND FLOOR, AREA DIAGRAM AND CALCULATION, CARPET AREA STATEMENT (TOWER -D)

STAMP OF DATE OF RECEIPT OF PLAN

THIS CANCELS APPROVAL OF THE PREVIOUS PLANS APPROVED & UNDER SOR. CIDC PTP/V DEVELOPMENT DATED: 24/12/2014

22 FEB 2018

EXECUTIVE ENGINEER & ASSTT. COMMISSIONER, DIVISION-I, BRIHAN MUMBAI MAHANAGAR PALIKA

S.E.P.(P)/(E)(P/S)

STAMP OF DATE OF APPROVAL OF PLAN

DESCRIPTION OF PROPOSAL & PROPERTY

PROPOSED (R) + RESIDENTIAL BUILDING(W+P+1+20+UTILITY+2+3 TO 7+8 TO 11+12+REFUGE+13+14 TO 17+18 TO 31+32 DUPLEX+TERRACE) WING-D

NORTH	JOB NO.	DRG. NO.	DRAWN BY
	SCALE 1:100	DATE	CHECKED BY

REVISIONS DESCRIPTION :

NAME OF THE OWNER — SIGNATURE

M/S. LODHA DEVELOPERS PVT. LTD.

NAME AND ADDRESS OF DESIGN ARCHITECT — SIGNATURE

NAME AND ADDRESS OF LICENSED SURVEYOR (L.S.) — SIGNATURE