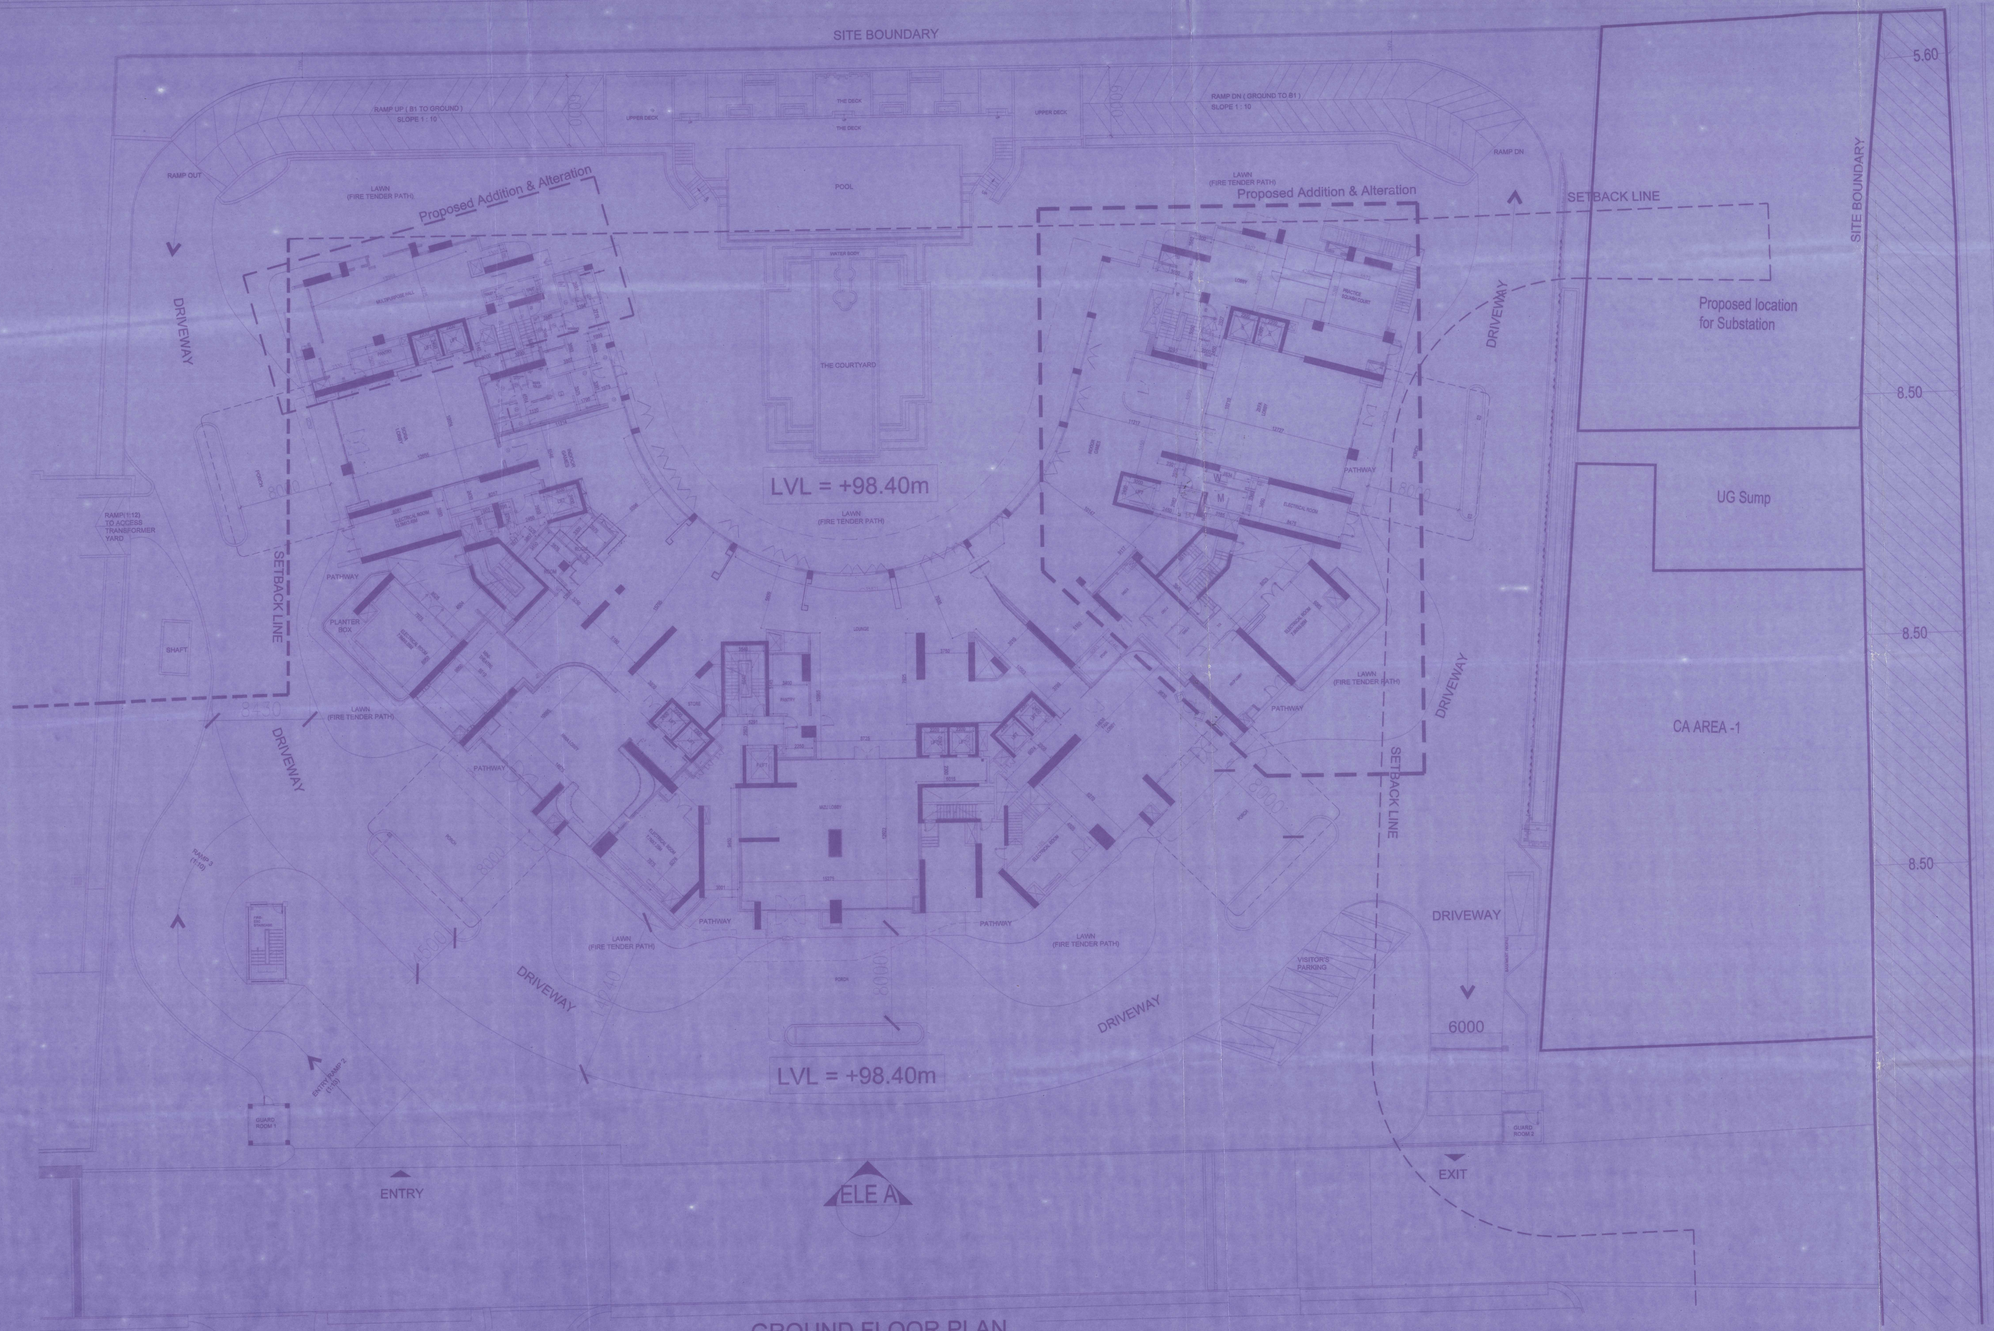

BBMP / Addl.Dir / JD (SOUTH) / LP/0030 / 13

Conditions:

1. Sanction is accorded for Alteration to the Existing Residential Apartment Building as detailed below:
   a. Conversion of 6Fg Single unit situated on western side to two units in 1st ,2,3rd floor of Block - 1.
   b. Conversion of 2 Stg units situated on northern side to 4 units in 3rd, Typical 2nd, 3rd and 20th floor, Typical 3rd, 5th, 20th, 21st, 22nd, 23rd floor, Typical 4th, 6th, 19th, 24th floor, Typical 7th, 9th, 11th, 13th, 15th, 17th floor, Typical 8th, 10th, 12th, 14th, 16th, 18th floor, Typical 8th, 10th, 12th, 14th, 16th, 18th floor, Typical 21st, 22nd, 23rd, 24th floor, Typical 23rd floor and 25th floor of Block 2 and 3 of Building (BBMP).
   c. Part-conversion of 2 units each situated on northern & southern side to afford work of Gymnasium in 25th floor of Block 2.
   d. Conversion of 6Fg Single unit situated on western side to 3 units in 3rd & 19th floor of Block - 3.
   e. Conversion of 6Fg Single unit situated on eastern side to 2 units in Typical 25th, 27th and 28th floors of Block- 3A.
   f. Conversion of 6Fg Single unit situated on east---n side to 3 units in 2nd and 26th floors of Block-3B.
2. Sanction accorded for Alteration is for Residential use only. The use of the building shall not be converted to any other use.
3. Second Floor area reserved for car parking shall not be converted for any other purpose. Developer/ charges towards increasing the capacity of water supply, sanitary and power mains has to be paid to BWSSB and SESCOM if any.
4. The applicant shall provide at least 3.00 sq.mts per dwelling unit of ground level for pooled common & space for disposing garbage within the premises shall be provided.
5. The applicant shall keep sufficient manpower/ tanker for the use of construction materials and it should not disturb/ affect the neighbours.
6. The applicant shall insure all workmen employed in the construction work against any accidents during the work and take adequate steps for their safety in the form of construction.
7. The applicant shall not store any building materials / debris on footpath or on public or on drains. The debris shall be removed and transported to outer by dumping yard.
8. The applicant shall construct temporary toilets for the use of the workers, if any, duly connected to the existing sewer, which shall be accessible to all the workers and below ground.
9. The applicant shall provide a space for loading the disinfection transformers & associated equipment as per K.E.R.C (Sec & 43) code being 3.00mts. from the building within the premises.
10. The applicant shall provide at perimeter work preferably 4.80 to 6.65 m in the landward for installation of telecom equipment and also to cable structure for telecom services as per Bye-law 32.
11. The applicant shall maintain during construction work barricading as considered necessary to prevent dust, debris & other materials endangering the safety of people / structures etc. in the adjacent premises.
12. The applicant shall not put/ cast/ lean any materials on the pavements.
13. Permission shall be obtained from forest department for cutting trees before the commencement of the work.
14. Licensed type approved safety valve shall be provided in a prominent place of the licensed boilers. The building license and the copies of sanctioned plans with specifications shall be furnished to the Building Licensing Authority for its use during inspections.

15. If owner / builder contravenes the provisions of Building Bye-laws and rules in force, the Architect / Engineer / Supervisor will be informed by the Authority in the first instance, warned in the second instance and his services will be dispensed with in the third instance.
16. Whenever possession / occupancy certificate is applied for, the applicant shall produce the Sanitary Work completion certificate issued by the Executive Engineer, Bangalore Water Supply and Sewerage Board.
17. The applicant shall provide adequate facilities like Ramps for the physically handicapped persons as per the provisions in the Bye-law 32(a).
18. The building shall be constructed under the supervision of a registered structural engineer.
19. Commencement of any portion of the building shall valid only for one year and completed in all respects of the work within three years from the date of license & shall apply for permission to revalidate the building after the prescribed period.
20. The Provisional/ Revised OC dated:11.06.2018, 19.02.2021, in 15/2017 & 21.04.2016 shall be produced before the Occupancy Certificate.
21. The occupancy certificate should not be obtained without obtaining 'Modified Occupancy Certificate' from the competent authority.
22. Drinking water supplied by BWSSB should not be used for the construction activity of the building.
23. The applicant shall ensure that the Rain Water Harvesting Structures are provided should be maintained in good repair for storage of water for non- potable purposes or recharge of ground water at all times having a minimum total capacity mentioned in the Bye-law 32(a).
24. The building shall be constructed adopting the norms prescribed in the National Building Code and in accordance with the latest practices in the earthquake resistant design of structures" framing The Building Code and in accordance with the latest practices in the earthquake resistant design of structures" framing The Building Code published by the Bureau of Indian Standards, making the building resistant to earthquakes.
25. The applicant should provide solar water heaters as per bylaw 17 of Bye-law No. 29 for the building.
26. Facilities for physically handicapped persons prescribed in sub-rule 10 (b)in lines + 25 of Building bye-laws 2003 shall be ensured.
27. The applicant shall provide at least one manhole boiler in the ground floor for the use of the workers / servants / drivers and security men and also persons shall be segregated through out the period of construction activity in accordance with the relevant rules.
28. The Modified Occupancy Certificate will be considered only after ensuring that the provisions of sanctioned vide Sl. No. 22, 23, 24& 25 are provided in the building.
29. The applicant shall ensure that adequate measures are taken for sanitation in the vicinity of the construction site and the construction activities shall also fulfills GE.05 /Rule to avoid unpleasant conditions and nuisance.
30. Garbage originating from Apartments / Commercial buildings shall be segregated into organic and inorganic waste and should be processed in the Recycling/ composting units provided in the premises or handed over to the municipal authorities as directed by BBMP/ Solid Waste Management.
31. Sufficient two wheeler parking shall be provided as per requirement.
32. Traffic management Plan shall be submitted by the Traffic Consultant Consultant for all high-rise structures which shall be got approved by the Competent Authority if necessary.
33. The Owner / Association of the building shall obtain clearance certificate from Fire Force Department with due compliance regarding working condition of Fire Safety Measures installed. The certificate should be produced to the corporation and shall get the renewal of the certificate every year.
34. The Owner / Association of the high rise building shall get the building inspected by the competent authorities of the Fire Force Department to ensure that the fire requirements installed are in good working condition, one certificate to that effect shall be submitted to the corporation and Fire Force Department every year.
35. The Owner / Association of the high rise building shall obtain clearance certificate from the Electrical Inspectorate with regard to the electrical installations, the electrical systems regarding working condition of Electrical installations / Lifts etc. The certificate should be produced to the corporation and shall get the renewal of the certificate every year.
36. The Owner / Association of the high rise building shall conduct two mock – drills in the building, one before the onset of summer and another during the summer and assure available safety in respect of fire hazards.
37. The Applicant / Owner / Developer shall get the 7-3 validity of registration for Architect/ Engineer / Supervisor and validity of owner's registration as licensed for the stores, altogether, for the entire work for a period of four years and renewable thereafter.
38. No one floor / part of the building shall be occupied before the Occupancy Certificate is issued by the competent authority.
39. The application for renewal shall move to the authority only when 7 days before the date of expiry of the licensed period. The licensed shall not be renewed after the expiry of the licensed period.
40. The Applicant / Owner / Developer shall be liable for all damages / losses that may be caused to anybody or anything as a result of the development.
41. The Applicant / Owner / Developer shall abide by the provisions of solid waste and its segregation as per solid waste management bye-laws 2016.
42. The applicant/developer shall apply for occupancy certificate and demolition certificate before the expiry of the sanctioned plan, without previous approval.
43. The Applicant / Owner shall obtain mandatory OFC Kalendar from KSPCB / CPO & submit the copies at the time obtaining Modified OC after completion of addition & alteration work.
44. The Applicant / Owner / Developer shall be liable to take all necessary measures in respect of the cleaning of any type of inconvenience moments to the occupants & public / nature during washing of the structure.
45. The Applicant / Owner / Developer is directly held responsible for any loss of Life thereof in the event of any accidents due to dampness occur if any at the time of carrying out the alteration work.
46. The Applicant / Owners / Developers shall make necessary provision to charge electrical vehicles.
47. The Applicant / Owner / Developer shall plant one tree for an sites measuring 150 Sqrs mts. and above and 2 trees for sites measuring upto more than 240 Sqrs. in One tree for every 240 sq. of FAR area as part thereof in view of Applicant / group housing / multi dwelling units/ development plan.

Special Condition as per Labour Department of Government of Karnataka vide ACCENCE/Amendment Hostitle / Labour Sec / LO/SR/ 41/2013, Dated: 01.04.2013

1. Registration of Building / Owner / Developer / Contractor and the construction workers working in the premises with the Karnataka Building and Other Construction workers Welfare Board should be strictly adhered to.
2. The Applicant / Builder / Owner / Contractor should submit the Registration of establishment and list of workers working in the premises with the Karnataka Building and Other Construction workers Welfare Board before the commencement of the work and the updated list submitted to the concerned Asst. Engineer. In order to avoid non-establishment and ensure the registration of establishment and workers working at construction site or work place.
3. The Applicant / Builder / Owner / Contractor shall also inform the changes if any of the list of workers working in the premises.
4. In any event of this the Applicant / Builder / Owner / Contractor shall engage a construction worker in his site or work place who is not registered with the "Karnataka Building and Other Construction workers Welfare Board".

Note:

1. Accommodation shall be provided for setting up of schools for imparting education to the children of workers in the labour camp / project site wherever construction is undertaken.
2. List of children of workers shall be furnished by the builder / developer to the Labour Department before commencement.
3. Employment of child labour in the construction activities strictly prohibited.
4. Obtaining NOC from the Labour Department before commencing the construction work is a must.
5. BBMP will not be responsible for any dispute that may arise in respect of property in question.
6. In case if the documents submitted in respect of property in question is found to be false or fabricated, the plan sanctioned stands rendered automatically and legal action will be initiated.

KHDC Details

Sl. No.	Name of the Statutory Department	Reference No. & Date	Conditions Imposed
1	Fire Force Department	CR/311/BBD/01 date: 07.08.2012 CR/311/BBD/01 date:17.07.2014 CR/311/BBD/01 date: 19.12.2016	
2	Airport Authority of India	AAI/WR/NOC/BLR/BBMP/1359/2012 dtd: 05.10.2012	As per the conditions mentioned in the Statutory Body issued by the Authority
3	KSPCB	PCB/BBMP/CTE/1304 date: 05.07.2013 & AAI/WR/NOC/BLR/BBMP/1359/2012-1700 dtd: 05.10.2012	
4	BWSSB	BWSSB/CE(SWD)/SE(SWD)/EE(SWD)/AEE(SWD)/ 2016-17/1700 dtd: 19.02.2021	
5	BESCOM	CEE/SEE/AEE/AE/SW/No.BP-SW/3000/2021-22	
6	BBMP	CHIEF ENGINEER (SWM) dtd: 08.06.2021	
7	BBMP	TOWN PLANNING (SOUTH) dtd: 07.06.2021	
8	BBMP	ARCHITECT/2015-16/1700 dtd: 27.06.2021	

Sl. No.4 which was given vide Ref. No. BWSSB/CE(SWD)/SE(SWD)/EE(SWD)/AEE(SWD)/ 2016-17/1700 dated: 19.02.2021 for the following:

1. Ground Floor	41.00
Total 10% OST of the Ground Floor	4100.00
2. Lower Basement	2050.00
3. Stilt/Pilty Floor	3075.00
4. Basement/Cellar	
a) For Residential Apartment	1025.00
b) For Commercial	3075.00
5. Upper Basement	3075.00
6. Plant Room	3075.00
7. 1% service charges on (above cost)	3075.00
Amount in Rupees	
TOTAL	24,49,100.00
SAY Rs. 24,49,000/-	

N. Labour Cess Rs.49,000/- Receipt No: HO/0855/2021-2 Dated: 17.01.2022 UTR No. SVB0180001701 19.

ಕನೂಲು ಪತ್ರ:

Addition and Alteration Plan Approval

ಕೆಳಕಂಡ ಮಾಲೀಕರು ಮತ್ತು ಅಧಿಕೃತ ಅಭಿಲೇಖ ಯೋಜನೆಯ ಸಂಖ್ಯೆ: 19/17/18 ಮತ್ತು ಕಟ್ಟಡ ಪರವಾನಗಿ ಸಂಖ್ಯೆ: 19/17/18 ಅನ್ವಯ ಕಟ್ಟಡ ನಿರ್ಮಾಣ ಪ್ರಾರಂಭಿಸಲು ಅನುಮತಿ ನೀಡಿದೆ. ಕಟ್ಟಡ ನಿರ್ಮಾಣ ಪೂರ್ಣಗೊಂಡ ನಂತರ ಸ್ವಾಧೀನ ಪತ್ರ ಪಡೆಯಲು ಅರ್ಜಿ ಸಲ್ಲಿಸಿರುವುದು. ಅಭಿವೃದ್ಧಿ ಶುಲ್ಕ ರೂ. 31/01/2022 ಮತ್ತು ಭದ್ರತಾ ಠೇವಣಿ ರೂ. 31/01/2022 ಅನ್ನು ಪಾವತಿಸಿರುವುದು.

(ಅಂಚೆ ಮೂಲಕ ಅಂಚೆ ಮೂಲಕ)

ಆದೇಶದ ಮೇರೆಗೆ ಸಹಿ/-
ಅಪರ ನಿರ್ದೇಶಕರು (ದಕ್ಷಿಣ)
ಬೃಹತ್ ಬೆಂಗಳೂರು ಮಹಾನಗರ ಪಾಲಿಕೆ
31/01/2022

KEY PLAN

LOCATION PLAN

NOTES:

ALL DIMENSIONS ARE IN MILLIMETERS

ORIENTATION

SHEET NO : 08

OWNER'S SIGNATURE

for PALLADIUM CONSTRUCTIONS PVT LTD.

ENGINEER'S SIGNATURE :

LAKSHMAN S
BCC/BL/3.8/E-3682/2012-13

PROJECT TITLE :
ADDITION & ALTERATION FOR
RESIDENTIAL DEVELOPMENT
PROPERTY ID.NO- 54-1-1,
NO 1 , INDUSTRIAL SUBURB, WARD NO 67
NAGAPURA , OPP. VIVEKANANDA COLLEGE ,
DR.RAJKUMAR ROAD
RAJAJINAGAR, BANGALORE- 560010

CLIENTS:
PALLADIUM CONSTRUCTION PVT LTD
NO 1 , INDUSTRIAL SUBURB, WARD NO 67,
NAGAPURA , OPP. VIVEKANANDA COLLEGE,
DR.RAJKUMAR ROAD
RAJAJINAGAR, BANGALORE- 560010

CONSULTANTS / ARCHITECTURE
RSP Design Consultants (India) Pvt Ltd
RSP House, 20 Museum Road,
Bangalore - 560 001 Tel: 25594868 Fax: 25596819

SUBJECT OF DRAWING :
BLOCK - 2
GROUND FLOOR PLAN

SCALE : 1:150 DATE : 14/10/2019
DRAWN CHECKED