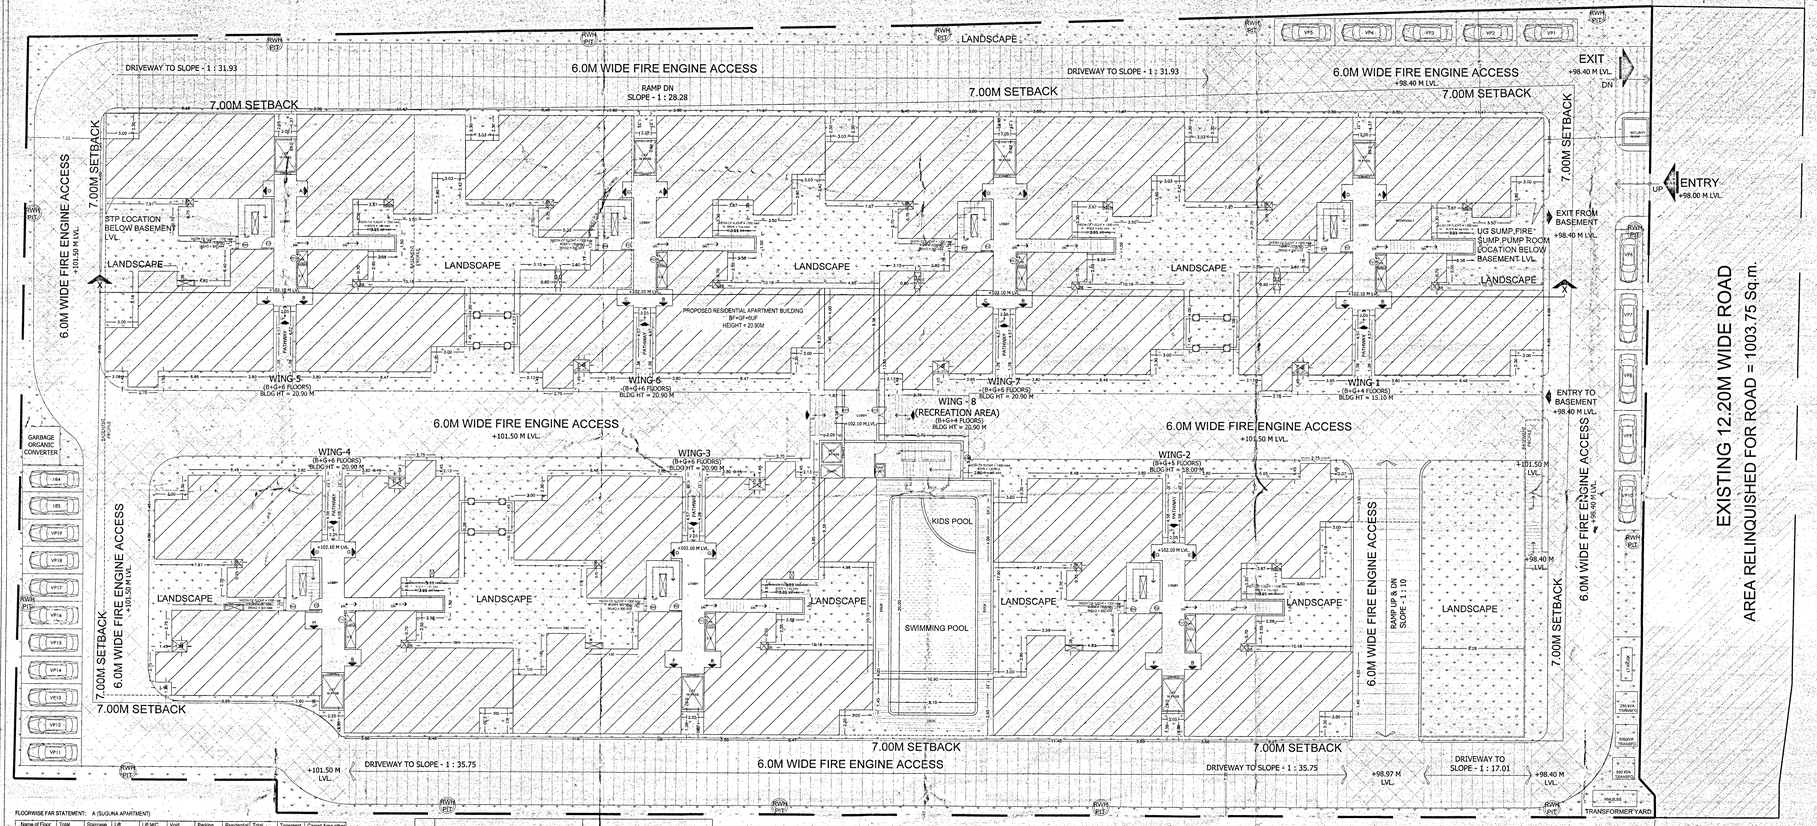

FLOORWISE FAR STATEMENT: A (SUGUNA APARTMENT)

Name of Floor	Total BUArea	Staircase Deduction	Lift Deduction	Lift M/C Deduction	Void Deduction	Parking Deduction	Residential FAR Area	Total FAR Area	Tenement No.	Carpet Area other than Tenement
Terrace Floor	1918.03	115.42	25.21	11.50	0.00	0.00	0.00	0.00	0.00	0.00
Sixth Floor	3072.96	0.00	34.69	0.00	207.18	0.00	2837.51	2837.51	20.00	230.42
Fifth Floor	3443.79	0.00	45.94	0.00	315.82	0.00	3397.97	3397.97	20.00	230.42
Fourth Floor	4191.22	0.00	47.19	0.00	214.98	0.00	3929.05	3929.05	26.00	299.55
Third Floor	4210.36	0.00	47.19	0.00	30.82	0.00	4132.35	4132.35	26.00	275.00
Second Floor	4218.21	0.00	47.19	0.00	184.54	0.00	3786.36	3786.36	28.00	81.25
First Floor	4259.09	0.00	47.19	0.00	61.29	0.00	3968.22	3968.22	28.00	81.25
Ground Floor	4087.88	0.00	47.19	0.00	21.27	0.00	4005.42	4005.42	28.00	81.25
Basement Floor	4878.82	0.00	47.19	0.00	0.00	3650.14	0.00	184.72	0.00	0.00
Total	34253.78	115.42	414.51	11.50	1034.88	3650.14	25865.57	26060.31	184.00	1318.01

SCHEDULE OF JOINERY:

NAME	L (MM)	HEIGHT (MM)	NOS.
S1	0.61	2.13	512
D1	0.92	2.13	36
D1	0.92	2.13	772
SD	1.53	2.76	16
SD	1.53	2.13	19
SD	1.78	2.13	19
DD	1.83	2.13	13
D	1.53	2.13	2
D	1.53	2.43	61
S2	2.43	2.13	96

SCHEDULE OF JOINERY:

NAME	L (MM)	HEIGHT (MM)	NOS.
W3	0.92	1.22	512
SW	1.53	1.22	36
W1	1.53	1.22	772
W2	1.53	1.22	388
W2	1.53	1.22	19
W2	1.53	2.13	97
W4	1.80	1.22	38
W	1.53	1.22	596
W1	1.53	1.22	148
W3	1.83	1.22	52
W1	1.83	2.10	37
W2	2.05	1.22	21
FG	2.30	2.13	19
W4	2.43	1.22	26
W2	2.43	1.22	162
W2	2.80	1.22	52
GW	4.58	1.22	19

BALCONY CALCULATION

FLOOR	SIZE	AREA	TOTAL AREA
FIFTH FLOOR	1.45 X 2.80 X 19	80.90	238.46
	1.38 X 3.80 X 20	105.03	
	1.45 X 2.75 X 12	47.85	
	1.38 X 3.80 X 2	10.50	
	1.37 X 3.80 X 1	4.65	
	1.38 X 3.80 X 1	4.14	
FOURTH FLOOR	1.45 X 3.80 X 19	69.62	378.25
	1.38 X 3.80 X 20	105.03	
	1.45 X 2.75 X 14	55.82	
	1.38 X 3.80 X 2	10.50	
	1.37 X 3.80 X 1	4.65	
	1.38 X 3.80 X 1	4.14	
SIXTH FLOOR	1.45 X 2.80 X 11	47.85	166.05
	1.38 X 3.80 X 17	89.31	
	1.45 X 2.75 X 10	39.88	
	1.38 X 3.80 X 2	10.50	
	1.38 X 3.80 X 1	4.98	
	1.38 X 3.80 X 1	4.14	

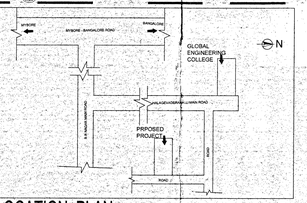

LOCATION PLAN
NTS

SITE PLAN
1:125

LEGEND:-

SITE BOUNDARY LINE

BUILDING SETBACK LINE

BUILDING LINE

LANDSCAPE

RWH PIT

BBMP/Addl.Dir/JD SOUTH/0365/15-16

I. Conditions:

1) Sanction is accorded for the Proposed Residential Apartment Building use only:
   a) Construction of BF+GF+HUF (Stilt +part floors only) :-
2) Sanction is accorded for Residential use only. The use of the building shall not be deviated to any use.
3) Basement Floor and Surface Parking are reserved for parking shall not be converted for any other purpose.
4) Development charges towards increasing the capacity of water supply, sanitary and power main has to be paid to BWSSB and BESCOM if any.
5) Necessary ducts for running telephone cables, cubicles at ground level for postal services & space for dumping garbage within the premises shall be provided.
6) The applicant shall construct temporary toilets for the use of construction workers and it should be demolished after the construction.
7) The applicant shall insure all workmen involved in the construction work against any accident/untoward incidents arising during the time of construction.
8) The applicant shall not stock any building materials/debris on footpath or on roads or on drains.The debris shall be removed and transported to near by dumping yard.
9) The applicant/ builder is prohibited from selling the setback area/open spaces and the common facility areas, which shall be accessible to all the tenants and occupants.
10) The applicant shall provide a space for locating the distribution transformers & associated equipment as per K.E.R.C (Es & Cl) code leaving 3.00mts from the building within the premises.
11) The applicant shall provide a separate room preferably 4.30x3.65m in basement for installation of telecom equipment and also to make provisions for telecom services as per Bye-law No. 25.
12) The applicant shall maintain during construction such barricading as considered necessary to prevent dust debris & other materials endangering the safety of people/ structures etc,in & around the site.
13) The applicant shall plant at least two trees in the premises.
14) Permission shall be obtained from forest department for cutting trees before the commencement of the work.
15) License and approved plans shall be posted in a conspicuous place of the licensed premises. The building license and the copies of sanctioned plans with specifications shall be mounted on a frame and displayed and they shall be made available during inspections.
16) Owner / builder contravenes the provisions of Building Bye-laws and rules in force, the Architect /Engineer/Supervisor will be informed by the Authority in the first instance,warned in the second instance and cancel the registration if the same is repeated for the third time.
17) Technical personnel, applicant or owner as the case may be shall strictly adhere to the duties and responsibilities specified in Schedule-IV (Bye-laws No. 3.8) under sub section IV -6(a) to (s).
18) The building shall be constructed under the supervision of a registered structural engineer.
19) On completion of foundation or footings before erection of walls on the foundation and in the case of columnar structure after erection of columns "COMMENCEMENT CERTIFICATE" shall be obtained.
20) Construction or reconstruction of the building shall within two years and completed before the expiry of five years from the date of issue of license shall apply for permission to occupy the building after its completion.
21) The building should not be occupied without obtaining "OCCUPANCY CERTIFICATE" from the competent authority.
22) Drinking water supplied by BWSSB should not be used for the construction activity of the building.
23) It is applicant shall ensure that the Rain water Harvesting Structures are provided & maintained in good condition for storage of water for non-potable purposes or recharge of ground water at all times.Having a minimum total capacity mentioned in the Bye-laws 32(a).
24) The building shall be designed and constructed adopting the norms prescribed in National Building Code and in the "Criteria for earthquake resistant design of structures" bearing No.I.S 1893-2002 published by the Bureau of Indian Standards making the building resistant to earthquake.
25) The applicant should provide solar water heaters as per rule 17 of Bye-laws No. 29 for the building.
26) Facilities for physically handicapped persons prescribed in schedule XI (Bye laws - 31) of Building bye-laws 2003 shall be ensured.
27) The applicant shall provide at least one common toilet in the ground floor for the use of the visitors/service/drivers and security men and also entrance shall be approached through a ramp for the physically handicapped persons together with the stepped entry.
28) The Occupancy Certificate will be considered only after ensuring that the provisions of conditions vide Sl. No. 23,24,25& 26 are provided in the building.
29) The applicant shall ensure that no inconvenience is caused to the neighbours in the vicinity of construction and that the construction activities shall stop before 6.00 PM to avoid hindrance during late hours.
30) Garbage originating from Apartments/Commercial buildings shall be segregated into organic and inorganic waste and should be processed in the Recycling processing unit of required capacity installed at site for its re-use/ disposal (Applicable for Residential units of 50 and above and 5000 sqm and above built up area for Commercial building).
31) The structures with basements shall be designed for structural stability and safety to ensure for soil stabilization during the course of excavation for basements with safe design for retaining walls and super structure for the safety of the structure as well as neighbouring property, public roads and footpaths, and besides ensuring safety of workmen and general public by erecting safe barricades.
32) The consent for Establishment from the Ministry of Environmental and Forest.(MOEF) / KSPCB.
33) Sufficient two wheeler parking shall be provided as per requirement.
34) Traffic Management Plan shall be obtained from Traffic Management Consultant for all high rise structures which shall be got approved from the Competent Authority if necessary.
35) The owner / Association of high/rise building shall obtain clearance certificate from Fire Force Department with due inspection regarding working condition of Fire Safety Measures installed.The certificate should be produced to the corporation and shall get the renewal of the permission issued once in two years.
36) The Owner / Association of the high/rise building shall get the building inspected by empanelled agencies of the Fire Force Department to ensure that the fire equipments installed are in good and workable condition, and an affidavit to that effect shall be submitted to the corporation and Fire Force Department every year.
37) The owner / Association of high/rise building shall obtain clearance certificate from the Electrical Inspectorate every five years with due inspection by the department regarding working condition of Electrical installations / Etc.etc. The certificate should be produced to the corporation and shall get the renewal of the permission issued.
38) The Owner / Association of the high-rise building shall conduct two mock- trials in the building one before the onset of summer and another during the summer and assure complete safety in respect of fire hazards.
39) In case of any false information, misrepresentation of facts, or pending court cases, the plan sanction is deemed cancelled.
40) As per Building Bye-Laws 2003 Schedule IV-3.1 The Validity of Registration for Architect/Engineer/Supervisor/Structural Engineer by the authority shall be for a period of five years and renewable thereafter for every five years unless the same is cancelled by the Authority. The application for renewal shall be made by the authority one month before the date of expiry of registration. If any owner/builder contravenes the provisions of these bye-laws and rules in force, the authority shall inform the same to the registerer/Architect/Engineer/ Supervisor/Structural Engineer in the first instance, warn in the second instance and cancel the registration,if the same repeated for the third time.
41) Aiport Building Bye-Laws 2003 (Schedule IV-B(i) The Validity of Registration for Architect/Engineer/Supervisor/ Structural Engineer shall not materially and structurally deviate from the sanctioned plan, without previous approval of the authority. They shall explain to the owners about the risk involved in contravention of the provision of the Act, Rules, Bye-Laws, Zoning Regulations, Standing Orders and Policy Orders of the Corporation.
42) The owner / developers should abide to the final orders of the Hon'ble Supreme court / High Court towards reservation of 10% of Park and open space in the plot proposed for development.
43) Registered quality control team should be deputed at the construction site during work in progress and till completion of the project.

Special Condition as per Labour Department of Government of Karnataka vide ADDENDUM

ವಿಶೇಷ ಷರತ್ತು ಜೆ.ಡಿ ಸಂಖ್ಯೆ:ಎಲ್‌ಡಿಆರ್‌ಎಲ್‌/ಕೆಟಿವಿಆರ್‌/2013, dated: 01-04-2013

1. Registration of Applicant / Builder / Owner / Contractor and the construction workers working in the construction site with the "Karnataka Building and Other Construction workers Welfare Board"should be strictly adhered to.
2. The Applicant / Builder / Owner / Contractor should submit the Registration of establishment and list of construction workers engaged at the time of issue of Commencement Certificate. A copy of the same shall also be submitted to the concerned local Engineer in order to inspect the registration of establishment and workers working at construction site or work place.
3. The Applicant / Builder / Owner / Contractor shall also inform the changes if any of the list of workers engaged by him.
4. At any point of time No Applicant / Builder / Owner / Contractor shall engage a construction worker in his site or work place who is not registered with the "Karnataka Building and Other Construction workers Welfare Board.

Note :

1. Accommodation shall be provided for setting up of schools for imparting education to the children of construction workers in the labour camps/ construction sites.
2. List of children of workers shall be furnished by the builder / contractor to the labour Department which is mandatory.
3. Employment of child labour in the construction activities strictly prohibited.
4. Obtaining NOC from the labour Department before commencing the construction work is a must.
5. BBMP will not be responsible for any dispute that may arise in respect of property in question.
6. In case if the documents submitted in respect of property in question is found to be false or fabricated, the plan sanctioned stands cancelled automatically and legal action will be initiated.
7. Payment of License fee for sanction of this plans is subject to result of W.P. No. 4906/2008 & 2993/2008.

FEE DETAILS:

As per Commissioner Revised Circular No. Addl.DTP JD(N)/DM/3/PR/320/15-16 dt:04-09-2015

The Applicant has paid the fee Rs.86,19,000/- vide Receipt No. RE-fmd04-TP/000186 dated 22-11-2016 for the following:

1. Licence Fees	: Rs.30,83,040.00
2. Ground Rent	: Rs.15,41,520.00
3. Betterment Charges	
a) For Building	: Rs.68,512.00
b) For Site	: Rs.2,21,760.00
4. Security Deposit	: Rs.34,23,600.00
5. Plan copy & Compound wall charges	: Rs.81,000.00
6. Scrutiny Charges	
Amenity Pen: Rs:1,36,856.00	: Rs.17,206.00
Add 1% for administrative charges towards labour cess	: Rs.59,800.00
	TOTAL : Rs. 85,19,015.00
	SAY Rs. 85,19,000/-

Labour Cess:

vide NEFT/RTGS No. SBMYP20161121025056697dated: 21-11-2016 Amount: Rs.59,67,000/-

AREA STATEMENT (BBMP)			
PROJECT DETAIL:			
Application No.:	BBMP/Addl.Dir/JD SOUTH/0365/15-16		
Application Type:	General	Zone:	Rajarajeshwaripet
Proposal Type:	Proposed Development	Ward:	Ward-160
Nature of Sanction:	New	Plot No/ Value:	-
Plot Use:	Residential	City Survey No.:	-
Location:	Ring-III	Property No.:	-
Land Use Zone:	Residential (Main)		
Locality/Street:			

AREA DETAILS		SQ.MT.
AREA OF PLOT (Minimum)	(A)	11584.52
DEDUCTION FOR		
Plot area deducted for Road Widening		1003.75
Total		1003.75
NET AREA OF PLOT (Plot Area considered for COVERAGE)	(B)	10580.77
BALANCE AREA OF PLOT (Considered For Perm.FAR)	(C)	11584.52
MAX. PERMISSIBLE COVERAGE AREA	(50%)	5290.38
Proposed Coverage Area	(37.25%)	3941.20
Achieved Net coverage area	(37.25%)	3941.20
BALANCE COVERAGE AREA LEFT	(12.75%)	1349.18
PERMISSIBLE FAR (As per Zoning Regulation 2015)	(2.25)	26066.17
ADDITIONAL FAR		
Residential FAR		25865.57
Proposed FAR Area		26060.31
Substructure Area Add in FAR (Layout Lvl)		1.50
ACHIEVED NET FAR AREA	(2.25)	26061.80
BALANCE FAR AREA	(0)	3.37
PERMISSIBLE BUILT UP AREA		
ACHIEVED BUILT UP AREA		34255.28
ARCH / ENGG / SUPERVISOR (Regd)	OWNER	

C.MADHUSUDHAN & OTHERS.

REP BY GPA HOLDER

MR.K.N.SANDEEP KUMAR.

Ramesh. S
BCC/BL-3/E-3155/07-08

K.T.Nanjegowda

MR.K.T.NARAYANASWAMY

OWNER'S NAME:

K.T.Nanjegowda

PROJECT DESCRIPTION::

PROPOSED RESIDENTIAL APARTMENT BUILDING AT PROPERY NO.1196, 286/ 2, 3, 4, 5 & 6 HALAGEVADERAHALLI, RAJARAJESHWARI NAGAR ZONE WARD NO. 160, BANGALORE.

ARCHITECT:

Ramesh. S
BCC/BL-3/E-3155/07-08

BUILDING DETAILS

Block Name	Use	Ancillary Use	Structure
A (SUGUNA APARTMENT)	Residential	Multidwelling Units	Highrise

Parking Type	Reqd No.	Reqd Area	Prop No.	Prop Area
Car	184	2530.00	203	2791.25
Visitor's Car Parking	19	261.25	0	0.00
Total Car	203	2791.25	203	2791.25
Two/Wheeler	19	261.25	0	0.00
Total Area		3052.50		6877.89

TOTAL FAR BUILT UP AREA STATEMENT:

Block Name	Residential FAR Area	Total FAR Area	Total BUArea	Tenement No.	Carpet Area other than Tenement
A-1 (SUGUNA)	25865.57	26060.31	34253.78	184.00	1318.01
Total	25865.57	26060.31	34253.78	184.00	1318.01

B. NOC DETAILS

Sl no.	Name of the Statutory Authority	Reference no. and date	Conditions Imposed
1.	FIRE FORCE DEPARTMENT	GBC(1)914/2015 Dated : 13-01-2016	All the conditions mentioned in the letter issued by the statutory body should be adhered to.
2.	AIRPORT AUTHORITY OF INDIA	AAI/KIA/NOC/24823-28 Dated:30-12-2015/2016	
3.	BWSSB	BWSSB/CE(SWD)/SE(S)/EE(S)DO(S)/ (AO-02)/HTS/15-16/Dated:18-04-2016	
4.	BESCOM	BSE/RR(K)/AE(U)/JE(U)/D1/47-48 Dated:12-01-2016	
5.	KSNL	KSPB/TS-II/SW-15/2015-16/14 dt:08/2-12-2015	
6.	KSPCB	PCB/29/CTE/BNG-1/2015-16/1 Dated:05-01-2016	
7.	SESAA	SESAA/E/0296/2015 Dated:20-06-2016	

Sl	DRAWING TITLE	SCALE	SHEET NO.
1	SITE PLAN	1:125	01 OF 10

N

ಕರ್ನಾಟಕ ಪತ್ರ

ಈ ಕಟ್ಟಡವನ್ನು ಕಟ್ಟಲು ಅನುಮತಿ ಪತ್ರವನ್ನು
ದಿನಾಂಕ: 10/11/2016 ರಂದು ಬಿಬಿಎಂಪಿ ಕಛೇರಿಯಿಂದ
ಅ.ನ.ಪ.ನಂ.ಬಿ.ಡಿ.ಎ/ಅನು.ಕ.ಸ/ಕಟ್ಟಡ/ಎಸ್.ಆರ್.ನಗರ/ಸಂಖ್ಯೆ/ 286/2015-16 ರಲ್ಲಿ
ಪಡೆದುಕೊಂಡಿರುವ ಕಟ್ಟಡದ ನಕ್ಷೆಯಂತೆ ಕಟ್ಟಡವನ್ನು ನಿರ್ಮಿಸಲಾಗಿದೆ.
ಈ ಕಟ್ಟಡವನ್ನು ಕಟ್ಟಲು ಪರವಾನಿಗೆ ಪಡೆದುಕೊಂಡಿರುವ ದಿನಾಂಕದಿಂದ 2 ವರ್ಷಗಳ ಅವಧಿಯಲ್ಲಿ
ಕಟ್ಟಡವನ್ನು ಪೂರ್ಣಗೊಳಿಸಬೇಕು. ಇಲ್ಲವಾದಲ್ಲಿ ಪರವಾನಿಗೆಯನ್ನು ನವೀಕರಿಸಿಕೊಳ್ಳಬೇಕು.
ಪರವಾನಿಗೆಯನ್ನು ನವೀಕರಿಸಿಕೊಳ್ಳದಿದ್ದಲ್ಲಿ ಕಟ್ಟಡವನ್ನು ಕಟ್ಟಲು ಪಡೆದುಕೊಂಡಿರುವ ಪರವಾನಿಗೆಯು
ರದ್ದಾಗುವುದು.

ಸಹಾಯಕ ನಿರ್ದೇಶಕರು (ನಗರ ಯೋಜನೆ)
ಬೆಂಗಳೂರು ಮಹಾನಗರ ಪಾಲಿಕೆ