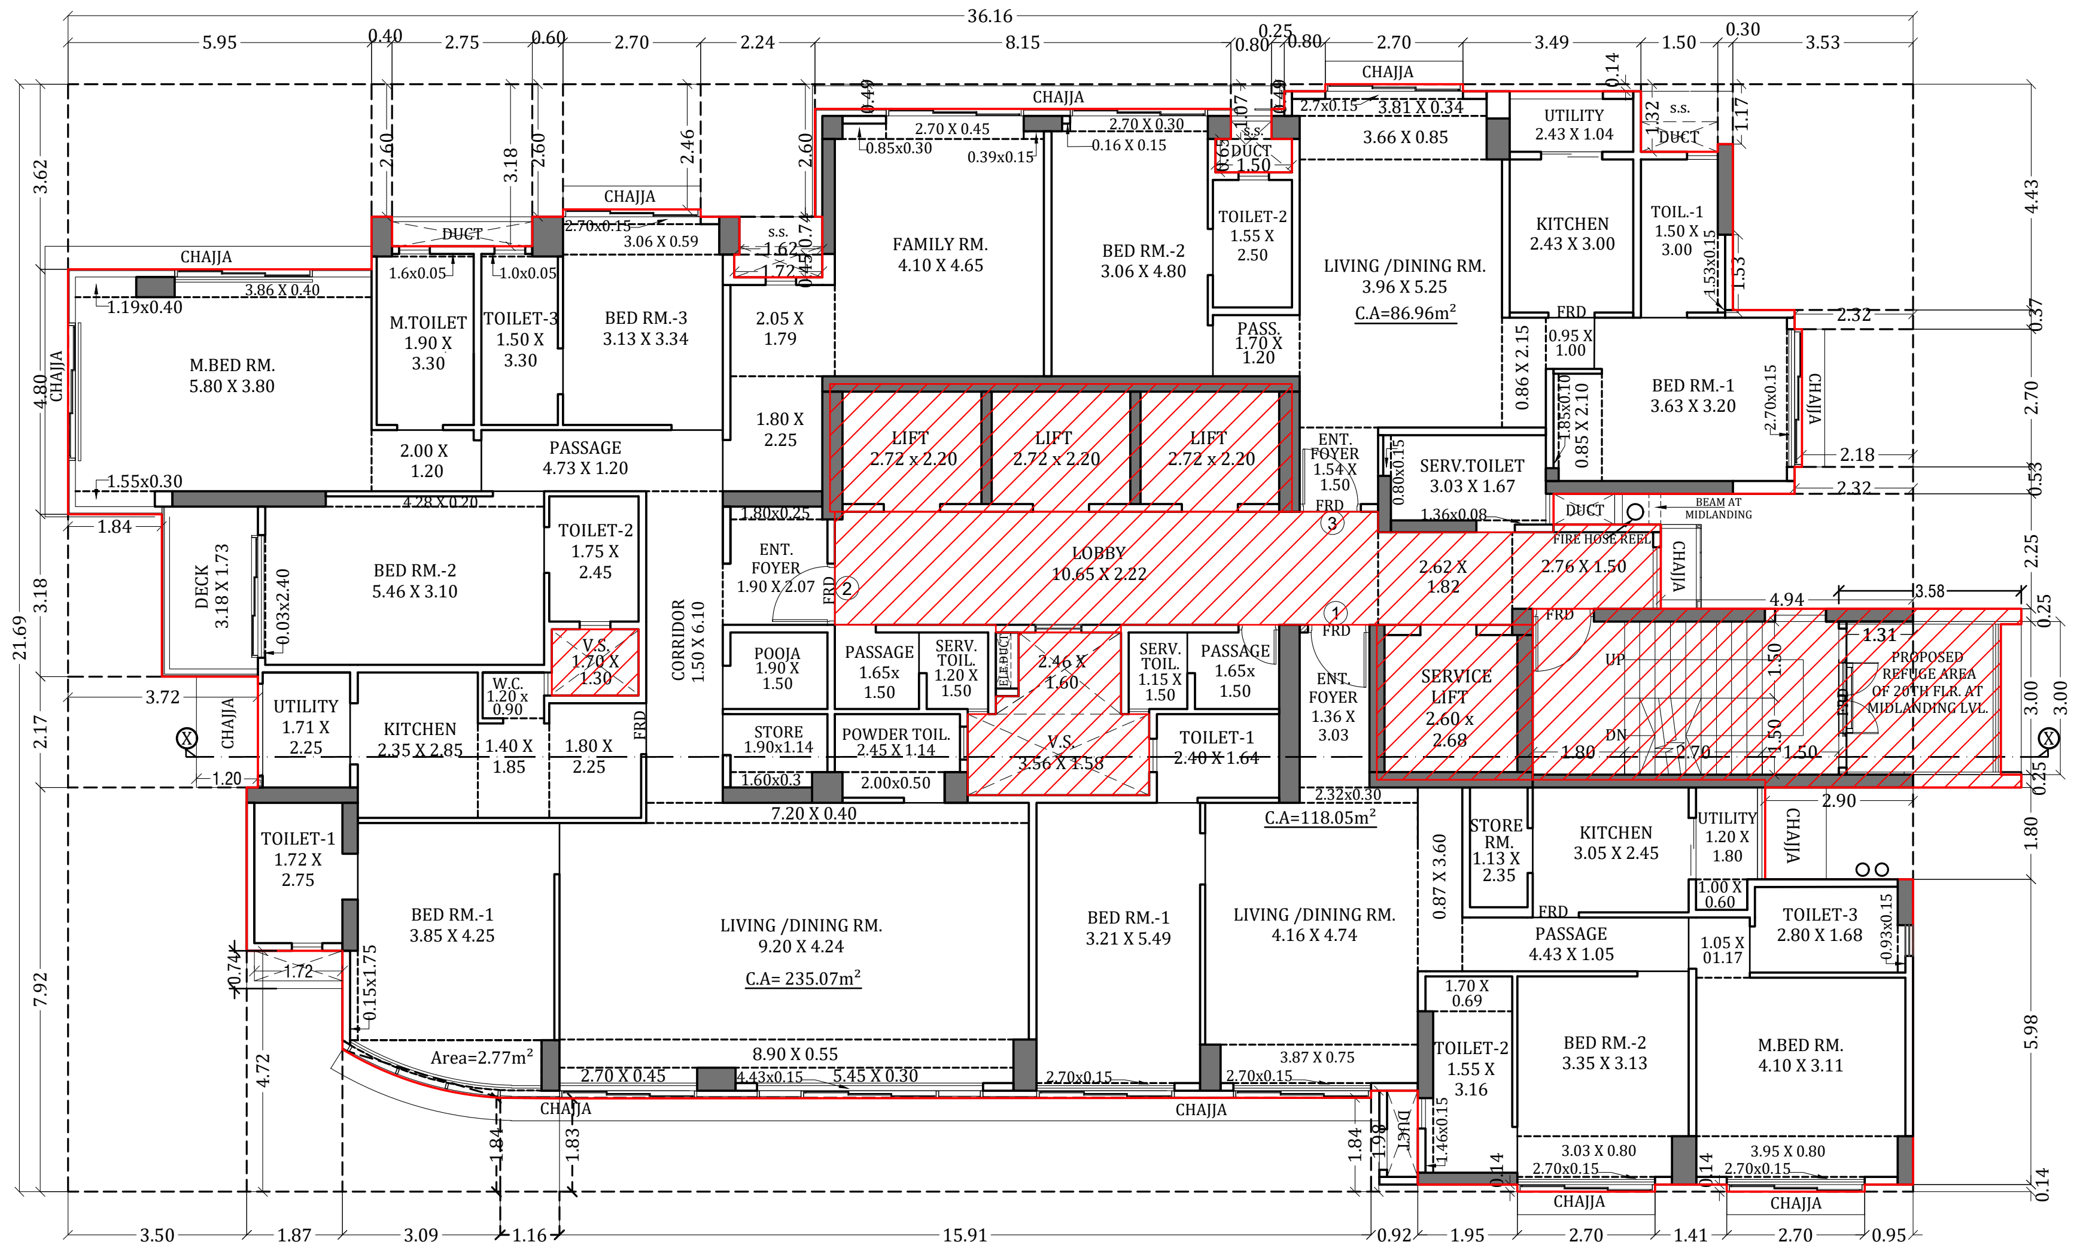

20TH FLOOR PLAN

SCALE = 1:100

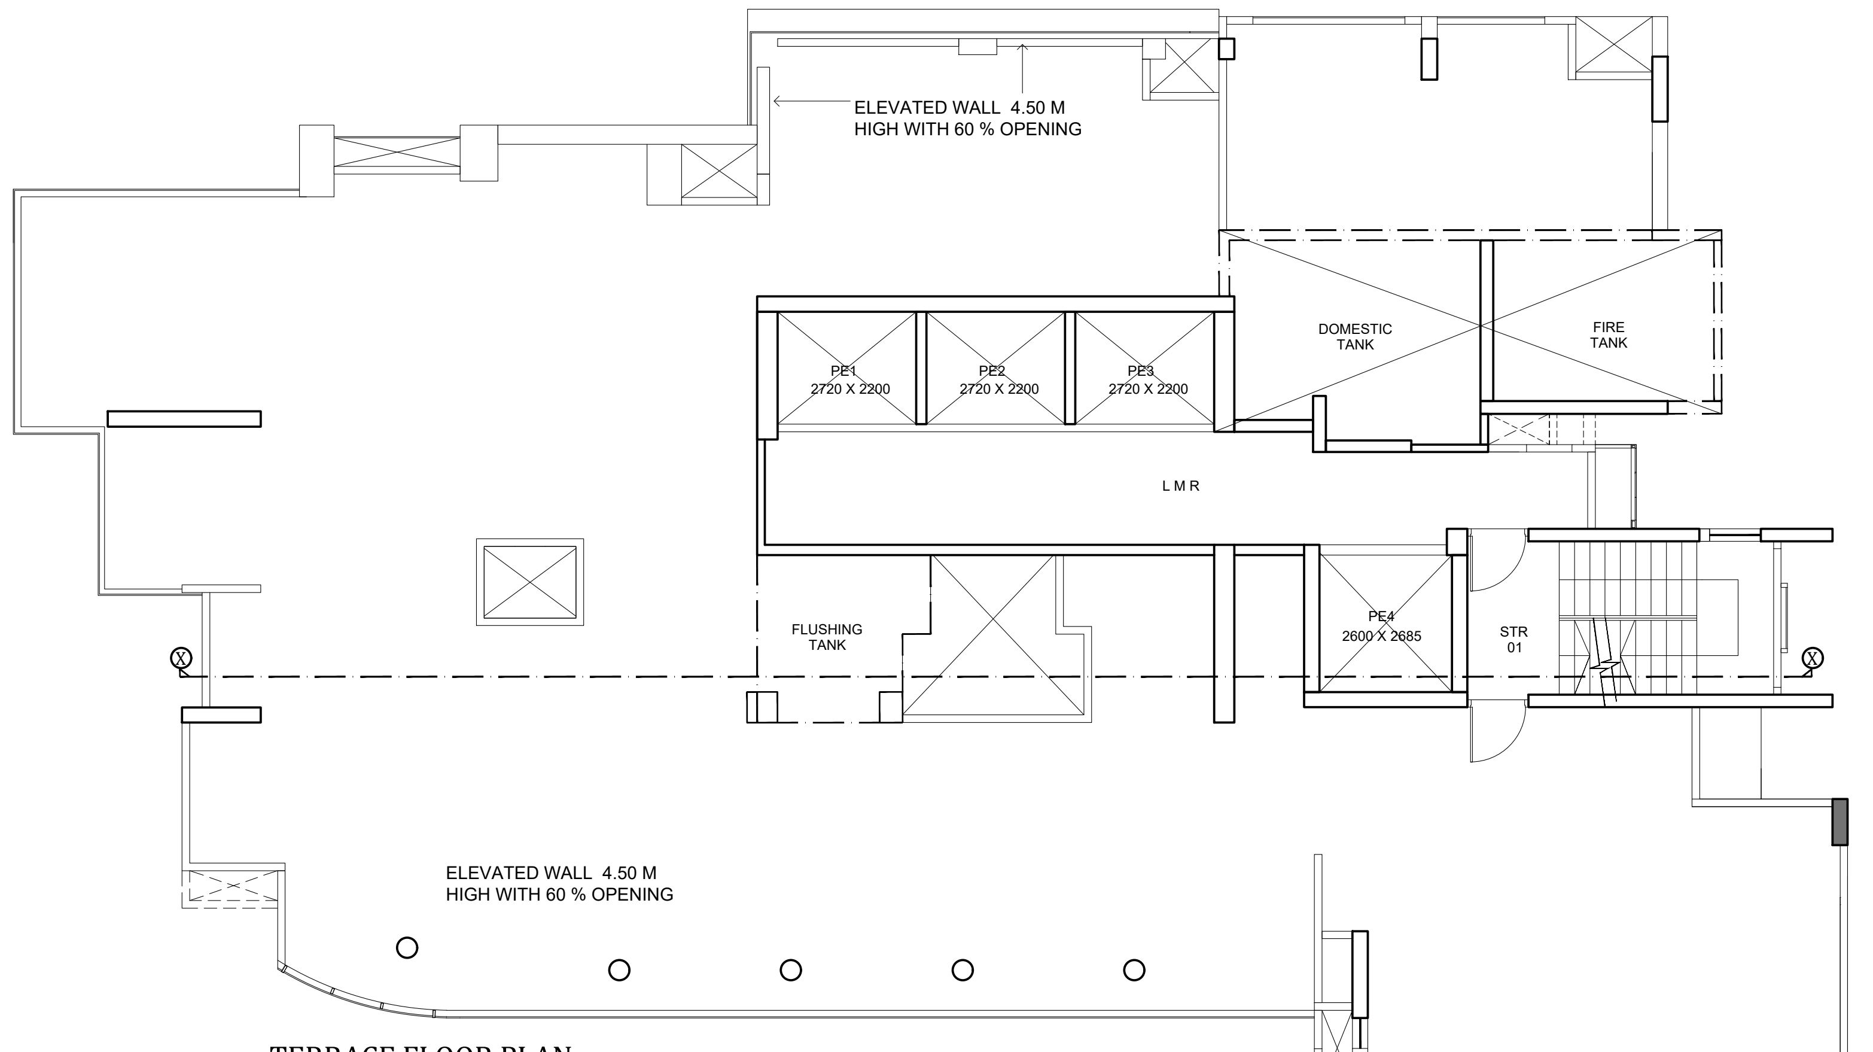

TERRACE FLOOR PLAN

SCALE = 1:100

CARPET AREA CALC. OF FOR 6TH FLR.

FLAT NO. 01

ENT. FOYER	1.36	x	3.03	x	1	=	4.12	SQ.MT.
"	2.32	x	0.30	x	1	=	0.70	SQ.MT.
LIVING/DINING RM.	4.16	x	4.74	x	1	=	19.72	SQ.MT.
"	3.87	x	0.75	x	1	=	2.90	SQ.MT.
"	2.70	x	0.15	x	1	=	0.41	SQ.MT.
"	0.87	x	3.60	x	1	=	3.13	SQ.MT.
PASSAGE	4.43	x	1.05	x	1	=	4.65	SQ.MT.
KITCHEN	3.05	x	2.45	x	1	=	7.47	SQ.MT.
UTILITY	1.20	x	1.80	x	1	=	2.16	SQ.MT.
"	1.00	x	0.60	x	1	=	0.60	SQ.MT.
STORE RM.	1.13	x	2.35	x	1	=	2.66	SQ.MT.
PASSAGE	1.65	x	1.50	x	1	=	2.48	SQ.MT.
SERV. TOI.	1.15	x	1.50	x	1	=	1.73	SQ.MT.
M. BED RM.	4.10	x	3.11	x	1	=	12.75	SQ.MT.
"	1.05	x	1.17	x	1	=	1.23	SQ.MT.
"	3.95	x	0.80	x	1	=	3.16	SQ.MT.
"	2.70	x	0.15	x	1	=	0.41	SQ.MT.
TOILET-3	2.80	x	1.68	x	1	=	4.70	SQ.MT.
"	0.93	x	0.15	x	1	=	0.14	SQ.MT.
BED RM-1	3.50	x	4.64	x	1	=	16.24	SQ.MT.
"	3.21	x	0.85	x	1	=	2.73	SQ.MT.
"	2.70	x	0.15	x	1	=	0.41	SQ.MT.
TOILET-1	2.40	x	1.64	x	1	=	3.94	SQ.MT.
BED RM-2	3.35	x	3.13	x	1	=	10.49	SQ.MT.
"	3.03	x	0.80	x	1	=	2.42	SQ.MT.
"	2.70	x	0.15	x	1	=	0.41	SQ.MT.
TOILET-2	1.55	x	3.16	x	1	=	4.90	SQ.MT.
"	1.70	x	0.69	x	1	=	1.17	SQ.MT.
"	1.46	x	0.15	x	1	=	0.22	SQ.MT.
DOOR JAMB AREA						=	1.38	SQ.MT.
TOTAL						=	**119.40**	**SQ.MT.**

CARPET AREA CALC. OF FOR 6TH FLR.

FLAT NO. 02

ENT. FOYER	1.90	x	2.07	x	1	=	3.93	SQ.MT.
"	1.80	x	0.25	x	1	=	0.45	SQ.MT.
LIVING RM.	8.90	x	4.79	x	1	=	42.63	SQ.MT.
"	7.20	x	0.40	x	1	=	2.88	SQ.MT.
"	5.45	x	0.30	x	1	=	1.64	SQ.MT.
"	4.43	x	0.15	x	1	=	0.66	SQ.MT.
"	2.70	x	0.45	x	1	=	1.22	SQ.MT.
POWDER TOIL.	2.45	x	1.14	x	1	=	2.79	SQ.MT.
"	2.00	x	0.50	x	1	=	1.00	SQ.MT.
CORRIDOR	1.50	x	6.10	x	1	=	9.15	SQ.MT.
PASSAGE	4.73	x	1.20	x	1	=	5.68	SQ.MT.
STORE	1.90	x	1.14	x	1	=	2.17	SQ.MT.
"	1.60	x	0.30	x	1	=	0.48	SQ.MT.
POOJA	1.90	x	1.50	x	1	=	2.85	SQ.MT.
PASSAGE	1.65	x	1.50	x	1	=	2.48	SQ.MT.
SERV. TOI.	1.20	x	1.50	x	1	=	1.80	SQ.MT.
KITCHEN	2.35	x	2.85	x	1	=	6.70	SQ.MT.
"	1.40	x	1.85	x	1	=	2.59	SQ.MT.
"	1.80	x	2.25	x	1	=	4.05	SQ.MT.
W.C.	1.20	x	0.90	x	1	=	1.08	SQ.MT.
UTILITY	1.71	x	2.25	x	1	=	3.85	SQ.MT.
M. BED RM.	5.80	x	3.80	x	1	=	22.04	SQ.MT.
"	1.19	x	0.40	x	1	=	0.48	SQ.MT.
"	3.86	x	0.40	x	1	=	1.54	SQ.MT.
"	1.55	x	0.30	x	1	=	0.47	SQ.MT.
"	2.00	x	1.20	x	1	=	2.40	SQ.MT.
M.TOILET	1.90	x	3.30	x	1	=	6.27	SQ.MT.
"	1.60	x	0.05	x	1	=	0.08	SQ.MT.
BED RM-1	3.85	x	4.25	x	1	=	16.36	SQ.MT.
"	0.15	x	1.75	x	1	=	0.26	SQ.MT.
"			2.77			=	2.77	SQ.MT.
TOILET-1	1.72	x	2.75	x	1	=	4.73	SQ.MT.
BED RM-2	5.46	x	3.10	x	1	=	16.93	SQ.MT.
"	4.28	x	0.20	x	1	=	0.86	SQ.MT.
DECK	1.73	x	3.18	x	1	=	5.50	SQ.MT.
TOILET-2	1.75	x	2.45	x	1	=	4.29	SQ.MT.
BED RM-3	3.13	x	3.34	x	1	=	10.45	SQ.MT.
"	3.06	x	0.59	x	1	=	1.81	SQ.MT.
"	2.70	x	0.15	x	1	=	0.41	SQ.MT.
TOILET-3	1.50	x	3.30	x	1	=	4.95	SQ.MT.
"	1.00	x	0.05	x	1	=	0.05	SQ.MT.
DOOR JAMB AREA						=	2.64	SQ.MT.
TOTAL						=	**205.34**	**SQ.MT.**

CARPET AREA CALC. OF FOR 6TH FLR.

FLAT NO. 3A

ENT.	1.54	x	2.50	x	1	=	3.85	SQ.MT.
"	1.64	x	1.20	x	1	=	1.97	SQ.MT.
LIVING RM.	5.20	x	3.85	x	1	=	20.02	SQ.MT.
"	3.50	x	0.95	x	1	=	3.33	SQ.MT.
"	0.16	x	0.15	x	1	=	0.02	SQ.MT.
"	2.70	x	0.30	x	1	=	0.81	SQ.MT.
KITCHEN	1.80	x	3.80	x	1	=	6.84	SQ.MT.
"	1.30	x	0.48	x	1	=	0.62	SQ.MT.
"	0.65	x	0.34	x	1	=	0.22	SQ.MT.
BED RM	3.70	x	4.65	x	1	=	17.21	SQ.MT.
"	0.85	x	0.30	x	1	=	0.26	SQ.MT.
"	2.70	x	0.45	x	1	=	1.22	SQ.MT.
M.TOILET	1.80	x	4.04	x	1	=	7.27	SQ.MT.
"	0.15	x	1.79	x	1	=	0.27	SQ.MT.
DOOR JAMB AREA						=	0.46	SQ.MT.
TOTAL						=	**64.35**	**SQ.MT.**

CARPET AREA CALC. OF FOR 6TH FLR.

FLAT NO. 3B

LIVING/DINING RM.	7.86	x	2.96	x	1	=	23.27	SQ.MT.
"	2.70	x	0.15	x	1	=	0.41	SQ.MT.
"	4.48	x	0.25	x	1	=	1.12	SQ.MT.
"	3.13	x	0.15	x	1	=	0.47	SQ.MT.
"	1.68	x	0.87	x	1	=	1.46	SQ.MT.
"	1.36	x	0.95	x	1	=	1.29	SQ.MT.
KITCHEN	1.86	x	3.00	x	1	=	5.58	SQ.MT.
"	1.72	x	0.80	x	1	=	1.38	SQ.MT.
"	0.55	x	0.39	x	1	=	0.21	SQ.MT.
"	1.25	x	0.53	x	1	=	0.66	SQ.MT.
BED RM.	2.63	x	3.00	x	1	=	7.89	SQ.MT.
UTILITY	2.43	x	1.04	x	1	=	2.53	SQ.MT.
TOILET-1	1.50	x	3.00	x	1	=	4.50	SQ.MT.
DOOR JAMB AREA						=	0.67	SQ.MT.
TOTAL						=	**51.43**	**SQ.MT.**

CARPET AREA CALC. OF FOR
7TH, 13TH, 15TH TO 19TH & 21ST TYPICAL FLR.

FLAT NO. - 01

ENT. FOYER	1.36	x	3.03	x	1	=	4.12	SQ.MT.
"	2.32	x	0.30	x	1	=	0.70	SQ.MT.
LIVING/DINING RM.	4.16	x	4.74	x	1	=	19.72	SQ.MT.
"	3.87	x	0.75	x	1	=	2.90	SQ.MT.
"	2.70	x	0.15	x	1	=	0.41	SQ.MT.
"	0.87	x	3.60	x	1	=	3.13	SQ.MT.
PASSAGE	4.43	x	1.05	x	1	=	4.65	SQ.MT.
KITCHEN	3.05	x	2.45	x	1	=	7.47	SQ.MT.
UTILITY	1.20	x	1.80	x	1	=	2.16	SQ.MT.
"	1.00	x	0.60	x	1	=	0.60	SQ.MT.
STORE RM.	1.13	x	2.35	x	1	=	2.66	SQ.MT.
PASSAGE	1.65	x	1.50	x	1	=	2.48	SQ.MT.
SERV. TOI.	1.15	x	1.50	x	1	=	1.73	SQ.MT.
M. BED RM.	4.10	x	3.11	x	1	=	12.75	SQ.MT.
"	1.05	x	1.17	x	1	=	1.23	SQ.MT.
"	3.95	x	0.80	x	1	=	3.16	SQ.MT.
"	2.70	x	0.15	x	1	=	0.41	SQ.MT.
TOILET-3	2.80	x	1.68	x	1	=	4.70	SQ.MT.
"	0.93	x	0.15	x	1	=	0.14	SQ.MT.
BED RM-1	3.50	x	4.64	x	1	=	16.24	SQ.MT.
"	3.21	x	0.85	x	1	=	2.73	SQ.MT.
"	2.70	x	0.15	x	1	=	0.41	SQ.MT.
TOILET-1	2.40	x	1.64	x	1	=	3.94	SQ.MT.
BED RM-2	3.35	x	3.13	x	1	=	10.49	SQ.MT.
"	3.03	x	0.80	x	1	=	2.42	SQ.MT.
"	2.70	x	0.15	x	1	=	0.41	SQ.MT.
TOILET-2	1.55	x	3.16	x	1	=	4.90	SQ.MT.
"	1.70	x	0.69	x	1	=	1.17	SQ.MT.
"	1.46	x	0.15	x	1	=	0.22	SQ.MT.
DOOR JAMB AREA						=	1.43	SQ.MT.
TOTAL						=	**119.45**	**SQ.MT.**

CARPET AREA CALC. OF FOR
7TH, 13TH, 15TH TO 19TH & 21ST TYPICAL FLR.

FLAT NO. 02

ENT. FOYER	1.90	x	2.07	x	1	=	3.93	SQ.MT.
"	1.80	x	0.25	x	1	=	0.45	SQ.MT.
LIVING RM.	8.90	x	4.79	x	1	=	42.63	SQ.MT.
"	5.45	x	0.30	x	1	=	1.64	SQ.MT.
"	2.70	x	0.45	x	1	=	1.22	SQ.MT.
"	7.20	x	0.40	x	1	=	2.88	SQ.MT.
"	4.43	x	0.15	x	1	=	0.66	SQ.MT.
CORRIDOR	1.50	x	6.10	x	1	=	9.15	SQ.MT.
PASSAGE	4.73	x	1.20	x	1	=	5.68	SQ.MT.
STORE	1.90	x	1.14	x	1	=	2.17	SQ.MT.
"	1.60	x	0.30	x	1	=	0.48	SQ.MT.
POOJA	1.90	x	1.50	x	1	=	2.85	SQ.MT.
POWDER TOIL.	2.45	x	1.14	x	1	=	2.79	SQ.MT.
"	2.00	x	0.50	x	1	=	1.00	SQ.MT.
SERV. RM.	1.65	x	1.50	x	1	=	2.48	SQ.MT.
SERV. TOI.	1.20	x	1.50	x	1	=	1.80	SQ.MT.
KITCHEN	2.35	x	2.85	x	1	=	6.70	SQ.MT.
"	1.40	x	1.85	x	1	=	2.59	SQ.MT.
"	1.80	x	2.25	x	1	=	4.05	SQ.MT.
W.C.	1.20	x	0.90	x	1	=	1.08	SQ.MT.
UTILITY	1.71	x	2.25	x	1	=	3.85	SQ.MT.
M. BED RM.	5.80	x	3.80	x	1	=	22.04	SQ.MT.
"	1.19	x	0.40	x	1	=	0.48	SQ.MT.
"	3.86	x	0.40	x	1	=	1.54	SQ.MT.
"	1.55	x	0.30	x	1	=	0.47	SQ.MT.
"	2.00	x	1.20	x	1	=	2.40	SQ.MT.
M.TOILET	1.90	x	3.30	x	1	=	6.27	SQ.MT.
"	1.60	x	0.05	x	1	=	0.08	SQ.MT.
BED RM-1	3.85	x	4.25	x	1	=	16.36	SQ.MT.
"	0.15	x	1.75	x	1	=	0.26	SQ.MT.
"			2.77			=	2.77	SQ.MT.
TOILET-1	1.72	x	2.75	x	1	=	4.73	SQ.MT.
BED RM-2	5.46	x	3.10	x	1	=	16.93	SQ.MT.
"	4.28	x	0.20	x	1	=	0.86	SQ.MT.
"	0.03	x	2.40	x	1	=	0.07	SQ.MT.
DECK	1.73	x	3.18	x	1	=	5.50	SQ.MT.
TOILET-2	1.75	x	2.45	x	1	=	4.29	SQ.MT.
BED RM-3	3.13	x	3.34	x	1	=	10.45	SQ.MT.
"	3.06	x	0.59	x	1	=	1.81	SQ.MT.
"	2.70	x	0.15	x	1	=	0.41	SQ.MT.
TOILET-3	1.50	x	3.30	x	1	=	4.95	SQ.MT.
"	1.00	x	0.05	x	1	=	0.05	SQ.MT.
DOOR JAMB AREA						=	2.64	SQ.MT.
TOTAL						=	**205.41**	**SQ.MT.**

CARPET AREA CALC. OF FOR
7TH, 13TH, 15TH TO 19TH & 21ST TYPICAL FLR.

FLAT NO. 03

ENT.	1.54	x	1.50	x	1	=	2.31	SQ.MT.
LIVING RM.	3.96	x	5.25	x	1	=	20.79	SQ.MT.
"	3.66	x	0.85	x	1	=	3.11	SQ.MT.
"	3.81	x	0.34	x	1	=	1.30	SQ.MT.
"	2.70	x	0.15	x	1	=	0.41	SQ.MT.
"	0.86	x	2.15	x	1	=	1.85	SQ.MT.
PASSAGE	3.83	x	1.20	x	1	=	4.60	SQ.MT.
TOILET	3.03	x	1.67	x	1	=	5.06	SQ.MT.
"	1.36	x	0.08	x	1	=	0.11	SQ.MT.
"	0.80	x	0.15	x	1	=	0.12	SQ.MT.
KITCHEN	2.43	x	3.00	x	1	=	7.29	SQ.MT.
UTILITY	2.43	x	1.04	x	1	=	2.53	SQ.MT.
M. BED RM.	3.70	x	4.65	x	1	=	17.21	SQ.MT.
"	1.48	x	1.20	x	1	=	1.78	SQ.MT.
"	2.70	x	0.45	x	1	=	1.22	SQ.MT.
"	0.85	x	0.30	x	1	=	0.26	SQ.MT.
M.TOILET	1.80	x	4.04	x	1	=	7.27	SQ.MT.
"	0.15	x	1.79	x	1	=	0.27	SQ.MT.
BED RM-1	3.63	x	3.20	x	1	=	11.62	SQ.MT.
"	0.95	x	1.00	x	1	=	0.95	SQ.MT.
"	0.85	x	2.10	x	1	=	1.79	SQ.MT.
"	1.85	x	0.10	x	1	=	0.19	SQ.MT.
"	2.70	x	0.15	x	1	=	0.41	SQ.MT.
TOILET	1.50	x	3.00	x	1	=	4.50	SQ.MT.
"	1.53	x	0.15	x	1	=	0.23	SQ.MT.
BED RM-2	3.51	x	3.50	x	1	=	12.29	SQ.MT.
"	2.70	x	0.30	x	1	=	0.81	SQ.MT.
"	0.16	x	0.15	x	1	=	0.02	SQ.MT.
TOILET	1.55	x	2.50	x	1	=	3.88	SQ.MT.
DOOR JAMB AREA						=	1.03	SQ.MT.
TOTAL						=	**115.15**	**SQ.MT.**

CARPET AREA CALC. OF FOR
8TH & 9TH TYPICAL FLR.

FLAT NO. 01

ENT. FOYER	1.36	x	3.03	x	1	=	4.12	SQ.MT.
"	2.32	x	0.30	x	1	=	0.70	SQ.MT.
LIVING/DINING RM.	7.82	x	4.64	x	1	=	36.28	SQ.MT.
"	3.87	x	0.75	x	1	=	2.90	SQ.MT.
"	2.70	x	0.15	x	2	=	0.81	SQ.MT.
"	3.21	x	0.85	x	1	=	2.73	SQ.MT.
"	4.26	x	0.10	x	1	=	0.43	SQ.MT.
"	0.87	x	3.60	x	1	=	3.13	SQ.MT.
TOILET-4	2.40	x	1.64	x	1	=	3.94	SQ.MT.
PASSAGE	4.43	x	1.05	x	1	=	4.65	SQ.MT.
KITCHEN	3.05	x	2.45	x	1	=	7.47	SQ.MT.
UTILITY	1.20	x	1.80	x	1	=	2.16	SQ.MT.
"	1.00	x	0.60	x	1	=	0.60	SQ.MT.
STORE RM	1.13	x	2.35	x	1	=	2.66	SQ.MT.
PASSAGE	1.65	x	1.50	x	1	=	2.48	SQ.MT.
SERV. TOI.	1.15	x	1.50	x	1	=	1.73	SQ.MT.
M. BED RM.	4.10	x	3.11	x	1	=	12.75	SQ.MT.
"	1.05	x	1.17	x	1	=	1.23	SQ.MT.
"	3.95	x	0.80	x	1	=	3.16	SQ.MT.
"	2.70	x	0.15	x	1	=	0.41	SQ.MT.
TOILET-3	2.80	x	1.68	x	1	=	4.70	SQ.MT.
"	0.93	x	0.15	x	1	=	0.14	SQ.MT.
BED RM-1	4.83	x	5.49	x	1	=	26.52	SQ.MT.
"	4.22	x	0.15	x	1	=	0.63	SQ.MT.
TOILET-1	2.45	x	1.14	x	1	=	2.79	SQ.MT.
"	2.00	x	0.50	x	1	=	1.00	SQ.MT.
BED RM-2	3.35	x	3.13	x	1	=	10.49	SQ.MT.
"	3.03	x	0.80	x	1	=	2.42	SQ.MT.
"	2.70	x	0.15	x	1	=	0.41	SQ.MT.
TOILET-2	1.55	x	3.16	x	1	=	4.90	SQ.MT.
"	1.70	x	0.69	x	1	=	1.17	SQ.MT.
"	1.46	x	0.15	x	1	=	0.22	SQ.MT.
DOOR JAMB AREA						=	1.52	SQ.MT.
TOTAL						=	**151.23**	**SQ.MT.**

CARPET AREA CALC. OF FOR 8TH & 9TH TYPICAL FLR.

FLAT NO. 02

ENT. FOYER	1.90	x	2.07	x	1	=	3.93	SQ.MT.
"	1.80	x	0.25	x	1	=	0.45	SQ.MT.
LIVING RM.	7.87	x	4.25	x	1	=	33.45	SQ.MT.
"	2.23	x	0.40	x	1	=	0.89	SQ.MT.
"	3.45	x	0.54	x	1	=	1.86	SQ.MT.
"	2.70	x	0.45	x	1	=	1.22	SQ.MT.
"	0.47	x	0.84	x	1	=	0.39	SQ.MT.
"			2.77			=	2.77	SQ.MT.
"	0.15	x	1.75	x	1	=	0.26	SQ.MT.
TOILET	1.72	x	2.75	x	1	=	4.73	SQ.MT.
CORRIDOR	1.50	x	6.10	x	1	=	9.15	SQ.MT.
PASSAGE	4.73	x	1.20	x	1	=	5.68	SQ.MT.
STORE	1.90	x	1.14	x	1	=	2.17	SQ.MT.
"	1.60	x	0.30	x	1	=	0.48	SQ.MT.
POOJA	1.90	x	1.50	x	1	=	2.85	SQ.MT.
PASSAGE	1.65	x	1.50	x	1	=	2.48	SQ.MT.
SERV. TOI.	1.20	x	1.50	x	1	=	1.80	SQ.MT.
KITCHEN	2.35	x	2.85	x	1	=	6.70	SQ.MT.
"	1.40	x	1.85	x	1	=	2.59	SQ.MT.
"	1.80	x	2.25	x	1	=	4.05	SQ.MT.
W.C.	1.20	x	0.90	x	1	=	1.08	SQ.MT.
UTILITY	1.71	x	2.25	x	1	=	3.85	SQ.MT.
M. BED RM.	5.80	x	3.80	x	1	=	22.04	SQ.MT.
"	1.19	x	0.40	x	1	=	0.48	SQ.MT.
"	3.86	x	0.40	x	1	=	1.54	SQ.MT.
"	1.55	x	0.30	x	1	=	0.47	SQ.MT.
"	2.00	x	1.20	x	1	=	2.40	SQ.MT.
M.TOILET	1.90	x	3.30	x	1	=	6.27	SQ.MT.
"	1.60	x	0.05	x	1	=	0.08	SQ.MT.
BED RM-1	5.46	x	3.10	x	1	=	16.93	SQ.MT.
"	4.28	x	0.20	x	1	=	0.86	SQ.MT.
DECK	1.73	x	3.18	x	1	=	5.50	SQ.MT.
TOILET-1	1.75	x	2.45	x	1	=	4.29	SQ.MT.
BED RM-2	3.13	x	3.34	x	1	=	10.45	SQ.MT.
"	3.06	x	0.59	x	1	=	1.81	SQ.MT.
"	2.70	x	0.15	x	1	=	0.41	SQ.MT.
TOILET-2	1.50	x	3.30	x	1	=	4.95	SQ.MT.
"	1.00	x	0.05	x	1	=	0.05	SQ.MT.
DOOR JAMB AREA						=	2.38	SQ.MT.
TOTAL						=	**173.71**	**SQ.MT.**

CARPET AREA CALC. OF FOR 8TH & 9TH TYPICAL FLR.

FLAT NO. 03

ENT.	1.54	x	1.50	x	1	=	2.31	SQ.MT.
LIVING RM.	3.96	x	5.25	x	1	=	20.79	SQ.MT.
"	3.66	x	0.85	x	1	=	3.11	SQ.MT.
"	3.81	x	0.34	x	1	=	1.30	SQ.MT.
"	2.70	x	0.15	x	1	=	0.41	SQ.MT.
"	0.86	x	2.15	x	1	=	1.85	SQ.MT.
PASSAGE	3.83	x	1.20	x	1	=	4.60	SQ.MT.
TOILET	3.03	x	1.67	x	1	=	5.06	SQ.MT.
"	1.36	x	0.08	x	1	=	0.11	SQ.MT.
"	0.80	x	0.15	x	1	=	0.12	SQ.MT.
KITCHEN	2.43	x	3.00	x	1	=	7.29	SQ.MT.
UTILITY	2.43	x	1.04	x	1	=	2.53	SQ.MT.
M. BED RM.	3.70	x	4.65	x	1	=	17.21	SQ.MT.
"	1.48	x	1.20	x	1	=	1.78	SQ.MT.
"	2.70	x	0.45	x	1	=	1.22	SQ.MT.
"	0.85	x	0.30	x	1	=	0.26	SQ.MT.
M.TOILET	1.80	x	4.04	x	1	=	7.27	SQ.MT.
"	0.15	x	1.79	x	1	=	0.27	SQ.MT.
BED RM-1	3.63	x	3.20	x	1	=	11.62	SQ.MT.
"	0.95	x	1.00	x	1	=	0.95	SQ.MT.
"	0.85	x	2.10	x	1	=	1.79	SQ.MT.
"	1.85	x	0.10	x	1	=	0.19	SQ.MT.
"	2.70	x	0.15	x	1	=	0.41	SQ.MT.
TOILET	1.50	x	3.00	x	1	=	4.50	SQ.MT.
"	1.53	x	0.15	x	1	=	0.23	SQ.MT.
BED RM-2	3.51	x	3.50	x	1	=	12.29	SQ.MT.
"	2.70	x	0.30	x	1	=	0.81	SQ.MT.
"	0.16	x	0.15	x	1	=	0.02	SQ.MT.
TOILET	1.55	x	2.50	x	1	=	3.88	SQ.MT.
DOOR JAMB AREA						=	1.03	SQ.MT.
TOTAL						=	**115.15**	**SQ.MT.**

CARPET AREA CALC. OF FOR
10TH & 14TH TYPICAL FLR.

FLAT NO. 01

ENT. FOYER	1.36	x	3.03	x	1	=	4.12	SQ.MT.
"	2.32	x	0.30	x	1	=	0.70	SQ.MT.
LIVING/DINING RM.	4.16	x	4.74	x	1	=	19.72	SQ.MT.
"	3.87	x	0.75	x	1	=	2.90	SQ.MT.
"	2.70	x	0.15	x	1	=	0.41	SQ.MT.
"	0.87	x	3.60	x	1	=	3.13	SQ.MT.
PASSAGE	4.43	x	1.05	x	1	=	4.65	SQ.MT.
KITCHEN	3.05	x	2.45	x	1	=	7.47	SQ.MT.
UTILITY	1.20	x	1.80	x	1	=	2.16	SQ.MT.
"	1.00	x	0.60	x	1	=	0.60	SQ.MT.
STORE RM.	1.13	x	2.35	x	1	=	2.66	SQ.MT.
PASSAGE	1.65	x	1.50	x	1	=	2.48	SQ.MT.
SERV. TOI.	1.15	x	1.50	x	1	=	1.73	SQ.MT.
M. BED RM.	4.10	x	3.11	x	1	=	12.75	SQ.MT.
"	1.05	x	1.17	x	1	=	1.23	SQ.MT.
"	3.95	x	0.80	x	1	=	3.16	SQ.MT.
"	2.70	x	0.15	x	1	=	0.41	SQ.MT.
TOILET-3	2.80	x	1.68	x	1	=	4.70	SQ.MT.
"	0.93	x	0.15	x	1	=	0.14	SQ.MT.
BED RM-1	3.50	x	4.64	x	1	=	16.24	SQ.MT.
"	3.21	x	0.85	x	1	=	2.73	SQ.MT.
"	2.70	x	0.15	x	1	=	0.41	SQ.MT.
TOILET-1	2.40	x	1.64	x	1	=	3.94	SQ.MT.
BED RM-2	3.35	x	3.13	x	1	=	10.49	SQ.MT.
"	3.03	x	0.80	x	1	=	2.42	SQ.MT.
"	2.70	x	0.15	x	1	=	0.41	SQ.MT.
TOILET-2	1.55	x	3.16	x	1	=	4.90	SQ.MT.
"	1.70	x	0.69	x	1	=	1.17	SQ.MT.
"	1.46	x	0.15	x	1	=	0.22	SQ.MT.
DOOR JAMB AREA						=	1.38	SQ.MT.
TOTAL						=	**119.40**	**SQ.MT.**

CARPET AREA CALC. OF FOR
10TH & 14TH TYPICAL FLR.

FLAT NO. 02

ENT. FOYER	1.90	x	2.07	x	1	=	3.93	SQ.MT.
"	1.80	x	0.25	x	1	=	0.45	SQ.MT.
LIVING/DINING RM.	8.90	x	4.79	x	1	=	42.63	SQ.MT.
"	7.20	x	0.40	x	1	=	2.88	SQ.MT.
"	5.45	x	0.30	x	1	=	1.64	SQ.MT.
"	4.43	x	0.15	x	1	=	0.66	SQ.MT.
"	2.70	x	0.45	x	1	=	1.22	SQ.MT.
POWDER TOIL.	2.45	x	1.14	x	1	=	2.79	SQ.MT.
"	2.00	x	0.50	x	1	=	1.00	SQ.MT.
CORRIDOR	1.50	x	6.10	x	1	=	9.15	SQ.MT.
PASSAGE	4.73	x	1.20	x	1	=	5.68	SQ.MT.
STORE	1.90	x	1.14	x	1	=	2.17	SQ.MT.
"	1.60	x	0.30	x	1	=	0.48	SQ.MT.
POOJA	1.90	x	1.50	x	1	=	2.85	SQ.MT.
PASSAGE	1.65	x	1.50	x	1	=	2.48	SQ.MT.
SERV. TOI.	1.20	x	1.50	x	1	=	1.80	SQ.MT.
KITCHEN	2.35	x	2.85	x	1	=	6.70	SQ.MT.
"	1.40	x	1.85	x	1	=	2.59	SQ.MT.
"	1.80	x	2.25	x	1	=	4.05	SQ.MT.
W.C.	1.20	x	0.90	x	1	=	1.08	SQ.MT.
UTILITY	1.71	x	2.25	x	1	=	3.85	SQ.MT.
M. BED RM.	5.80	x	3.80	x	1	=	22.04	SQ.MT.
"	1.19	x	0.40	x	1	=	0.48	SQ.MT.
"	3.86	x	0.40	x	1	=	1.54	SQ.MT.
"	1.55	x	0.30	x	1	=	0.47	SQ.MT.
"	2.00	x	1.20	x	1	=	2.40	SQ.MT.
M.TOILET	1.90	x	3.30	x	1	=	6.27	SQ.MT.
"	1.60	x	0.05	x	1	=	0.08	SQ.MT.
BED RM-1	3.85	x	4.25	x	1	=	16.36	SQ.MT.
"	0.15	x	1.75	x	1	=	0.26	SQ.MT.
"			2.77			=	2.77	SQ.MT.
TOILET-1	1.72	x	2.75	x	1	=	4.73	SQ.MT.
BED RM-2	5.46	x	3.10	x	1	=	16.93	SQ.MT.
"	4.28	x	0.20	x	1	=	0.86	SQ.MT.
DECK	1.73	x	3.18	x	1	=	5.50	SQ.MT.
TOILET-2	1.75	x	2.45	x	1	=	4.29	SQ.MT.
BED RM-3	3.13	x	3.34	x	1	=	10.45	SQ.MT.
"	3.06	x	0.59	x	1	=	1.81	SQ.MT.
"	2.70	x	0.15	x	1	=	0.41	SQ.MT.
TOILET-3	1.50	x	3.30	x	1	=	4.95	SQ.MT.
"	1.00	x	0.05	x	1	=	0.05	SQ.MT.
FAMILY RM.	4.10	x	4.65	x	1	=	19.07	SQ.MT.
"	2.70	x	0.45	x	1	=	1.22	SQ.MT.
"	0.85	x	0.30	x	1	=	0.26	SQ.MT.
"	0.39	x	0.15	x	1	=	0.06	SQ.MT.
"	2.05	x	1.79	x	1	=	3.67	SQ.MT.
"	1.80	x	2.25	x	1	=	4.05	SQ.MT.
DOOR JAMB AREA						=	2.69	SQ.MT.
TOTAL						=	**233.70**	**SQ.MT.**

CARPET AREA CALC. OF FOR 10TH & 14TH TYPICAL FLR.

FLAT NO. 03

ENT.	1.54	x	1.50	x	1	=	2.31	SQ.MT.
LIVING/DINING RM.	3.96	x	5.25	x	1	=	20.79	SQ.MT.
"	3.66	x	0.85	x	1	=	3.11	SQ.MT.
"	3.81	x	0.34	x	1	=	1.30	SQ.MT.
"	2.70	x	0.15	x	1	=	0.41	SQ.MT.
"	0.86	x	2.15	x	1	=	1.85	SQ.MT.
PASSAGE	1.55	x	1.20	x	1	=	1.86	SQ.MT.
SER.TOILET	3.03	x	1.67	x	1	=	5.06	SQ.MT.
"	1.36	x	0.08	x	1	=	0.11	SQ.MT.
"	0.80	x	0.15	x	1	=	0.12	SQ.MT.
KITCHEN	2.43	x	3.00	x	1	=	7.29	SQ.MT.
UTILITY	2.43	x	1.04	x	1	=	2.53	SQ.MT.
BED RM-1	3.63	x	3.20	x	1	=	11.62	SQ.MT.
"	0.95	x	1.00	x	1	=	0.95	SQ.MT.
"	0.85	x	2.10	x	1	=	1.79	SQ.MT.
"	1.85	x	0.10	x	1	=	0.19	SQ.MT.
"	2.70	x	0.15	x	1	=	0.41	SQ.MT.
TOILET	1.50	x	3.00	x	1	=	4.50	SQ.MT.
"	1.53	x	0.15	x	1	=	0.23	SQ.MT.
BED RM-2	3.06	x	4.80	x	1	=	14.69	SQ.MT.
"	2.70	x	0.30	x	1	=	0.81	SQ.MT.
"	0.16	x	0.15	x	1	=	0.02	SQ.MT.
TOILET	1.55	x	2.50	x	1	=	3.88	SQ.MT.
DOOR JAMB AREA						=	1.00	SQ.MT.
TOTAL						=	**86.79**	**SQ.MT.**

CARPET AREA CALC. OF FOR
11TH & 12TH TYPICAL FLR.

FLAT NO. 01

ENT. FOYER	1.36	x	3.03	x	1	=	4.12	SQ.MT.
"	2.32	x	0.30	x	1	=	0.70	SQ.MT.
LIVING/DINING RM.	4.16	x	4.74	x	1	=	19.72	SQ.MT.
"	3.87	x	0.75	x	1	=	2.90	SQ.MT.
"	2.70	x	0.15	x	1	=	0.41	SQ.MT.
"	0.87	x	3.60	x	1	=	3.13	SQ.MT.
PASSAGE	4.43	x	1.05	x	1	=	4.65	SQ.MT.
KITCHEN	3.05	x	2.45	x	1	=	7.47	SQ.MT.
UTILITY	1.20	x	1.80	x	1	=	2.16	SQ.MT.
"	1.00	x	0.60	x	1	=	0.60	SQ.MT.
STORE RM.	1.13	x	2.35	x	1	=	2.66	SQ.MT.
PASSAGE	1.65	x	1.50	x	1	=	2.48	SQ.MT.
SERV. TOI.	1.15	x	1.50	x	1	=	1.73	SQ.MT.
M. BED RM.	4.10	x	3.11	x	1	=	12.75	SQ.MT.
"	1.05	x	1.17	x	1	=	1.23	SQ.MT.
"	3.95	x	0.80	x	1	=	3.16	SQ.MT.
"	2.70	x	0.15	x	1	=	0.41	SQ.MT.
TOILET-3	2.80	x	1.68	x	1	=	4.70	SQ.MT.
"	0.93	x	0.15	x	1	=	0.14	SQ.MT.
BED RM-1	3.50	x	4.64	x	1	=	16.24	SQ.MT.
"	3.21	x	0.85	x	1	=	2.73	SQ.MT.
"	2.70	x	0.15	x	1	=	0.41	SQ.MT.
TOILET-1	2.40	x	1.64	x	1	=	3.94	SQ.MT.
BED RM-2	3.35	x	3.13	x	1	=	10.49	SQ.MT.
"	3.03	x	0.80	x	1	=	2.42	SQ.MT.
"	2.70	x	0.15	x	1	=	0.41	SQ.MT.
TOILET-2	1.55	x	3.16	x	1	=	4.90	SQ.MT.
"	1.70	x	0.69	x	1	=	1.17	SQ.MT.
"	1.46	x	0.15	x	1	=	0.22	SQ.MT.
DOOR JAMB AREA						=	1.38	SQ.MT.
TOTAL						=	**119.40**	**SQ.MT.**

CARPET AREA CALC. OF FOR
11TH & 12TH TYPICAL FLR.

FLAT NO. 02

ENT. FOYER	1.90	x	2.07	x	1	=	3.93	SQ.MT.
"	1.80	x	0.25	x	1	=	0.45	SQ.MT.
LIVING RM.	8.90	x	4.79	x	1	=	42.63	SQ.MT.
"	7.20	x	0.40	x	1	=	2.88	SQ.MT.
"	5.45	x	0.30	x	1	=	1.64	SQ.MT.
"	4.43	x	0.15	x	1	=	0.66	SQ.MT.
"	2.70	x	0.45	x	1	=	1.22	SQ.MT.
POWDER TOIL.	2.45	x	1.14	x	1	=	2.79	SQ.MT.
"	2.00	x	0.50	x	1	=	1.00	SQ.MT.
CORRIDOR	1.50	x	6.10	x	1	=	9.15	SQ.MT.
PASSAGE	4.73	x	1.20	x	1	=	5.68	SQ.MT.
STORE	1.90	x	1.14	x	1	=	2.17	SQ.MT.
"	1.60	x	0.30	x	1	=	0.48	SQ.MT.
POOJA	1.90	x	1.50	x	1	=	2.85	SQ.MT.
PASSAGE	1.65	x	1.50	x	1	=	2.48	SQ.MT.
SERV. TOI.	1.20	x	1.50	x	1	=	1.80	SQ.MT.
KITCHEN	2.35	x	2.85	x	1	=	6.70	SQ.MT.
"	1.40	x	1.85	x	1	=	2.59	SQ.MT.
"	1.80	x	2.25	x	1	=	4.05	SQ.MT.
W.C.	1.20	x	0.90	x	1	=	1.08	SQ.MT.
UTILITY	1.71	x	2.25	x	1	=	3.85	SQ.MT.
M. BED RM.	5.80	x	3.80	x	1	=	22.04	SQ.MT.
"	1.19	x	0.40	x	1	=	0.48	SQ.MT.
"	3.86	x	0.40	x	1	=	1.54	SQ.MT.
"	1.55	x	0.30	x	1	=	0.47	SQ.MT.
"	2.00	x	1.20	x	1	=	2.40	SQ.MT.
M.TOILET	1.90	x	3.30	x	1	=	6.27	SQ.MT.
"	1.60	x	0.05	x	1	=	0.08	SQ.MT.
BED RM-1	3.85	x	4.25	x	1	=	16.36	SQ.MT.
"	0.15	x	1.75	x	1	=	0.26	SQ.MT.
"			2.77			=	2.77	SQ.MT.
TOILET-1	1.72	x	2.75	x	1	=	4.73	SQ.MT.
BED RM-2	5.46	x	3.10	x	1	=	16.93	SQ.MT.
"	4.28	x	0.20	x	1	=	0.86	SQ.MT.
DECK	1.73	x	3.18	x	1	=	5.50	SQ.MT.
TOILET-2	1.75	x	2.45	x	1	=	4.29	SQ.MT.
BED RM-3	3.13	x	3.34	x	1	=	10.45	SQ.MT.
"	3.06	x	0.59	x	1	=	1.81	SQ.MT.
"	2.70	x	0.15	x	1	=	0.41	SQ.MT.
TOILET-3	1.50	x	3.30	x	1	=	4.95	SQ.MT.
"	1.00	x	0.05	x	1	=	0.05	SQ.MT.
DOOR JAMB AREA						=	2.55	SQ.MT.
TOTAL						=	**205.25**	**SQ.MT.**

CARPET AREA CALC. OF FOR
11TH & 12TH TYPICAL FLR.

FLAT NO. 03

ENT.	1.54	x	1.50	x	1	=	2.31	SQ.MT.
LIVING RM.	3.96	x	5.25	x	1	=	20.79	SQ.MT.
"	3.66	x	0.85	x	1	=	3.11	SQ.MT.
"	3.81	x	0.34	x	1	=	1.30	SQ.MT.
"	2.70	x	0.15	x	1	=	0.41	SQ.MT.
"	0.86	x	2.15	x	1	=	1.85	SQ.MT.
"	0.95	x	1.00	x	1	=	0.95	SQ.MT.
PASSAGE	3.83	x	1.20	x	1	=	4.60	SQ.MT.
SER.TOILET	3.03	x	1.67	x	1	=	5.06	SQ.MT.
"	1.36	x	0.08	x	1	=	0.11	SQ.MT.
"	0.80	x	0.15	x	1	=	0.12	SQ.MT.
KITCHEN	2.43	x	3.00	x	1	=	7.29	SQ.MT.
UTILITY	2.43	x	1.04	x	1	=	2.53	SQ.MT.
M. BED RM	3.70	x	4.65	x	1	=	17.21	SQ.MT.
"	0.85	x	0.30	x	1	=	0.26	SQ.MT.
"	2.70	x	0.45	x	1	=	1.22	SQ.MT.
"	1.48	x	1.20	x	1	=	1.78	SQ.MT.
M. TOILET	1.80	x	4.04	x	1	=	7.27	SQ.MT.
"	0.15	x	1.79	x	1	=	0.27	SQ.MT.
BED RM-1	3.63	x	3.20	x	1	=	11.62	SQ.MT.
"	0.85	x	2.10	x	1	=	1.79	SQ.MT.
"	1.85	x	0.10	x	1	=	0.19	SQ.MT.
"	2.70	x	0.15	x	1	=	0.41	SQ.MT.
TOILET	1.50	x	3.00	x	1	=	4.50	SQ.MT.
"	1.53	x	0.15	x	1	=	0.23	SQ.MT.
BED RM-2	3.51	x	3.50	x	1	=	12.29	SQ.MT.
"	2.70	x	0.30	x	1	=	0.81	SQ.MT.
"	0.16	x	0.15	x	1	=	0.02	SQ.MT.
TOILET	1.55	x	2.50	x	1	=	3.88	SQ.MT.
DOOR JAMB AREA						=	1.18	SQ.MT.
TOTAL						=	**115.30**	**SQ.MT.**

CARPET AREA CALC. OF FOR 20TH FLR.

FLAT NO. 01

ENT. FOYER	1.36	x	3.03	x	1	=	4.12	SQ.MT.
"	2.32	x	0.30	x	1	=	0.70	SQ.MT.
LIVING/DINING RM.	4.16	x	4.74	x	1	=	19.72	SQ.MT.
"	3.87	x	0.75	x	1	=	2.90	SQ.MT.
"	2.70	x	0.15	x	1	=	0.41	SQ.MT.
"	0.87	x	3.60	x	1	=	3.13	SQ.MT.
PASSAGE	4.43	x	1.05	x	1	=	4.65	SQ.MT.
KITCHEN	3.05	x	2.45	x	1	=	7.47	SQ.MT.
UTILITY	1.20	x	1.80	x	1	=	2.16	SQ.MT.
"	1.00	x	0.60	x	1	=	0.60	SQ.MT.
STORE RM.	1.13	x	2.35	x	1	=	2.66	SQ.MT.
PASSAGE	1.65	x	1.50	x	1	=	2.48	SQ.MT.
SERV. TOI.	1.15	x	1.50	x	1	=	1.73	SQ.MT.
M. BED RM.	4.10	x	3.11	x	1	=	12.75	SQ.MT.
"	1.05	x	1.17	x	1	=	1.23	SQ.MT.
"	3.95	x	0.80	x	1	=	3.16	SQ.MT.
"	2.70	x	0.15	x	1	=	0.41	SQ.MT.
TOILET-3	2.80	x	1.68	x	1	=	4.70	SQ.MT.
"	0.93	x	0.15	x	1	=	0.14	SQ.MT.
BED RM-1	3.21	x	5.49	x	1	=	17.62	SQ.MT.
"	2.70	x	0.15	x	1	=	0.41	SQ.MT.
TOILET-1	2.40	x	1.64	x	1	=	3.94	SQ.MT.
BED RM-2	3.35	x	3.13	x	1	=	10.49	SQ.MT.
"	3.03	x	0.80	x	1	=	2.42	SQ.MT.
"	2.70	x	0.15	x	1	=	0.41	SQ.MT.
TOILET-2	1.55	x	3.16	x	1	=	4.90	SQ.MT.
"	1.70	x	0.69	x	1	=	1.17	SQ.MT.
"	1.46	x	0.15	x	1	=	0.22	SQ.MT.
DOOR JAMB AREA						=	1.38	SQ.MT.
TOTAL						=	**118.05**	**SQ.MT.**

CARPET AREA CALC. OF FOR 20TH FLR.

FLAT NO. 02

ENT. FOYER	1.90	x	2.07	x	1	=	3.93	SQ.MT.
"	1.80	x	0.25	x	1	=	0.45	SQ.MT.
LIVING/DINING RM.	9.20	x	4.24	x	1	=	39.01	SQ.MT.
"	7.20	x	0.40	x	1	=	2.88	SQ.MT.
"	8.90	x	0.55	x	1	=	4.90	SQ.MT.
"	5.45	x	0.30	x	1	=	1.64	SQ.MT.
"	4.43	x	0.15	x	1	=	0.66	SQ.MT.
"	2.70	x	0.45	x	1	=	1.22	SQ.MT.
POWDER TOIL.	2.45	x	1.14	x	1	=	2.79	SQ.MT.
"	2.00	x	0.50	x	1	=	1.00	SQ.MT.
CORRIDOR	1.50	x	6.10	x	1	=	9.15	SQ.MT.
PASSAGE	4.73	x	1.20	x	1	=	5.68	SQ.MT.
STORE	1.90	x	1.14	x	1	=	2.17	SQ.MT.
"	1.60	x	0.30	x	1	=	0.48	SQ.MT.
POOJA	1.90	x	1.50	x	1	=	2.85	SQ.MT.
PASSAGE	1.65	x	1.50	x	1	=	2.48	SQ.MT.
SERV. TOI.	1.20	x	1.50	x	1	=	1.80	SQ.MT.
KITCHEN	2.35	x	2.85	x	1	=	6.70	SQ.MT.
"	1.40	x	1.85	x	1	=	2.59	SQ.MT.
"	1.80	x	2.25	x	1	=	4.05	SQ.MT.
W.C.	1.20	x	0.90	x	1	=	1.08	SQ.MT.
UTILITY	1.71	x	2.25	x	1	=	3.85	SQ.MT.
M. BED RM.	5.80	x	3.80	x	1	=	22.04	SQ.MT.
"	1.19	x	0.40	x	1	=	0.48	SQ.MT.
"	3.86	x	0.40	x	1	=	1.54	SQ.MT.
"	1.55	x	0.30	x	1	=	0.47	SQ.MT.
"	2.00	x	1.20	x	1	=	2.40	SQ.MT.
M.TOILET	1.90	x	3.30	x	1	=	6.27	SQ.MT.
"	1.60	x	0.05	x	1	=	0.08	SQ.MT.
BED RM-1	3.85	x	4.25	x	1	=	16.36	SQ.MT.
"	0.15	x	1.75	x	1	=	0.26	SQ.MT.
"			2.77			=	2.77	SQ.MT.
TOILET-1	1.72	x	2.75	x	1	=	4.73	SQ.MT.
BED RM-2	5.46	x	3.10	x	1	=	16.93	SQ.MT.
"	4.28	x	0.20	x	1	=	0.86	SQ.MT.
DECK	1.73	x	3.18	x	1	=	5.50	SQ.MT.
TOILET-2	1.75	x	2.45	x	1	=	4.29	SQ.MT.
BED RM-3	3.13	x	3.34	x	1	=	10.45	SQ.MT.
"	3.06	x	0.59	x	1	=	1.81	SQ.MT.
"	2.70	x	0.15	x	1	=	0.41	SQ.MT.
TOILET-3	1.50	x	3.30	x	1	=	4.95	SQ.MT.
"	1.00	x	0.05	x	1	=	0.05	SQ.MT.
FAMILY RM	4.10	x	4.65	x	1	=	19.07	SQ.MT.
"	2.70	x	0.45	x	1	=	1.22	SQ.MT.
"	0.85	x	0.30	x	1	=	0.26	SQ.MT.
"	0.39	x	0.15	x	1	=	0.06	SQ.MT.
"	2.05	x	1.79	x	1	=	3.67	SQ.MT.
"	1.80	x	2.25	x	1	=	4.05	SQ.MT.
DOOR JAMB AREA						=	2.79	SQ.MT.
TOTAL						=	**235.07**	**SQ.MT.**

CARPET AREA CALC. OF FOR 20TH FLR.

FLAT NO. 03

ENT.	1.54	x	1.50	x	1	=	2.31	SQ.MT.
LIVING RM.	3.96	x	5.25	x	1	=	20.79	SQ.MT.
"	3.66	x	0.85	x	1	=	3.11	SQ.MT.
"	3.81	x	0.34	x	1	=	1.30	SQ.MT.
"	2.70	x	0.15	x	1	=	0.41	SQ.MT.
"	0.86	x	2.15	x	1	=	1.85	SQ.MT.
"	0.95	x	1.00	x	1	=	0.95	SQ.MT.
PASSAGE	1.70	x	1.20	x	1	=	2.04	SQ.MT.
SER.TOILET	3.03	x	1.67	x	1	=	5.06	SQ.MT.
"	1.36	x	0.08	x	1	=	0.11	SQ.MT.
"	0.80	x	0.15	x	1	=	0.12	SQ.MT.
KITCHEN	2.43	x	3.00	x	1	=	7.29	SQ.MT.
UTILITY	2.43	x	1.04	x	1	=	2.53	SQ.MT.
BED RM-1	3.63	x	3.20	x	1	=	11.62	SQ.MT.
"	0.85	x	2.10	x	1	=	1.79	SQ.MT.
"	1.85	x	0.10	x	1	=	0.19	SQ.MT.
"	2.70	x	0.15	x	1	=	0.41	SQ.MT.
TOILET-1	1.50	x	3.00	x	1	=	4.50	SQ.MT.
"	1.53	x	0.15	x	1	=	0.23	SQ.MT.
BED RM-2	3.06	x	4.80	x	1	=	14.69	SQ.MT.
"	2.70	x	0.30	x	1	=	0.81	SQ.MT.
"	0.16	x	0.15	x	1	=	0.02	SQ.MT.
TOILET-2	1.55	x	2.50	x	1	=	3.88	SQ.MT.
DOOR JAMB AREA						=	0.99	SQ.MT.
TOTAL						=	**86.96**	**SQ.MT.**

PROFORMA -B

05/08

CONTENTS OF SHEET

21ST FLOOR PLAN, CARPET AREA STATEMENT .

STAMP OF DATE OF APPROVAL OF PLAN

PLAN FOR APPROVAL

S.E.(B.P.)CITY-IV	A.E.(B.P.)CITY-III	E.E.(B.P.)CITY-I

STAMP OF DATE OF RECEIPT OF PLAN

DESCRIPTION OF PROPOSAL & PROPERTY

PROP. RE-DEVELOPMENT OF EXISTING BUILDING ON PLOT BEARING CTS NOS.92, 122 & 123 SITUAYED AT WALKESHWAR ROAD, MUMBAI, 400006.

NORTH	JOB. NO.	DRG. NO.	DRAWN BY
N	-	05/08	Priyanka
	SCALE	DATE	CHECKED BY
	1:100	-	-

REVISIONS | **DESCRIPTION :**

R-0

NAME & ADDRESS OF DESIGN ARCHITECT

KAPADIA ASSOCIATE DESIGN LLP, PAREL(E),
MUMBAI-400012.

NAME OF THE OWNER | **SIGNATURE**

M/S . LODHA DEVELOPERS PVT. LTD. FORMERLY
KNOWS AS
BELLISSIMO PROPERTIES DEVELOPMENT PVT. LTD.

NAME & ADDRESS OF LICENSED SURVEYOR (L.S.) | **SIGNATURE**

SPACEAGE CONSULTANTS

B-106, Natraj Building,
Mulund Goregaon Link Road
Mulund (w), Mumbai : 400 080