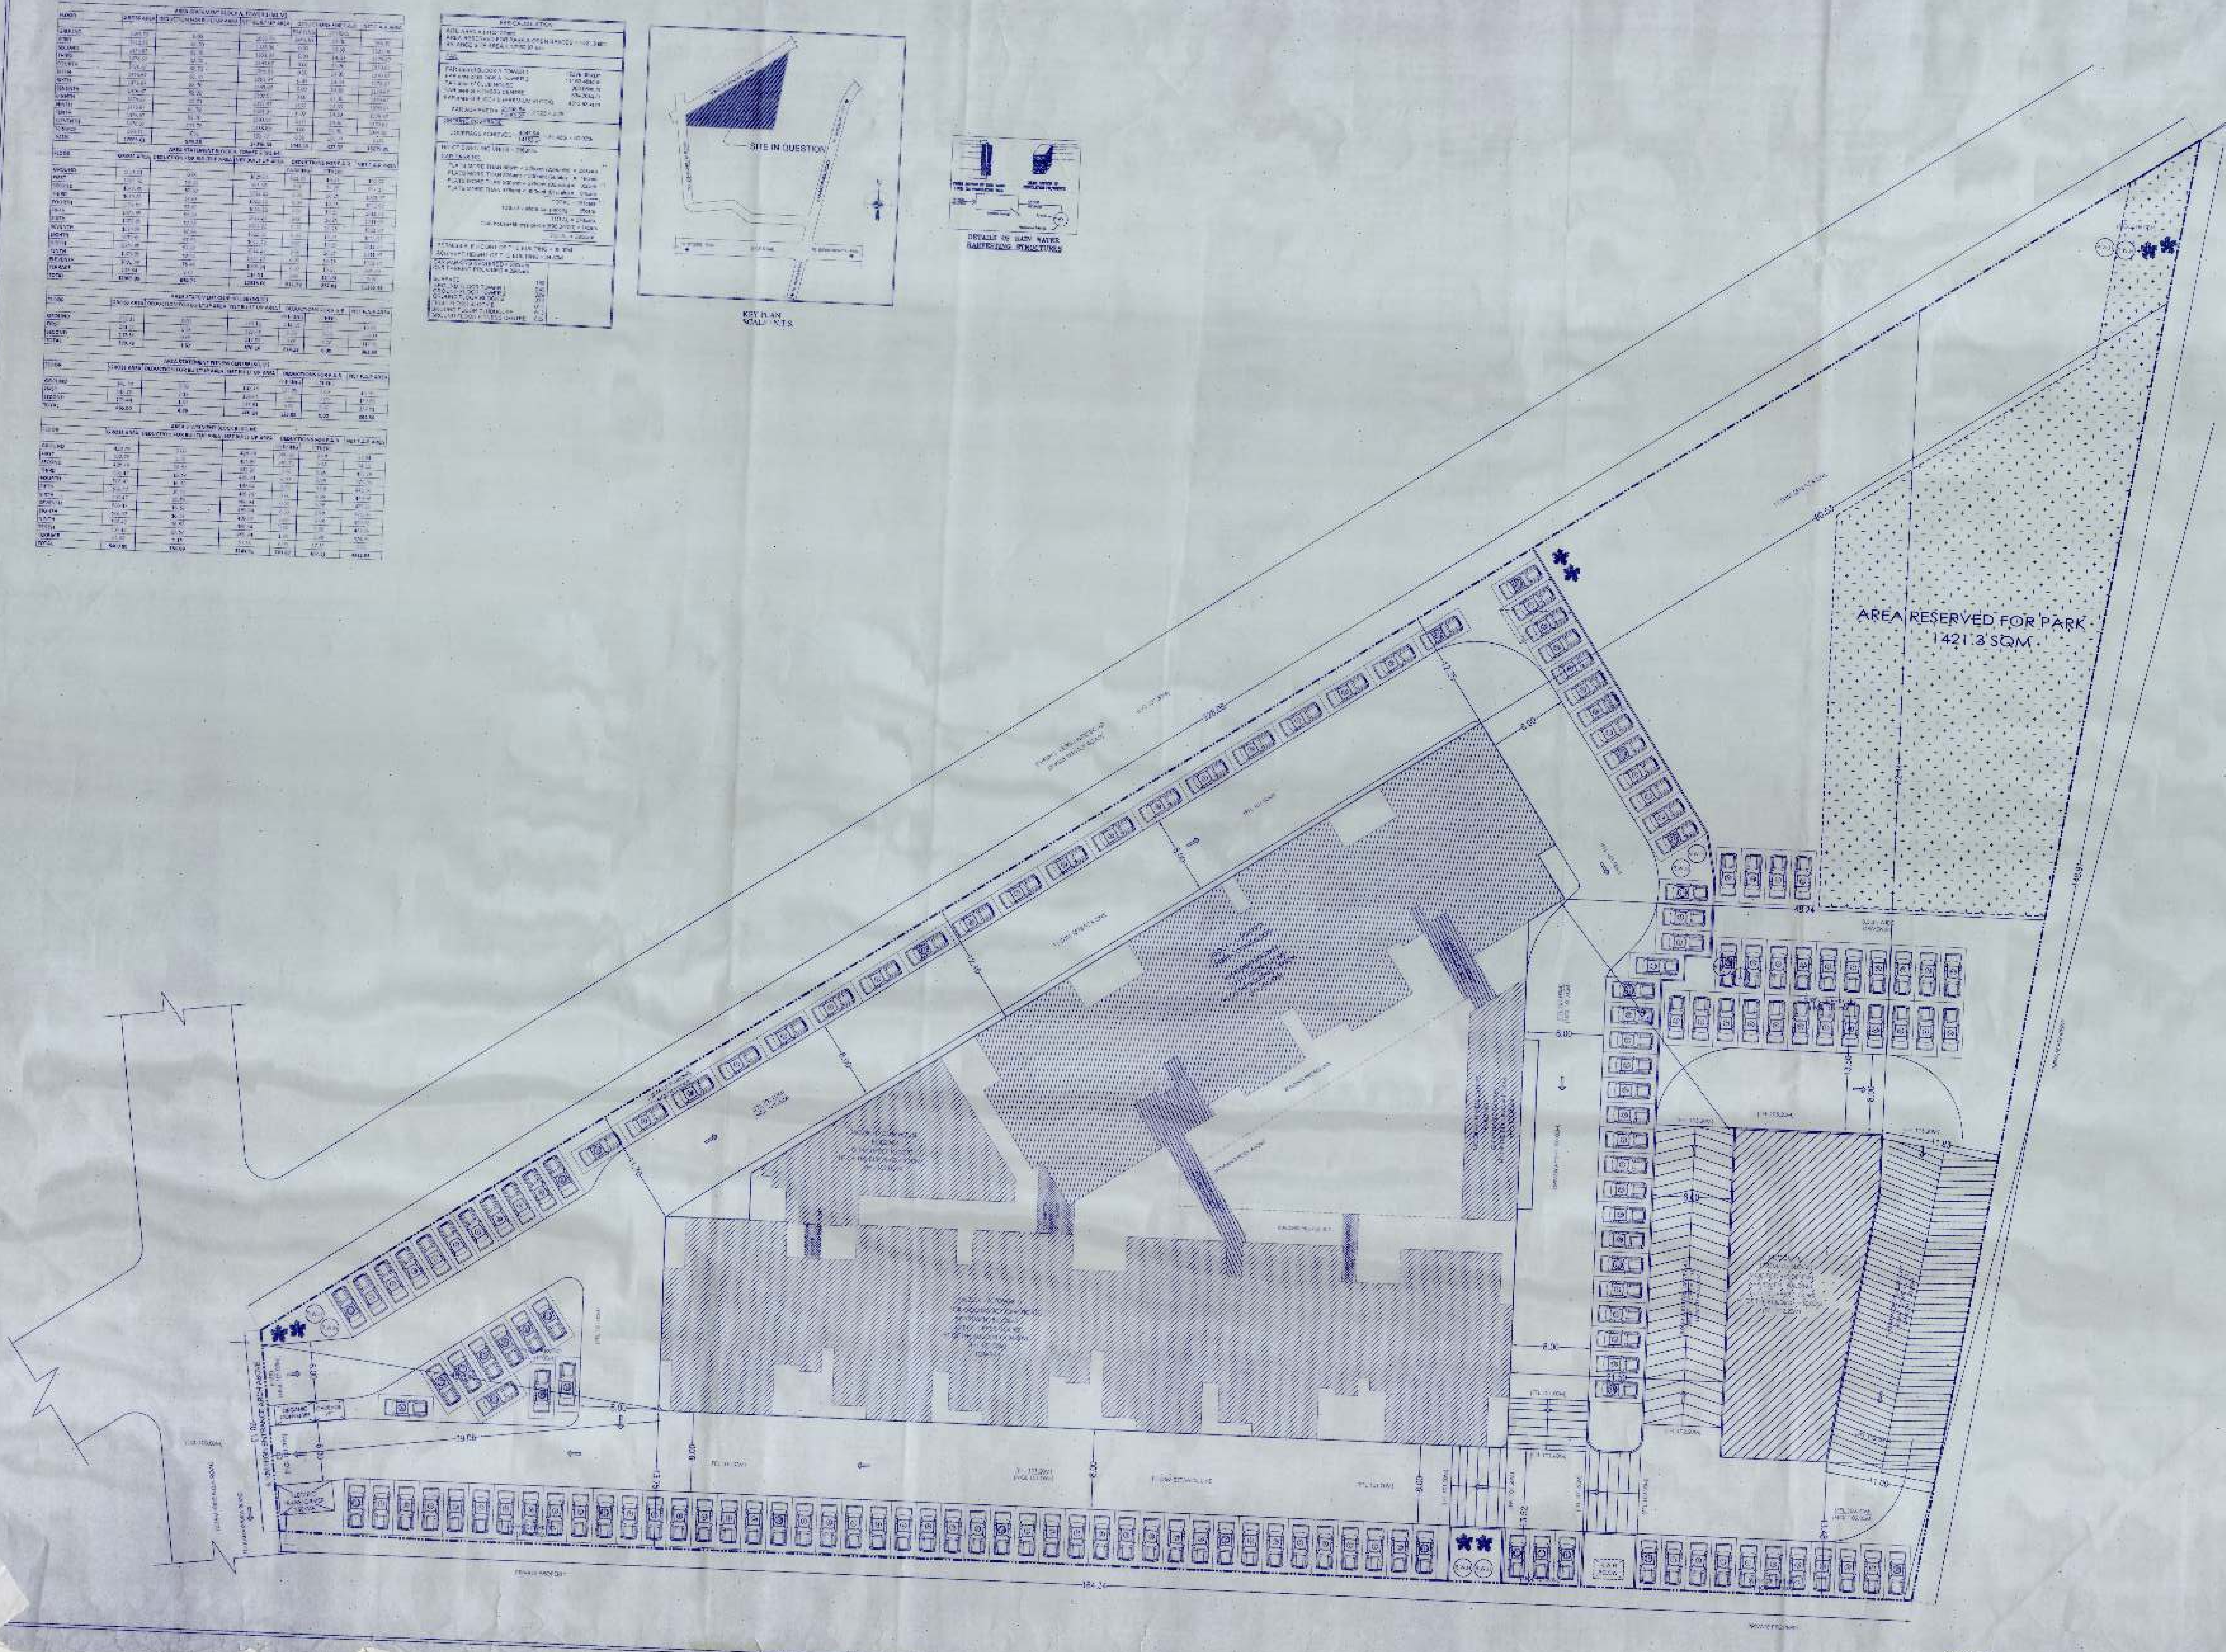

SITE PLAN

SCHEDULE OF OPENINGS		
TYPE	SIZE	DESCRIPTION
D	[illegible]	ENTRANCE DOOR
D1	[illegible]	DOOR
[illegible]	[illegible]	TOILET DOOR
SD	[illegible]	SLIDING DOOR
W	[illegible]	WINDOW
[illegible]	[illegible]	WINDOW
V	[illegible]	VENTILATOR

OWNER'S SIGNATURE

ARCHITECT'S SIGNATURE

JOB TITLE

UTTARAHALLI MANAVARTHEKAVAL VILLAGE

UTTARAHALLI HOBLI, BANGALORE SOUTH TK

DRAWING TITLE

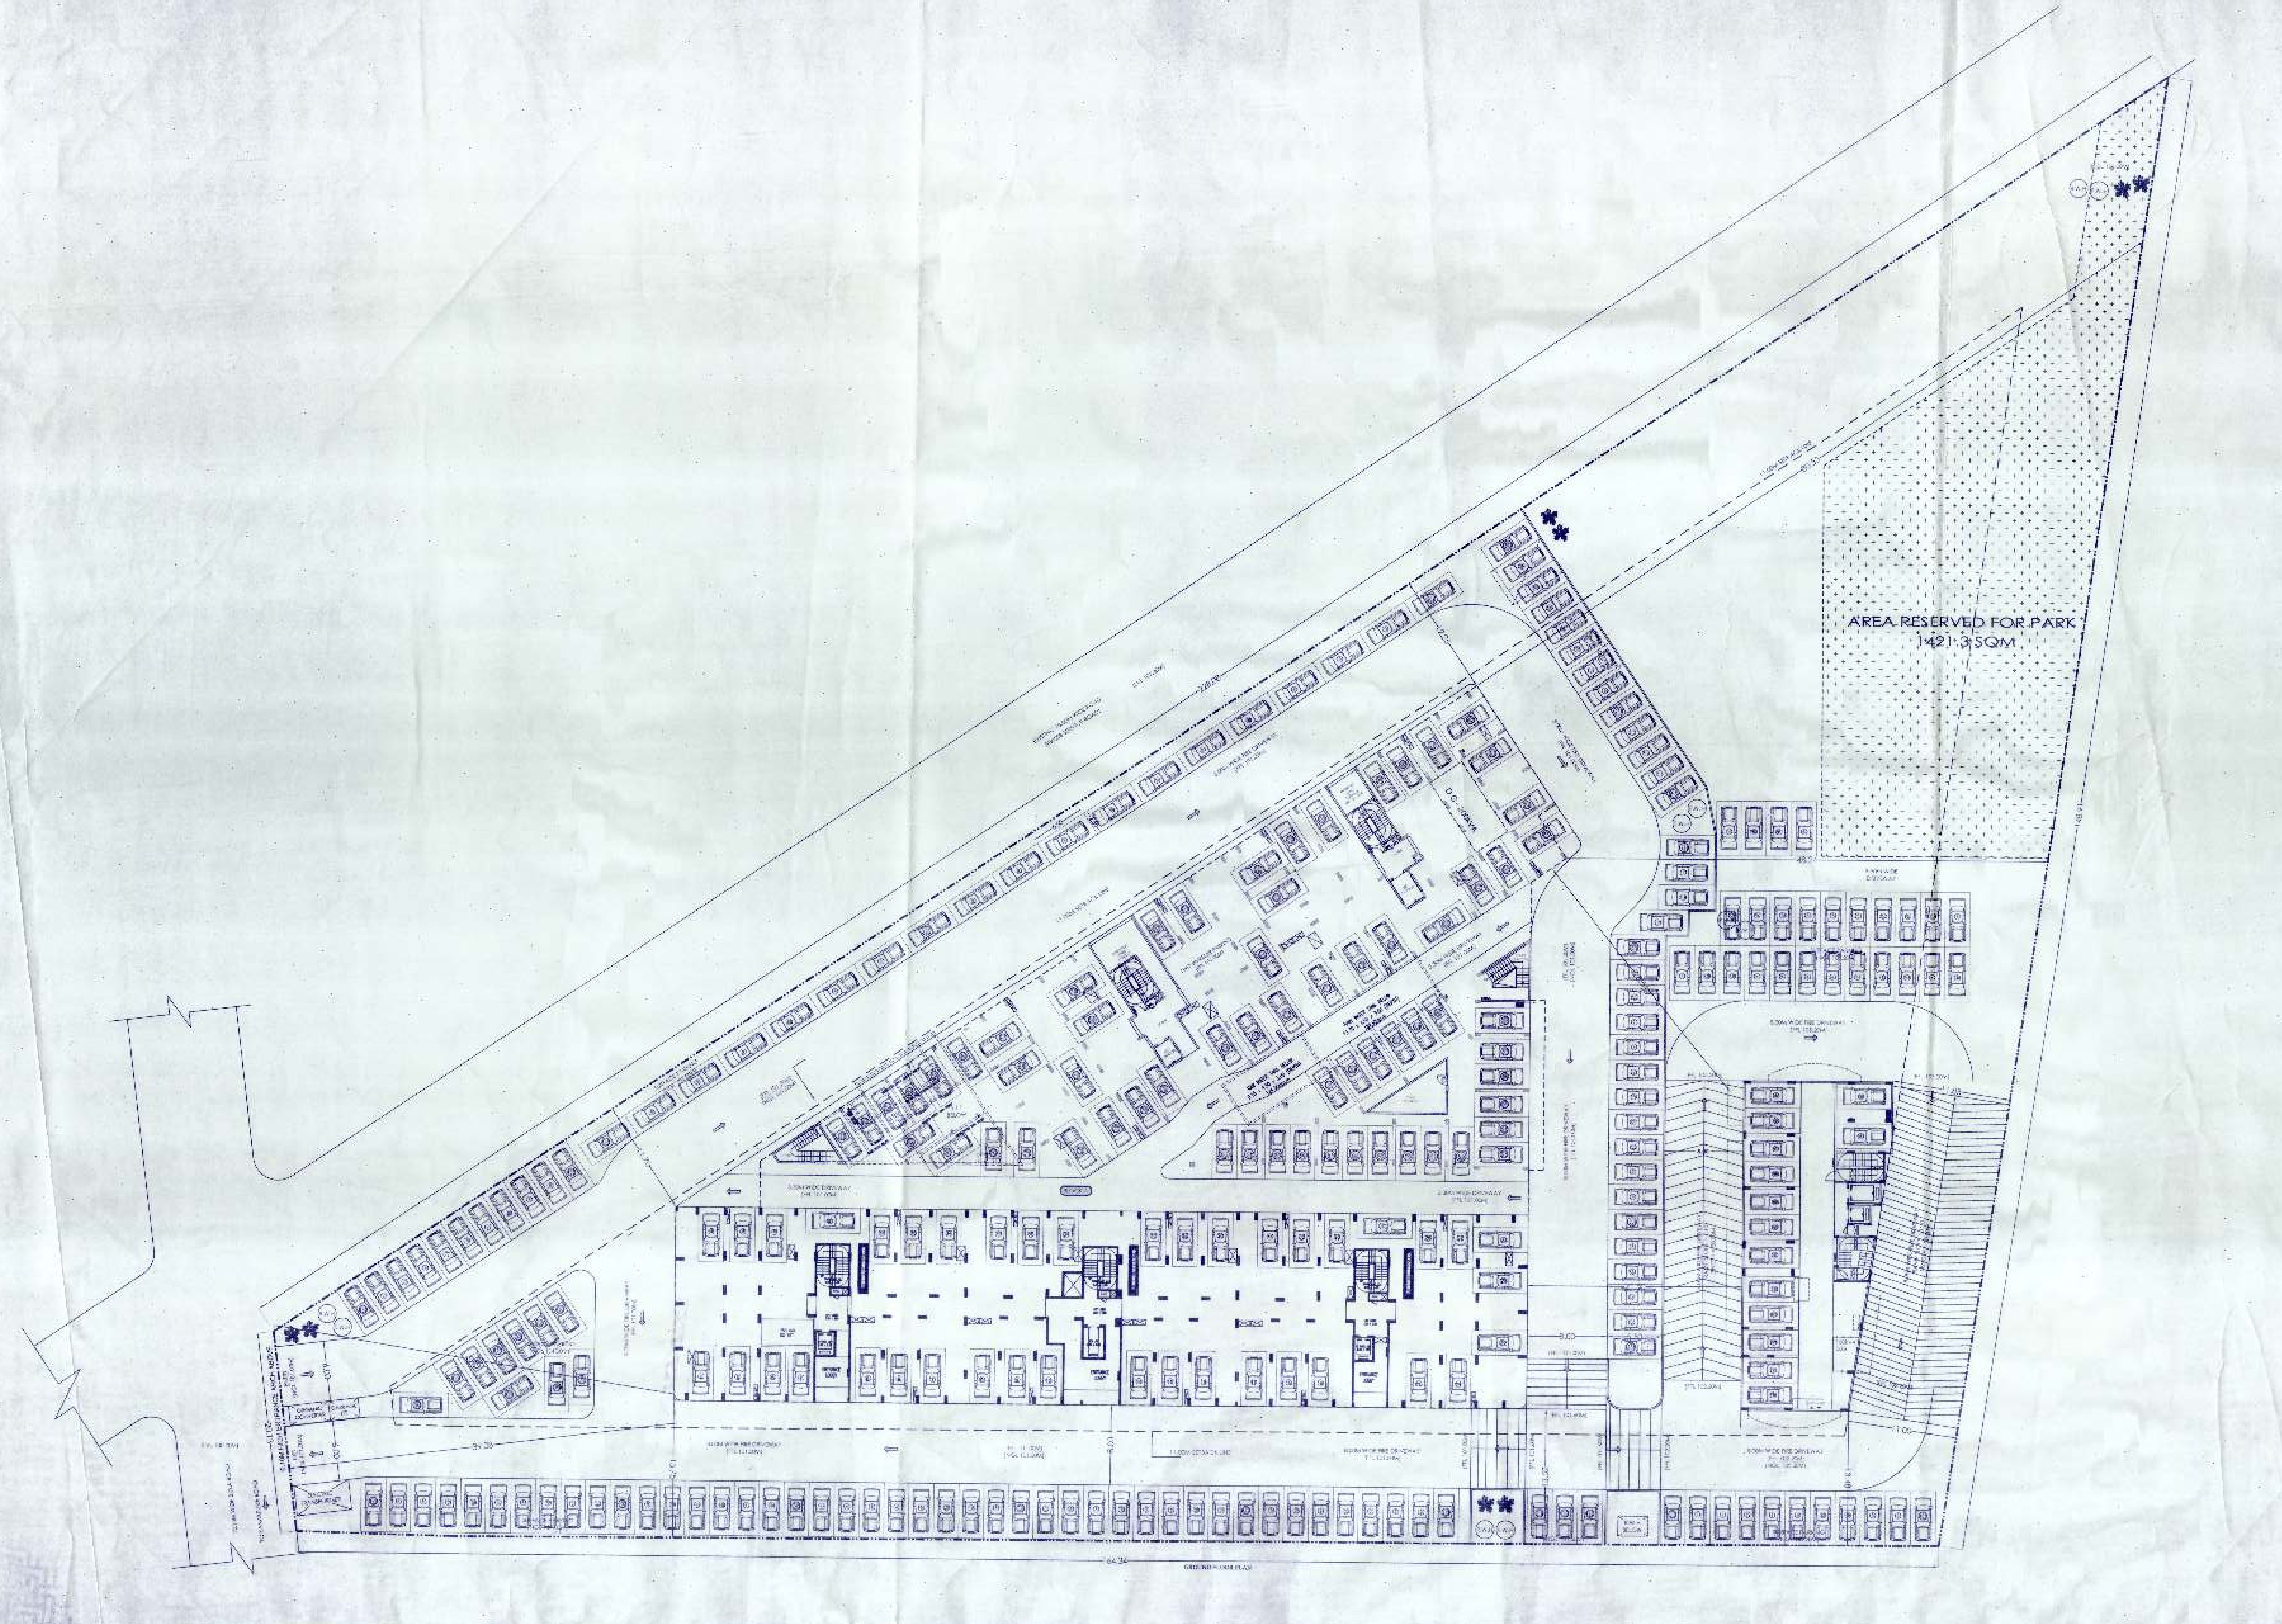

[illegible]

1. Sanction is accorded for the proposed Residential Apartment consisting of
Block-A Tower 1) G.F + 11 upper floors only.
Block-A Tower 2) G.F + 11 upper floors only.
Block-B: G.F + 10 upper floors only.
Club House G.F + 2 upper floors only.
Fitness Centre G.F + 2 upper floors only.
2. Sanction is accorded for Residential use only. The use of the building shall not be deviated to any other use.
3. Of area reserved for car parking shall not be converted for any other purpose.

[illegible]

TYPE	SIZE	DESCRIPTION
ED	1.10 x 2.15	ENTRANCE DOOR
D	0.90 x 2.15	DOOR
D2	0.75 x 2.15	TOILET DOOR
SL	2.40 x 2.15	SLIDING DOOR
W	1.50 x 1.40	WINDOW
KW	1.20 x 1.40	WINDOW
V	0.75 x 0.60	VENTILATOR

OWNER'S SIGNATURE

HMK

M/s. ANNA VIJAYA ENTERPRISES
[illegible]

ARCHITECT'S SIGNATURE

Ravindra
RAVINDRA. K.N.
[illegible]

NORTH

SCALE: 1:300
DATE: [illegible]

JOB TITLE:
PROPOSED RESIDENTIAL APARTMENT BUILDING
FOR BUILDING @ KHATHA No. [illegible],
SY. No. [illegible],
UTTARAHALLI MANAVARTHEKAVAL VILLAGE,
UTTARAHALLI HOBLI, BANGALORE SOUTH TQ
DRAWING TITLE:
BLOCK - A & B
GROUND FLOOR PLAN
[illegible]

[illegible]

19/10/11

25/4/2016

[illegible]

26/10/2016

19/10 [illegible] 18/10/2016

18/10/2016

17/10/2016

13/10

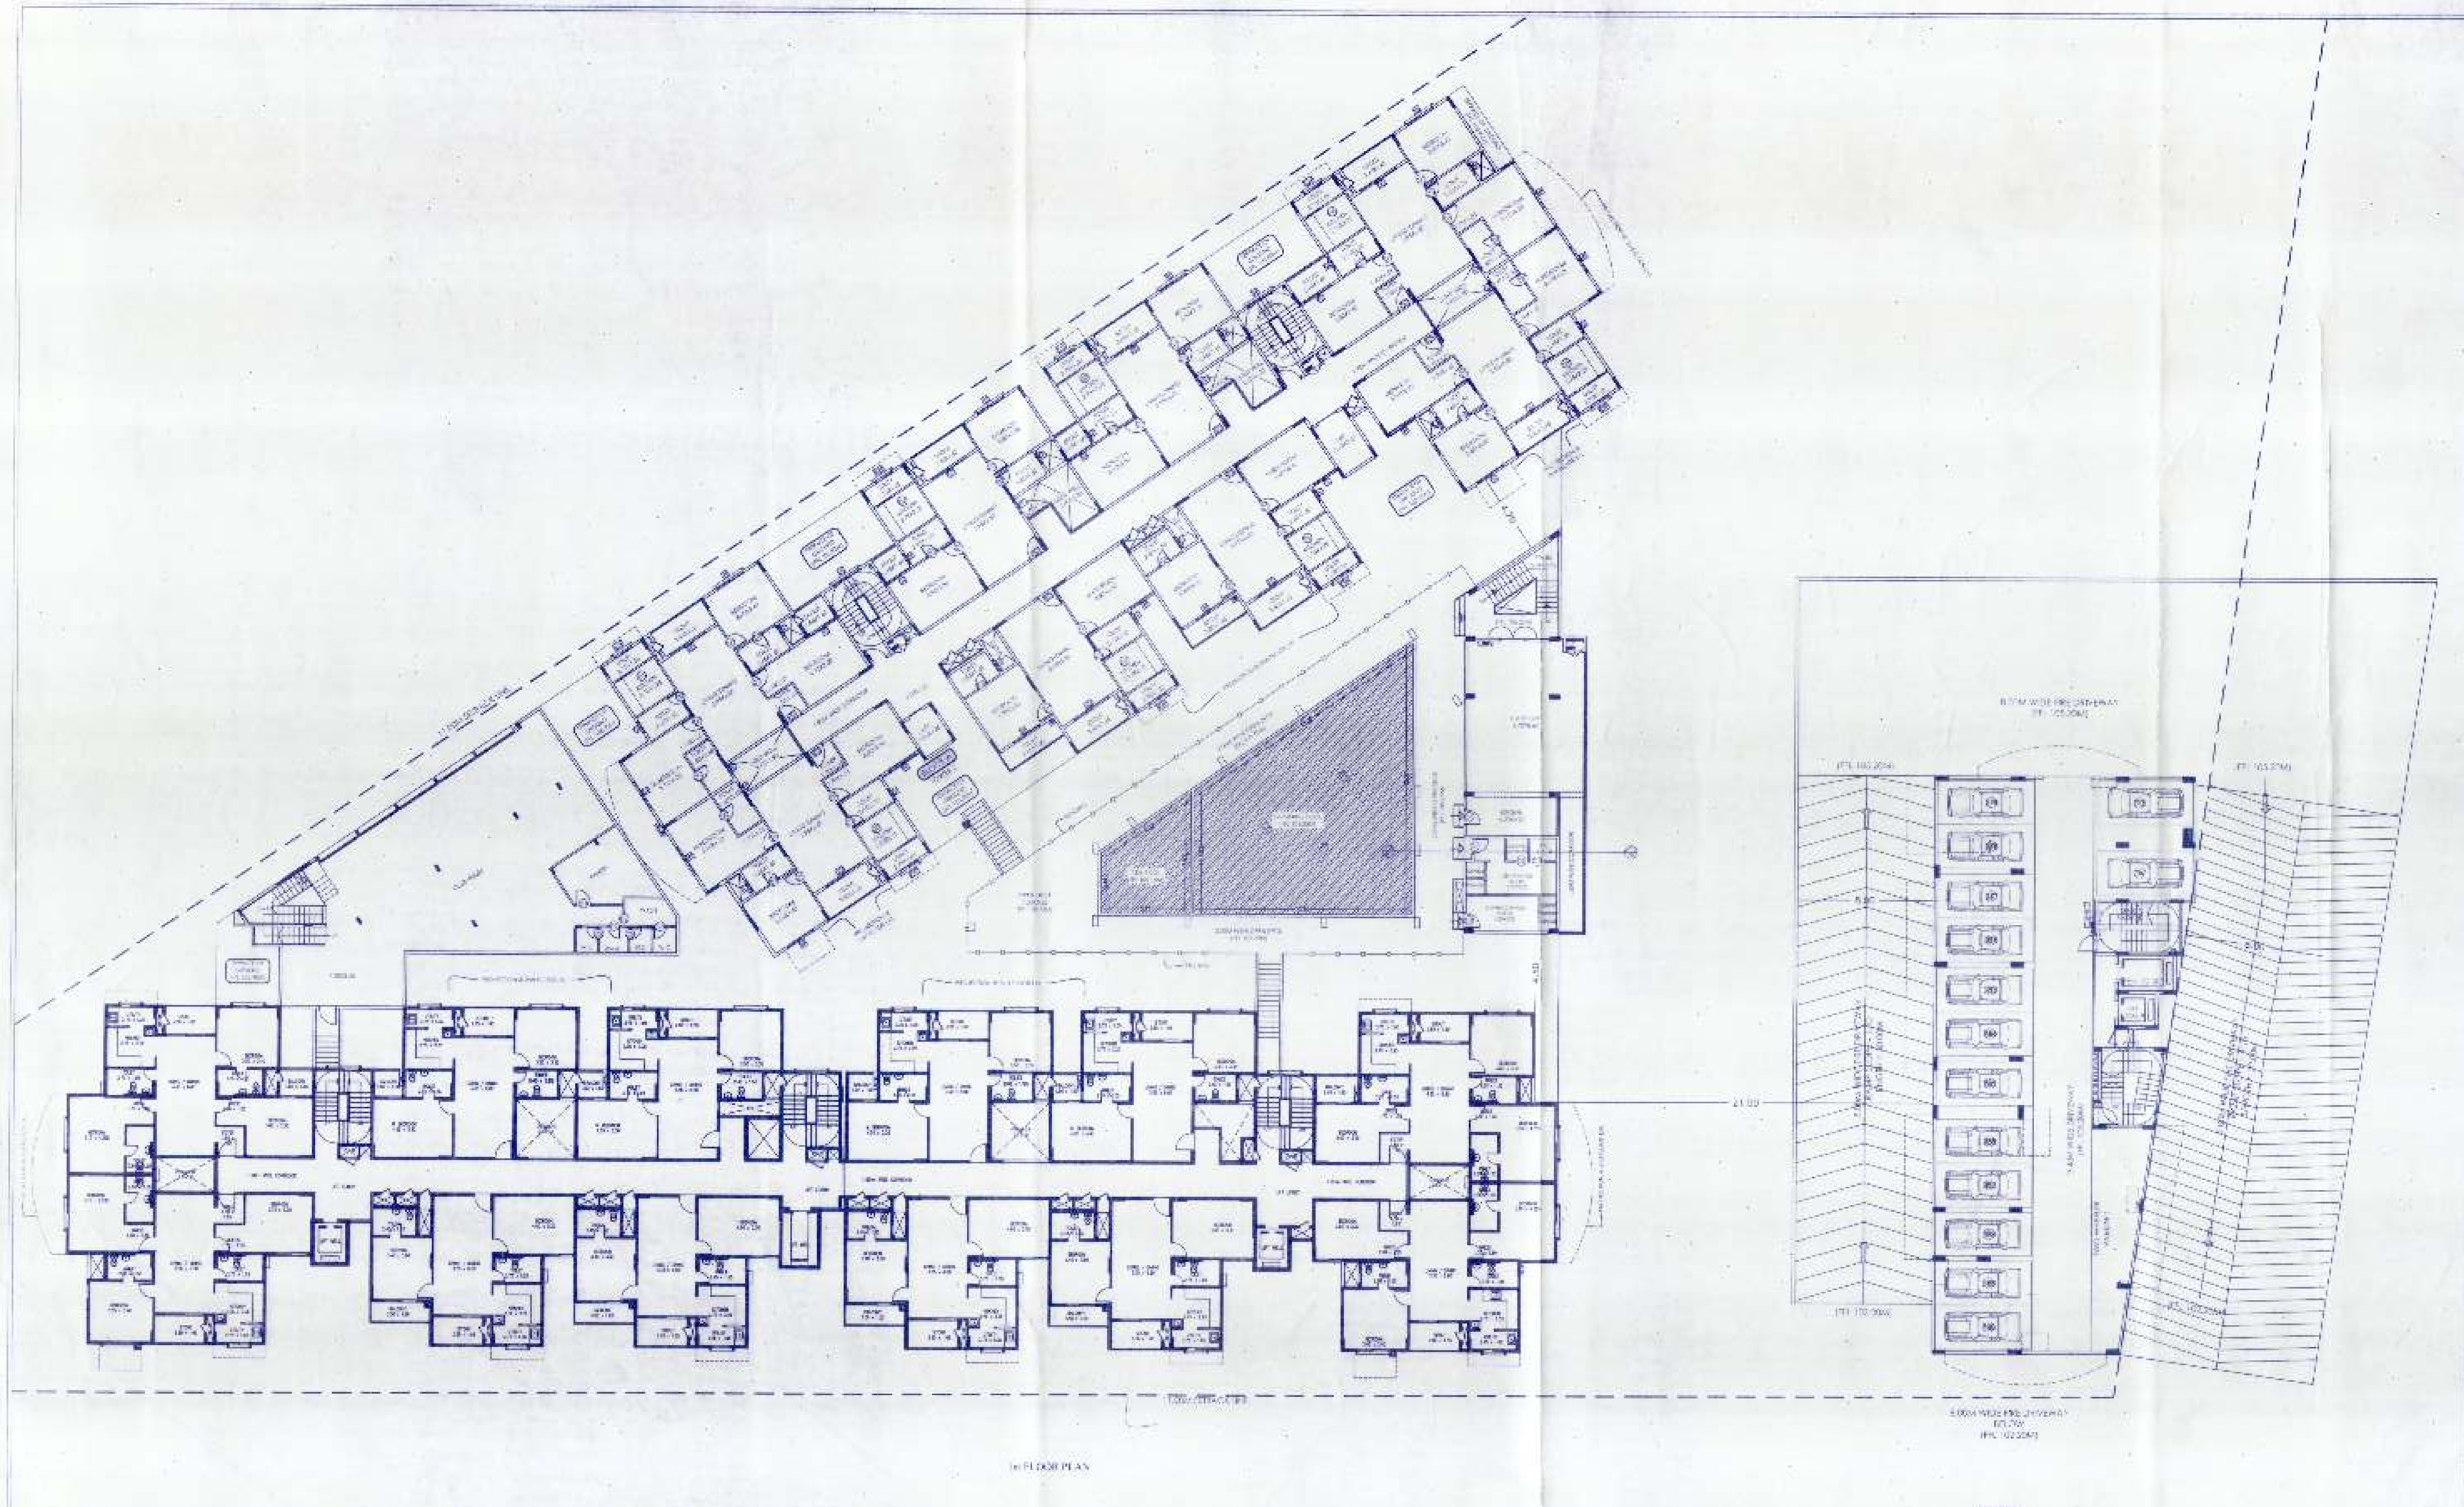

Modified Plan

1. Sanction is accorded for the proposed residential apartment building:

Block-A Tower 1 [illegible]

Block-A Tower 2 [illegible]

Block-B [illegible]

Club House [illegible]

[illegible]

ನಕಲು ಪ್ರತಿ

[illegible] 25/4/16 [illegible] 13/12/2018 [illegible]

SCHEDULE OF OPENINGS		
TYPE	SIZE	DESCRIPTION
ED	1.10 x 2.10	ENTRANCE DOOR
D1	0.90 x 2.15	DOOR
D2	0.75 x 2.15	TOILET DOOR
SD	[illegible]	SLIDING DOOR
W	1.80 x 1.40	WINDOW
KW	1.20 x 1.40	WINDOW
V	0.75 x 0.60	VENTILATOR

OWNER'S SIGNATURE

HNK

ARCHITECT'S SIGNATURE

Ravindra
RAVINDRA K.R.

SCALE 1:100

N

LOCATION:

DRAWING TITLE:

BLOCK - A & B
1st FLOOR PLAN

SHEET NO.

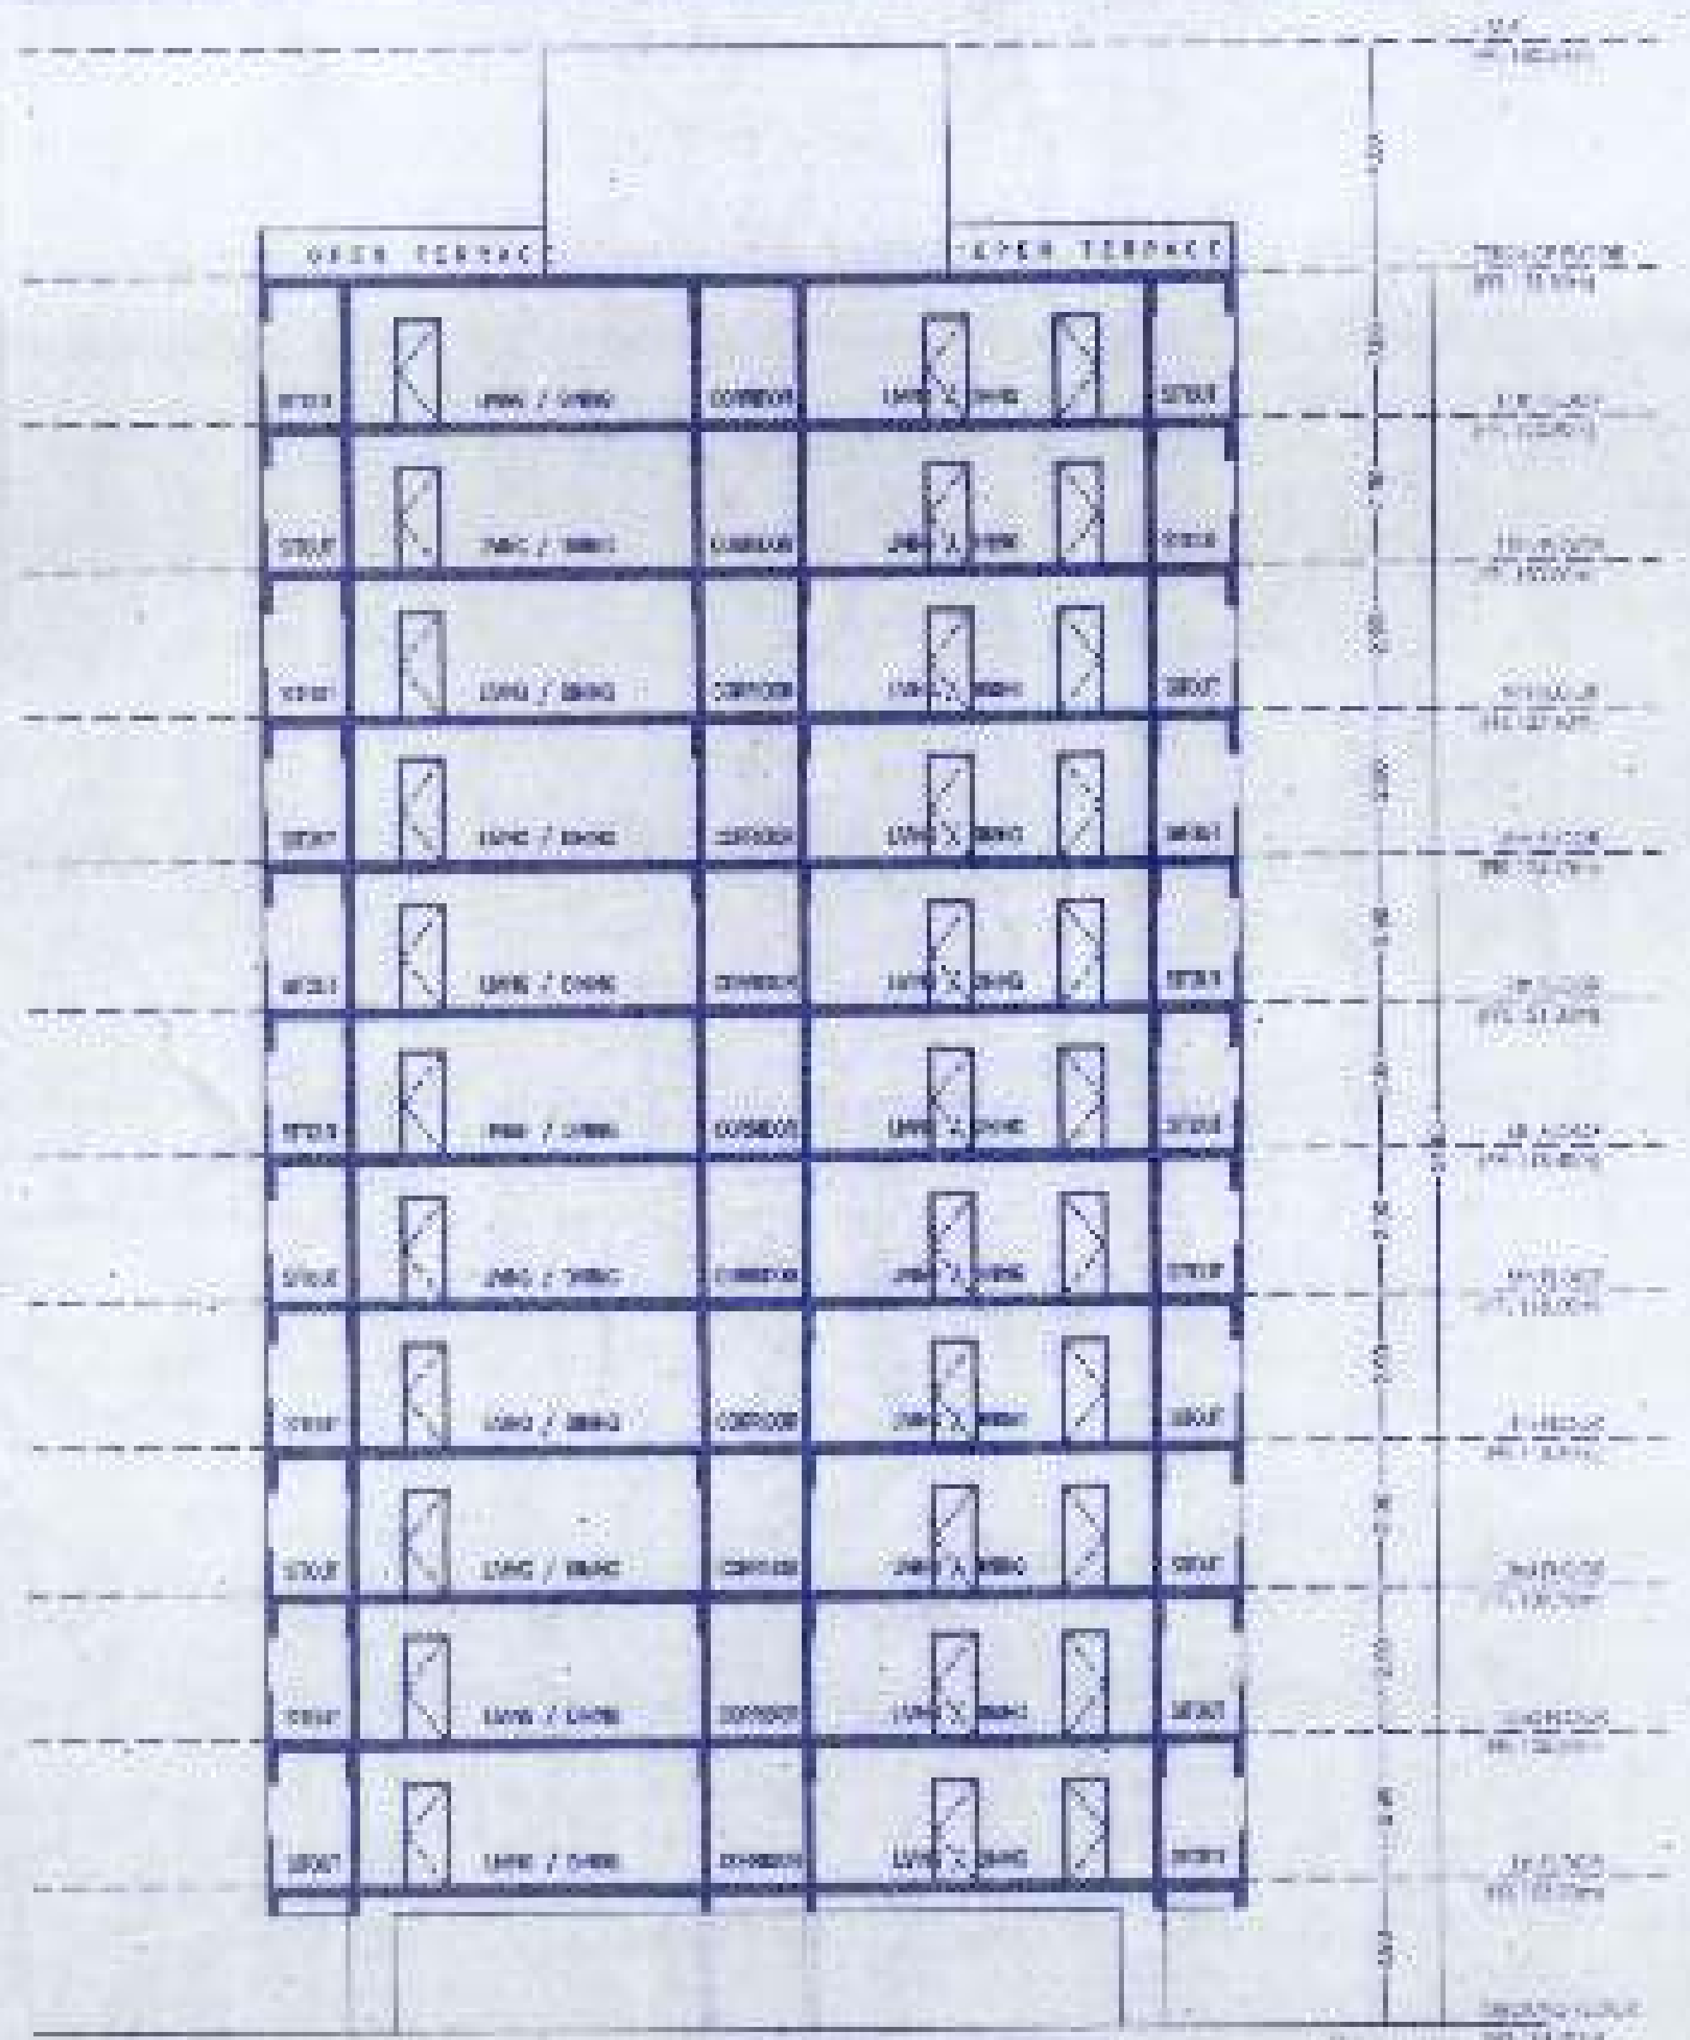
SECTION X-X' (BLOCK A)

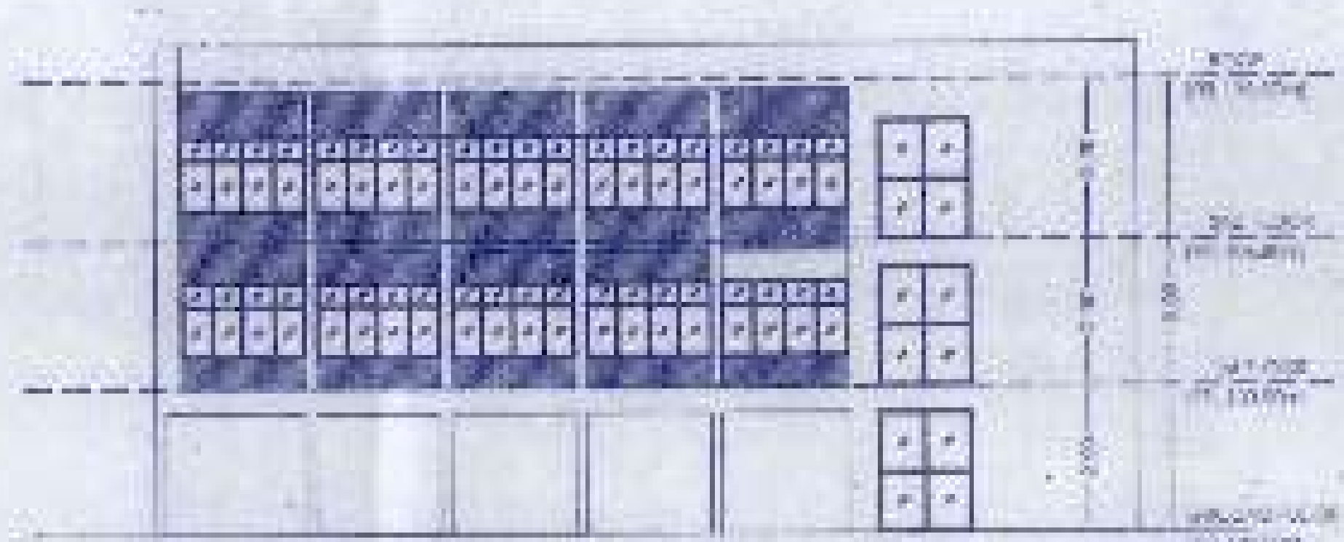
CLUB HOUSE NORTH ELEVATION

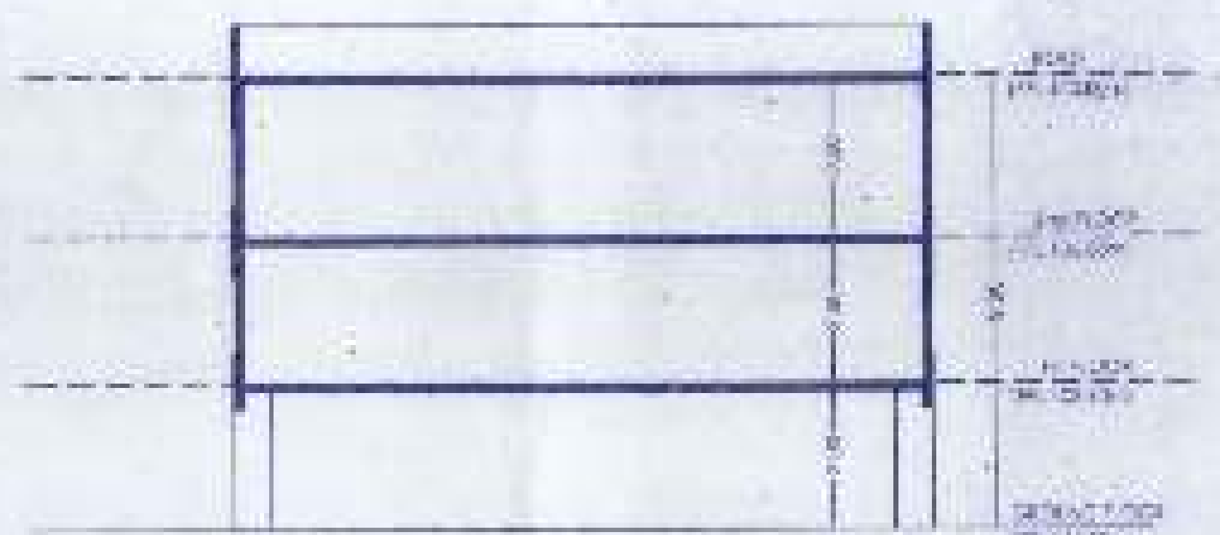
CLUB HOUSE SECTION

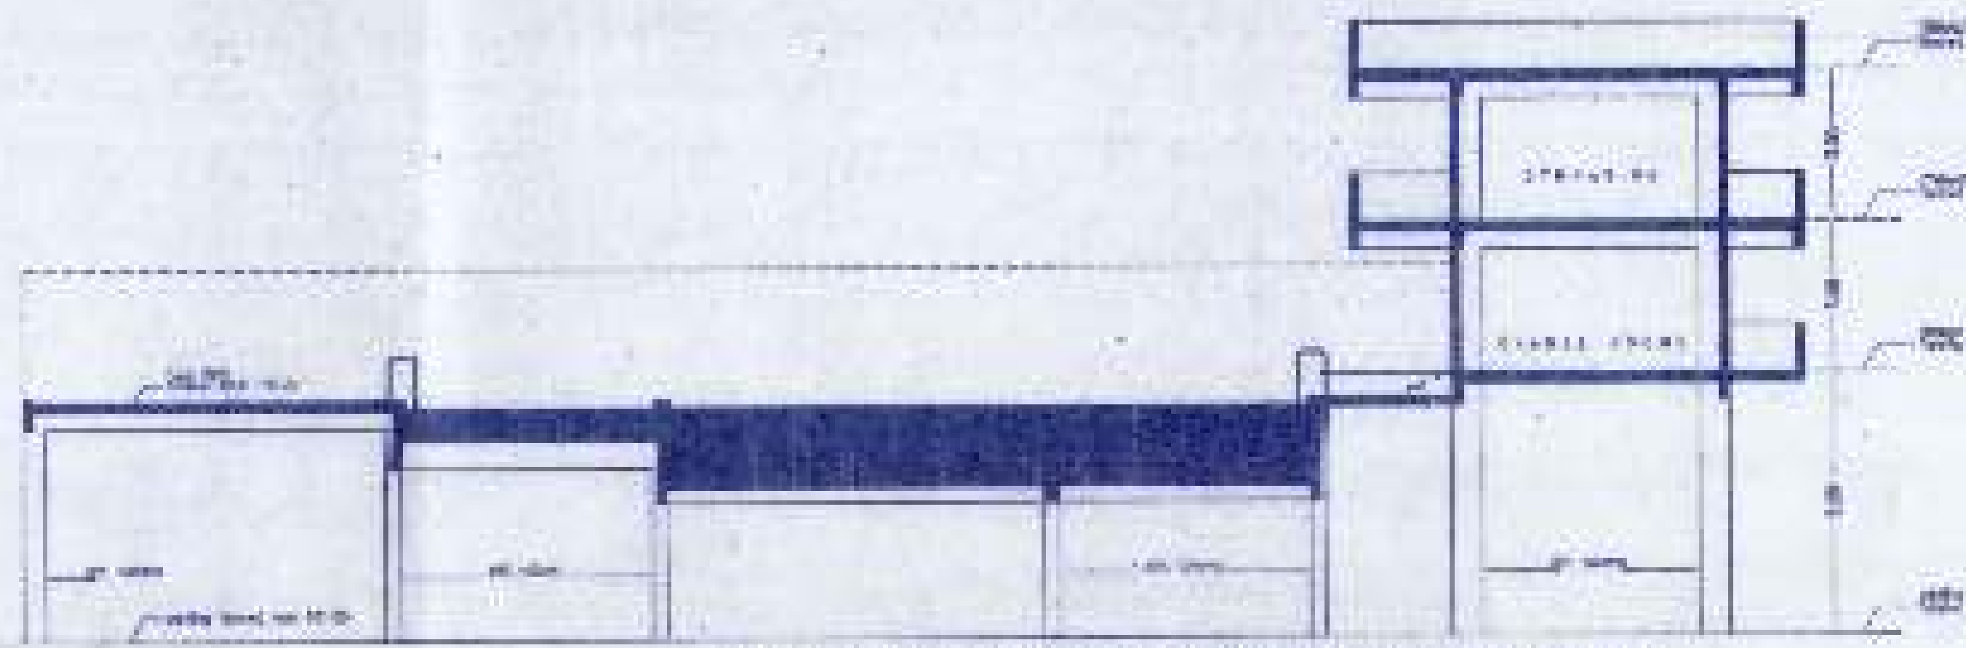
SECTION THROUGH FITNESS CENTRE (M-M)

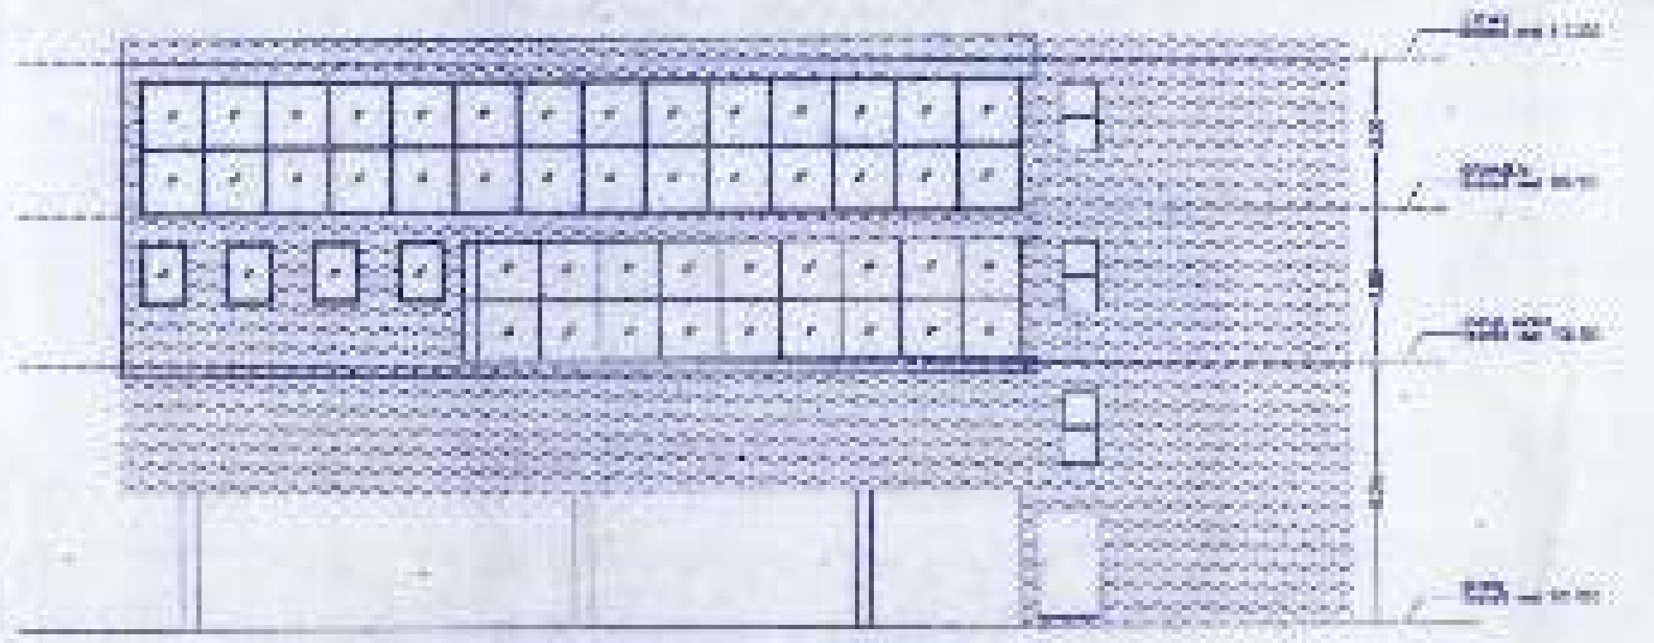
EAST ELEVATION FITNESS CENTRE

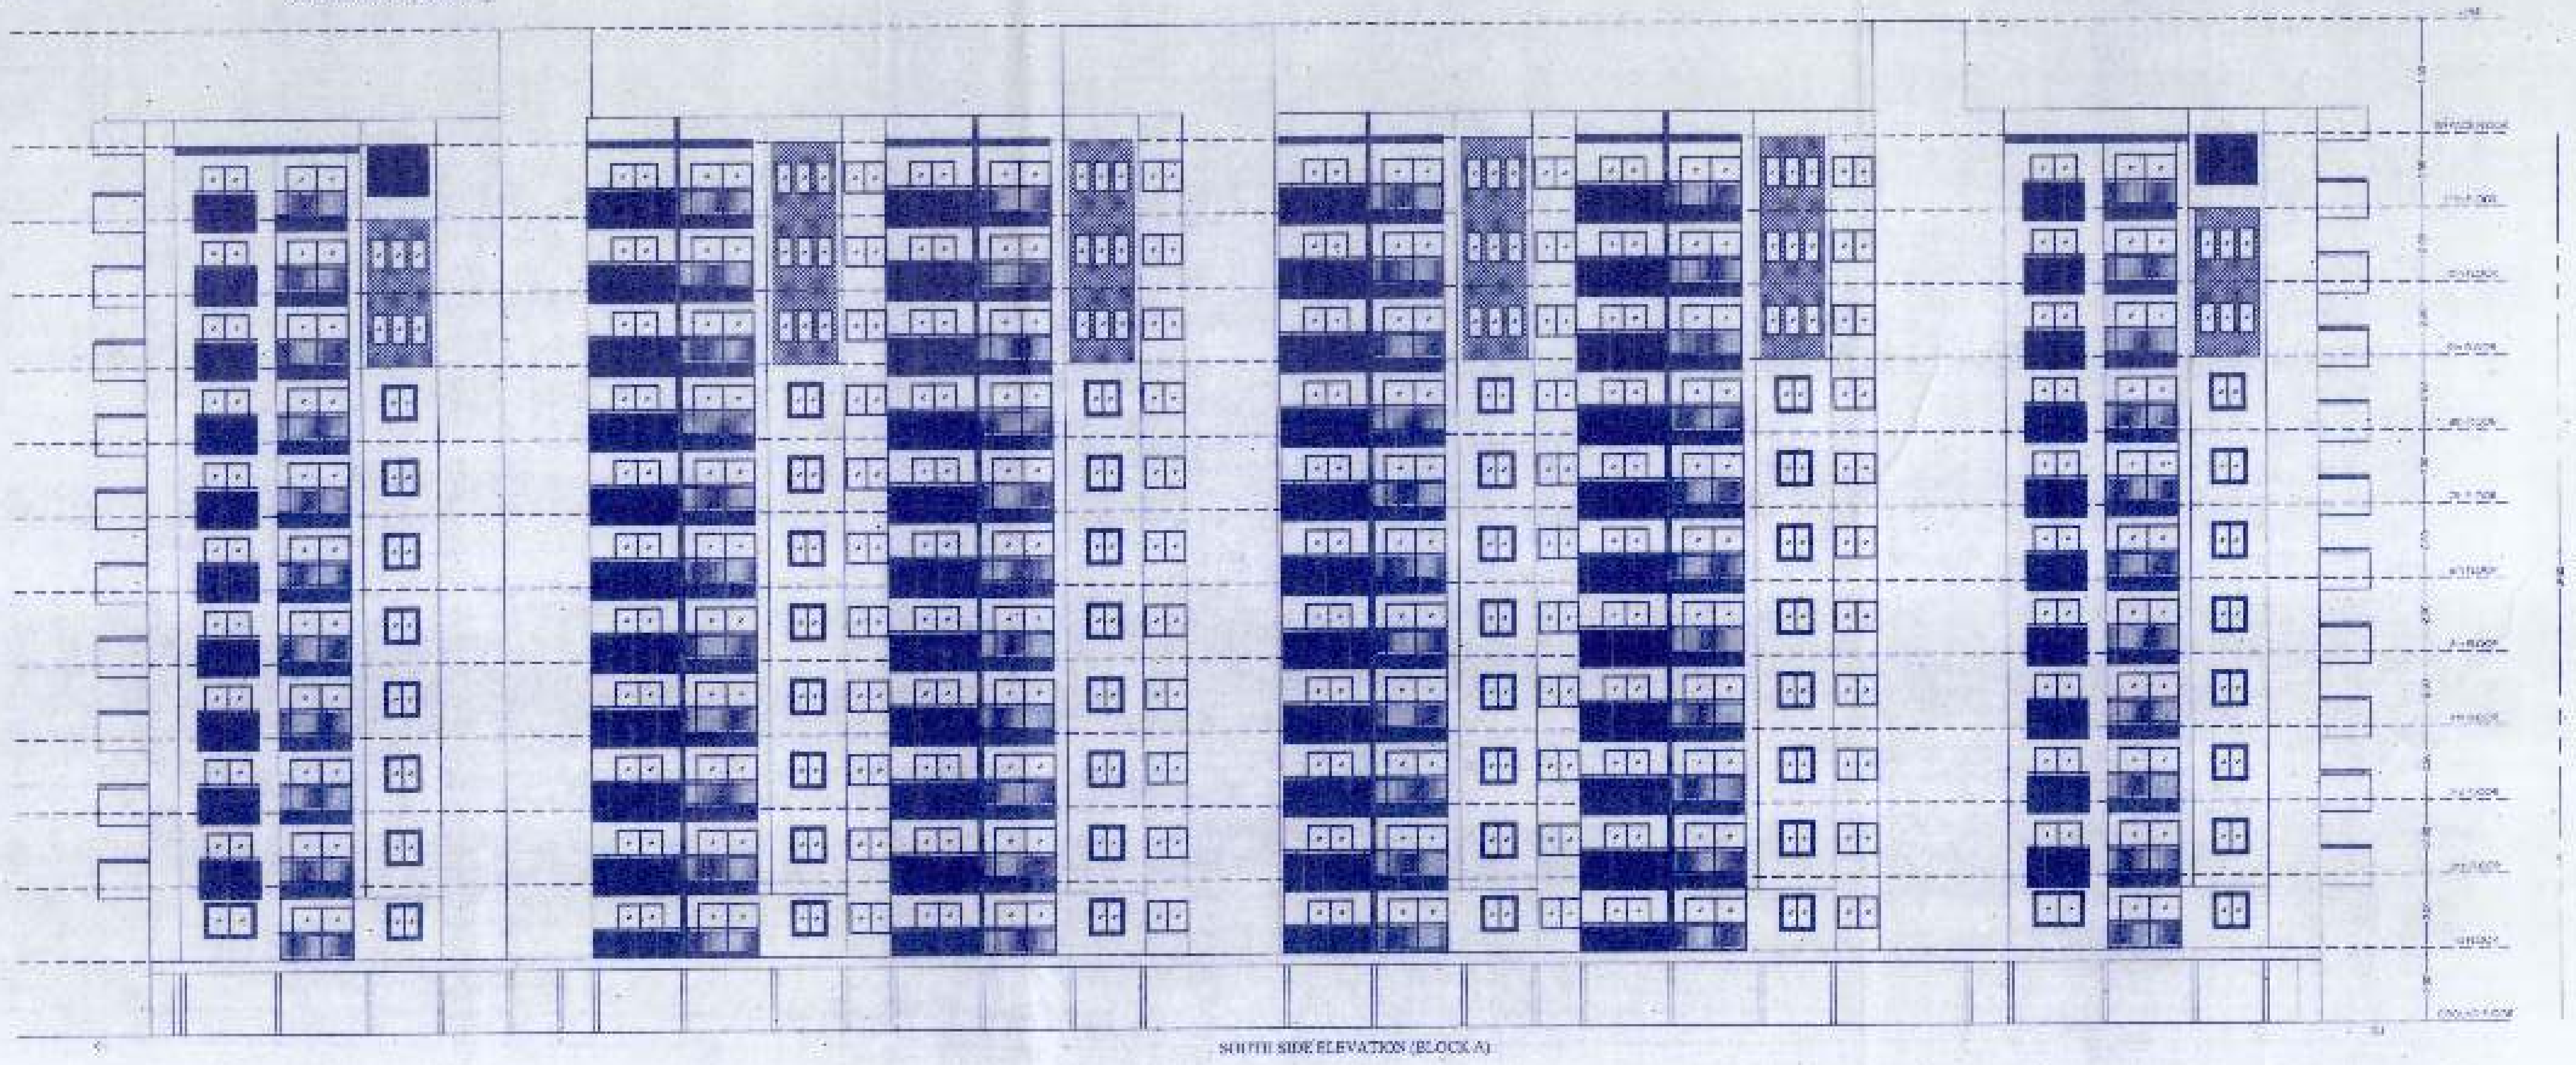
SOUTH SIDE ELEVATION (BLOCK A)

[illegible]

Notes:

[illegible]

Special Conditions as per [illegible]

[illegible]

19/10/11

26-9-2016

18/10/2016

SCHEDULE OF OPENINGS:		
TYPE	SIZE	DESCRIPTION
ED	1.10 x 2.10	ENTRANCE DOOR
D1	[illegible]	DOOR
D2	[illegible]	TOILET DOOR
SD	[illegible]	SLIDING DOOR
W	[illegible]	WINDOW
KW	[illegible]	WINDOW
V	[illegible]	VENTILATOR

OWNER'S SIGNATURE :

ARCHITECT'S SIGNATURE :

NORTH

N

SCALE : 1:100

DATE : [illegible]

JOB TITLE:

PROPOSED RESIDENTIAL APARTMENT [illegible]
FOR BUILDING AT [illegible]
[illegible]
UTTARAHALLI [illegible] VILLAGE,
UTTARAHALLI HOBLI, BANGALORE SOUTH TALUK

DRAWING TITLE:

SECTION AND ELEVATION - BLOCK A

SHEET: [illegible]

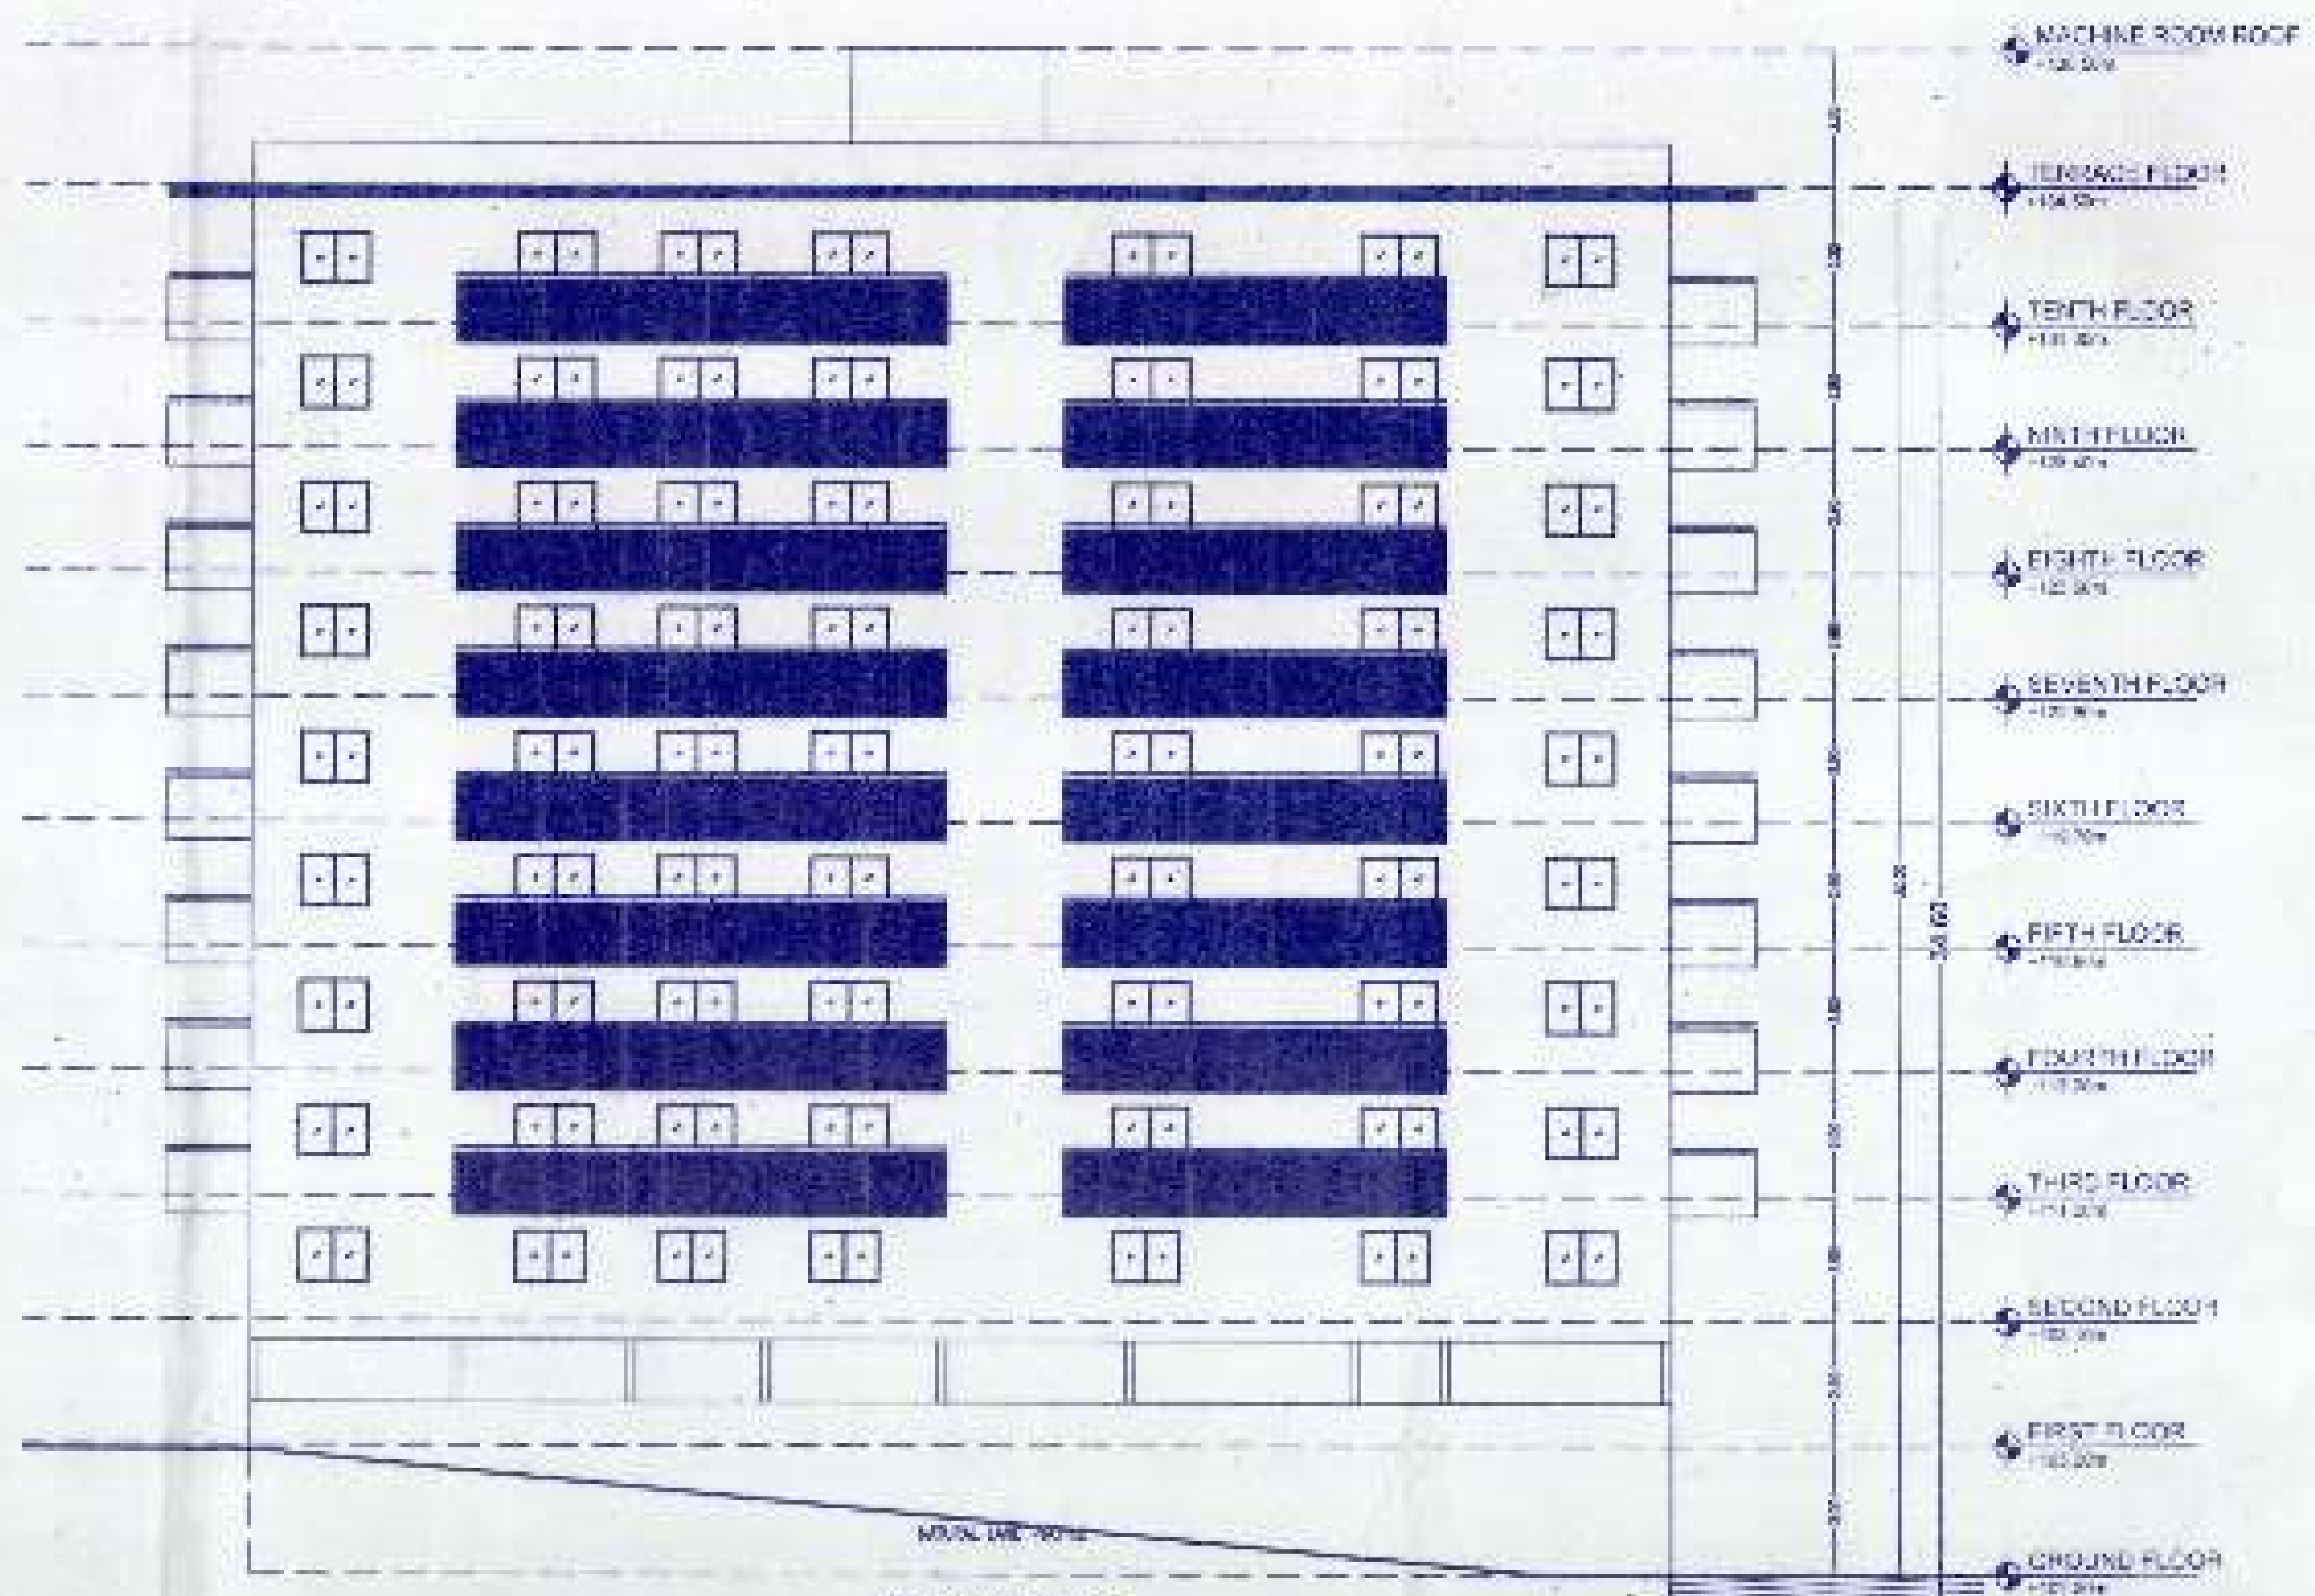

WEST ELEVATION – BLOCK B

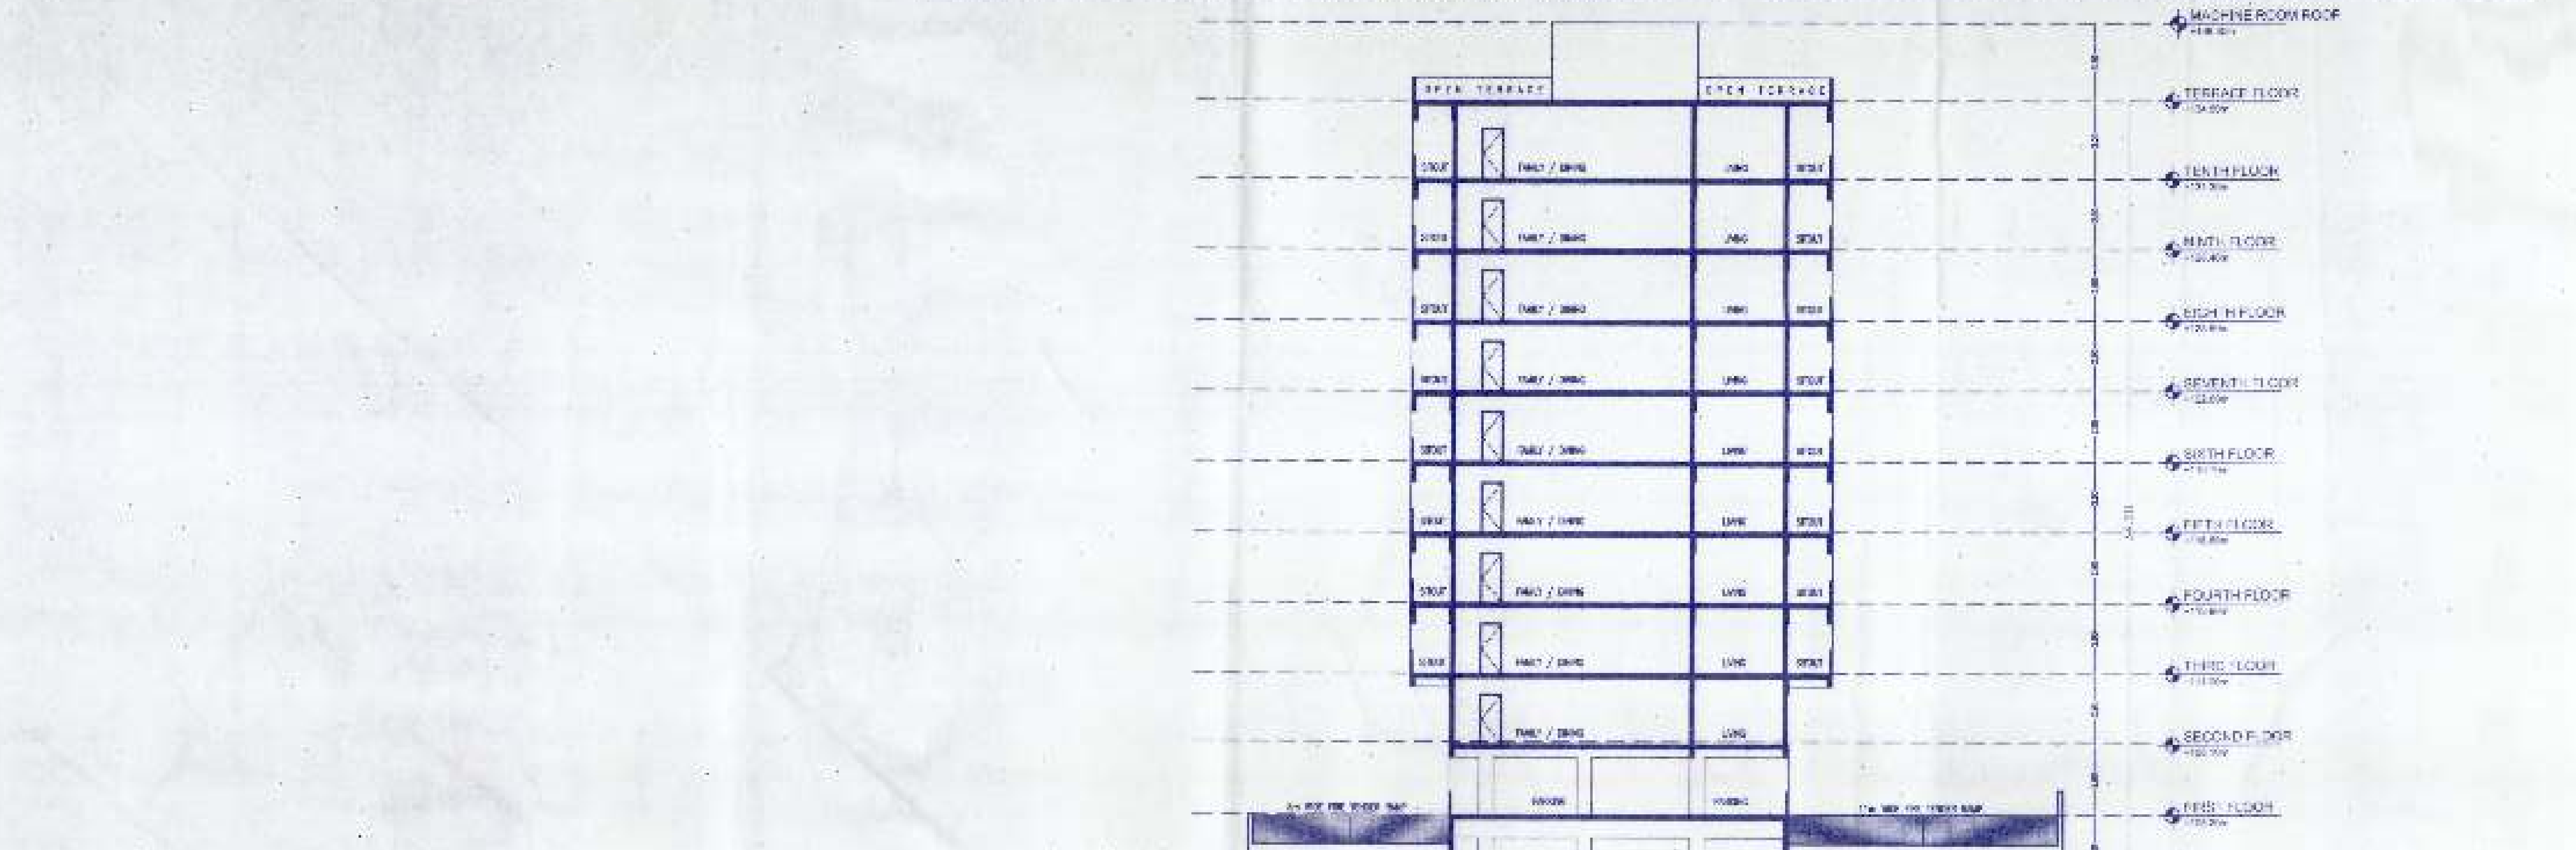

SECTION E-E – BLOCK B

ನಕಲು ಪ್ರತಿ

[illegible] 19/10/11 [illegible]

ಪರಿಷ್ಕೃತ ನಕ್ಷೆ

[illegible] 12/11/2012 [illegible]

[illegible]

Note:

[illegible]

SCHEDULE OF OPENINGS	
SIZE	DESCRIPTION
[illegible]	ENTRANCE DOOR
[illegible]	DOOR
[illegible]	TOILET DOOR
[illegible]	SLIDING DOOR
[illegible]	WINDOW
[illegible]	WINDOW
[illegible]	VENTILATOR

OWNER'S SIGNATURE :-

HMK

M/s HARA VIJAYA ENTERPRISES
H R SHIVAKUMAR (G.P.A HOLDER)

ARCHITECT'S SIGNATURE

Bavindra

N

SCALE : 1:100
DATE : [illegible]

JOB TITLE:
[illegible] RESIDENTIAL APARTMENT [illegible]
FOR BUILDING AT KHATHA No. [illegible]
[illegible]
UTTARAHALLI MANAVARTHEKAVAL VILLAGE,
UTTARAHALLI HOBLI, BANGALORE SOUTH TK.

DRAWING TITLE:
SECTION AND ELEVATION – BLOCK B

SHEET: [illegible]

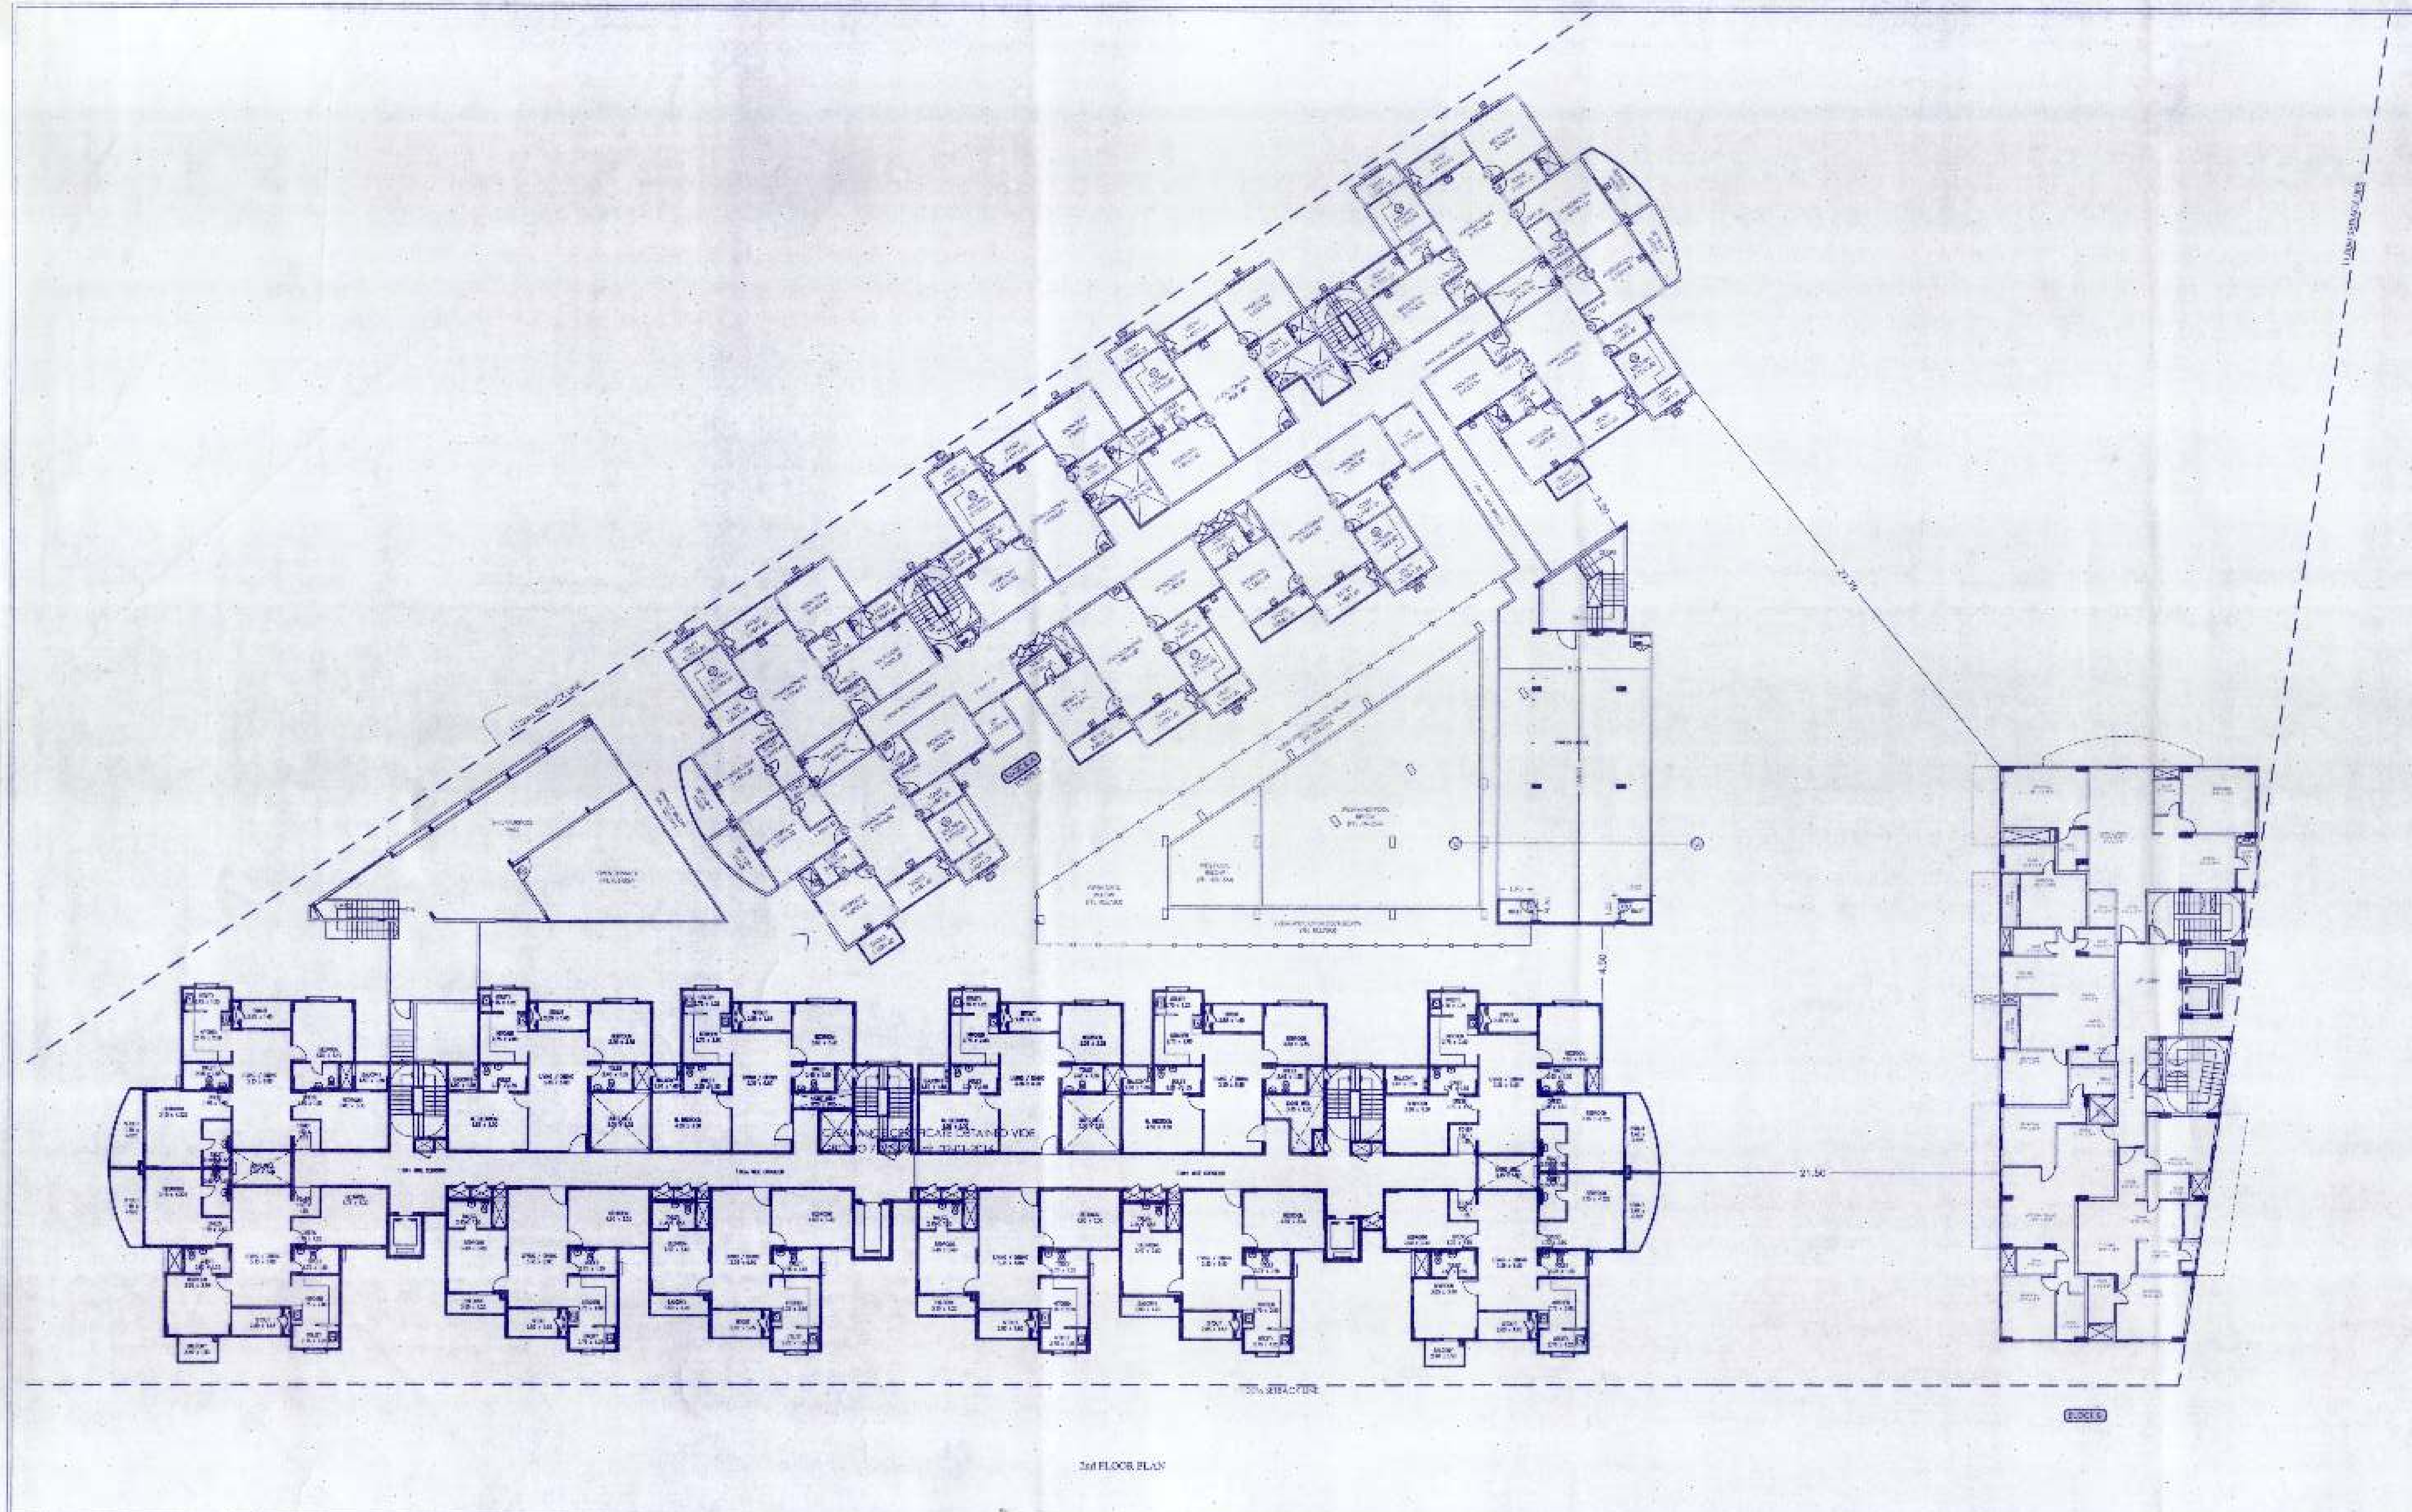

[illegible]
(Modified Plan)

1. [illegible]

[illegible]

Note:

1. [illegible]

Special Condition as per Labour Department of Government of Karnataka [illegible]

1. [illegible] "Karnataka Building and Other Construction Workers Welfare Board" should be strictly adhered to.
2. [illegible]
3. [illegible]
4. [illegible] "Karnataka Building and Other Construction Workers Welfare Board".

SCHEDULE OF OPENINGS:		
TYPE	SIZE	DESCRIPTION
ED	1.10 x 2.15	ENTRANCE DOOR
D1	1.00 x 2.15	DOOR
D2	0.75 x 2.15	TOILET DOOR
SD	2.40 x 2.15	SLIDING DOOR
W	1.80 x 1.45	WINDOW
KW	1.20 x 1.45	WINDOW
V	0.75 x 0.60	VENTILATOR

OWNER'S SIGNATURE

HBIIK

M/s.HARA VIJAYA ENTERPRISES-
H.B.SHIVAKUMAR (G.P.A HOLDER)

ARCHITECT'S SIGNATURE

Ravindra

NORTH

N

SCALE : 1:100
DATE : [illegible]

JOB TITLE:
MODIFIED RESIDENTIAL APARTMENT & PARTIALLY [illegible]
FOR BUILDING @ [illegible]
SY.NO.[illegible]
UTTARAHALLI MANAVARTHEKAVAL VILLAGE
UTTARAHALLI HOBLI, BANGALORE SOUTH TK

DRAWING TITLE:
BLOCK - A & B
2nd FLOOR PLAN
[illegible]

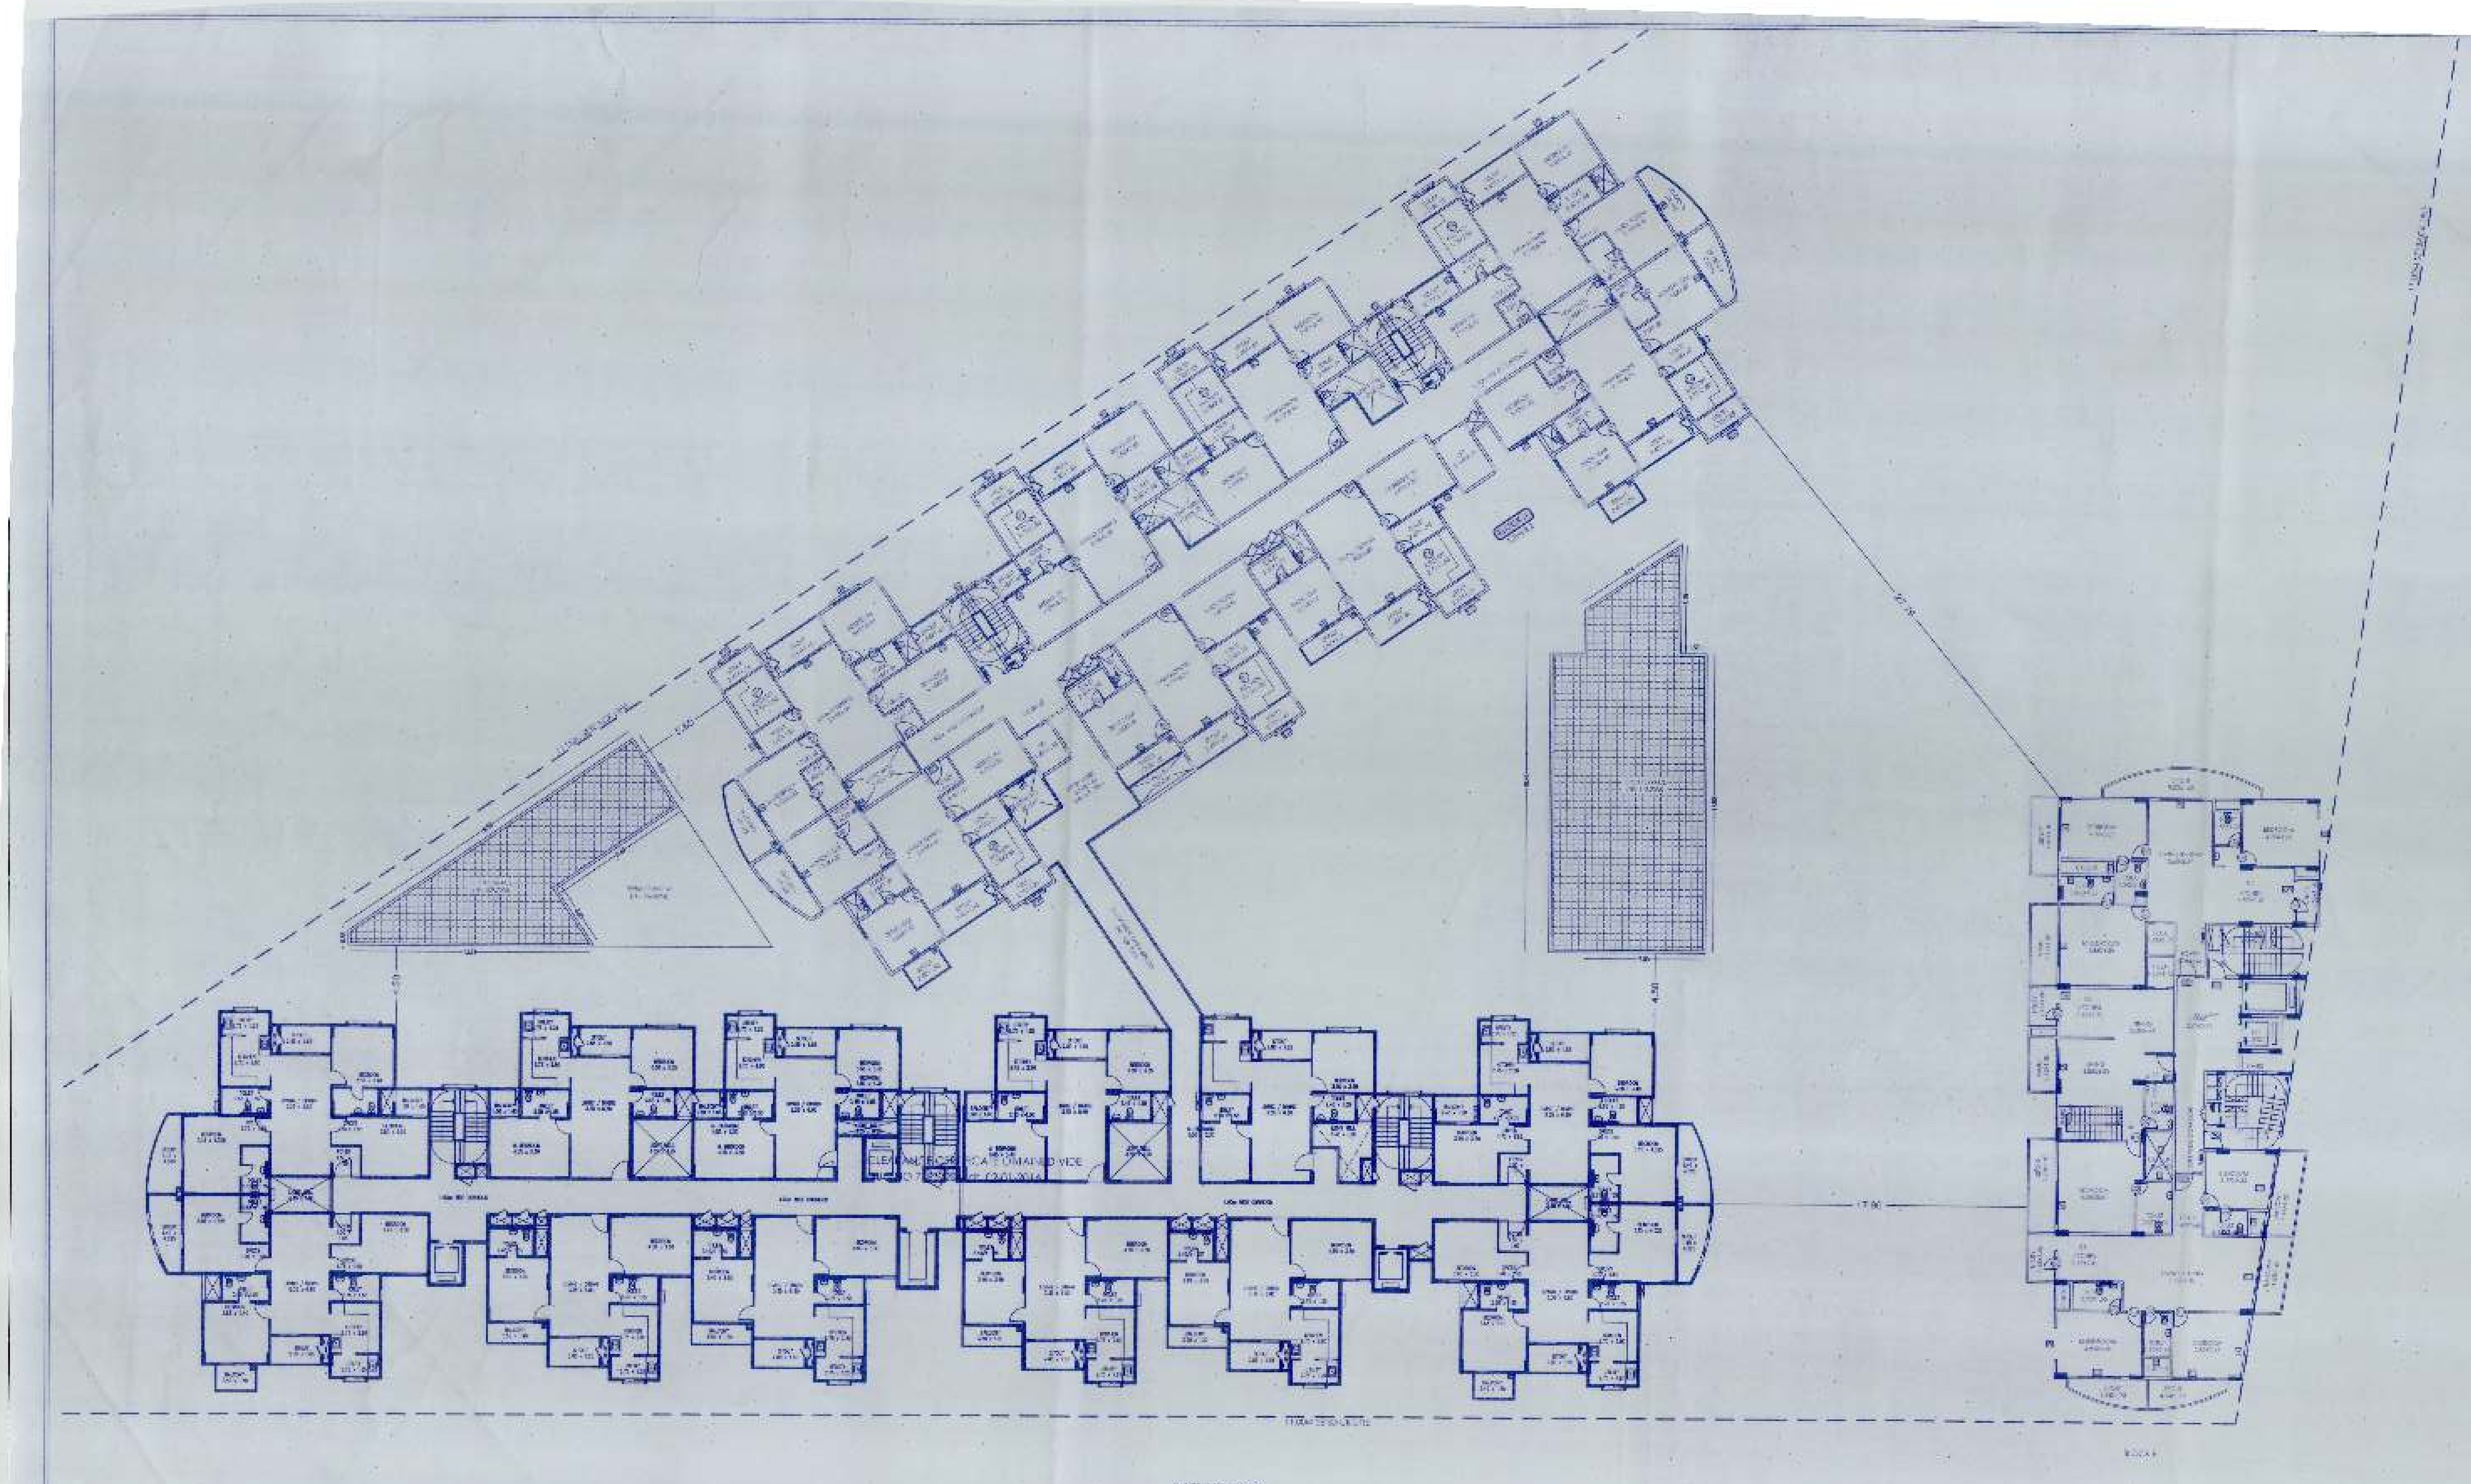

3rd FLOOR PLAN

TYPE	SIZE	DESCRIPTION
ED	1.15 x 2.15	ENTRANCE DOOR
D	0.90 x 2.10	DOOR
D2	0.75 x 2.15	TOILET DOOR
SD	2.40 x 2.15	SLIDING DOOR
W	[illegible]	WINDOW
SW	[illegible]	WINDOW
V	0.75 x 0.60	VENTILATOR

OWNER'S SIGNATURE

HRNX

ARCHITECT'S SIGNATURE

Banindra

SCALE :
DATE :

JOB TITLE :

DRAWING TITLE

3rd FLOOR PLAN

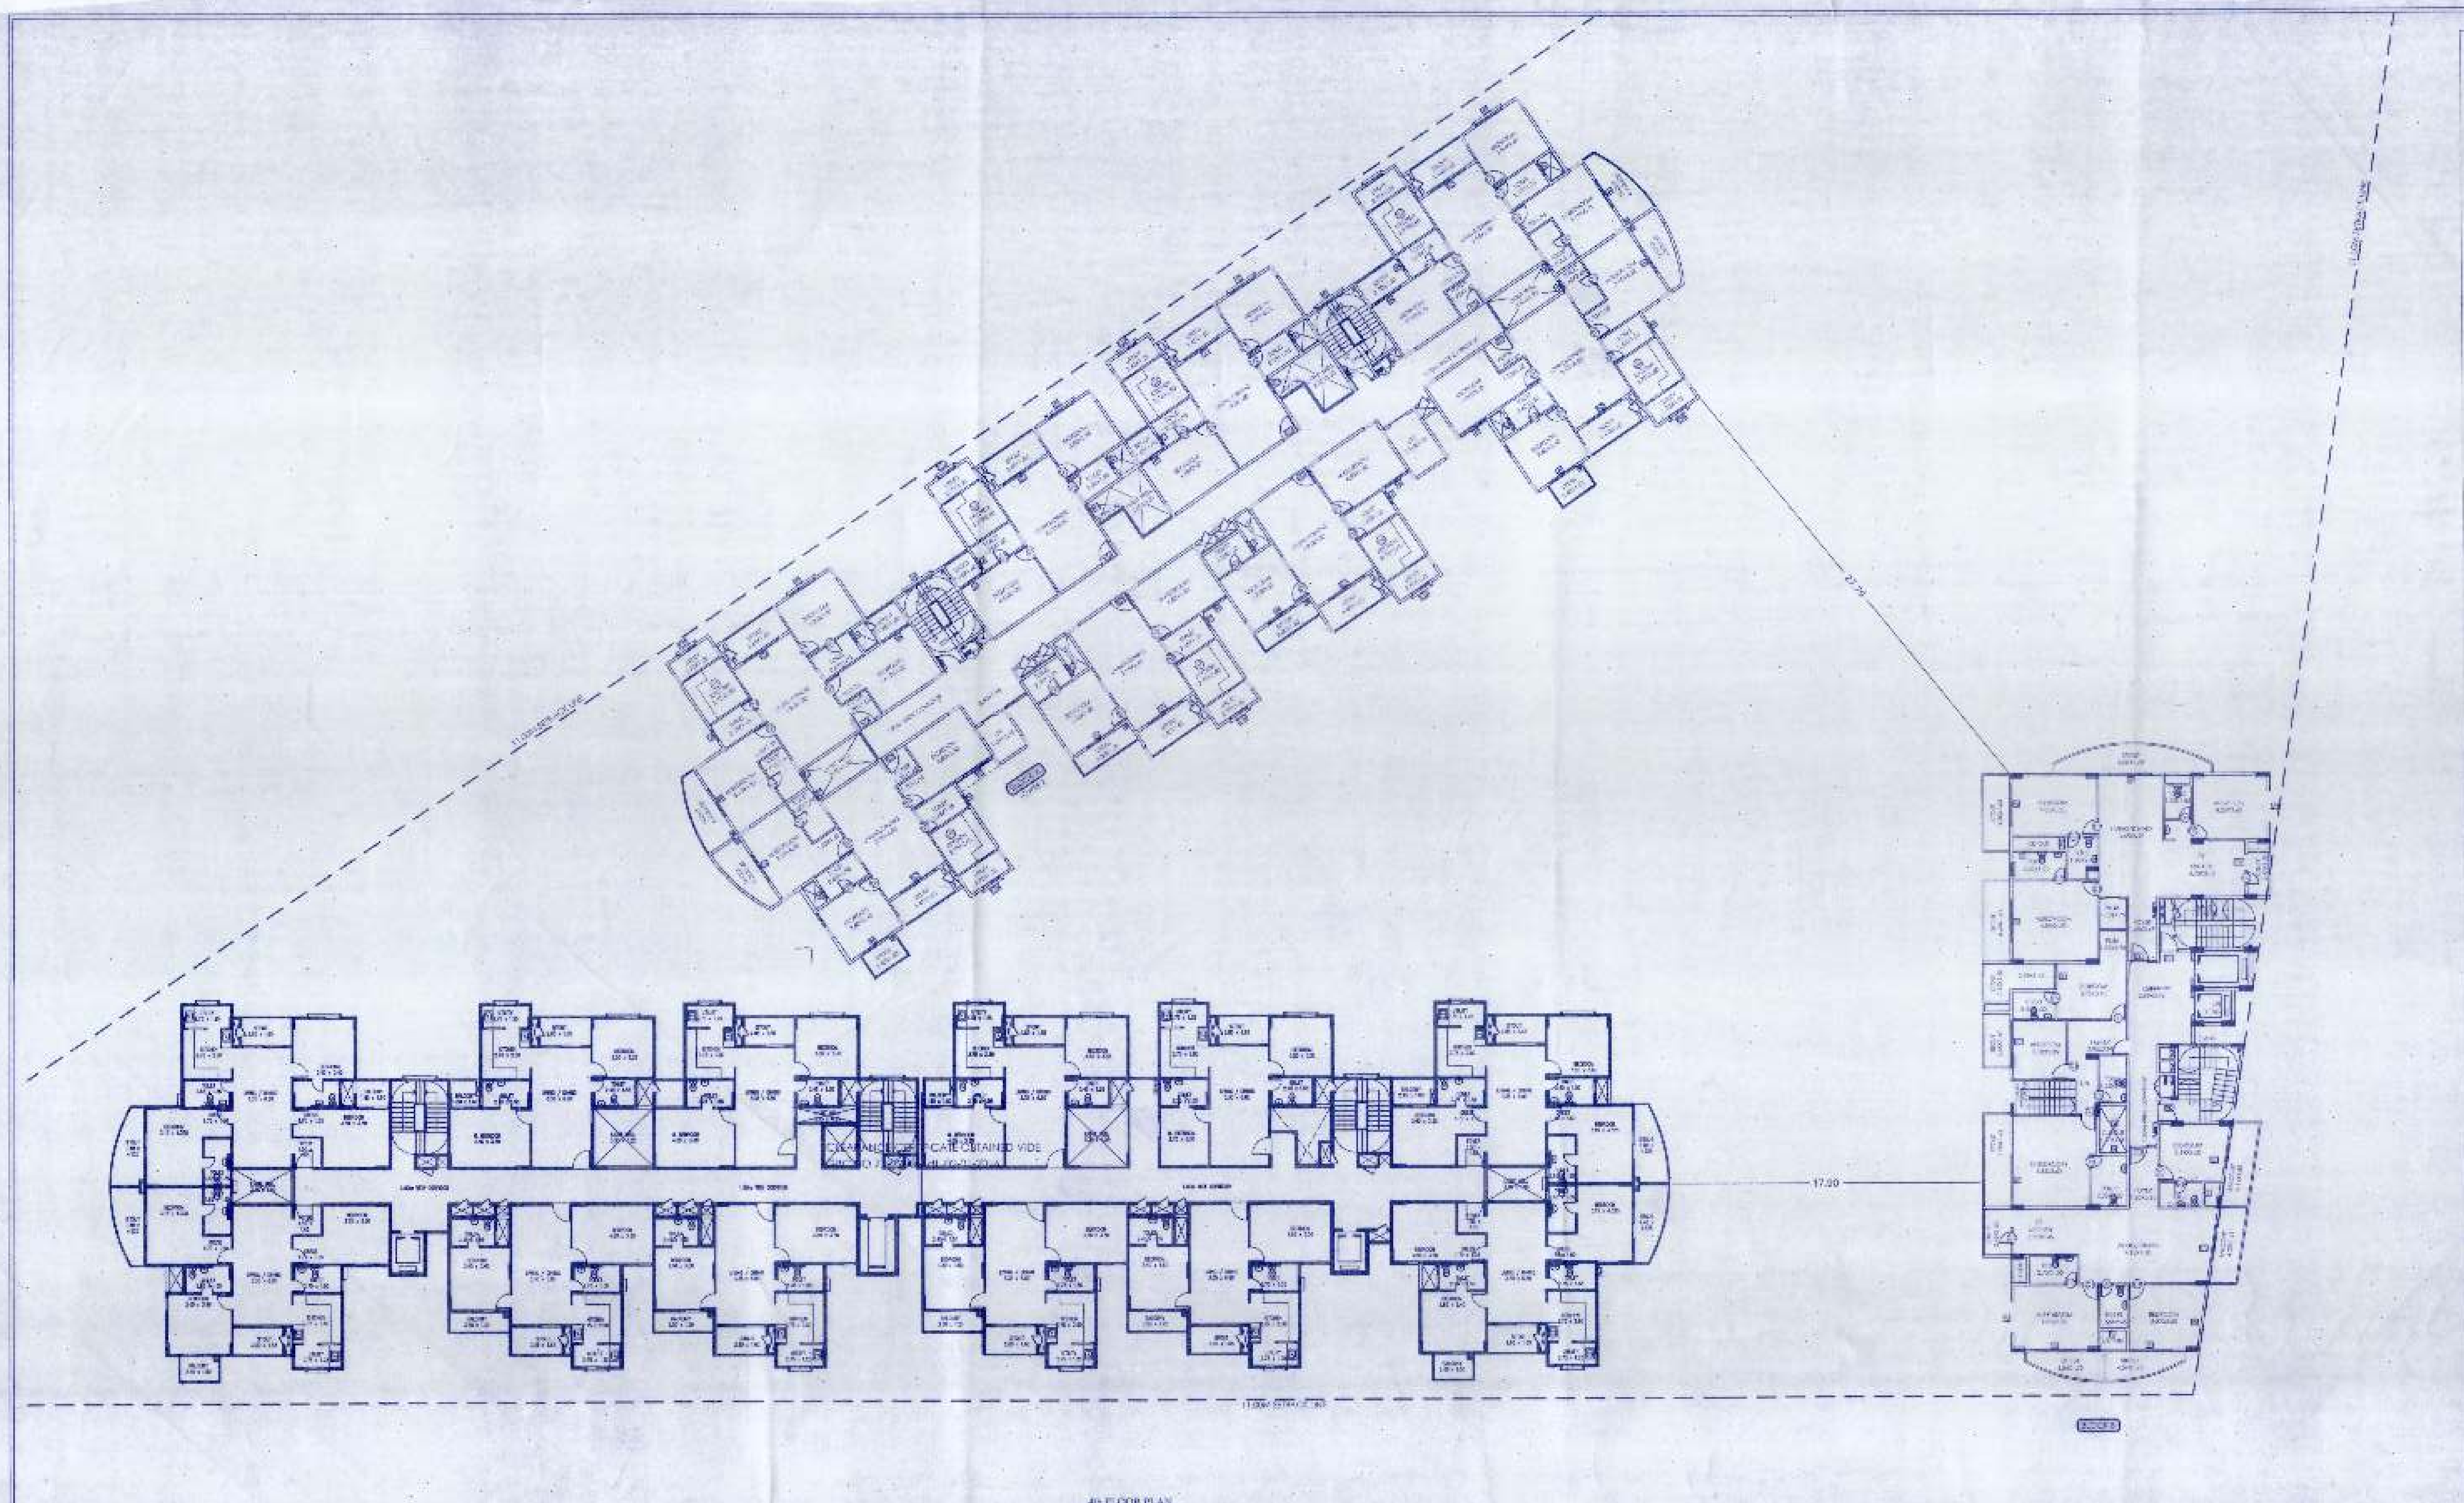

[illegible]

ನಕಲು ಪ್ರತಿ

[illegible]

SCHEDULE OF OPENINGS		
TYPE	SIZE	DESCRIPTION
ED	[illegible]	ENTRANCE DOOR
D1	[illegible]	DOOR
D2	[illegible]	TOILET DOOR
SD	[illegible]	SLIDING DOOR
W	[illegible]	WINDOW
KW	1.20 x 1.40	WINDOW
V	[illegible]	VENTILATOR

OWNER'S SIGNATURE :

M/s. [illegible] ENTERPRISES
[illegible] (G.P.A HOLDER)

ARCHITECT'S SIGNATURE :

Ravindra

RAVINDRA K N

SCALE : [illegible]
DATE : [illegible]

JOB TITLE:
MODIFIED RESIDENTIAL APARTMENT & [illegible]
FOR BUILDING [illegible]
SY.NO. [illegible]
[illegible] VILLAGE,
UTTARAHALLI HOBLI, BANGALORE SOUTH TK
DRAWING TITLE:

BLOCK - A & B
[illegible] FLOOR PLAN
[illegible]

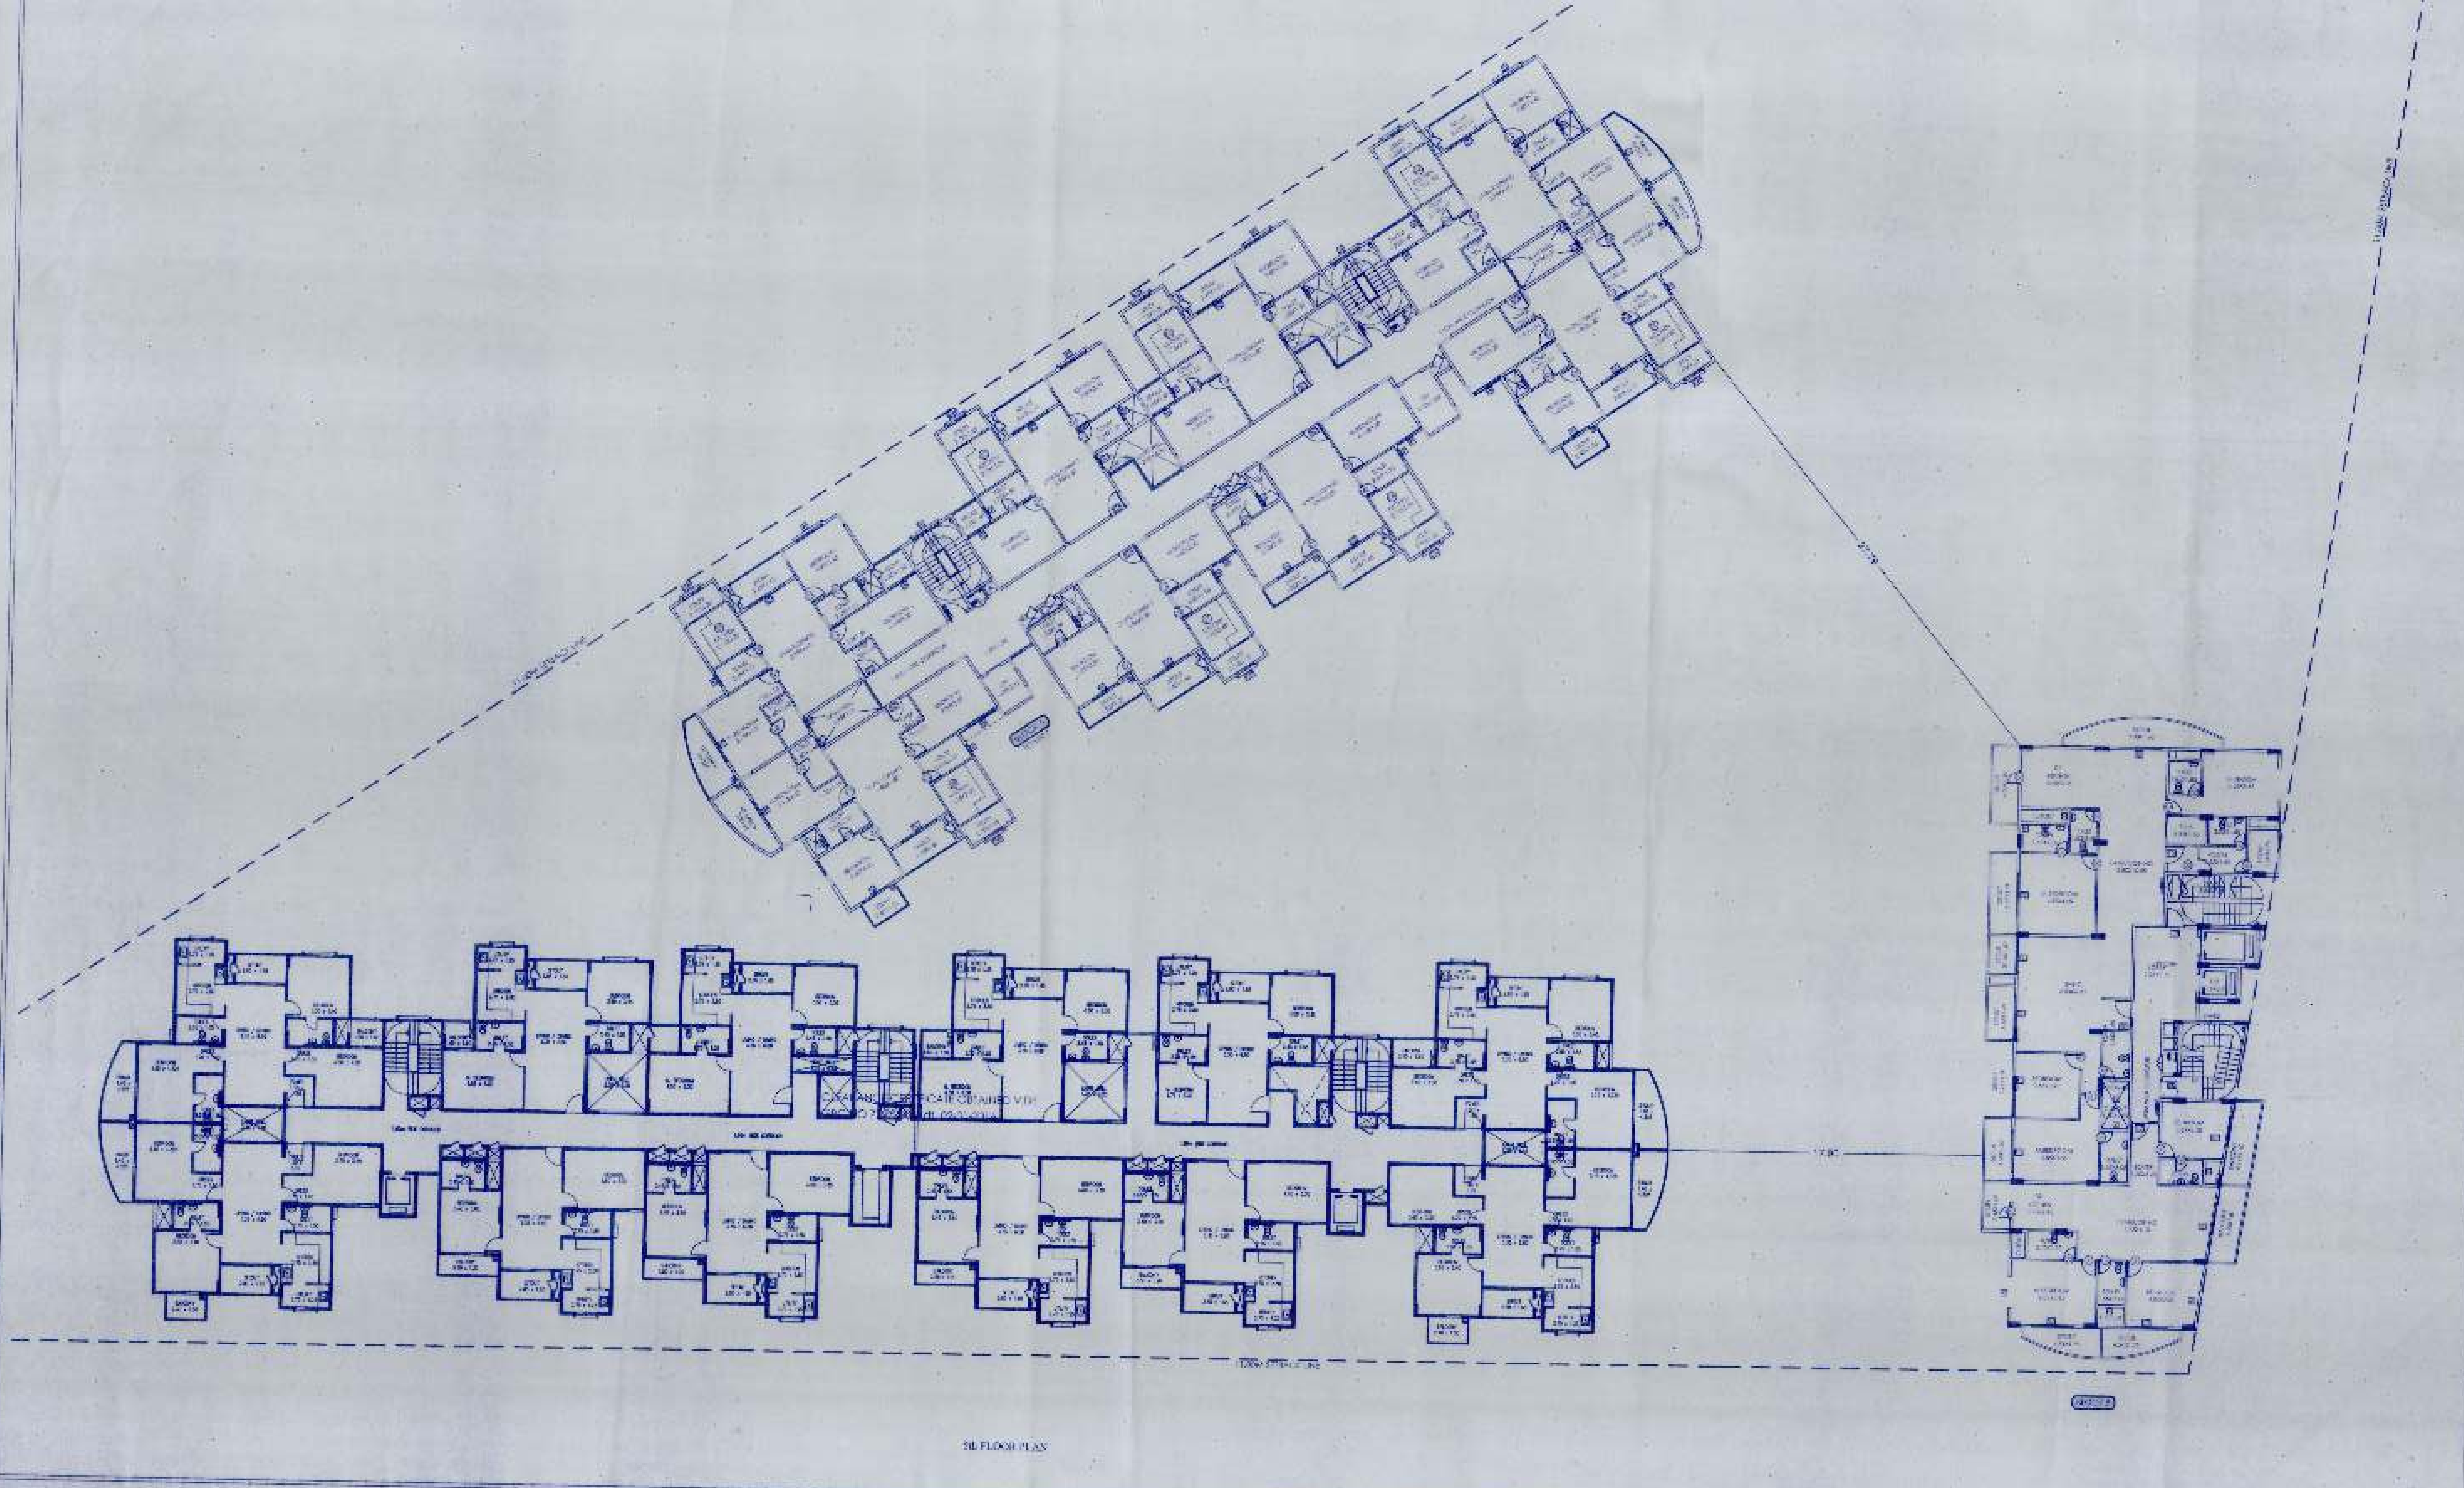
5th FLOOR PLAN

[illegible]

ನಕಲು ಪ್ರತಿ

ಅಂಗೀಕೃತ ನಕ್ಷೆ

[illegible]

SCHEDULE OF OPENINGS		
TYPE	SIZE	DESCRIPTION
ED	[illegible]	ENTRANCE DOOR
D1	0.90 x 2.10	DOOR
TD	0.75 x 2.10	TOILET DOOR
SD	[illegible]	SLIDING DOOR
W	[illegible]	WINDOW
KW	[illegible]	WINDOW
V	[illegible]	VENTILATOR

OWNER'S SIGNATURE

HASK

M/s HARA VIJAYA ENTERPRISES

ARCHITECT'S SIGNATURE

Ravindra

Ar. RAVINDRA K.R.

NORTH

JOB TITLE

PROPOSED RESIDENTIAL APARTMENT

UTTARAHALLI HOBLI, BANGALORE SOUTH TQ.

DRAWING TITLE

(BLOCK - A,B,C)

5th FLOOR PLAN

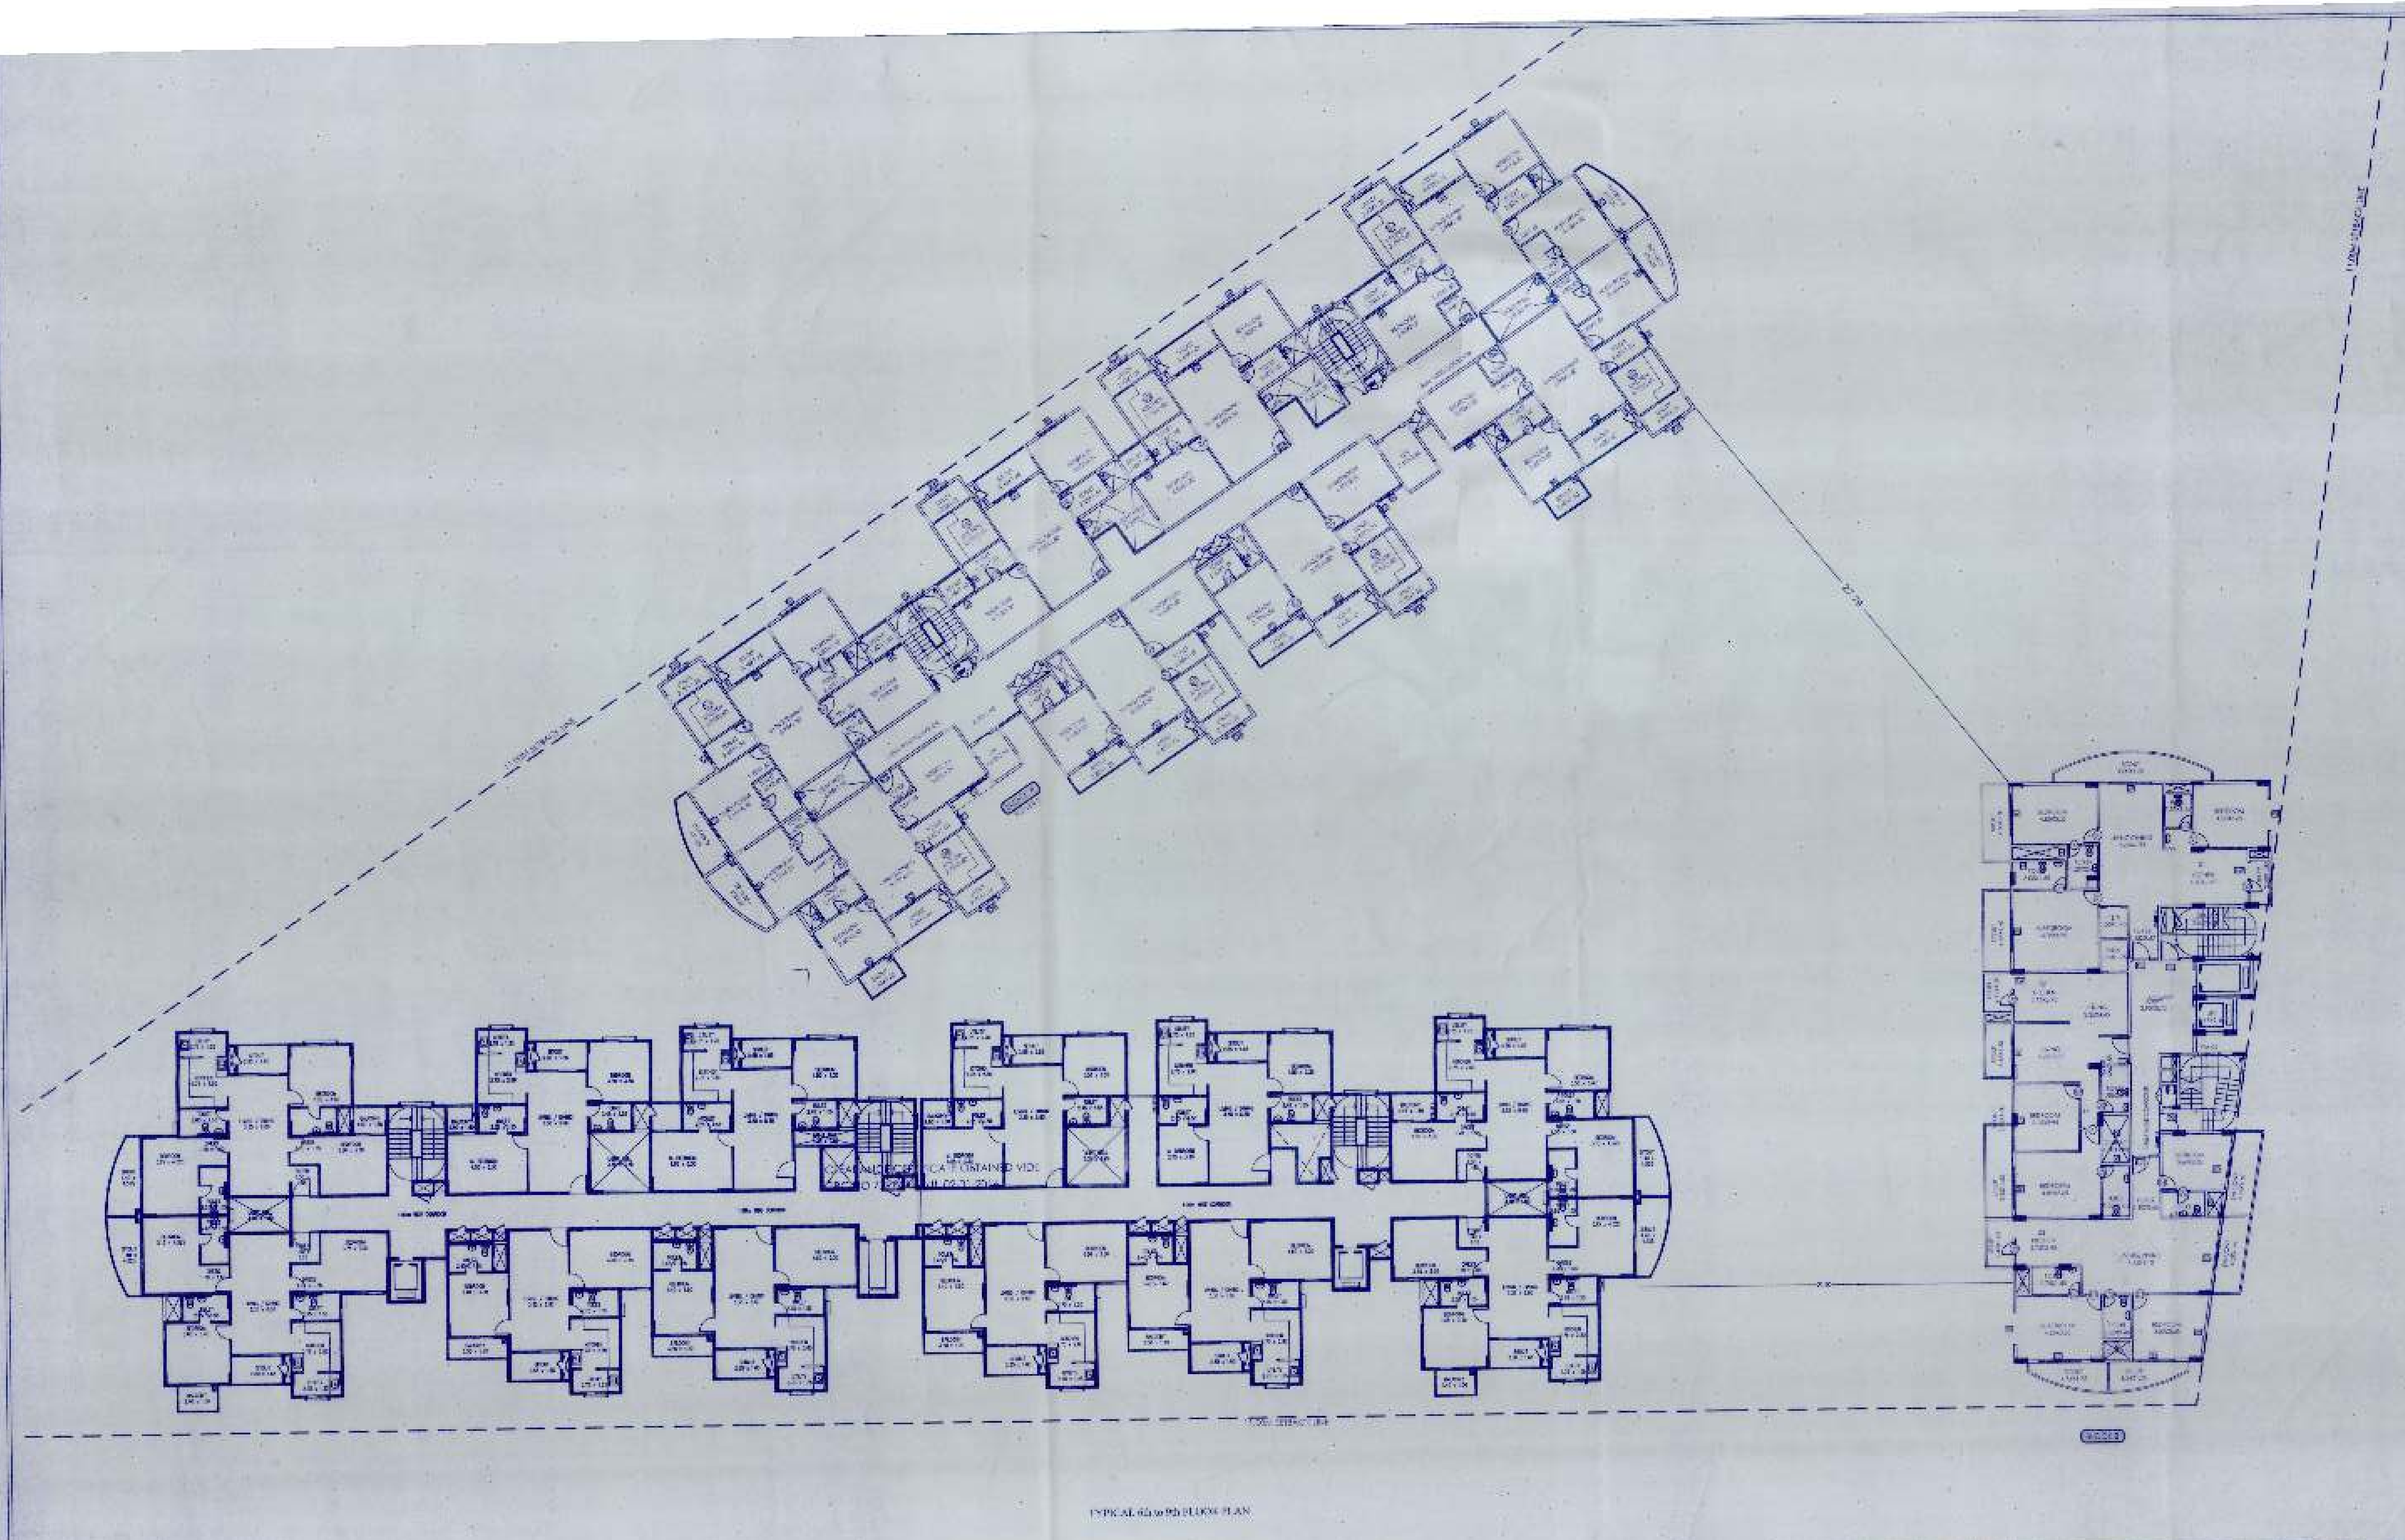

TYPICAL 6th to 9th FLOOR PLAN

1. Sanction is accorded for the proposed Residential Apartment Construction of [illegible]

[illegible]

TYPE	SIZE	DESCRIPTION
ED	[illegible]	ENTRANCE DOOR
D	[illegible]	DOOR
D1	[illegible]	TOILET DOOR
SD	[illegible]	SLIDING DOOR
W	[illegible]	WINDOW
KW	[illegible]	[illegible]
V	[illegible]	VENTILATOR

OWNER'S SIGNATURE

HRSLK

ARCHITECT'S SIGNATURE

Ravindra

26/12/2016

13/10/2016

18/01/2016

13/12/2016

17/10/2018

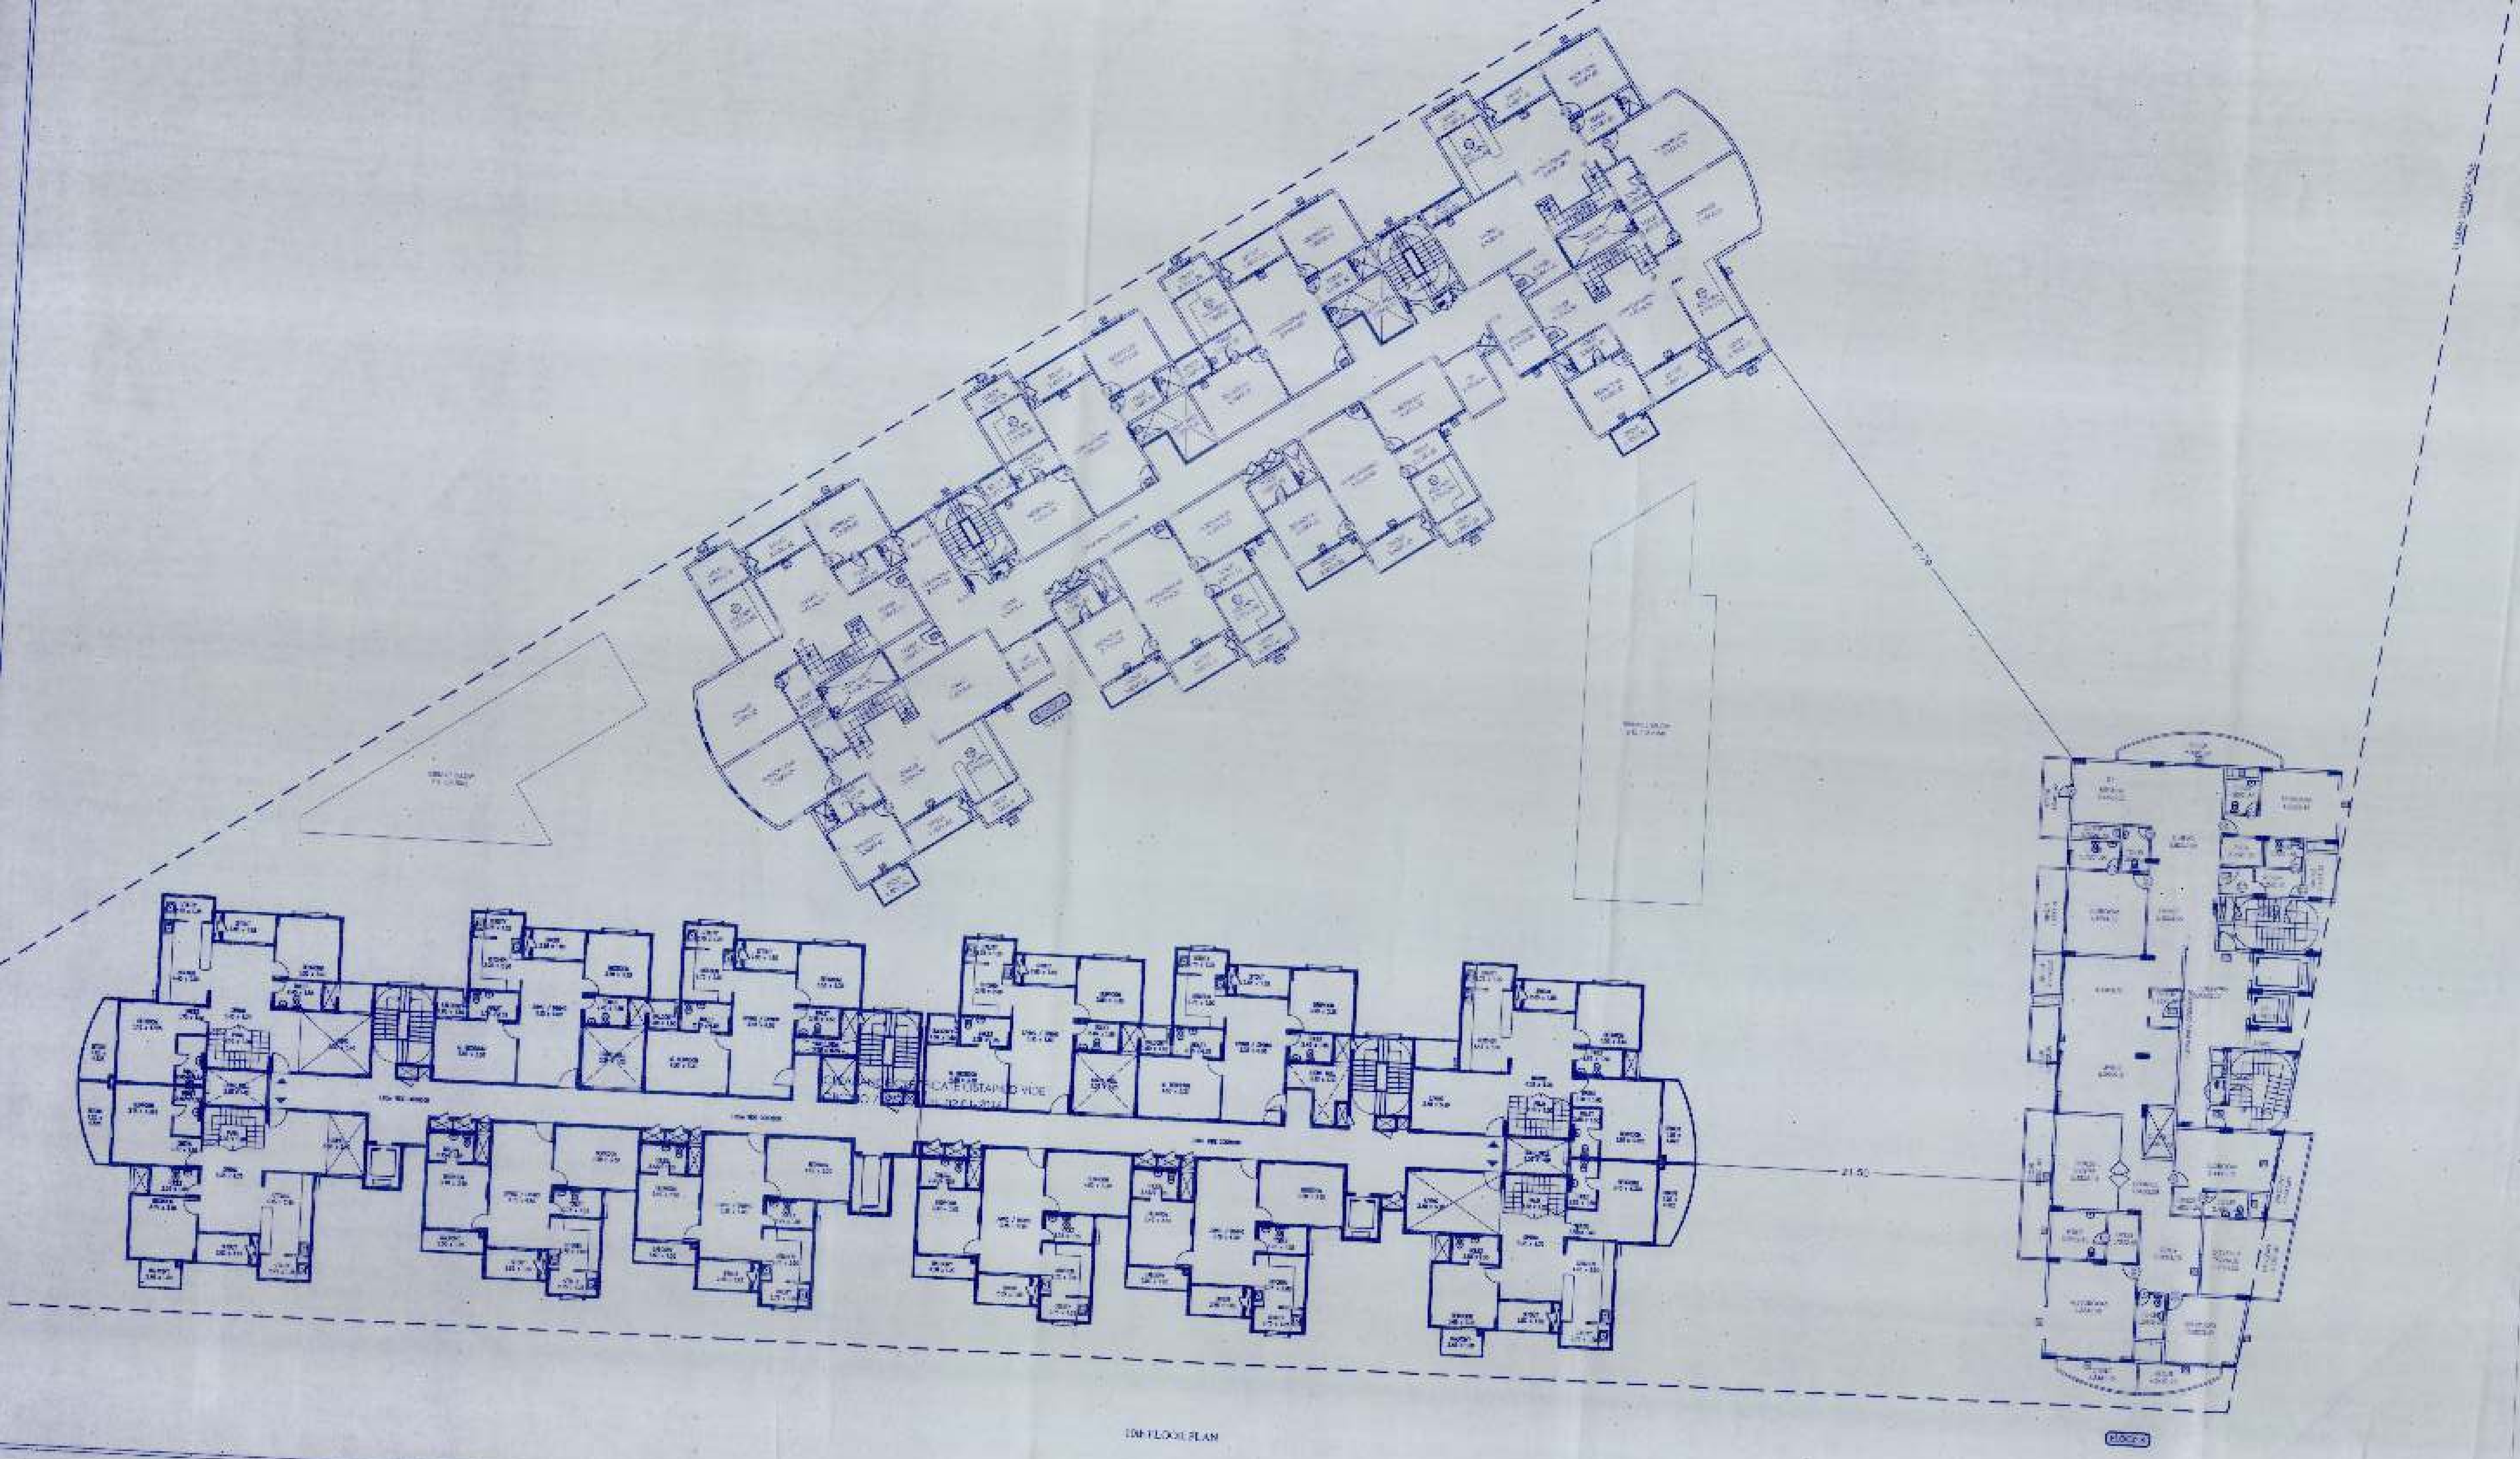

13th FLOOR PLAN

[illegible]

ನಕಲು ಪ್ರತಿ

19/10/21

ಪರಿಷ್ಕೃತ ನಕ್ಷೆ

[illegible]

SCHEDULE OF OPENINGS		
TYPE	SIZE	DESCRIPTION
ED	[illegible]	ENTRANCE DOOR
D1	[illegible]	DOOR
D2	[illegible]	TOILET DOOR
SD	[illegible]	SLIDING DOOR
W	[illegible]	WINDOW
KW	[illegible]	WINDOW
V	[illegible]	VENTILATOR

OWNER'S SIGNATURE :

HBSK

ARCHITECT'S SIGNATURE :

Ravindra

SCALE : 1:100

DRAWING TITLE

BLOCK - A & B
13th FLOOR PLAN

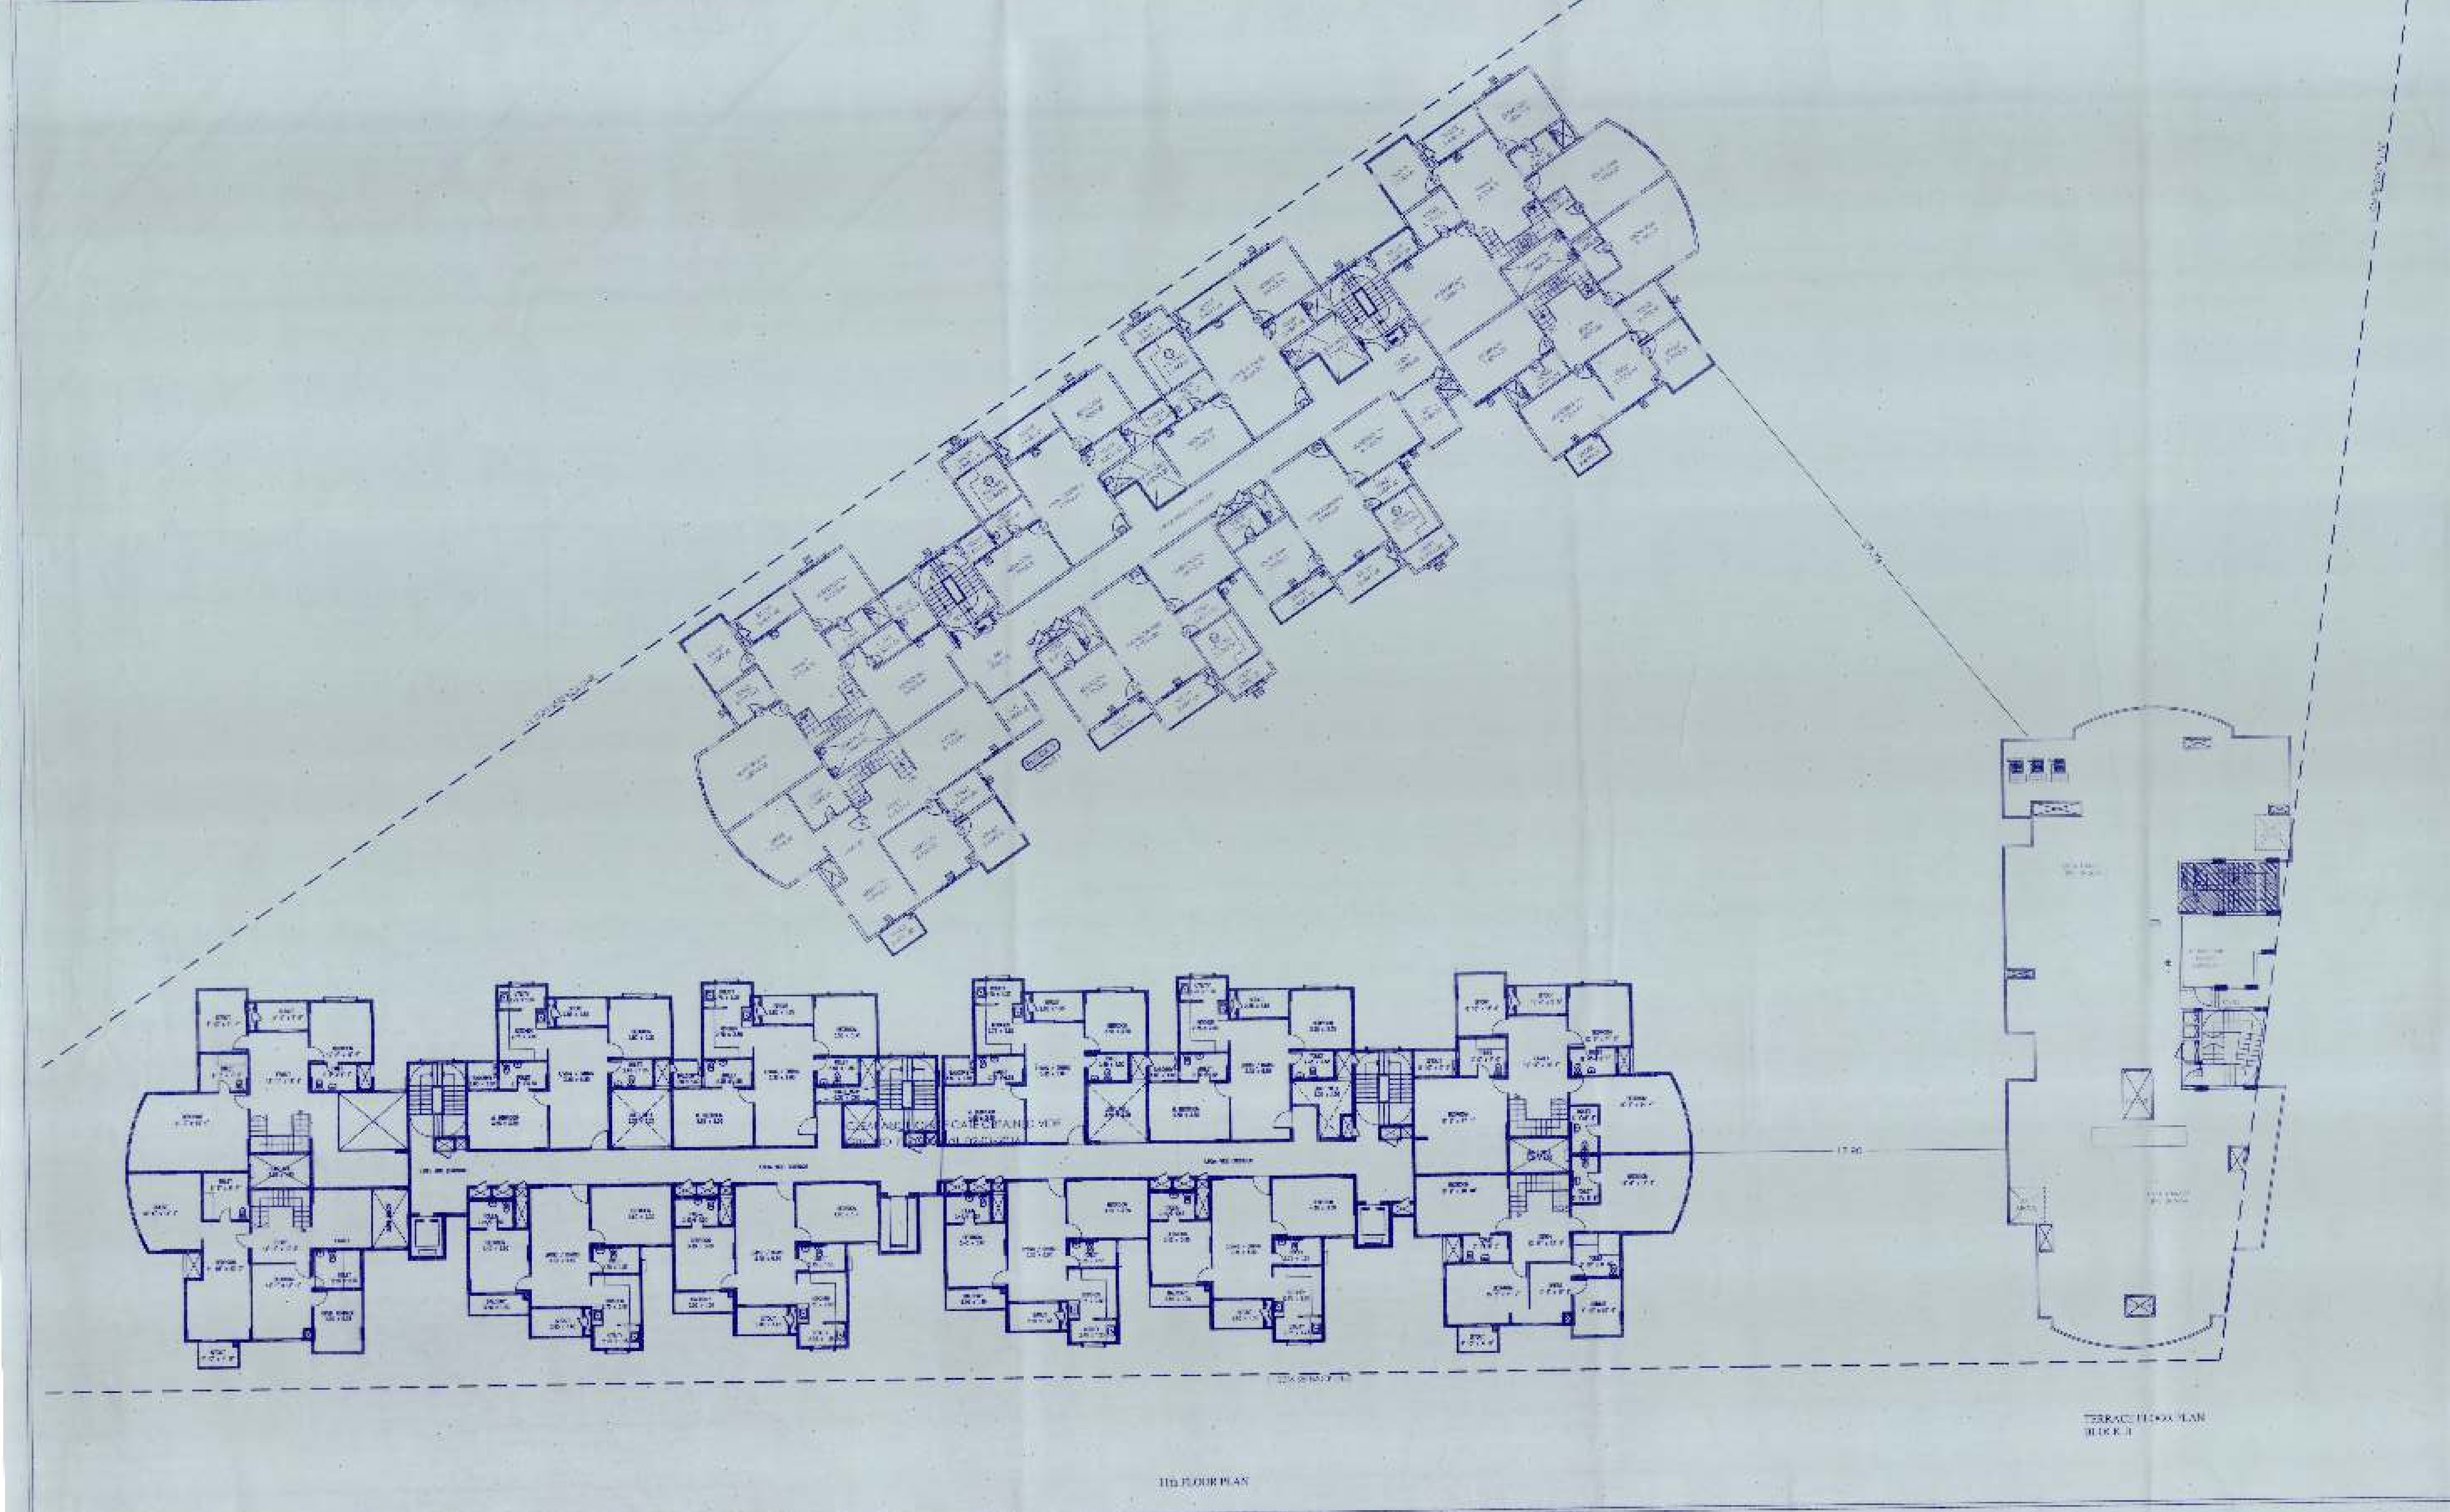

TYPE	SIZE	DESCRIPTION
ED	1.20 x 2.10	ENTRANCE DOOR
D1	0.90 x 2.10	DOOR
D2	0.75 x 2.10	TOILET DOOR
SD	2.40 x 2.10	SLIDING DOOR
W	[illegible]	WINDOW
KW	[illegible]	WINDOW
V	[illegible]	VENTILATOR

OWNER'S SIGNATURE

ARCHITECT'S SIGNATURE

Ravindra

RAVINDRA K.D.

N

JOB TITLE

PROPOSED RESIDENTIAL APARTMENT

UTTARAHALLI

BLOCK A & B
11th & TERRACE FLOOR PLAN

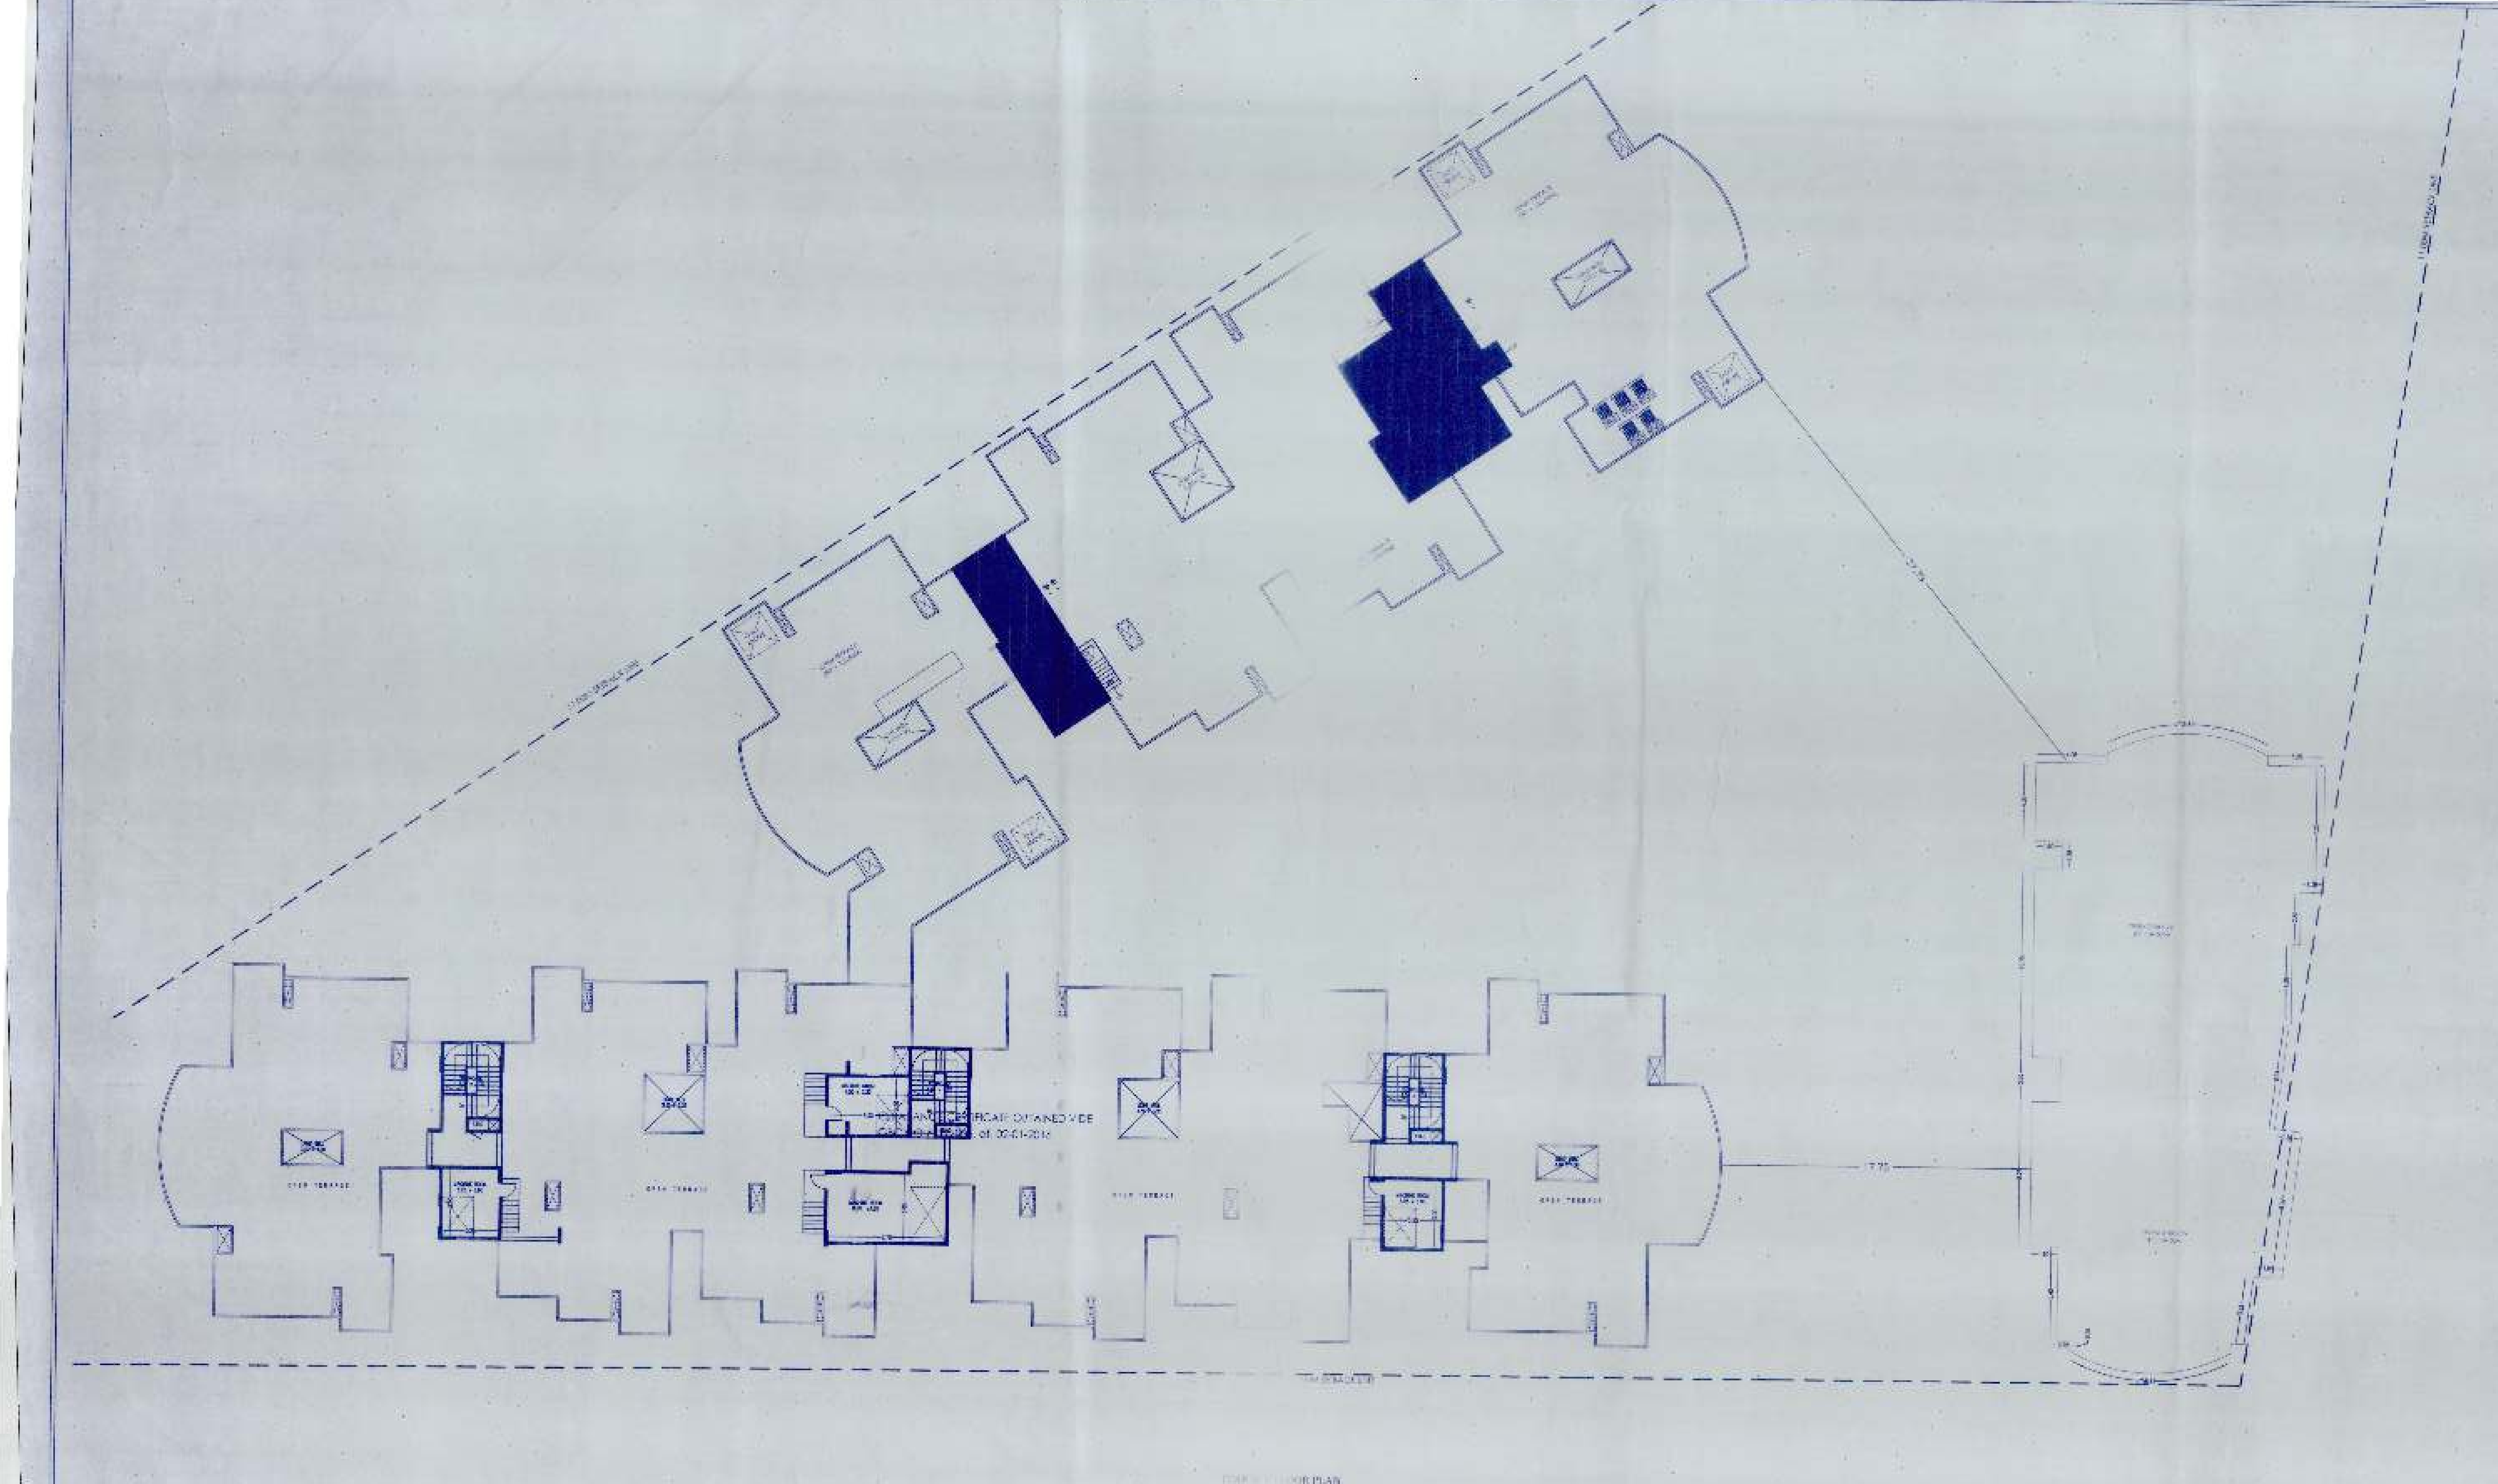

SCHEDULE OF OPENINGS

TYPE	SIZE	DESCRIPTION
[illegible]	[illegible]	[illegible]
D1	[illegible]	DOOR
[illegible]	[illegible]	[illegible]
[illegible]	[illegible]	[illegible]
W	[illegible]	WINDOW
[illegible]	[illegible]	WINDOW
V	[illegible]	[illegible]

OWNER'S SIGNATURE

ARCHITECT'S SIGNATURE

Ar. RAVINDRA

DRAWING TITLE

TERRACE FLOOR PLAN