FILE NO : - EB/7387/FN/A

SHEET NO. - 3/3

DIGITAL SIGN OF APPROVAL OF PLANS


Govind Shivaji Magar

Dnyaneshwar Bhaskar Chhallare

SUB. - ENG. (B.P.)CITY | ASST. - ENG. (B.P.)CITY | EXE. - ENG. (B.P.)CITY

STAMP OF APPROVAL OF PLANS

DRAFT PLANS FOR APPROVAL

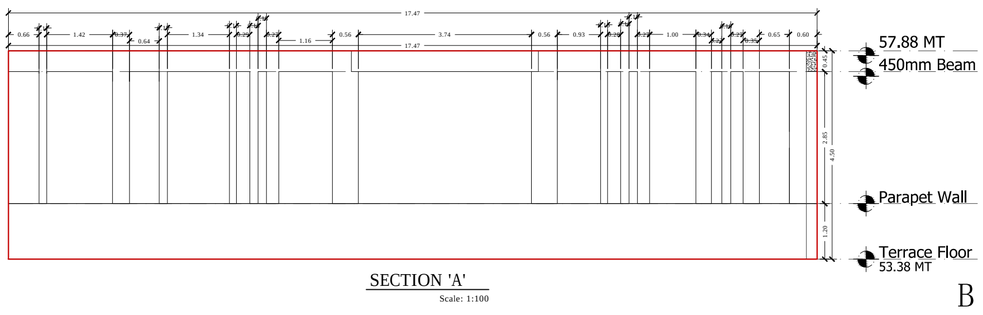

SECTION 'A'

Scale: 1:100

B



SECTION 'B'

SCALE 1:100

SECTION 'C'

SCALE 1:100

SECTION 'B'

Scale: 1:100

SECTION 'C'

Scale: 1:100

NOTE -

BOUNDARY OF THE PLOT BOUNDED BLACK
PROPOSED WORK SHOWN PINK.
'B' DENOTES BALCONY
AREA UNDER SET BACK SHOWN IN YELLOW.
STRUCTURES TO BE DEMOLISHED SHOWN IN DOTTED YELLOW
RECREATION SHOWN IN GREEN
AREA UNDER PROPOSED ROAD SHOWN IN BROWN
DIMENSIONS OF BALCONIES ARE OUTSIDE DIMENSIONS
DRAINAGE SHOWN IN YELLOW LINES.

PROFORMA - B

CONTENT OF SHEET

3RD FLOOR TO TERRACE FLOOR PLAN, & CARPET AREA, BUA AREA, REFUGE AREA CALCULATION & DIAGRAM

DESCRIPTION OF PROPOSAL & PROPERTY

REDEVELOPMENT U/S 33(7) FOR **SCHEME NO.6, ROAD NO.2, SION HSG CO. OP. SOCIETY, PLOT NO.35, FOR:- GURU NIVAS, SION MUMBAI, 400022.**

NAME OF OWNER	SIGNATURE
FOR :- Mr.Hukumraj Mehta	

NAME, ADDRESS OF ARCHITECT	SIGNATURE
M.D.CHANGANI OF **B.N.SHAH & ASSOCIATES** 316, WADALA UDYOG BHAVAN, NAIGAON CROSS RD, WADALA(E), MUMBAI 400031 +9122 24144465 info@studioc.in	Milind Changani

JOB.NO	DWG.NO	SCALE	DATE	DRAWN BY	CHKD BY
0000	0000	1:100	22/07/2017	SANDEEP	AR. MILIND

NORTH

CERTIFICATE OF AREA

CERTIFIED THAT THE PLOT UNDER REFERENCE WAS GOT SURVEYED BY ME ON AND THE DIMENSIONS OF SIDES ETC. OF PLOT STATED ON PLAN ARE AS MEASURED ON SITE AND THE AREA SO WORKED OUT TALLIES WITH THE AREA STATED IN DOCUMENT OF OWNERSHIP/T.P.RECORD.