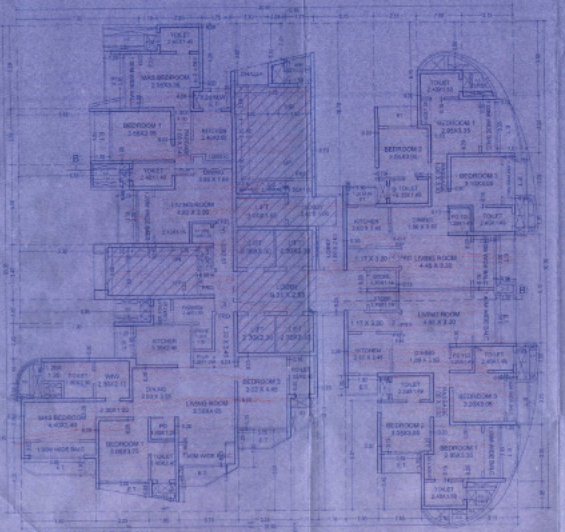

TYPICAL FLOOR PLAN
(8TH-13TH,15TH-18TH,20ST-23RD,25TH-28TH, 30TH-33RD & 35TH-38TH FLOOR)
TOWER 'C'
SCALE 1:100

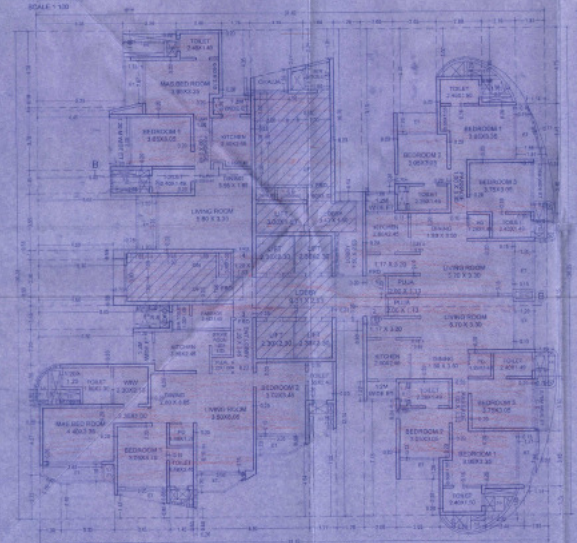

7TH FLOOR PLAN (TOWER - C)
SCALE 1:100

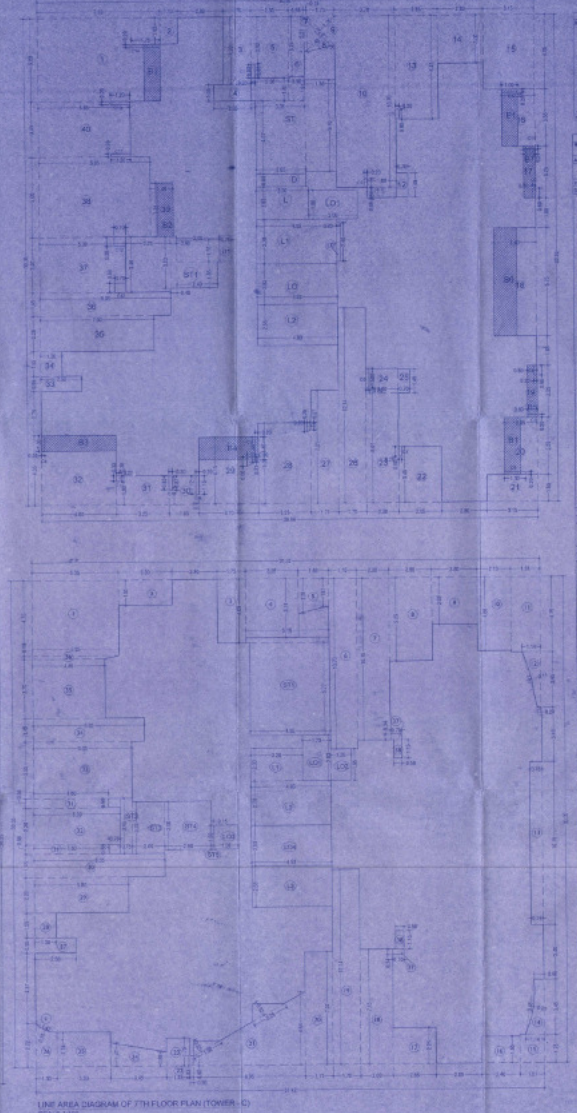

LINE AREA DIAGRAM OF 7TH FLOOR PLAN (TOWER - C)
SCALE 1:100

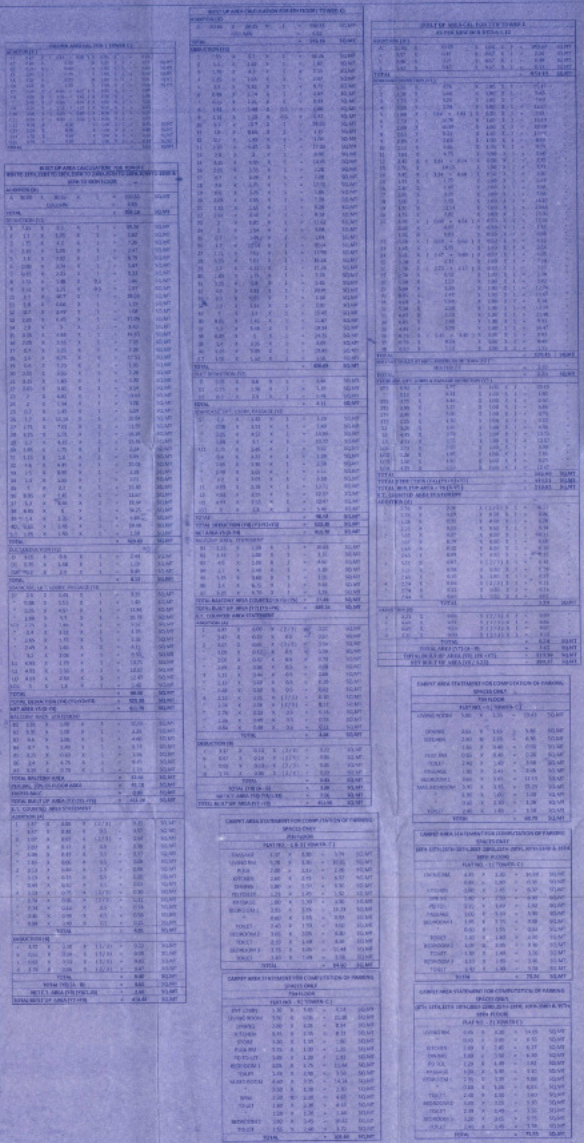

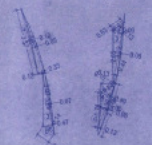

E.T. COUNTED AREA DIAGRAM FOR TYPICAL FLOOR (TOWER - C)
SCALE 1:60

E.T. COUNTED AREA DIAGRAM FOR 7TH TYPICAL FLOOR (TOWER - C)
SCALE 1:60

**PROFORMA - B** 22/35

**CONTENTS OF SHEET**

7TH FLOOR PLAN , TYPICAL FLOOR (8TH-13TH, 15TH-18TH,20TH TO 23RD,25TH TO 28TH, 30TH TO 33RD & 35TH TO 38TH FLOOR) AREA DIAGRAM AND CALCULATION CARPET AREA CALCULATION (TOWER - C)

STAMP OF DATE OF RECEIPT OF PLAN

THIS CANNOT A APPROVAL OF THE PROPOSED PLANS SANCTIONED UNDER MMR CHALLENGE OR MHADA ACT

THIS PLAN IS APPROVED BY THE COMMITTEE MEETING OF THE ASSOCIATION HELD ON 22 FEB 2015

EXECUTIVE COMMITTEE MEMBER

PRIYAM BUILDING MAINTENANCE PVT.LTD.

SECRETARY/PRESIDENT

STAMP OF DATE OF APPROVAL OF PLAN

DESCRIPTION OF PROPOSAL & PROPERTY

PROPOSED PVT. & REDEVELOPMENT BUILDING ON PLOT BEARING CTS NO. 1/1(PART), 1/2(PART) OF VILLAGE DAHISAR (WEST) T.S.NO. 1/1(PART) OF DAHISAR (WEST) SUBURB.

| SCALE | JOB NO. | DRG. NO. | DRAWN BY |
|---|---|---|---|
| SCALE 1:100 | | 22/35 | |
| | DATE | | CHECKED BY |

REVISION DESCRIPTION :

NAME OF THE OWNER SIGNATURE

M/S. LOGISTICS VYAPAR PVT. LTD.

NAME AND ADDRESS OF DESIGN ARCHITECT SIGNATURE

NAME AND ADDRESS OF LICENSED SURVEYOR (L.S.) SIGNATURE

SPECTRUM SURVEYORS

E-106, Nand Pri Bldg., Mukund Compound Link Road, Malad (w), Mumbai - 400 064