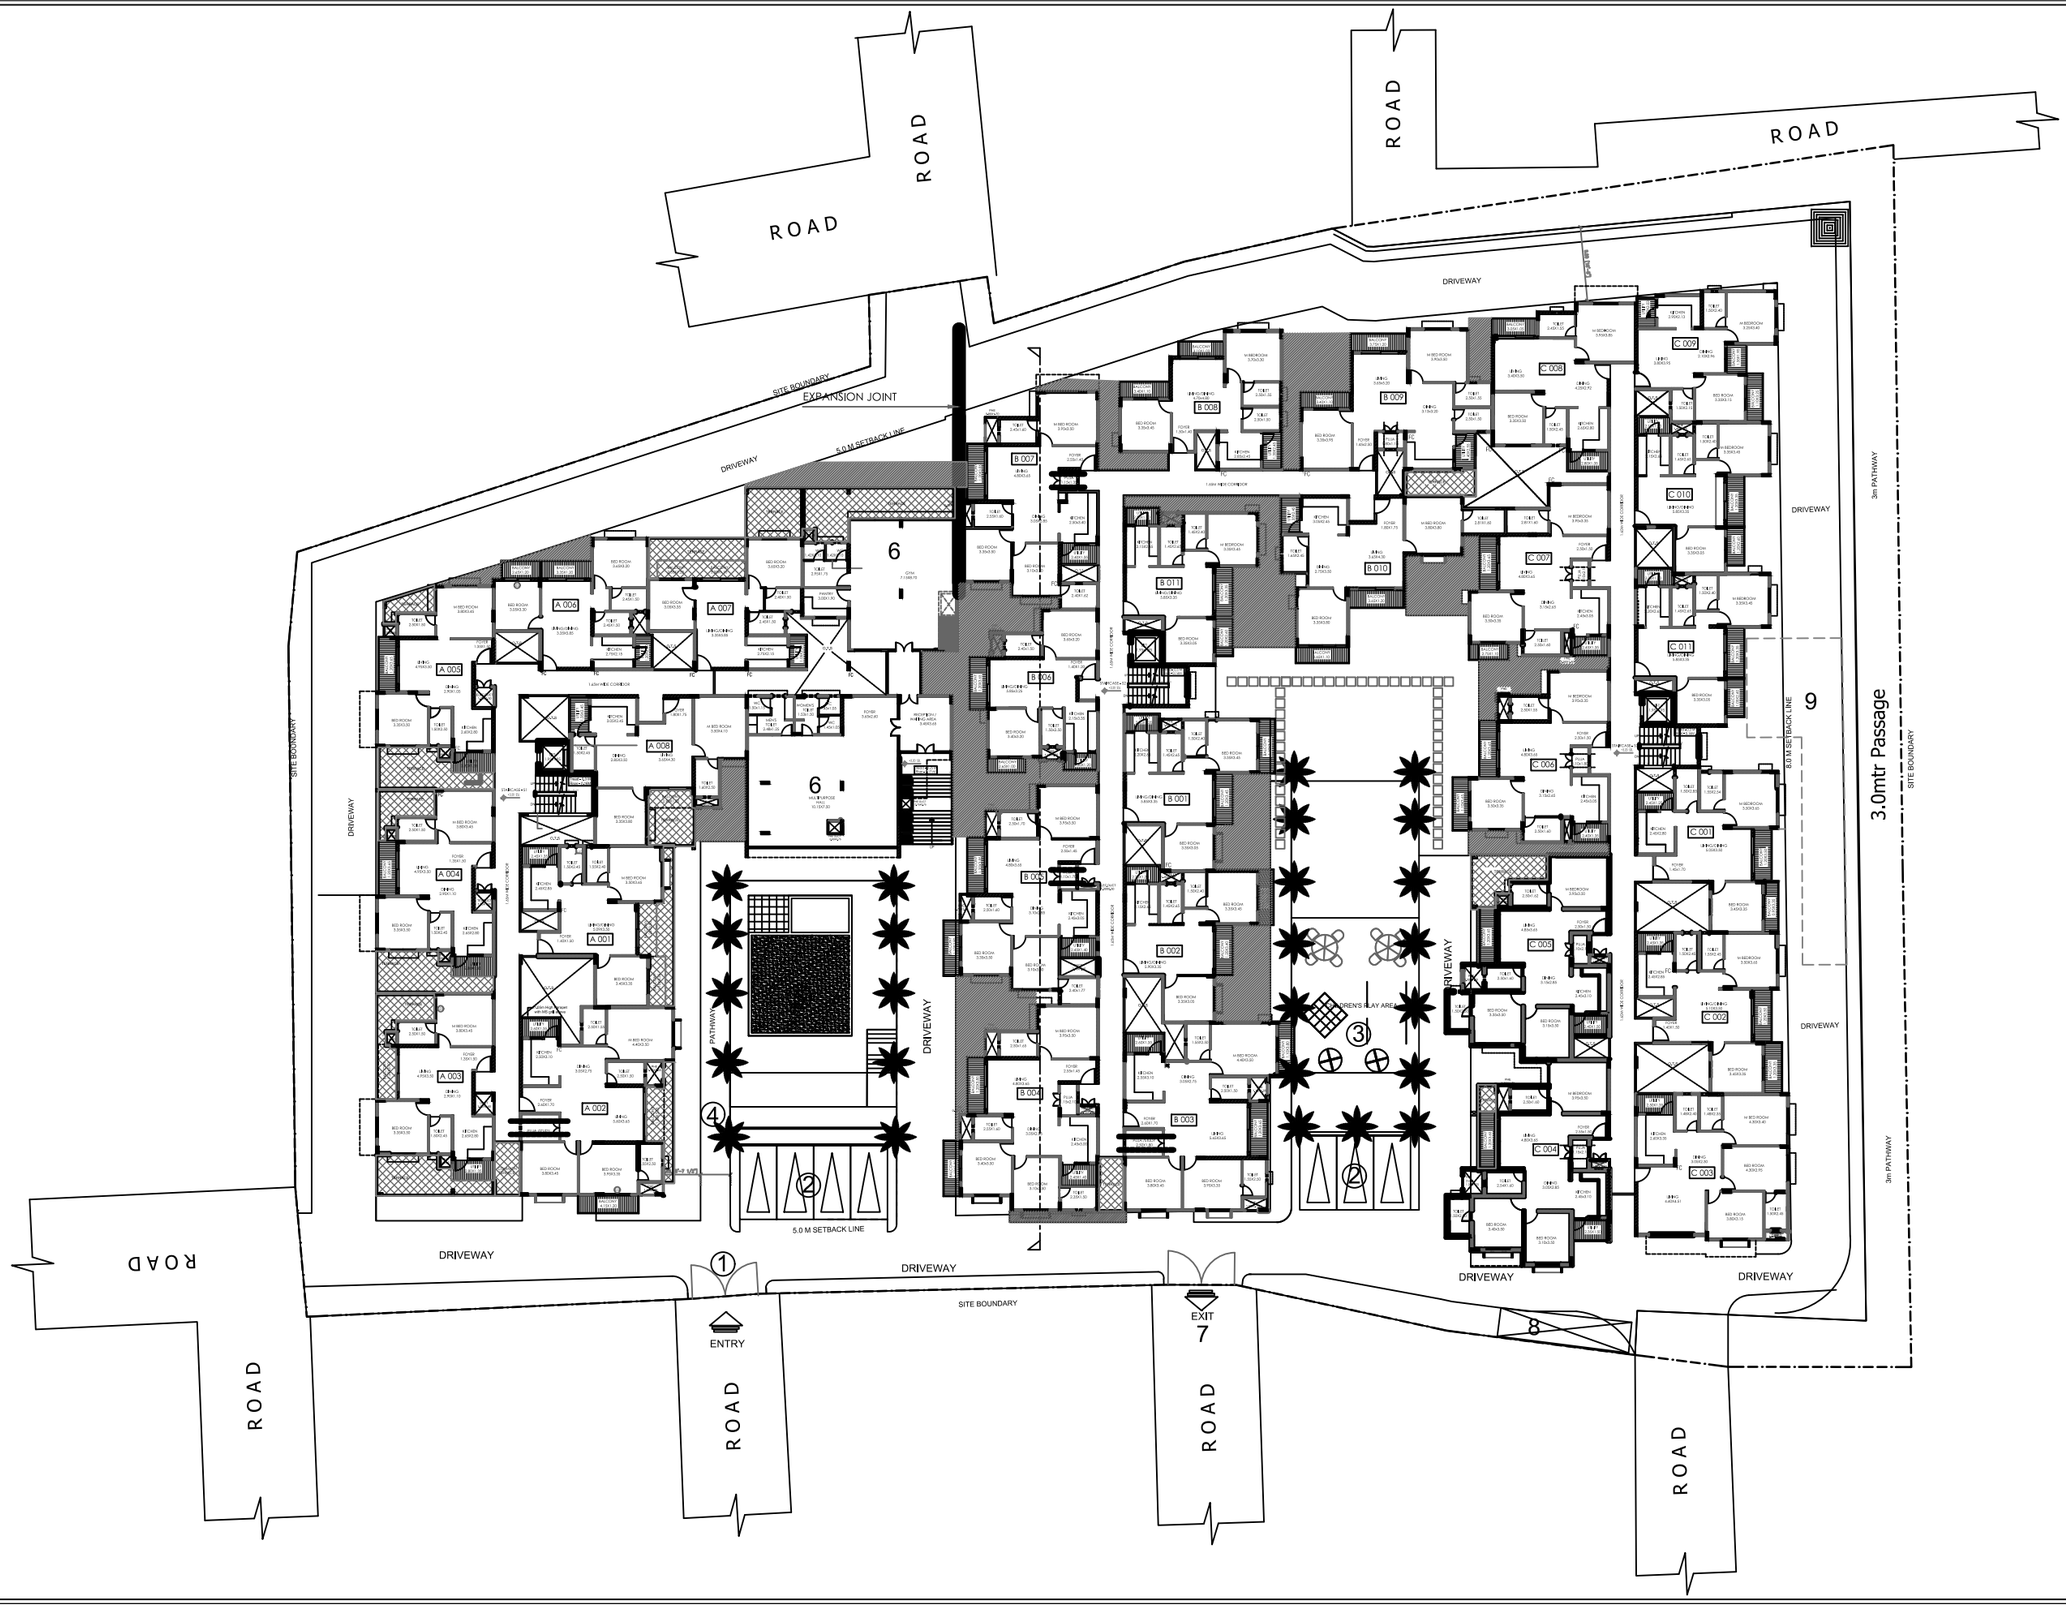

LEGEND

1.ENTRY

2.VISITOR PARKING

3.CHILDREN'S PLAY AREA

4.PEDESTRIAN PATHWAY

5.SWIMMING POOL

6,GYM & MULTIPURPOSE HALL

7.EXIT

8.TRANSFORMER

9, STP

CLIENT

PROPOSED RESIDENTIAL BUILDING FOR M/S MASTER VENTURES PVT LTD

SUBJECT OF DRAWING:

TITLE:

SITE PLAN

DRAWN: VINUTHA	
CHECKED: KIRAN	
DATE :28/07/2017	
SCALE -1:250	DWG.No.- 02

ARCHITECTS:
studio PARAMETRIC PVT LTD
RAM SKANDA
1ST FLOOR
K.R.ROAD
BASAVANAGUDI
BANGALORE-560004

PHE CONSULTANTS:
#64, 1ST FLOOR, SANNIDHI ROAD,
(BEHIND SRINIVASA COOL CORNER)
BASAVANAGUDI,
BANGALORE - 560004.
Ph: 080-41692494.