

1321


3/3

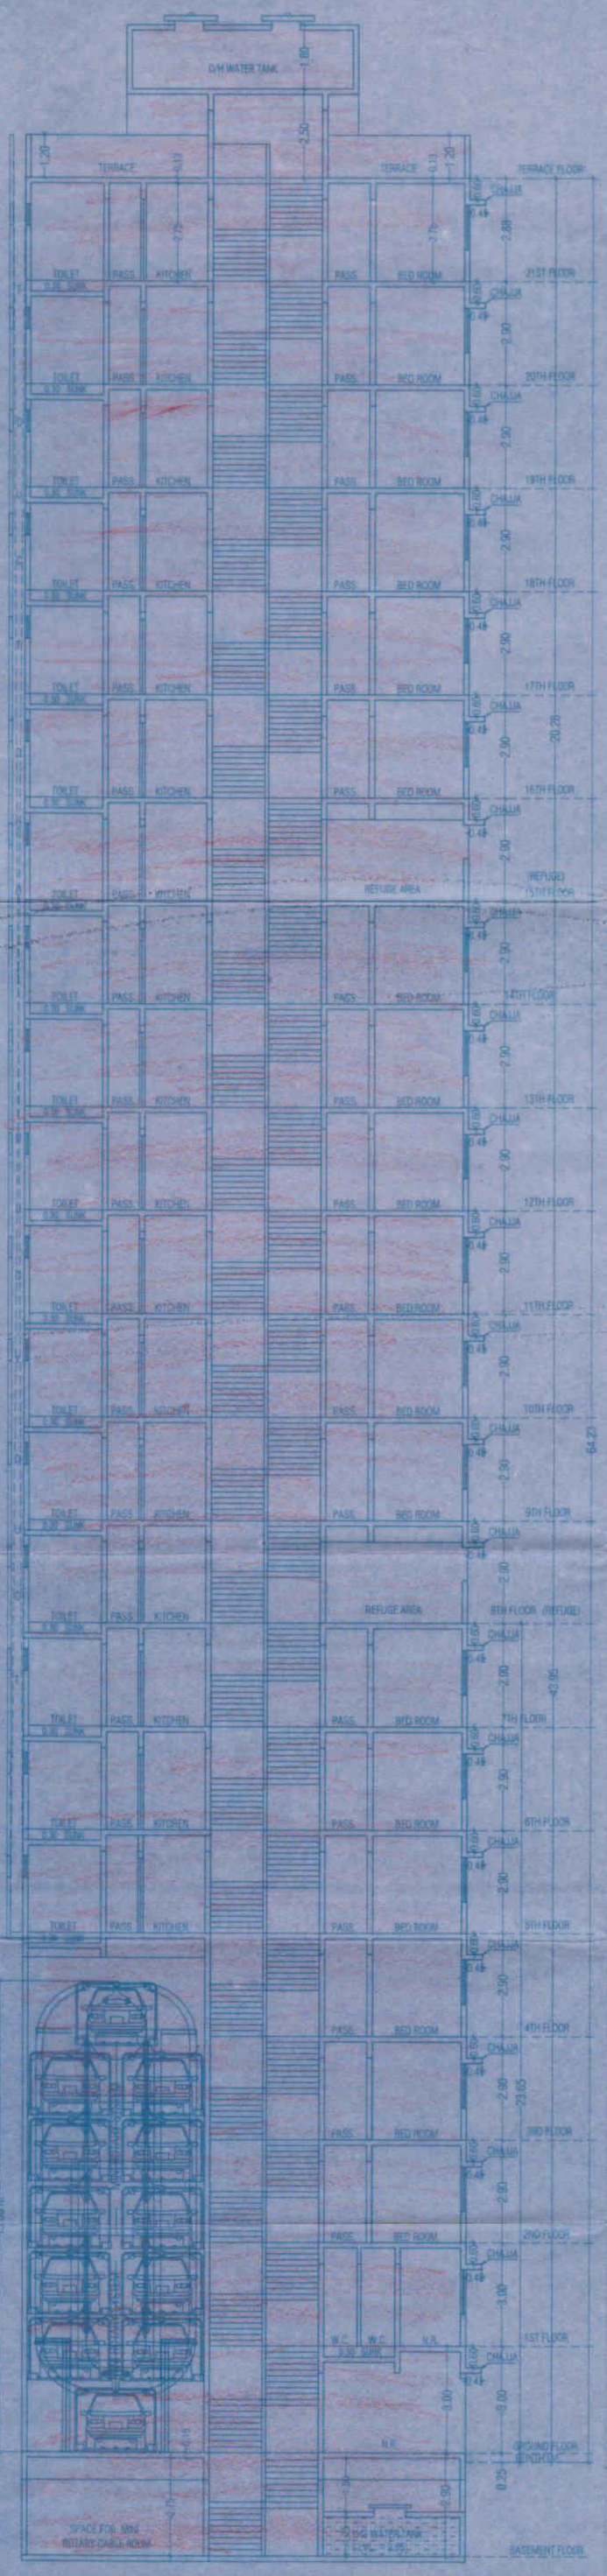

SECTION A - A

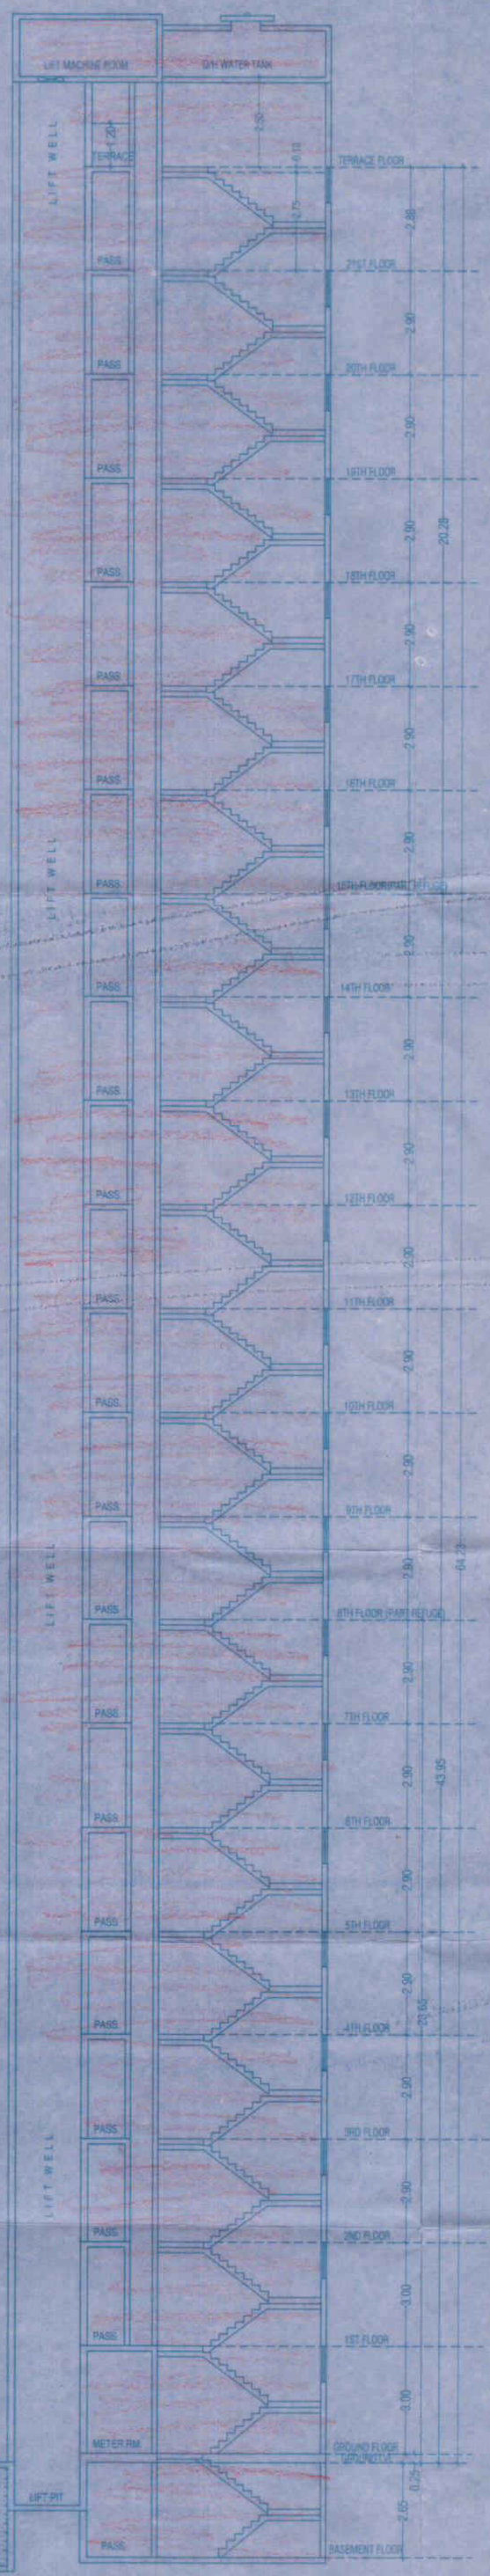


SECTION B - B

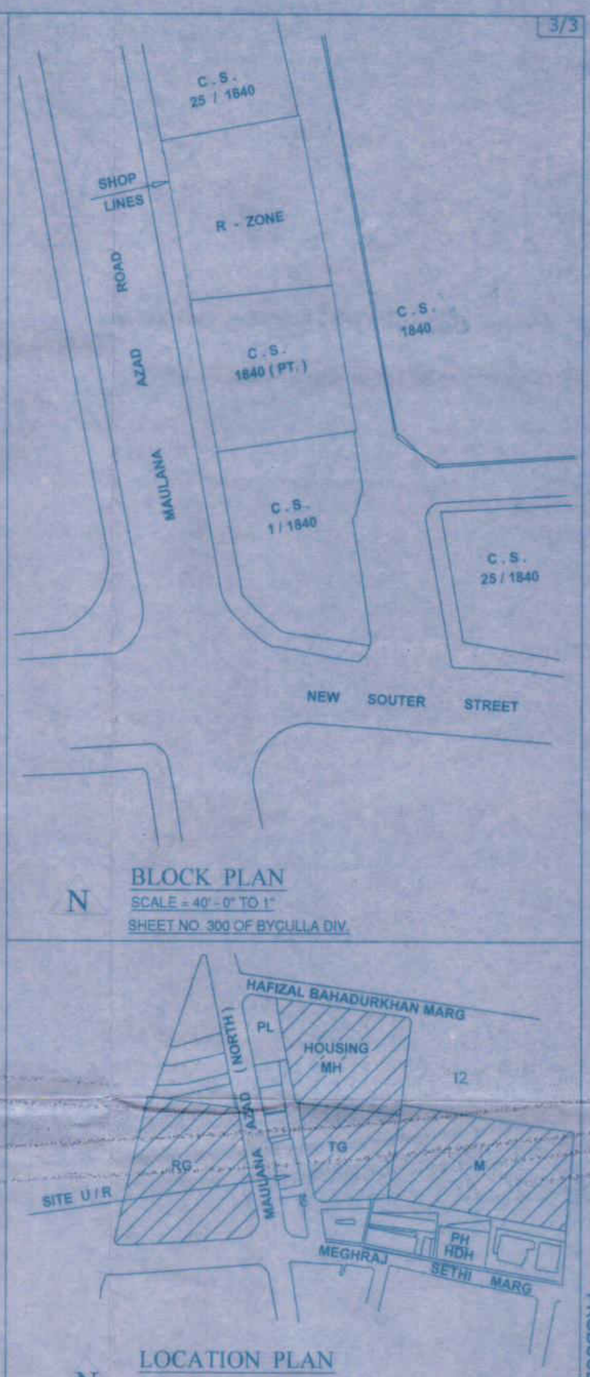

N BLOCK PLAN
SCALE = 40' - 0" TO 1"
SHEET NO. 300 OF BYCULLA DIV.

N LOCATION PLAN
SCALE = 1: 2500
E - WARD (PART - 1 & 4)

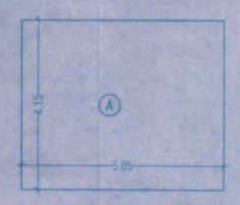


8TH REFUGE AREA DIAGRAM

BUILT UP AREA CALCULATION

8TH FLR. (PART REFUGE)					
A	5.05	X 4.15	=	20.96	SQ.MT.
TOTAL REFUGE AREA 8TH FL.			=	20.96	SQ.MT.

(8TH FLOOR)
REFUGE AREA REQD AS PER RULE
(4% OF TOTAL C.A. OF ABOVE FLRS)

FLOORS	B.U. AREA
8TH FLOOR	58.40 SQ.MT
9TH FLOOR	79.33 SQ.MT
10TH FLOOR	79.33 SQ.MT
11TH FLOOR	79.33 SQ.MT
12TH FLOOR	79.33 SQ.MT
13TH FLOOR	79.33 SQ.MT
14TH FLOOR	79.33 SQ.MT
TOTAL	534.38 SQ.MT
@ 4% OF ABOVE B.U.A.	21.38 SQ.MT.
PROP. REFUGE B.U.A. ON 8TH FLR.	20.96 SQ.MT.

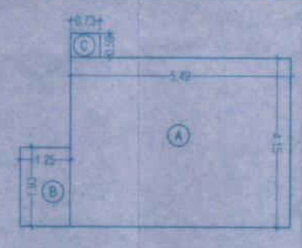

15TH FL. REFUGE AREA DIAGRAM

BUILT UP AREA CALCULATION

15TH FLR. (PART REFUGE)					
A	5.49	X 4.15	=	22.79	SQ.MT.
B	1.25	X 1.93	=	2.41	SQ.MT.
C	0.73	X 0.59	=	0.43	SQ.MT.
TOTAL REFUGE AREA 15TH FL.			=	25.62	SQ.MT.

(15TH FLOOR)
REFUGE AREA REQD AS PER RULE
(4% OF TOTAL C.A. OF ABOVE FLRS)

FLOORS	B.U. AREA
15TH FLOOR	44.32 SQ.MT
16TH FLOOR	79.33 SQ.MT
17TH FLOOR	79.33 SQ.MT
18TH FLOOR	80.54 SQ.MT
19TH FLOOR	80.54 SQ.MT
20TH FLOOR	80.54 SQ.MT
21ST FLOOR	80.54 SQ.MT
TOTAL	525.14 SQ.MT
@ 4% OF ABOVE B.U.A.	21.01 SQ.MT.
PROP. REFUGE B.U.A ON 15TH FLR	25.62 SQ.MT.
EXCESS REFUGE B.U.A.	4.61 SQ.MT.

Approved Subject to Condition Mentioned
in the file No. EEBP/6999/E/A dt. 10/6/16

3/6/2016 EEB/Pl. II

Asst. Eng./Ex. Eng. Bldg. Proposal (City)
Municipal Corporation of Greater Mumbai

PROFORMA - B	CLIENTS NAME & SIGNATURE
CONTENT OF SHEETS	HAJI GULAM RASOOL CO. OP. SOCIETY.
SECTION A - A, SECTION B - B, BLOCK PLAN, LOCATION PLAN	BLUE PEARL DEVELOPERS, Potia Apartment No. 2, Ground Floor, Office No. 4, 292, J. B. Behram Marg, MUMBAI - 400 008.
STAMP OF DATE OF RECIEPT OF PLAN	
	DESCRIPTION OF PROPOSAL
	PLAN SHOWING PROPOSED REDEVELOPED OF HARI JAIRAM CHAWL HAVING PLOT BEARING C.S.NO.1840 (PART) OF BYCULLA DIVISION, SITUATED AT 85 MAULANA AZAD ROAD, OPP. JHULA MAIDAN, MUMBAI.
STAMP OF DATE OF APPROVAL OF PLAN	

ARCHITECT
AA
AMAN & ASSOCIATES
301-302, SAGAR PALACE,
3RD FLOOR, C.B.D.BELAPUR
PLOT No.W 1 10 5,
NAVI MUMBAI - 400 614.
TEL. 65351455.

P.E. NO.	DRAWN BY	SCALE	CHECKED BY	DATE
		1:100	AMANAT	24-05-2016

PRODUCED BY AN AUTODESK EDUCATIONAL PRODUCT

PRODUCED BY AN AUTODESK EDUCATIONAL PRODUCT