

Approved Subject to Condition Mentioned in the
File No. JCH/Ch/12371 E / 233A 05/19/16

Asst. Eng. / B. Eng. (Proposed) (City)
Municipal Corporation of Greater Mumbai
Date: 05/19/16
Scale: 1:100




Section D-D



Section C-C



PROFORMA - B			
CONTENT OF SHEETS			
SHEET NO. 05			
CLIENT'S NAME & SIGNATURE			
M.S. RAJESH K. J. J.			
DESCRIPTION OF PROJECT			
PROPOSED REDEVELOPMENT OF PROPERTY BEARING C.S. NO. 1237 & 1238 OF BOLLALA CH. SITUATED AT 1ST & 2ND BANGAL STREET "B" - MUMBAI - 400 008.			
BASHARAT & ASSOCIATES 243/B, GHOLARJI BUILDING, GROUND FLR, ROOM NO. 9, MAULANA AZAD ROAD, MUMBAI - 400 008.		FILE NO. 05 DRAWN BY GOPIAL PATIDAR SCALE 1:100 CHECKED BY G.R.P. DATE	

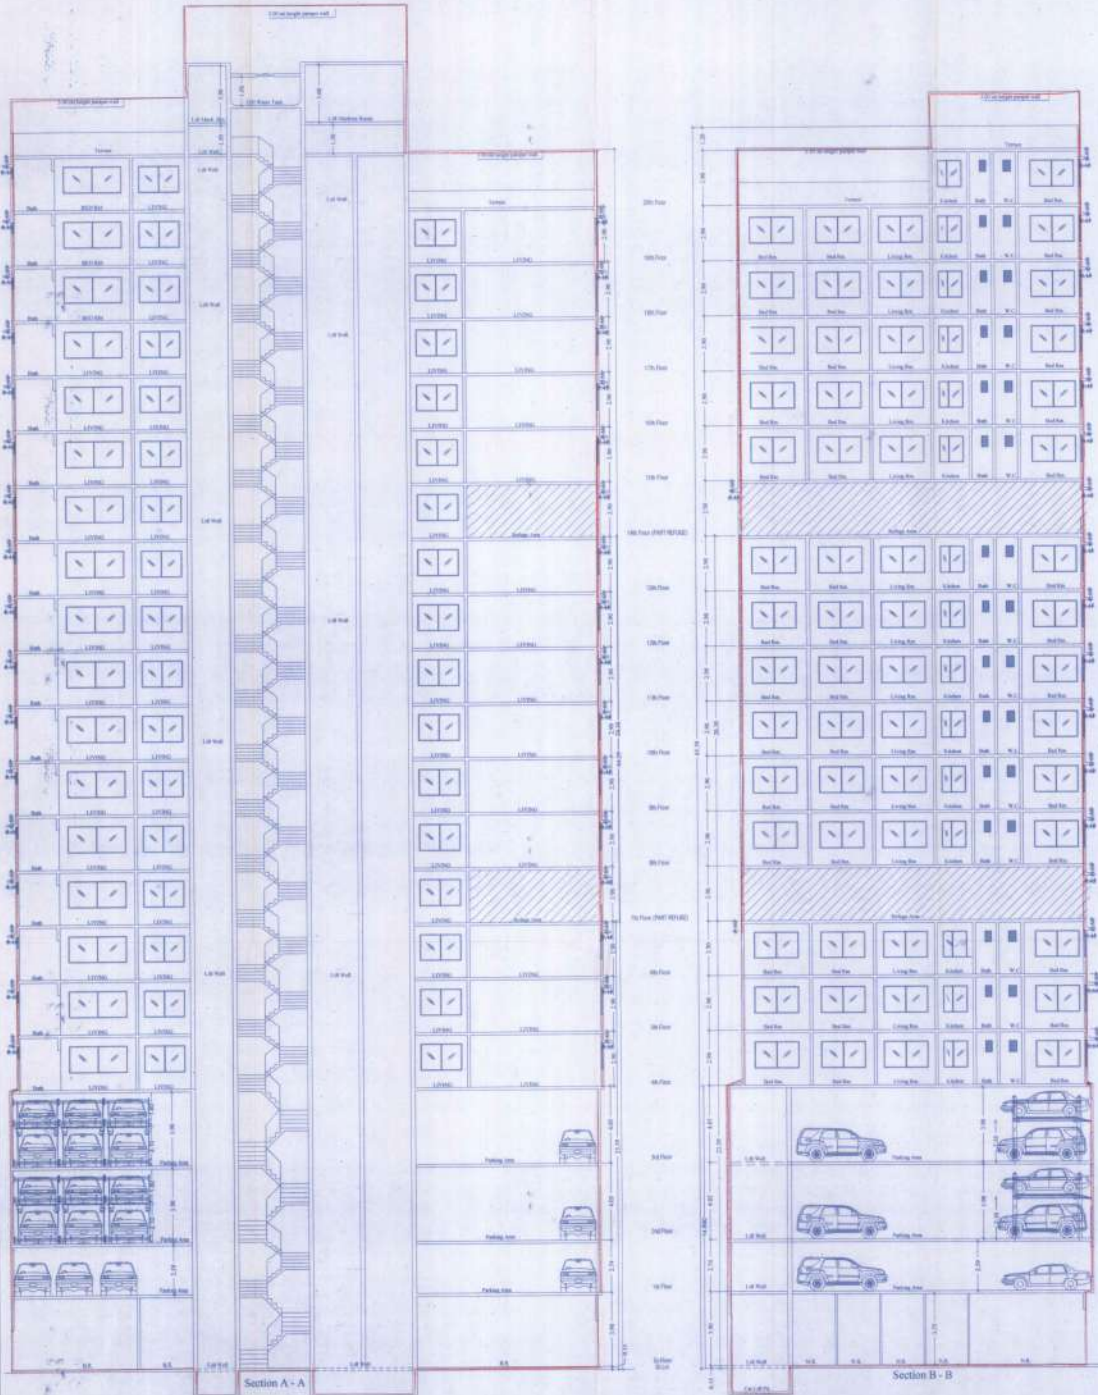

Section A - A

Section B - B