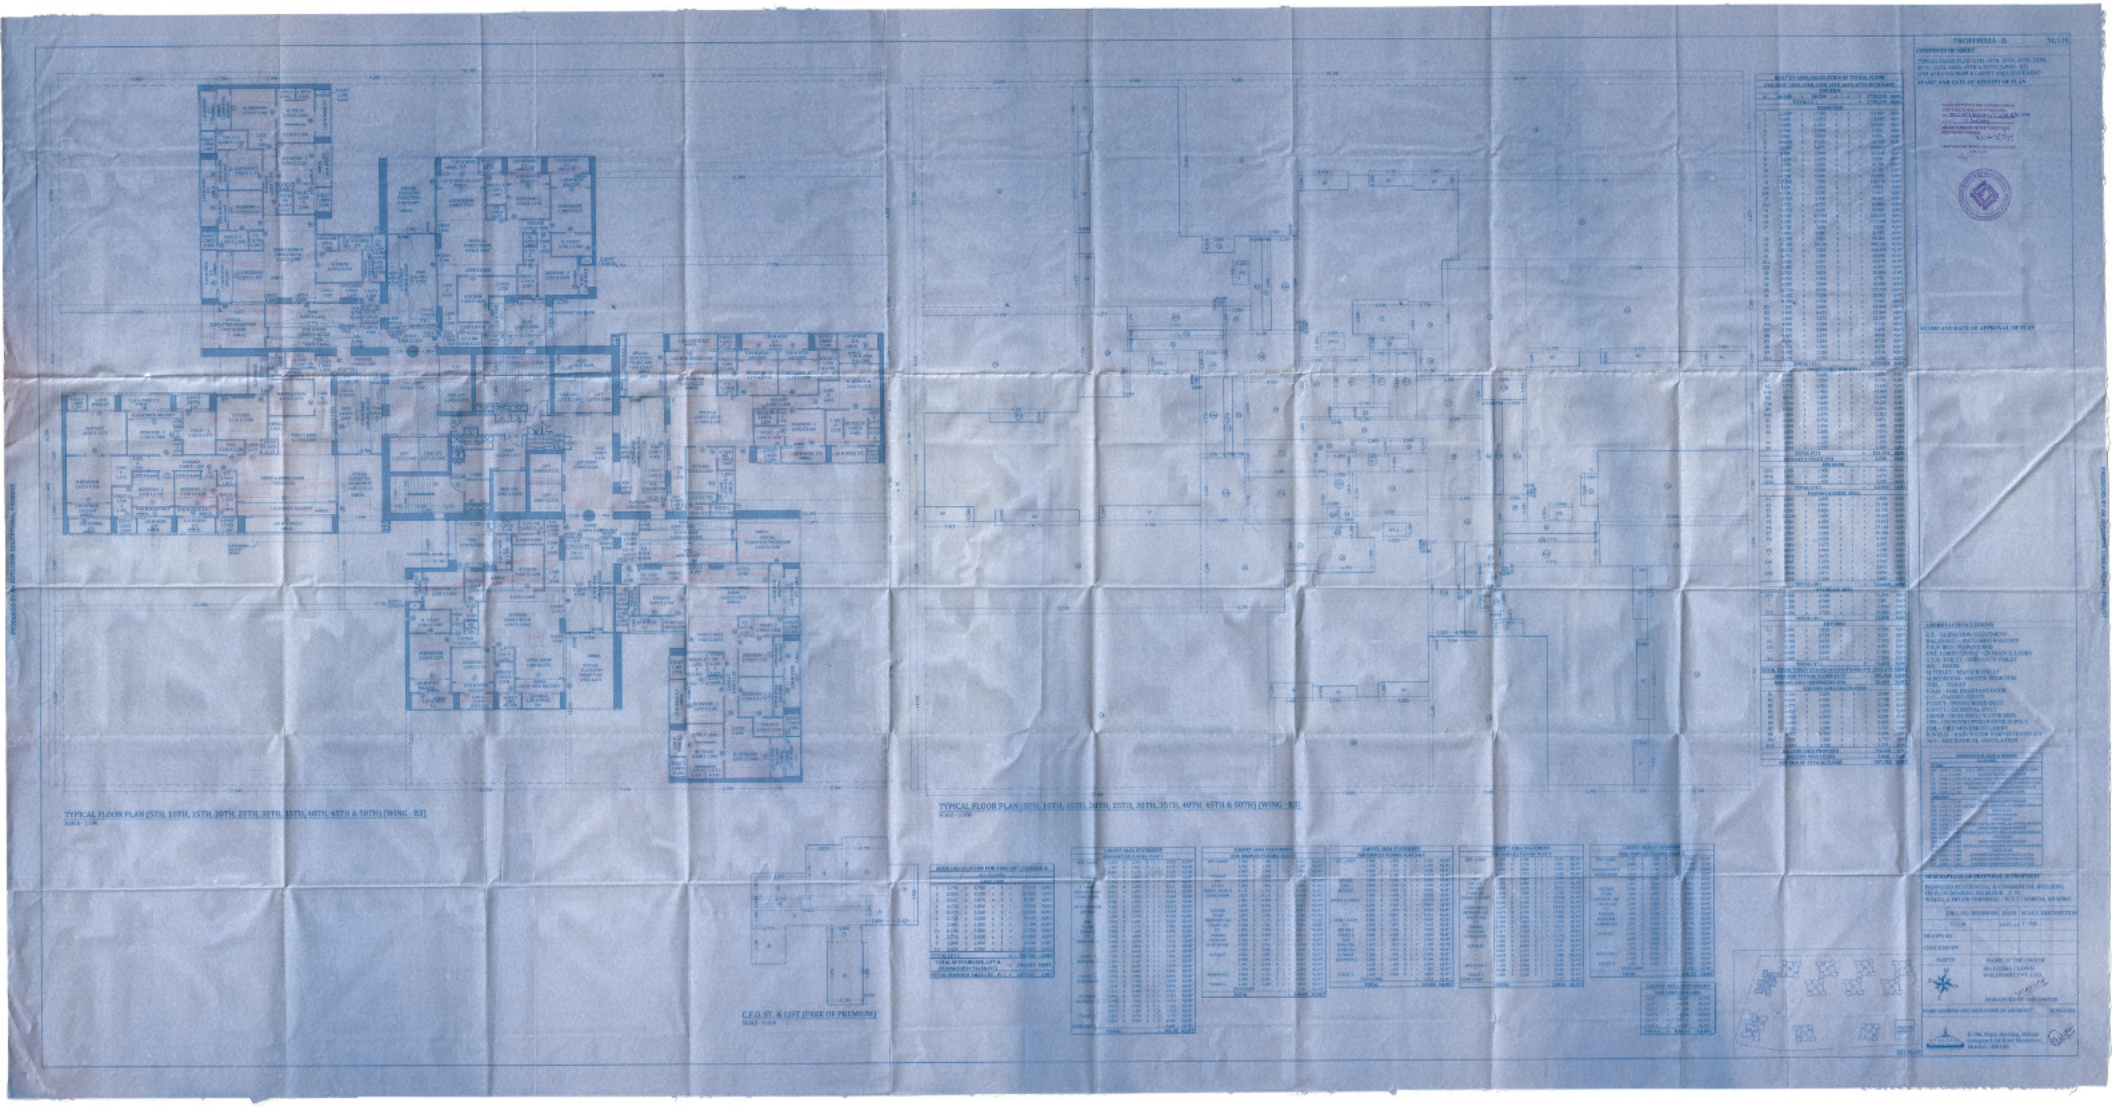
PROFORMA-B
CONTENTS OF SHEET
STAMP AND DATE OF RECEIPT OF PLAN
STAMP AND DATE OF APPROVAL OF PLAN
TYPICAL FLOOR PLAN [5TH, 10TH, 15TH, 20TH, 25TH, 30TH, 35TH, 40TH, 45TH & 50TH] (WING - B3)
TYPICAL FLOOR PLAN [5TH, 10TH, 15TH, 20TH, 25TH, 30TH, 35TH, 40TH, 45TH & 50TH] (WING - B3)
C.F.O. ST. & LIFT [FREE OF PREMIUM]
ABBREVIATION LEGEND
DESCRIPTION OF PROPOSAL & PROPERTY
NAME OF THE OWNER
SIGNATURE OF THE OWNER