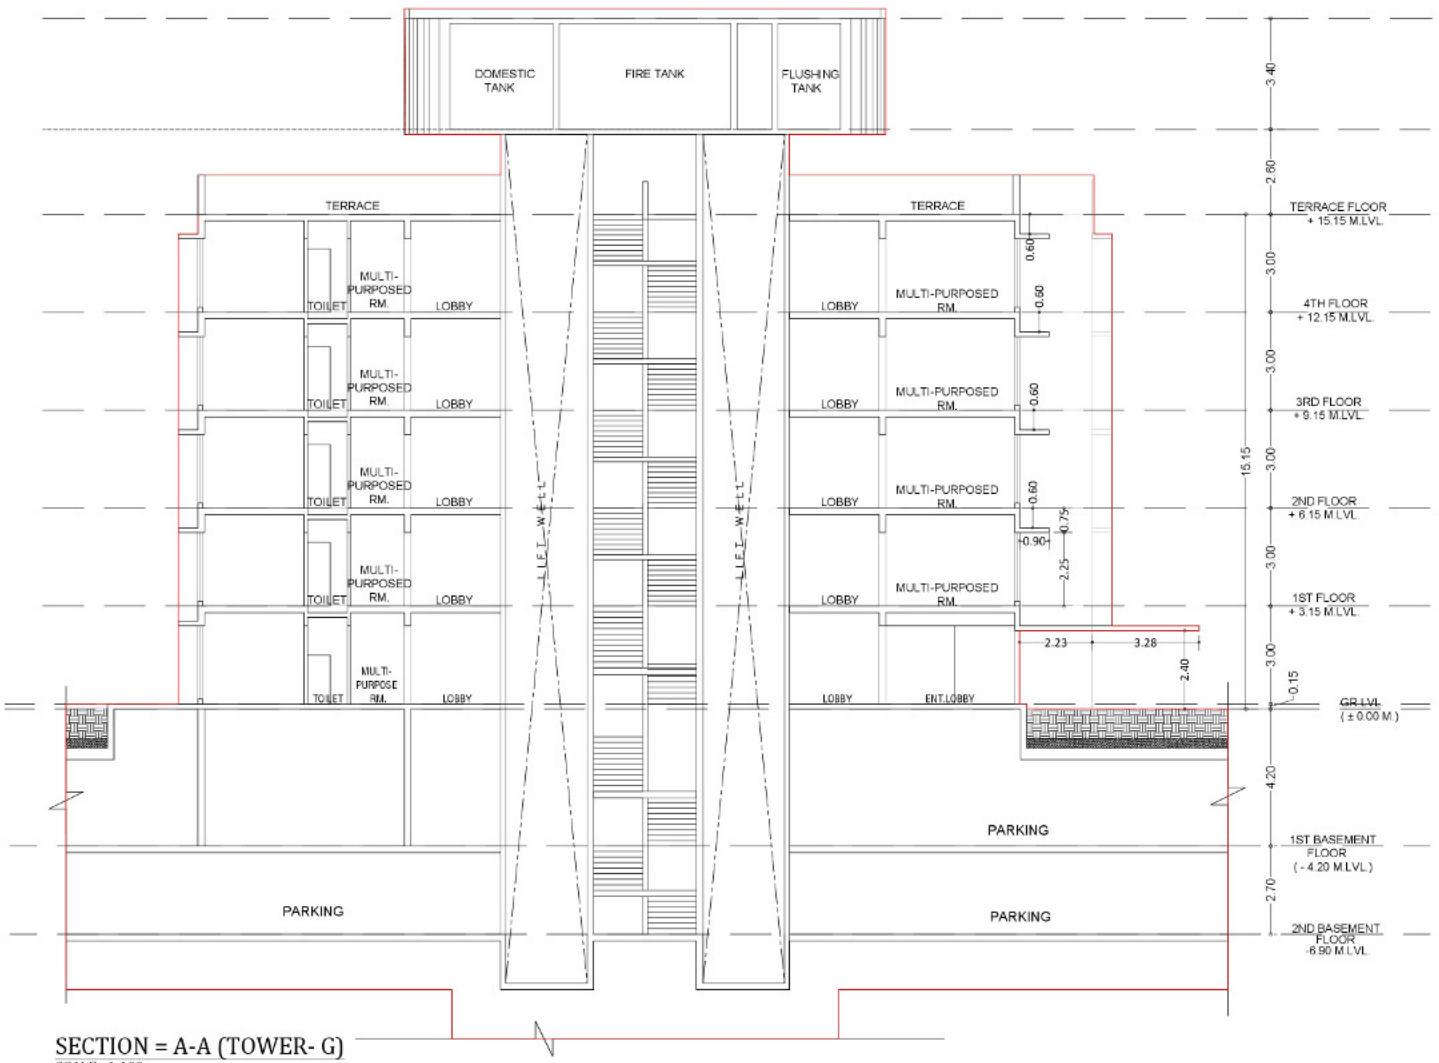

SECTION = A-A (TOWER- G)
SCALE - 1:100

PROFORMA -B

21/22

CONTENTS OF SHEET

SECTION-A-A (TOWER - G)

STAMP OF DATE OF APPROVAL OF PLAN

NOTE :
ALL DIMENSIONS ARE IN METER.

1) **THIS PLAN IS DIGITALLY SIGNED AND PHYSICAL SIGN. NOT REQUIRED**
2) **THIS CANCELS APPROVAL TO THE PREVIOUS PLAN SANCTIONED UNDER NO.CE/9402/WS/AK DATED - 08.06.2017.**
3) **APPROVED SUBJECT TO CONDITIONS MENTIONED THIS OFFICE LETTER UNDER NO. CE/9402/WS/AK. DATED :-**

Satpute Nitin Ambadas	Balaram Kashinath Sankhe	Prakash Rajaram Rasal
S.E.B.P(K-WN-2)	A.E.B.P(K-WN)	E.E.B.P.(WS)'K' Ward

STAMP AND DATE OF RECEIPT OF PLAN

DESCRIPTION OF PROPOSAL & PROPERTY

PROPOSED DEVELOPMENT ON PLOT BEARING C.S. NO.216A, 216B &216C OF BANDIVALI VILLAGE, PATEL ESTATE ROAD, JOGESHWARI (W), K/SOUTH WARD, MUMBAI - 400102.

NORTH	JOB. NO.	DRG. NO.	DRAWN BY
	-	21/22	Priyanka
	SCALE	DATE	CHECKED BY
	1:100	-	-

REVISIONS	DESCRIPTION :
R-0	

NAME & ADDRESS OF DESIGN ARCHITECT — **SIGNATURE**

Architect Hafeez Contractor
29,Bank Street, Fort Mumbai -400 023
Tel - 22661920.

NAME OF THE OWNER — **SIGNATURE**

Bellissimo Land Dwellers Limited

Mangesh Dattaram Panhalkar

NAME & ADDRESS OF LICENSED SURVEYOR (L.S.) — **SIGNATURE**

SPACEAGE CONSULTANTS

B-106, Natraj Building,
Mulund Goregaon Link Road
Mulund (w), Mumbai : 400 080

SHASHIKANT LAXMAN JADHAV