



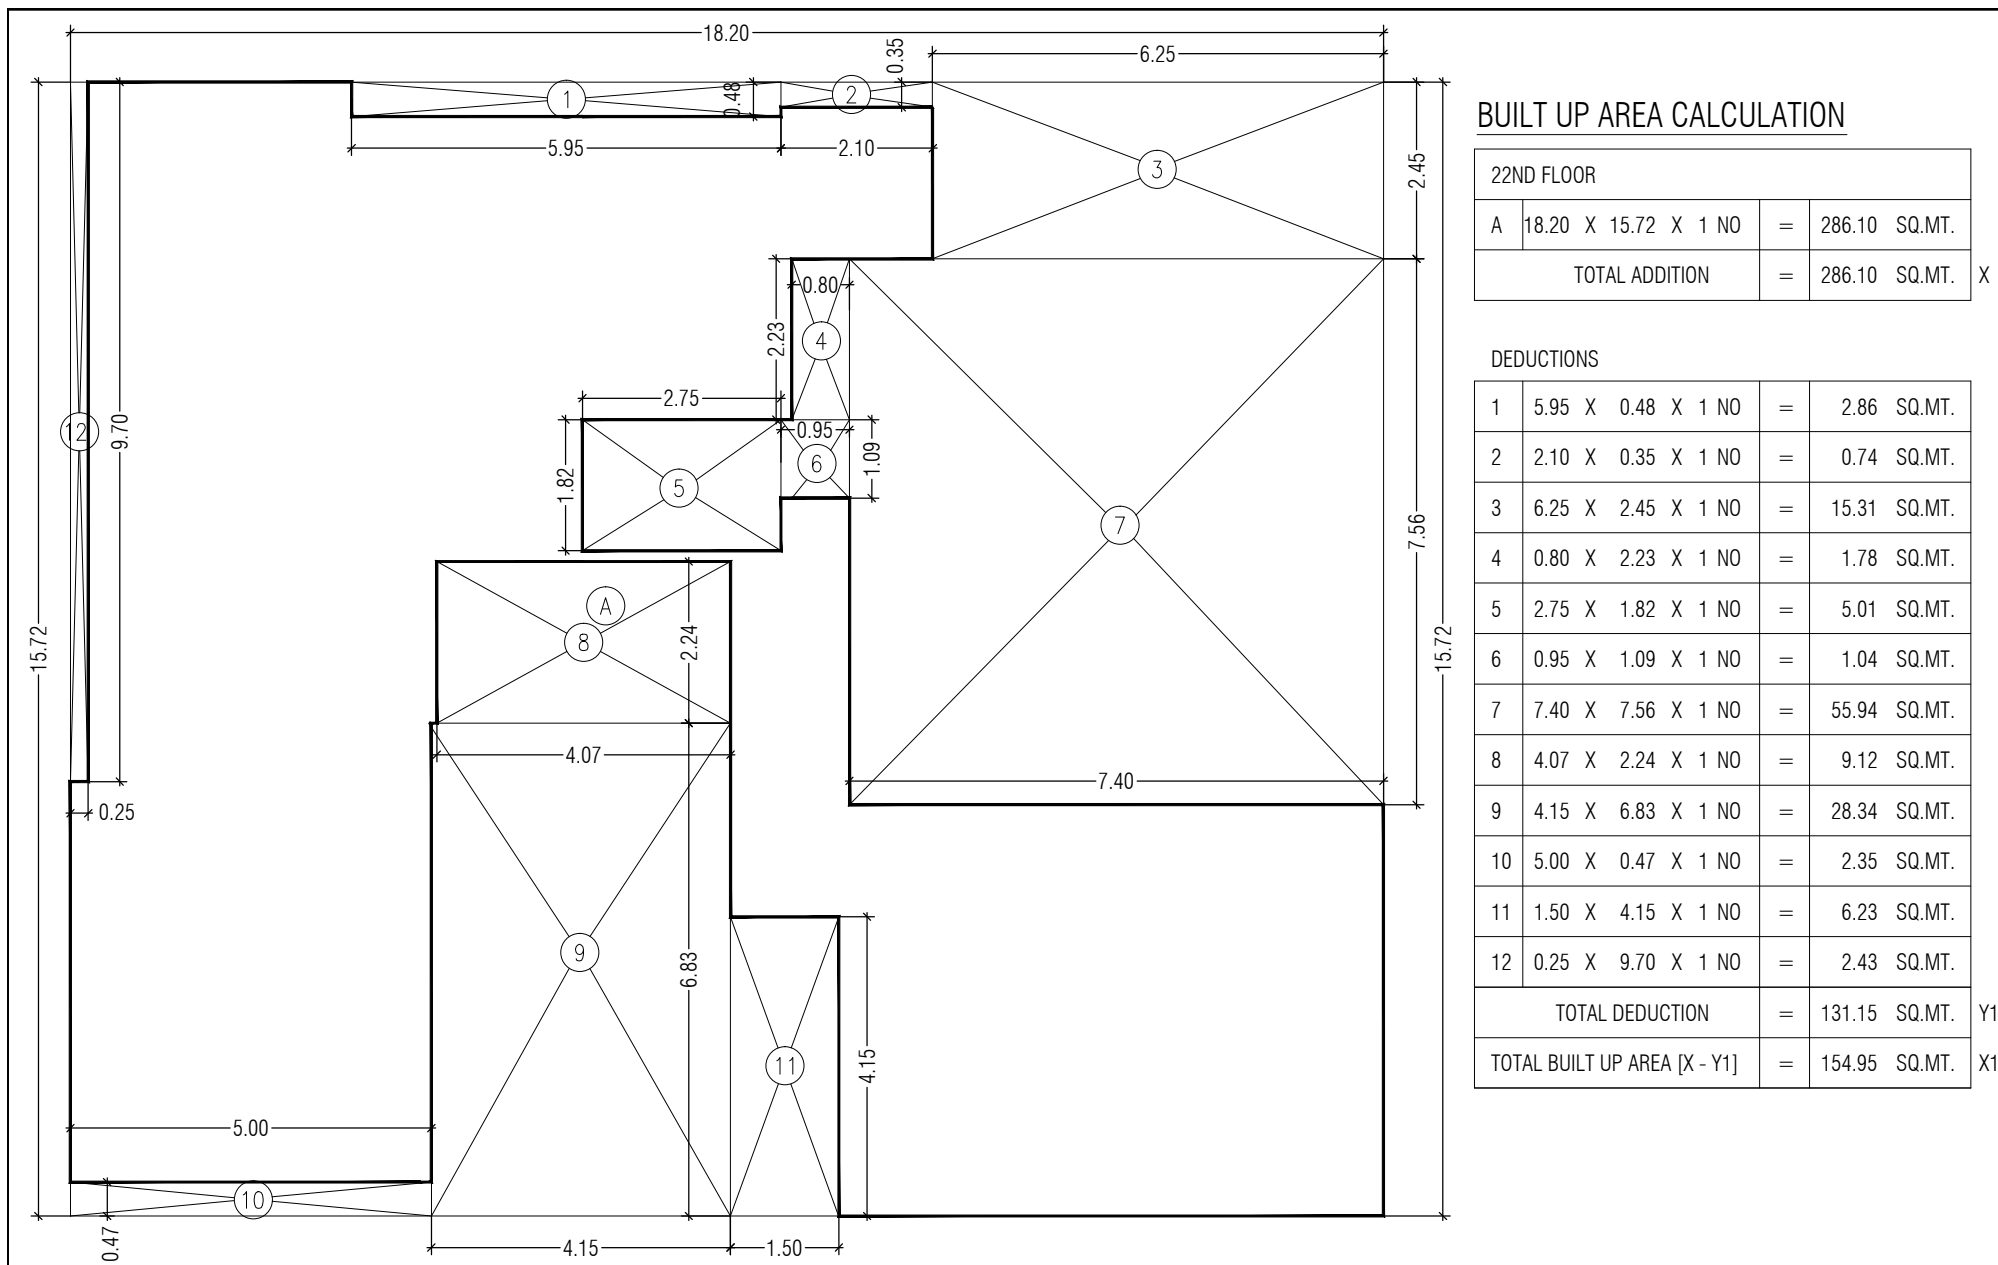

BUILT UP AREA DIAGRAM (22ND FLOOR PLAN)

BUILT UP AREA CALCULATION


22ND FLOOR			
A	18.20 X 15.72 X 1 NO	=	286.10 SQ.MT.
TOTAL ADDITION		=	286.10 SQ.MT.
DEDUCTIONS			
1	5.95 X 0.48 X 1 NO	=	2.86 SQ.MT.
2	2.10 X 0.35 X 1 NO	=	0.74 SQ.MT.
3	6.25 X 2.45 X 1 NO	=	15.31 SQ.MT.
4	0.80 X 2.23 X 1 NO	=	1.78 SQ.MT.
5	2.75 X 1.82 X 1 NO	=	5.01 SQ.MT.
6	0.95 X 1.09 X 1 NO	=	1.04 SQ.MT.
7	7.40 X 7.56 X 1 NO	=	55.94 SQ.MT.
8	4.07 X 2.24 X 1 NO	=	9.12 SQ.MT.
9	4.15 X 6.83 X 1 NO	=	28.34 SQ.MT.
10	5.00 X 0.47 X 1 NO	=	2.35 SQ.MT.
11	1.50 X 4.15 X 1 NO	=	6.23 SQ.MT.
12	0.25 X 9.70 X 1 NO	=	2.43 SQ.MT.
TOTAL DEDUCTION		=	131.15 SQ.MT.
TOTAL BUILT UP AREA [X - Y1]		=	154.95 SQ.MT.

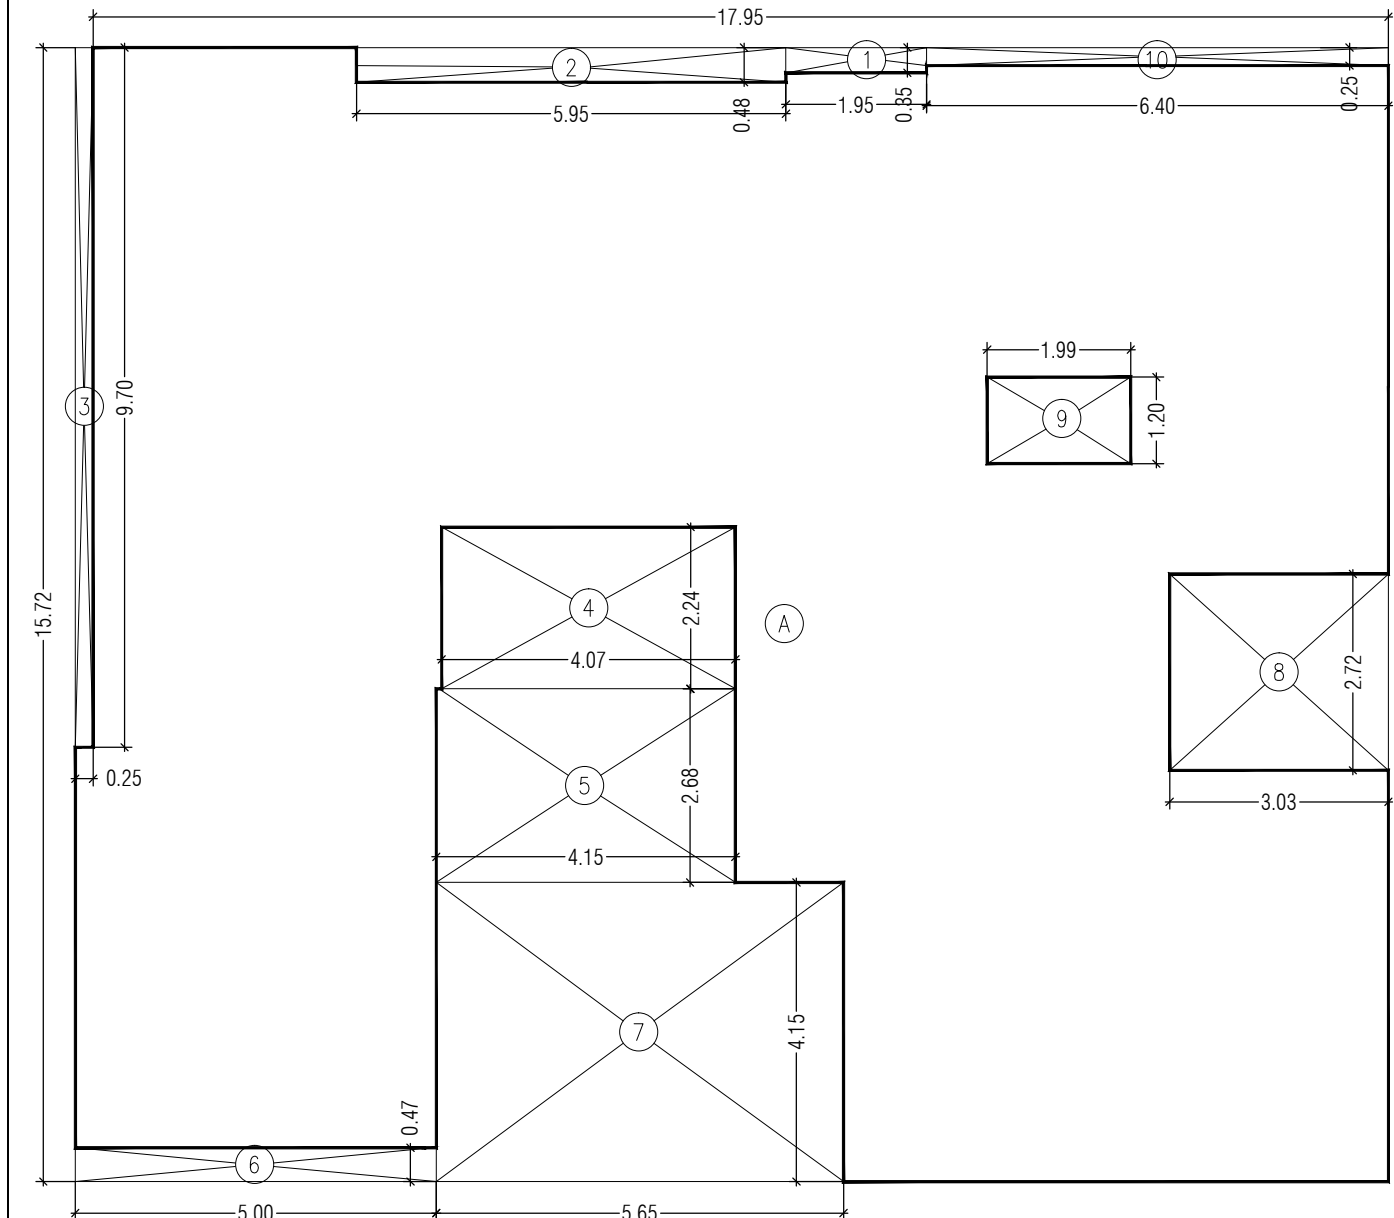

BUILT UP AREA DIAGRAM (19TH TO 21ST FLOOR PLAN)

BUILT UP AREA CALCULATION

19TH TO 21ST FLOOR			
A	18.20 X 15.72 X 1 NO	=	286.10 SQ.MT.
TOTAL ADDITION		=	286.10 SQ.MT.
DEDUCTIONS			
1	1.95 X 0.35 X 1 NO	=	0.68 SQ.MT.
2	5.95 X 0.48 X 1 NO	=	2.86 SQ.MT.
3	0.25 X 9.70 X 1 NO	=	2.43 SQ.MT.
4	4.07 X 2.24 X 1 NO	=	9.12 SQ.MT.
5	4.15 X 2.68 X 1 NO	=	11.12 SQ.MT.
6	5.00 X 0.47 X 1 NO	=	2.35 SQ.MT.
7	5.65 X 4.15 X 1 NO	=	23.45 SQ.MT.
8	3.03 X 2.72 X 1 NO	=	8.24 SQ.MT.
9	1.99 X 1.20 X 1 NO	=	2.39 SQ.MT.
10	6.40 X 0.25 X 1 NO	=	1.60 SQ.MT.
TOTAL DEDUCTION		=	64.24 SQ.MT.
TOTAL BUILT UP AREA [X - Y1]		=	221.86 SQ.MT.

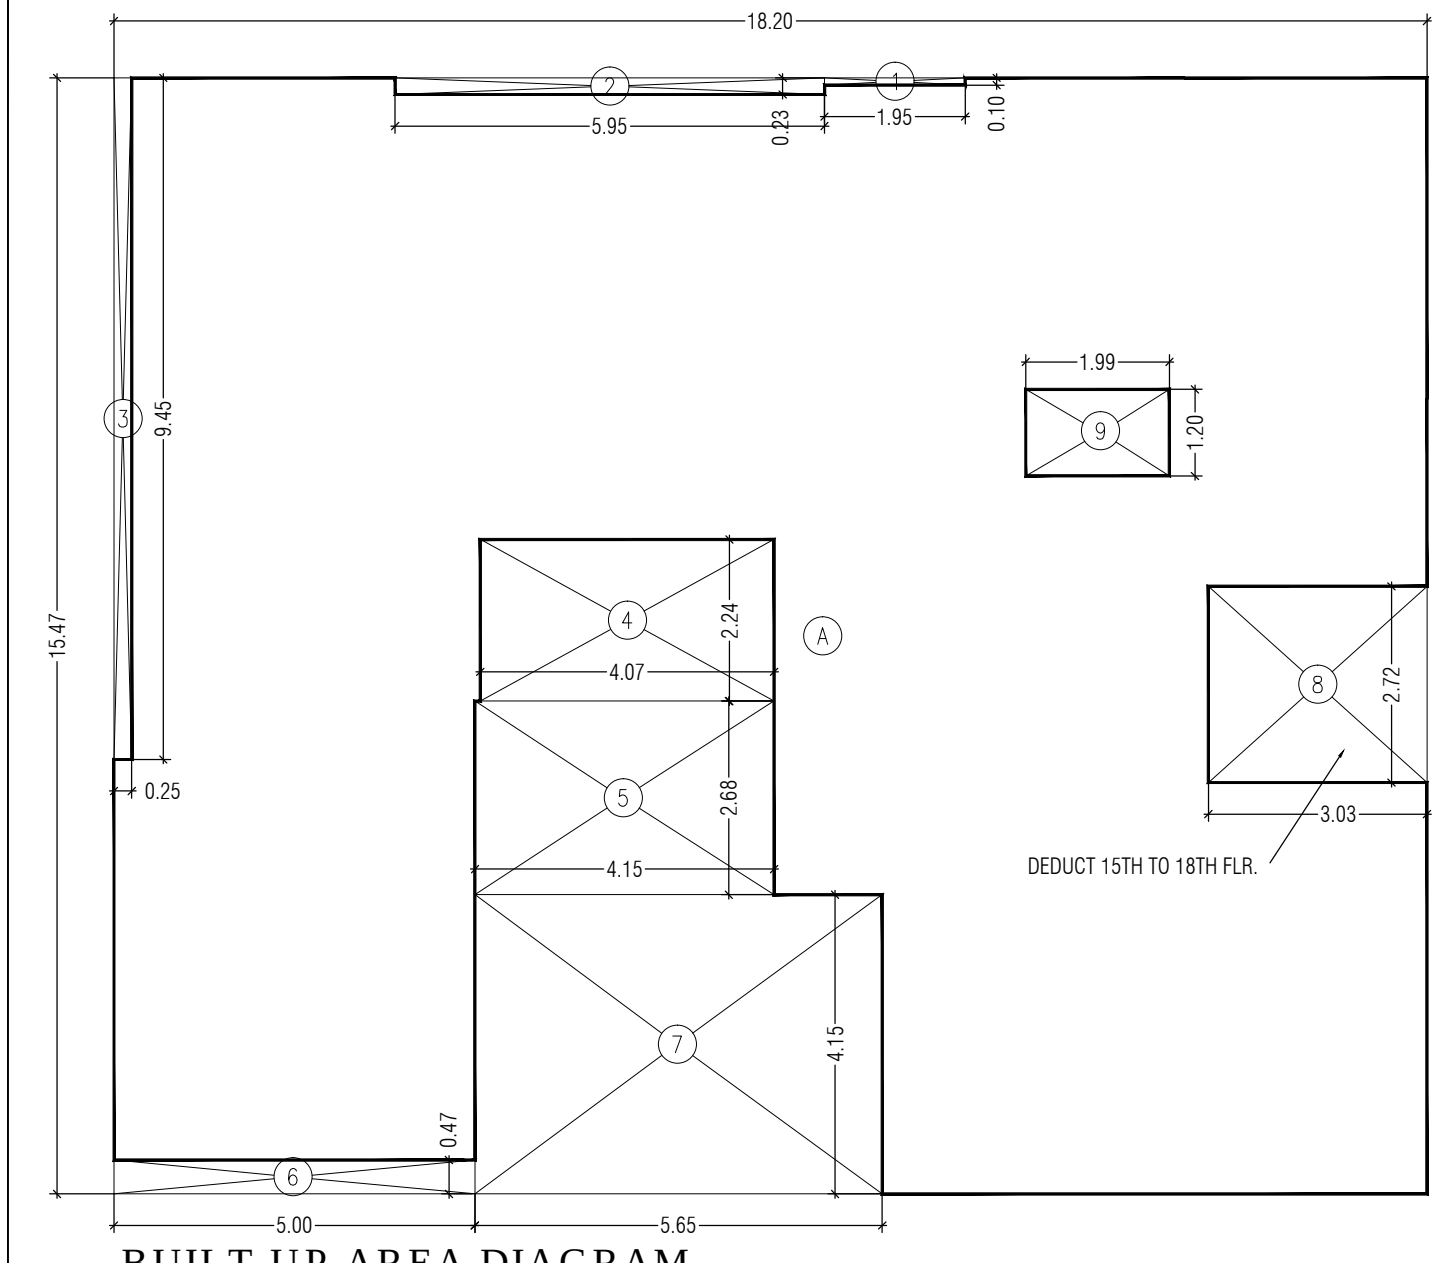

BUILT UP AREA DIAGRAM
(13TH & 15TH TO 18TH FLOOR)

BUILT UP AREA CALCULATION

13TH FLOOR			
A	18.20 X 15.47 X 1 NO	=	281.55 SQ.MT.
TOTAL ADDITION		=	281.55 SQ.MT.
DEDUCTIONS			
1	1.95 X 0.10 X 1 NO	=	0.20 SQ.MT.
2	5.95 X 0.23 X 1 NO	=	1.37 SQ.MT.
3	0.25 X 9.45 X 1 NO	=	2.36 SQ.MT.
4	4.07 X 2.24 X 1 NO	=	9.12 SQ.MT.
5	4.15 X 2.68 X 1 NO	=	11.12 SQ.MT.
6	5.00 X 0.47 X 1 NO	=	2.35 SQ.MT.
7	5.65 X 4.15 X 1 NO	=	23.45 SQ.MT.
9	1.99 X 1.20 X 1 NO	=	2.39 SQ.MT.
TOTAL DEDUCTION		=	52.36 SQ.MT.
TOTAL BUILT UP AREA [X - Y1]		=	229.19 SQ.MT.

BUILT UP AREA CALCULATION

15TH TO 18TH FLOOR			
A	18.20 X 15.47 X 1 NO	=	281.55 SQ.MT.
TOTAL ADDITION		=	281.55 SQ.MT.
DEDUCTIONS			
1	1.95 X 0.10 X 1 NO	=	0.20 SQ.MT.
2	5.95 X 0.23 X 1 NO	=	1.37 SQ.MT.
3	0.25 X 9.45 X 1 NO	=	2.36 SQ.MT.
4	4.07 X 2.24 X 1 NO	=	9.12 SQ.MT.
5	4.15 X 2.68 X 1 NO	=	11.12 SQ.MT.
6	5.00 X 0.47 X 1 NO	=	2.35 SQ.MT.
7	5.65 X 4.15 X 1 NO	=	23.45 SQ.MT.
8	3.03 X 2.72 X 1 NO	=	8.24 SQ.MT.
9	1.99 X 1.20 X 1 NO	=	2.39 SQ.MT.
TOTAL DEDUCTION		=	60.60 SQ.MT.
TOTAL BUILT UP AREA [X - Y1]		=	220.95 SQ.MT.

N.R. WISE AREA STATEMENT
GROUND & 1ST FLOOR

N.R. NO.	CARPET AREA	BUILT UP AREA	AMENITIES	TOTAL AREA
1	25.70	34.62	0.00	34.62 SQ.MT.
2	26.00	35.02	0.00	35.02 SQ.MT.
3	23.23	31.29	0.00	31.29 SQ.MT.
4	25.27	34.04	0.00	34.04 SQ.MT.
5	24.95	33.61	0.00	33.61 SQ.MT.
6	25.13	33.85	0.00	33.85 SQ.MT.
7	5.87	7.91	0.00	7.91 SQ.MT.
8	24.32	32.76	0.00	32.76 SQ.MT.
9	17.98	24.22	0.00	24.22 SQ.MT.
10	7.57	10.20	0.00	10.20 SQ.MT.
10A	5.92	7.97	0.00	7.97 SQ.MT.
11	26.37	35.52	0.00	35.52 SQ.MT.
TOTAL	238.31	321.01	0.00	321.01 SQ.MT.

N.R. WISE AREA STATEMENT
2ND FLOOR

N.R. NO.	CARPET AREA	BUILT UP AREA	AMENITIES	TOTAL AREA
12	30.36	36.44	0.00	36.44 SQ.MT.
13	28.19	33.84	0.00	33.84 SQ.MT.
14	28.48	34.18	0.00	34.18 SQ.MT.
15	28.70	34.45	0.00	34.45 SQ.MT.
16	33.78	40.55	0.00	40.55 SQ.MT.
TOTAL	149.51	179.46	0.00	179.46 SQ.MT.

FLAT WISE AREA STATEMENT
3RD FLOOR

N.R. NO.	CARPET AREA	BUILT UP AREA	AMENITIES	TOTAL AREA
1	35.18	43.06	0.00	43.06 SQ.MT.
2	34.42	42.12	0.00	42.12 SQ.MT.
3	46.64	57.08	0.00	57.08 SQ.MT.
TOTAL	116.24	142.26	0.00	142.26 SQ.MT.

4TH TO 6TH FLOOR

N.R. NO.	CARPET AREA	BUILT UP AREA	AMENITIES	TOTAL AREA
1	37.38	45.38	0.00	45.38 SQ.MT.
2	37.40	45.41	0.00	45.41 SQ.MT.
3	46.64	56.63	0.00	56.63 SQ.MT.
TOTAL	121.42	147.42	0.00	147.42 SQ.MT.

7TH FLOOR

N.R. NO.	CARPET AREA	BUILT UP AREA	AMENITIES	TOTAL AREA
1	37.38	45.50	0.00	45.50 SQ.MT.
2	63.28	77.01	0.00	77.01 SQ.MT.
TOTAL	100.66	122.51	0.00	122.51 SQ.MT.

PRODUCED BY AN AUTODESK EDUCATIONAL PRODUCT
FLAT WISE AREA STATEMENT

8TH & 9TH FLOOR

N.R. NO.	CARPET AREA	BUILT UP AREA	AMENITIES	TOTAL AREA
1	37.38	44.68	0.00	44.68 SQ.MT.
2	37.40	44.70	0.00	44.70 SQ.MT.
3	37.26	44.54	0.00	44.54 SQ.MT.
4	29.94	35.79	0.00	35.79 SQ.MT.
TOTAL	141.98	169.71	0.00	169.71 SQ.MT.

10TH FLOOR

N.R. NO.	CARPET AREA	BUILT UP AREA	AMENITIES	TOTAL AREA
1	37.38	45.31	0.00	45.31 SQ.MT.
2	37.40	45.33	0.00	45.33 SQ.MT.
3	37.26	45.16	0.00	45.16 SQ.MT.
TOTAL	112.04	135.80	0.00	135.80 SQ.MT.

11TH & 12TH FLOOR

N.R. NO.	CARPET AREA	BUILT UP AREA	AMENITIES	TOTAL AREA
1	37.38	45.10	0.00	45.10 SQ.MT.
2	37.40	45.12	0.00	45.12 SQ.MT.
3	50.22	60.60	0.00	60.60 SQ.MT.
TOTAL	125.00	150.82	0.00	150.82 SQ.MT.

13TH FLOOR

N.R. NO.	CARPET AREA	BUILT UP AREA	AMENITIES	TOTAL AREA
1	37.38	45.87	0.00	45.87 SQ.MT.
2	37.40	45.89	0.00	45.89 SQ.MT.
3	28.02	34.38	0.00	34.38 SQ.MT.
4	46.60	57.17	0.00	57.17 SQ.MT.
5	37.39	45.88	0.00	45.88 SQ.MT.
TOTAL	186.79	229.19	0.00	229.19 SQ.MT.

14TH FLOOR

N.R. NO.	CARPET AREA	BUILT UP AREA	AMENITIES	TOTAL AREA
1	37.38	45.66	0.00	45.66 SQ.MT.
3	49.54	60.51	0.00	60.51 SQ.MT.
4	37.39	45.67	0.00	45.67 SQ.MT.
TOTAL	124.31	151.84	0.00	151.84 SQ.MT.

15TH TO 18TH FLOOR


N.R. NO.	CARPET AREA	BUILT UP AREA	AMENITIES	TOTAL AREA
1	37.38	44.21	0.00	44.21 SQ.MT.
2	37.40	44.24	0.00	44.24 SQ.MT.
3	37.26	44.07	0.00	44.07 SQ.MT.
4	37.38	44.21	0.00	44.21 SQ.MT.
5	37.39	44.22	0.00	44.22 SQ.MT.
TOTAL	186.81	220.95	0.00	220.95 SQ.MT.

19TH TO 21ST FLOOR

N.R. NO.	CARPET AREA	BUILT UP AREA	AMENITIES	TOTAL AREA
1	37.38	44.08	0.00	44.08 SQ.MT.
2	59.63	70.32	0.00	70.32 SQ.MT.
3	53.75	63.37	0.00	63.37 SQ.MT.
4	37.39	44.09	0.00	44.09 SQ.MT.
TOTAL	188.15	221.86	0.00	221.86 SQ.MT.

22ND FLOOR

N.R. NO.	CARPET AREA	BUILT UP AREA	AMENITIES	TOTAL AREA
1	37.38	45.60	0.00	45.60 SQ.MT.
2	52.24	63.73	0.00	63.73 SQ.MT.
4	37.39	45.62	0.00	45.62 SQ.MT.
TOTAL	127.01	154.95	0.00	154.95 SQ.MT.

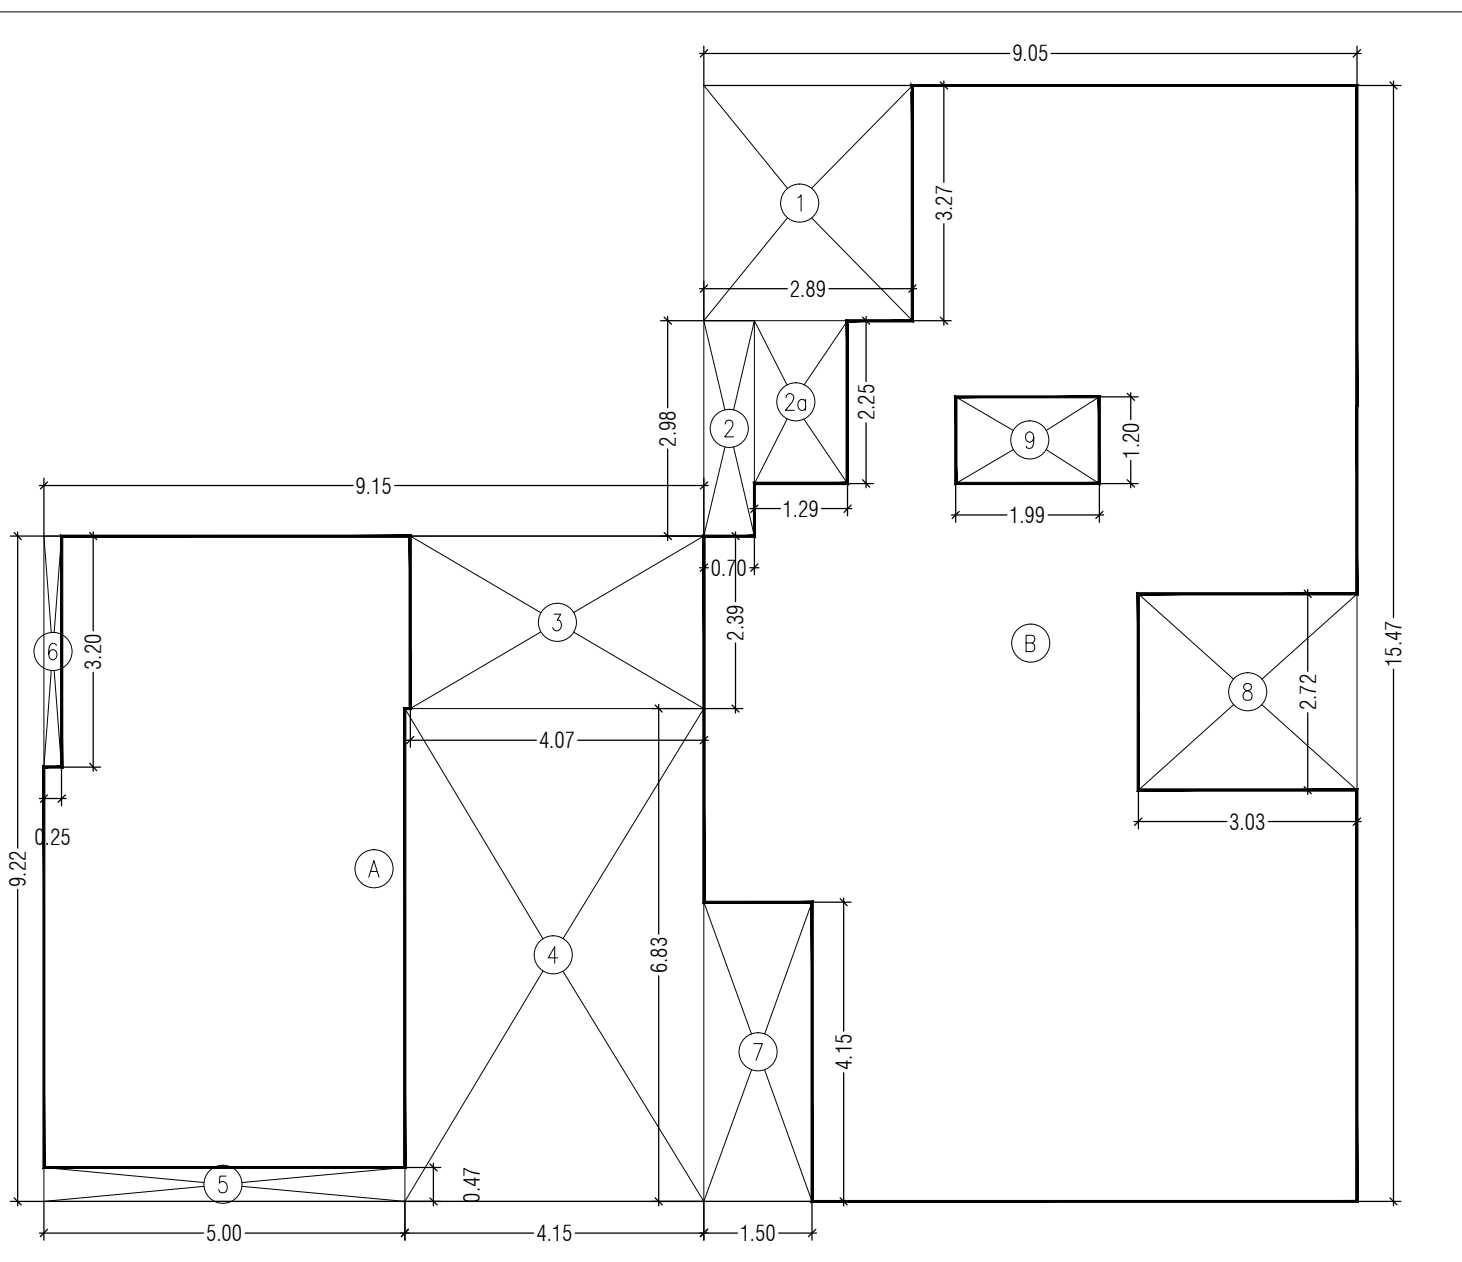

BUILT UP AREA DIAGRAM (14TH FLOOR)

CARPET AREA STATEMENT

FLAT NO. 1	(3RD FLOOR)
LIVING	= 4.53 X 3.05 X 1 = 13.82 SQ.MT.
KITCHEN	= 4.45 X 1.80 X 1 = 8.01 SQ.MT.
PASS.	= 1.20 X 1.05 X 1 = 1.26 SQ.MT.
BED RM.	= 3.27 X 2.90 X 1 = 9.48 SQ.MT.
TOILET	= 1.20 X 1.85 X 1 = 2.22 SQ.MT.
D.J.	= 1.05 X 0.15 X 1 = 0.16 SQ.MT.
D.J.	= 0.90 X 0.15 X 2 = 0.27 SQ.MT.
D.J.	= 0.75 X 0.15 X 1 = 0.11 SQ.MT.
TOTAL C.A. = 35.33 SQ.MT.	
LESS COLUMN AREA	
C	= 0.15 X 0.55 X 1 = 0.08 SQ.MT.
C	= 0.08 X 0.81 X 1 = 0.06 SQ.MT.
TOTAL COLUMN AREA = 0.15 SQ.MT.	
TOTAL C.A. OF FLAT NO. -1 = 35.18 SQ.MT.	

FLAT NO. 2 (3RD FLOOR)

LIVING	= 3.05 X 4.95 X 1 = 15.10 SQ.MT.
PASS.	= 1.05 X 1.20 X 1 = 1.26 SQ.MT.
KITCHEN	= 3.35 X 1.80 X 1 = 6.03 SQ.MT.
TOILET	= 2.30 X 1.20 X 1 = 2.76 SQ.MT.
BED RM.	= 3.35 X 2.80 X 1 = 9.38 SQ.MT.
D.J.	= 1.05 X 0.15 X 1 = 0.16 SQ.MT.
D.J.	= 0.90 X 0.15 X 2 = 0.27 SQ.MT.
D.J.	= 0.75 X 0.15 X 1 = 0.11 SQ.MT.
TOTAL C.A. = 35.07 SQ.MT.	
LESS COLUMN AREA	
C	= 0.15 X 0.28 X 1 = 0.04 SQ.MT.
C	= 0.15 X 1.55 X 1 = 0.23 SQ.MT.
C	= 0.15 X 2.05 X 1 = 0.31 SQ.MT.
C	= 0.15 X 0.45 X 1 = 0.07 SQ.MT.
TOTAL COLUMN AREA = 0.65 SQ.MT.	
TOTAL C.A. OF FLAT NO. -2 = 34.42 SQ.MT.	

FLAT NO. 3 (3RD TO 6TH FLOOR)

LIVING	= 2.75 X 4.95 X 1 = 13.61 SQ.MT.
KITCHEN	= 1.80 X 3.40 X 1 = 0.612 SQ.MT.
TOILET	= 2.49 X 1.20 X 1 = 0.299 SQ.MT.
BED RM.	= 2.74 X 3.00 X 1 = 0.822 SQ.MT.
W.C.	= 1.44 X 1.02 X 1 = 0.147 SQ.MT.
D.J.	= 1.20 X 0.92 X 1 = 0.110 SQ.MT.
BED RM.	= 3.21 X 2.80 X 1 = 0.899 SQ.MT.
TOILET	= 2.16 X 1.20 X 1 = 0.259 SQ.MT.
D.J.	= 1.05 X 0.15 X 1 = 0.016 SQ.MT.
D.J.	= 0.90 X 0.15 X 3 = 0.41 SQ.MT.
D.J.	= 0.75 X 0.15 X 2 = 0.23 SQ.MT.
TOTAL C.A. = 47.19 SQ.MT.	
LESS COLUMN AREA	
C	= 0.08 X 1.23 X 1 = 0.10 SQ.MT.
C	= 0.08 X 0.65 X 1 = 0.05 SQ.MT.
C	= 0.08 X 2.10 X 1 = 0.17 SQ.MT.
C	= 0.08 X 2.05 X 1 = 0.16 SQ.MT.
C	= 0.15 X 0.45 X 1 = 0.07 SQ.MT.
TOTAL COLUMN AREA = 0.55 SQ.MT.	
TOTAL C.A. OF FLAT NO. -3 = 46.64 SQ.MT.	

FLAT NO. 1 (3RD TO 22ND FLOOR)

LIVING	= 4.53 X 3.05 X 1 = 13.82 SQ.MT.
KITCHEN	= 4.70 X 1.80 X 1 = 8.46 SQ.MT.
PASS.	= 1.20 X 0.90 X 1 = 1.08 SQ.MT.
BED RM.	= 3.27 X 3.30 X 1 = 10.79 SQ.MT.
TOILET	= 1.20 X 2.25 X 1 = 2.70 SQ.MT.
D.J.	= 1.05 X 0.15 X 1 = 0.16 SQ.MT.
D.J.	= 0.90 X 0.15 X 3 = 0.41 SQ.MT.
D.J.	= 0.75 X 0.15 X 1 = 0.11 SQ.MT.
TOTAL C.A. = 37.53 SQ.MT.	
LESS COLUMN AREA	
C	= 0.15 X 0.55 X 1 = 0.09 SQ.MT.
C	= 0.08 X 0.81 X 1 = 0.06 SQ.MT.
TOTAL COLUMN AREA = 0.15 SQ.MT.	
TOTAL C.A. OF FLAT NO. 1 = 37.38 SQ.MT.	

BUILT UP AREA CALCULATION

14TH FLOOR			
A	9.15 X 9.22 X 1 NO	=	84.36 SQ.MT.
B	9.05 X 15.47 X 1 NO	=	140.00 SQ.MT.
TOTAL ADDITION		=	224.36 SQ.MT.
DEDUCTIONS			
1	2.89 X 3.27 X 1 NO	=	9.45 SQ.MT.
2	0.70 X 2.98 X 1 NO	=	2.09