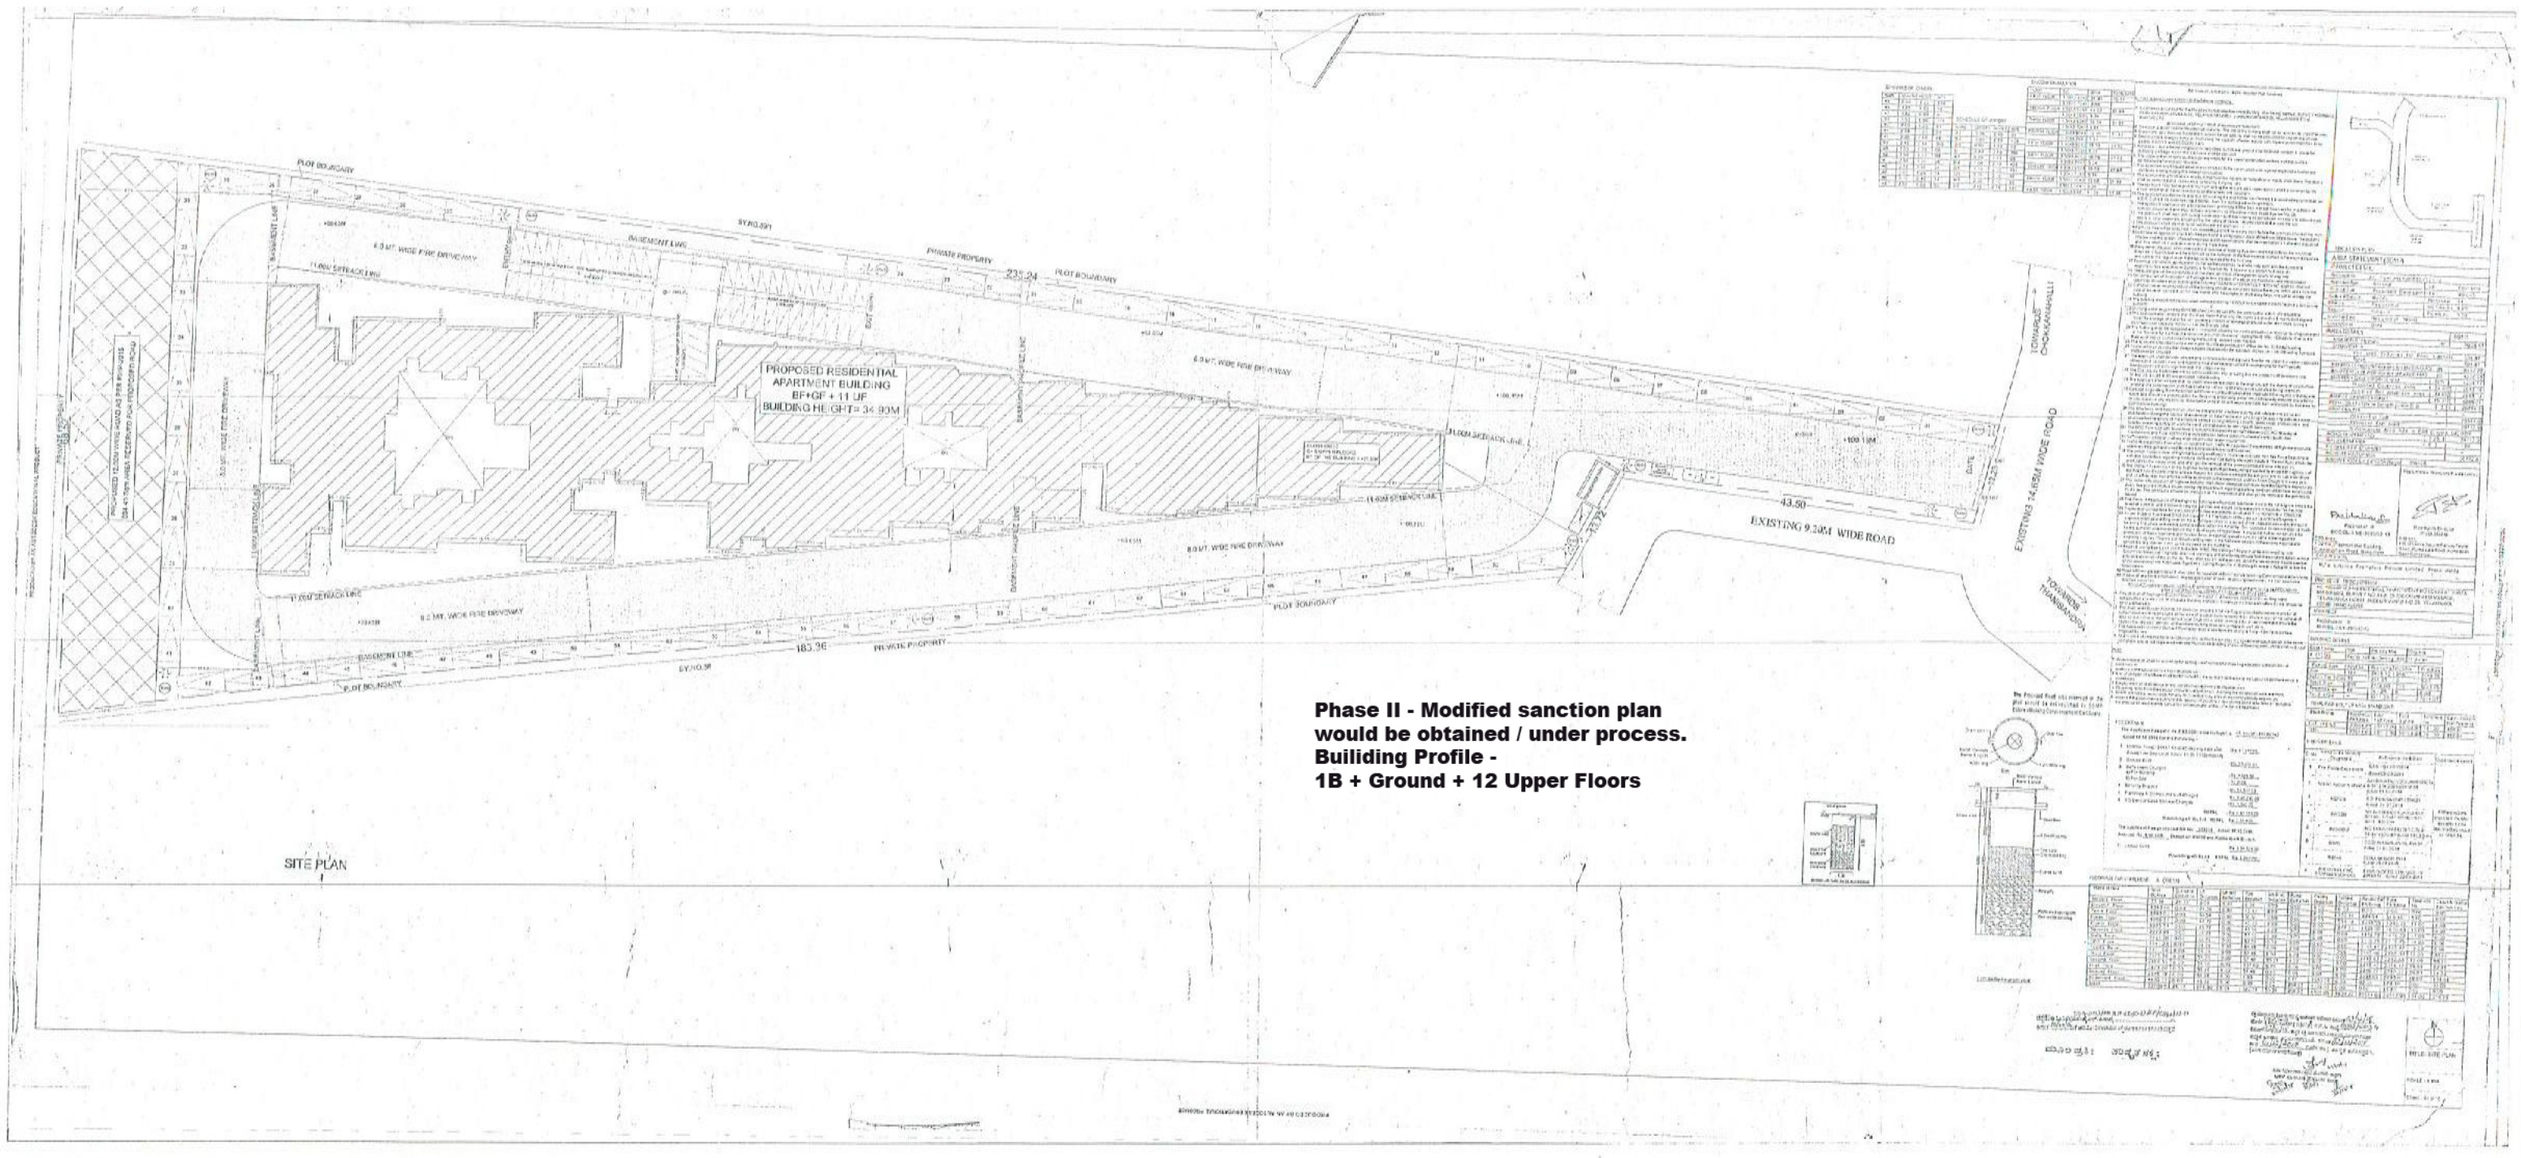

Phase II - Modified sanction plan would be obtained / under process.
Builiding Profile -
1B + Ground + 12 Upper Floors

PROPOSED BY MR. MUNIREDDY EDUCATIONAL PROJECT

PLOT BOUNDARY

SY.NO.89/1

FAYAZ PROPERTY

235.24

PRIVATE PROPERTY

PROPOSED 12.00M WIDE ROAD AS PER TMC

SCHEDULE OF AREAS

SCHEDULE OF AREAS			
SCHEDULE OF AREAS			
SCHEDULE OF AREAS			

TOWARDS CHIKKAMAHALLI

EXISTING 14.00m WIDE ROAD

43.51

12.22

EXISTING 9.20M WIDE ROAD

TOWARDS THANISANDRA

SY.NO.89/1

183.26

PRIVATE PROPERTY

PLOT BOUNDARY

BASEMENT FLOOR
@ -3.55M LVL
NO OF CAR PARKING : 92

PROPOSED BY MR. MUNIREDDY EDUCATIONAL PROJECT

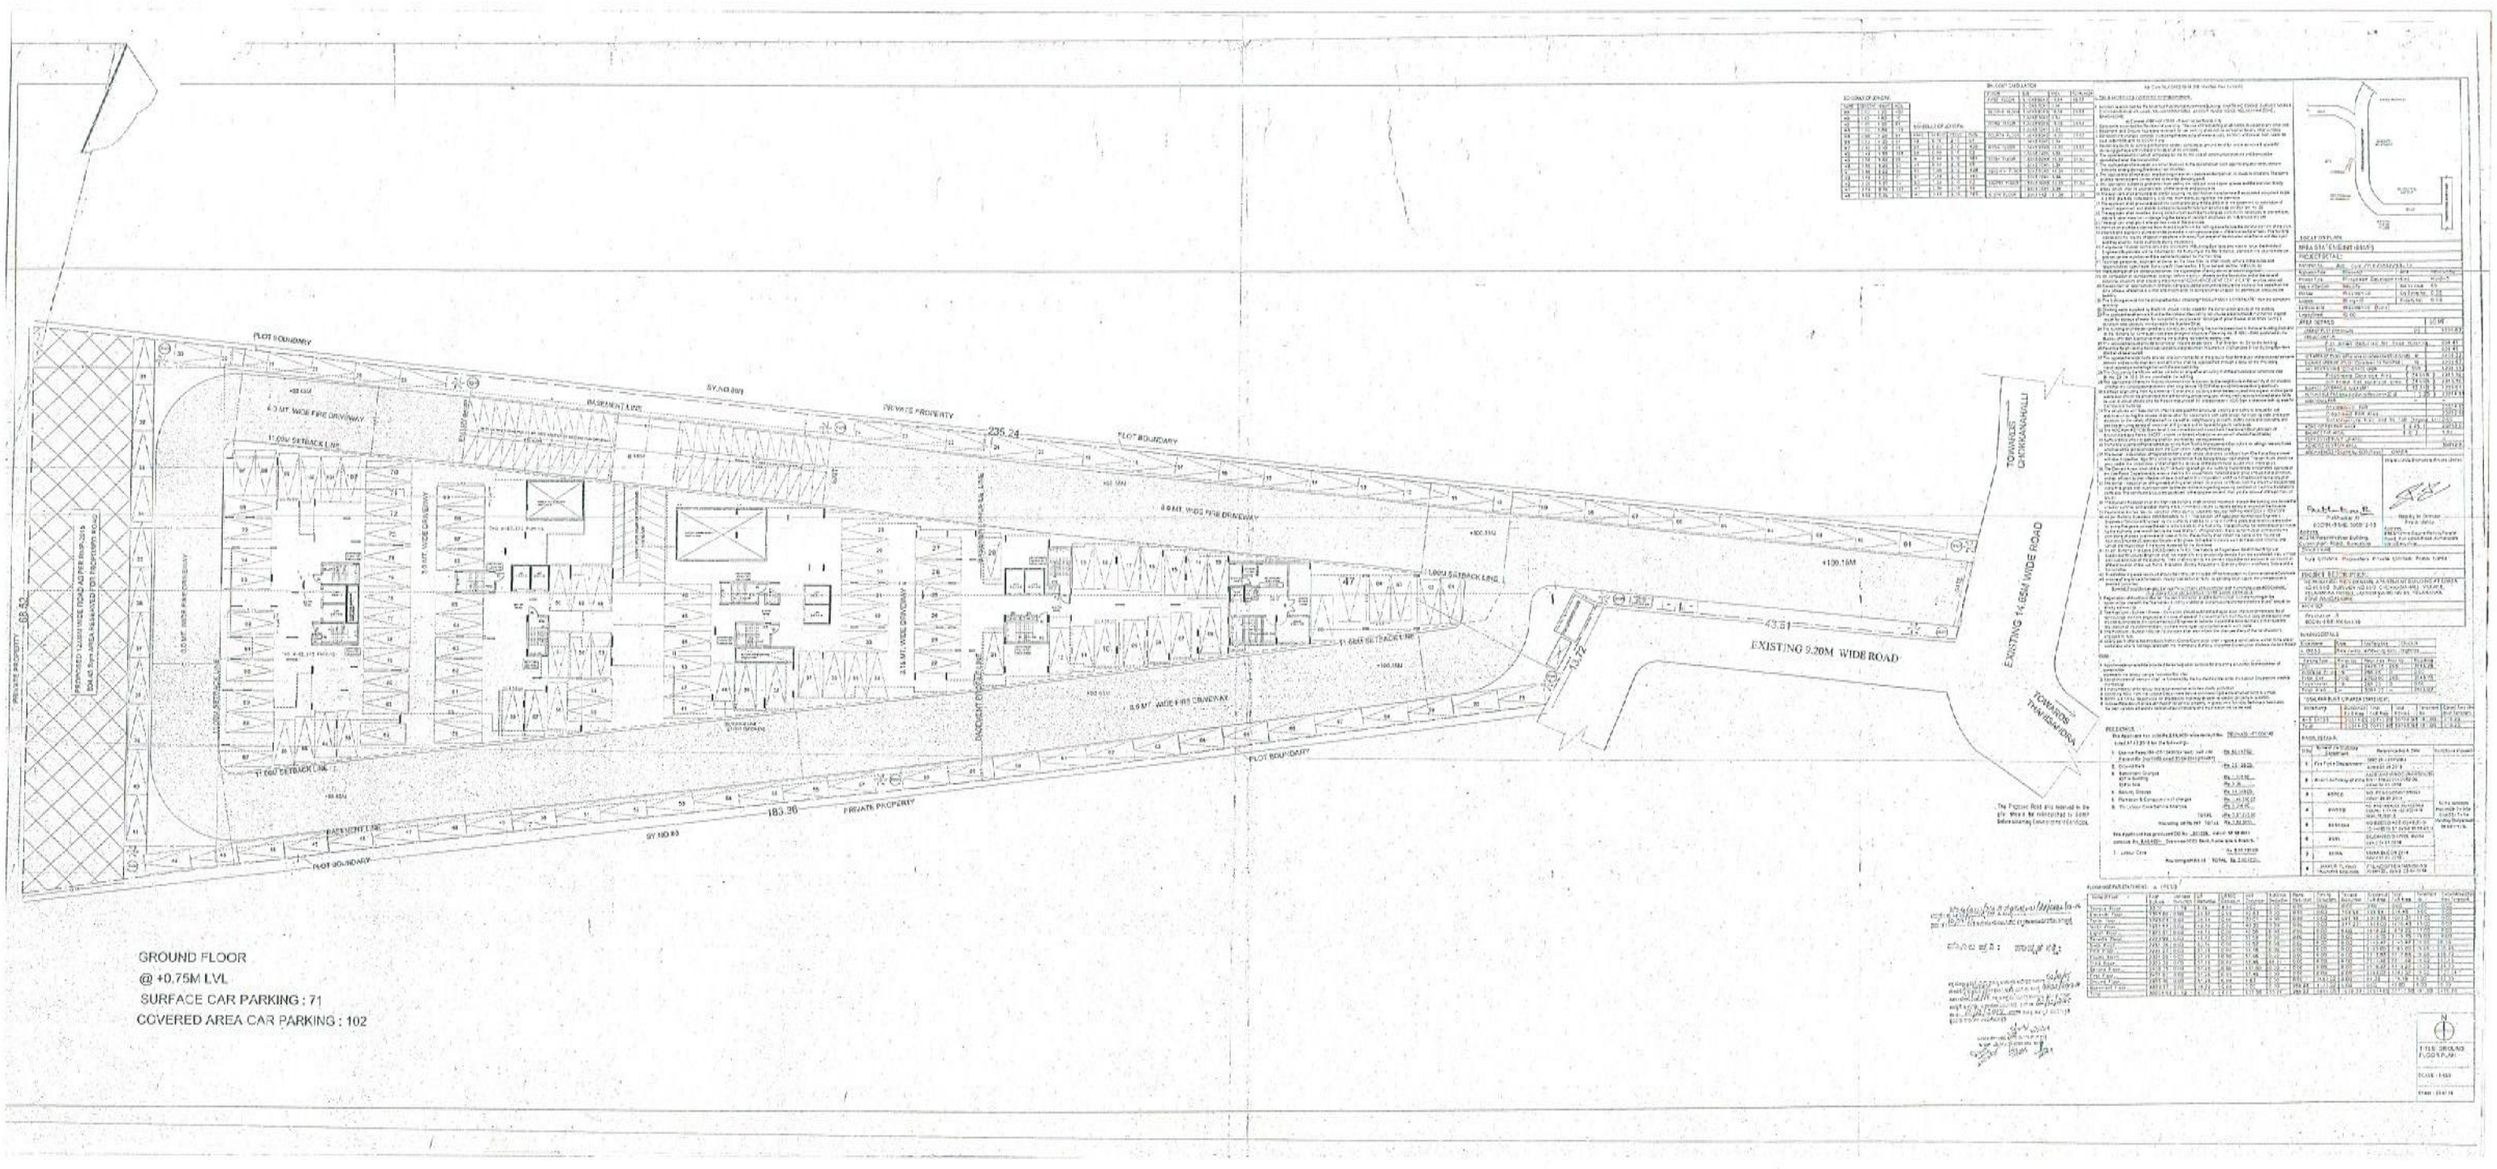

GROUND FLOOR
@ +0.75M LVL
SURFACE CAR PARKING : 71
COVERED AREA CAR PARKING : 102

11.00M SETBACK LINE

A'

11.00M SETBACK LINE

11.00M SETBACK LINE

A'

11.00M SETBACK LINE

FIRST FLOOR
NO. OF UNITS : 19
@ +2.55M LVL

11.00M SETBACK LINE

11.00M SETBACK LINE

A'

11.00M SETBACK LINE

A'

11.00M SETBACK LINE

11.00M SETBACK LINE

SECOND FLOOR
NO. OF UNITS : 19
@ +5.50M LVL

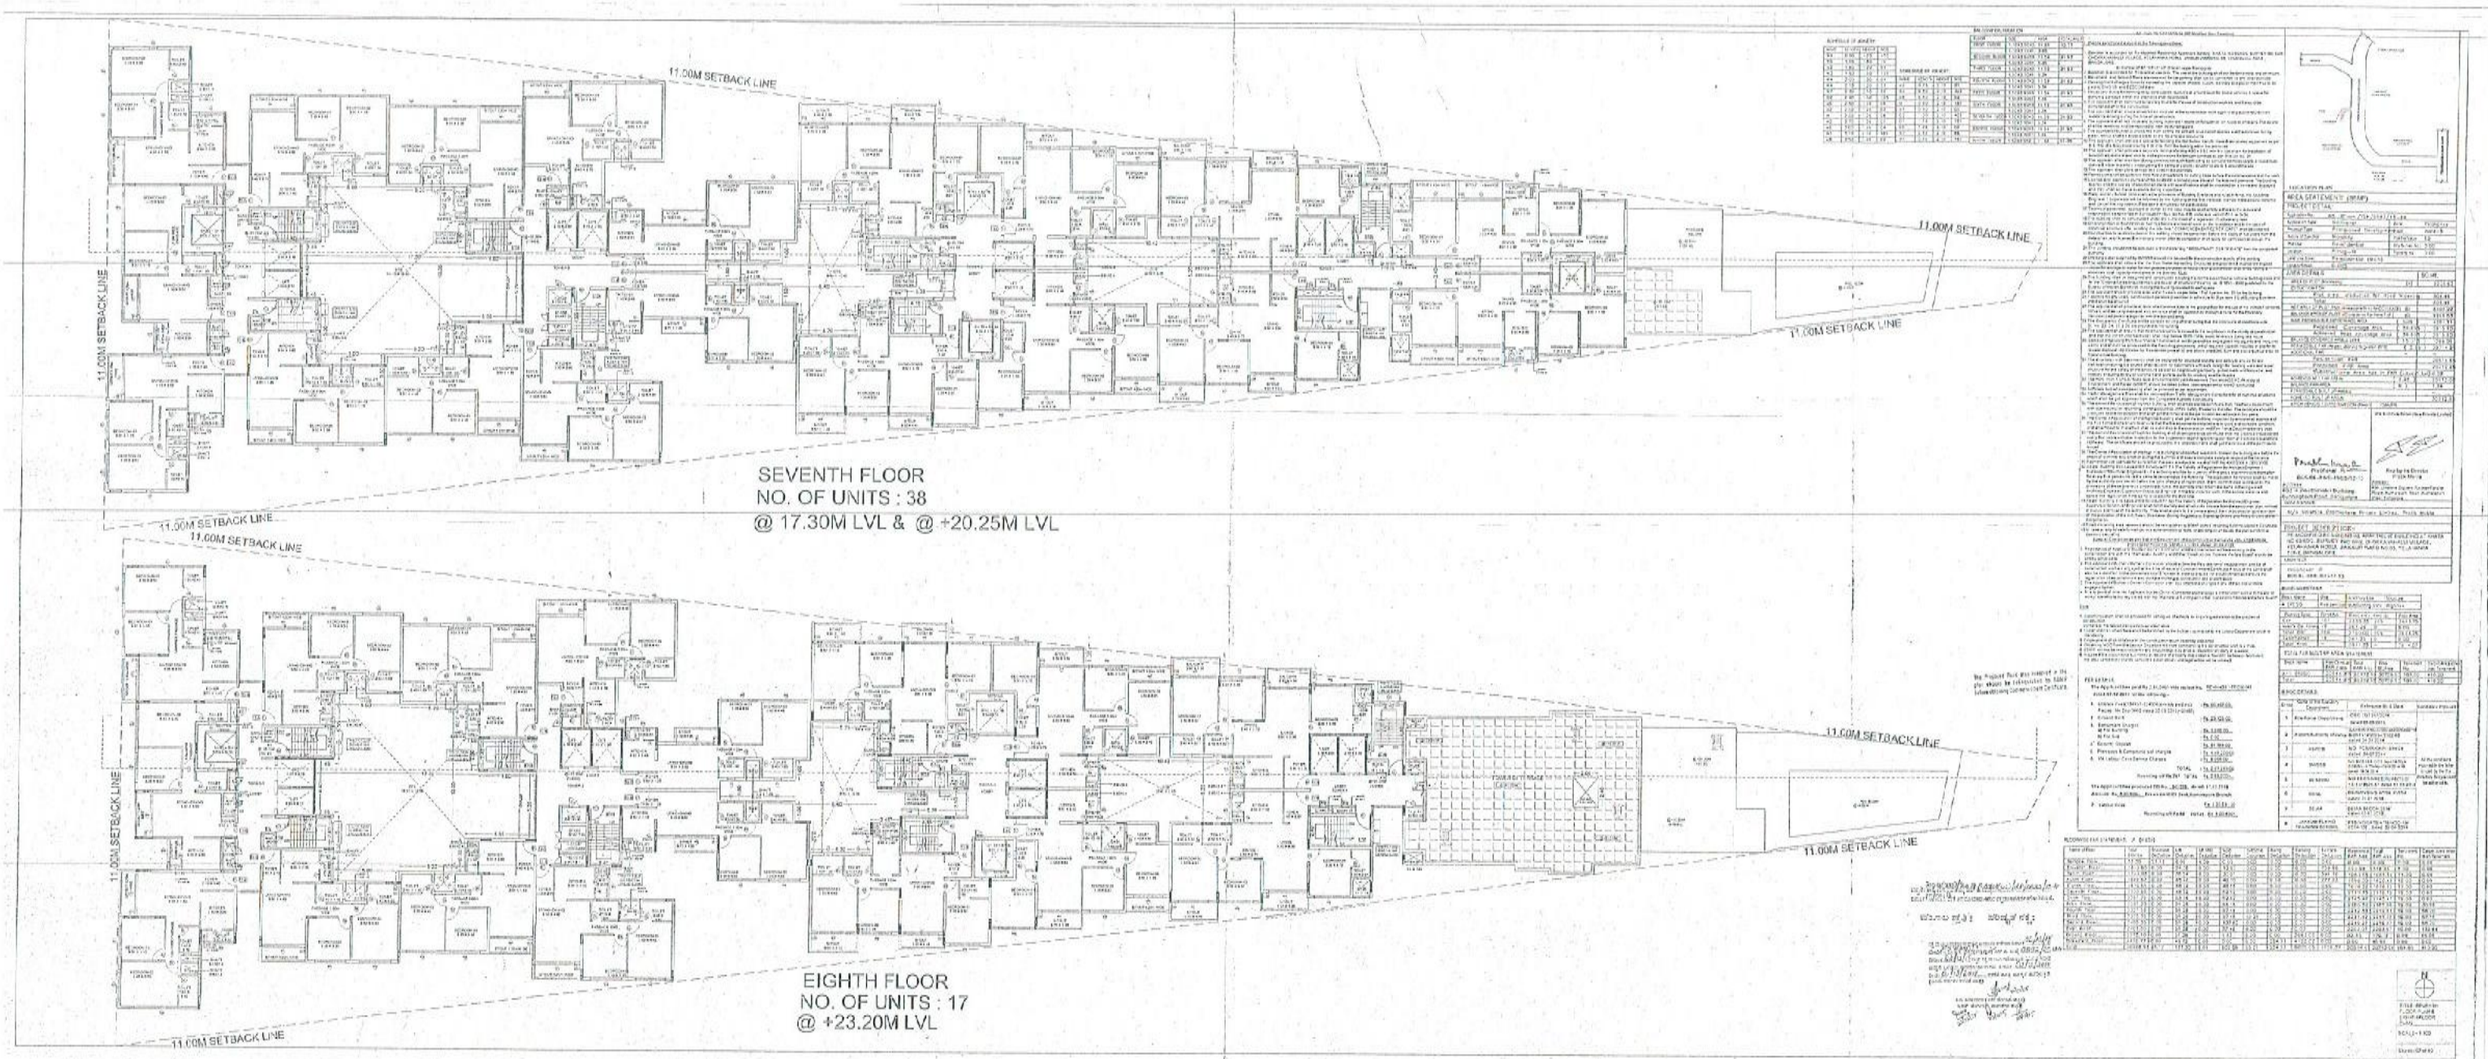
11.00M SETBACK LINE
11.00M SETBACK LINE
11.00M SETBACK LINE
11.00M SETBACK LINE
SEVENTH FLOOR
NO. OF UNITS : 38
@ 17.30M LVL & @ +20.25M LVL
11.00M SETBACK LINE
11.00M SETBACK LINE
11.00M SETBACK LINE
11.00M SETBACK LINE
EIGHTH FLOOR
NO. OF UNITS : 17
@ +23.20M LVL

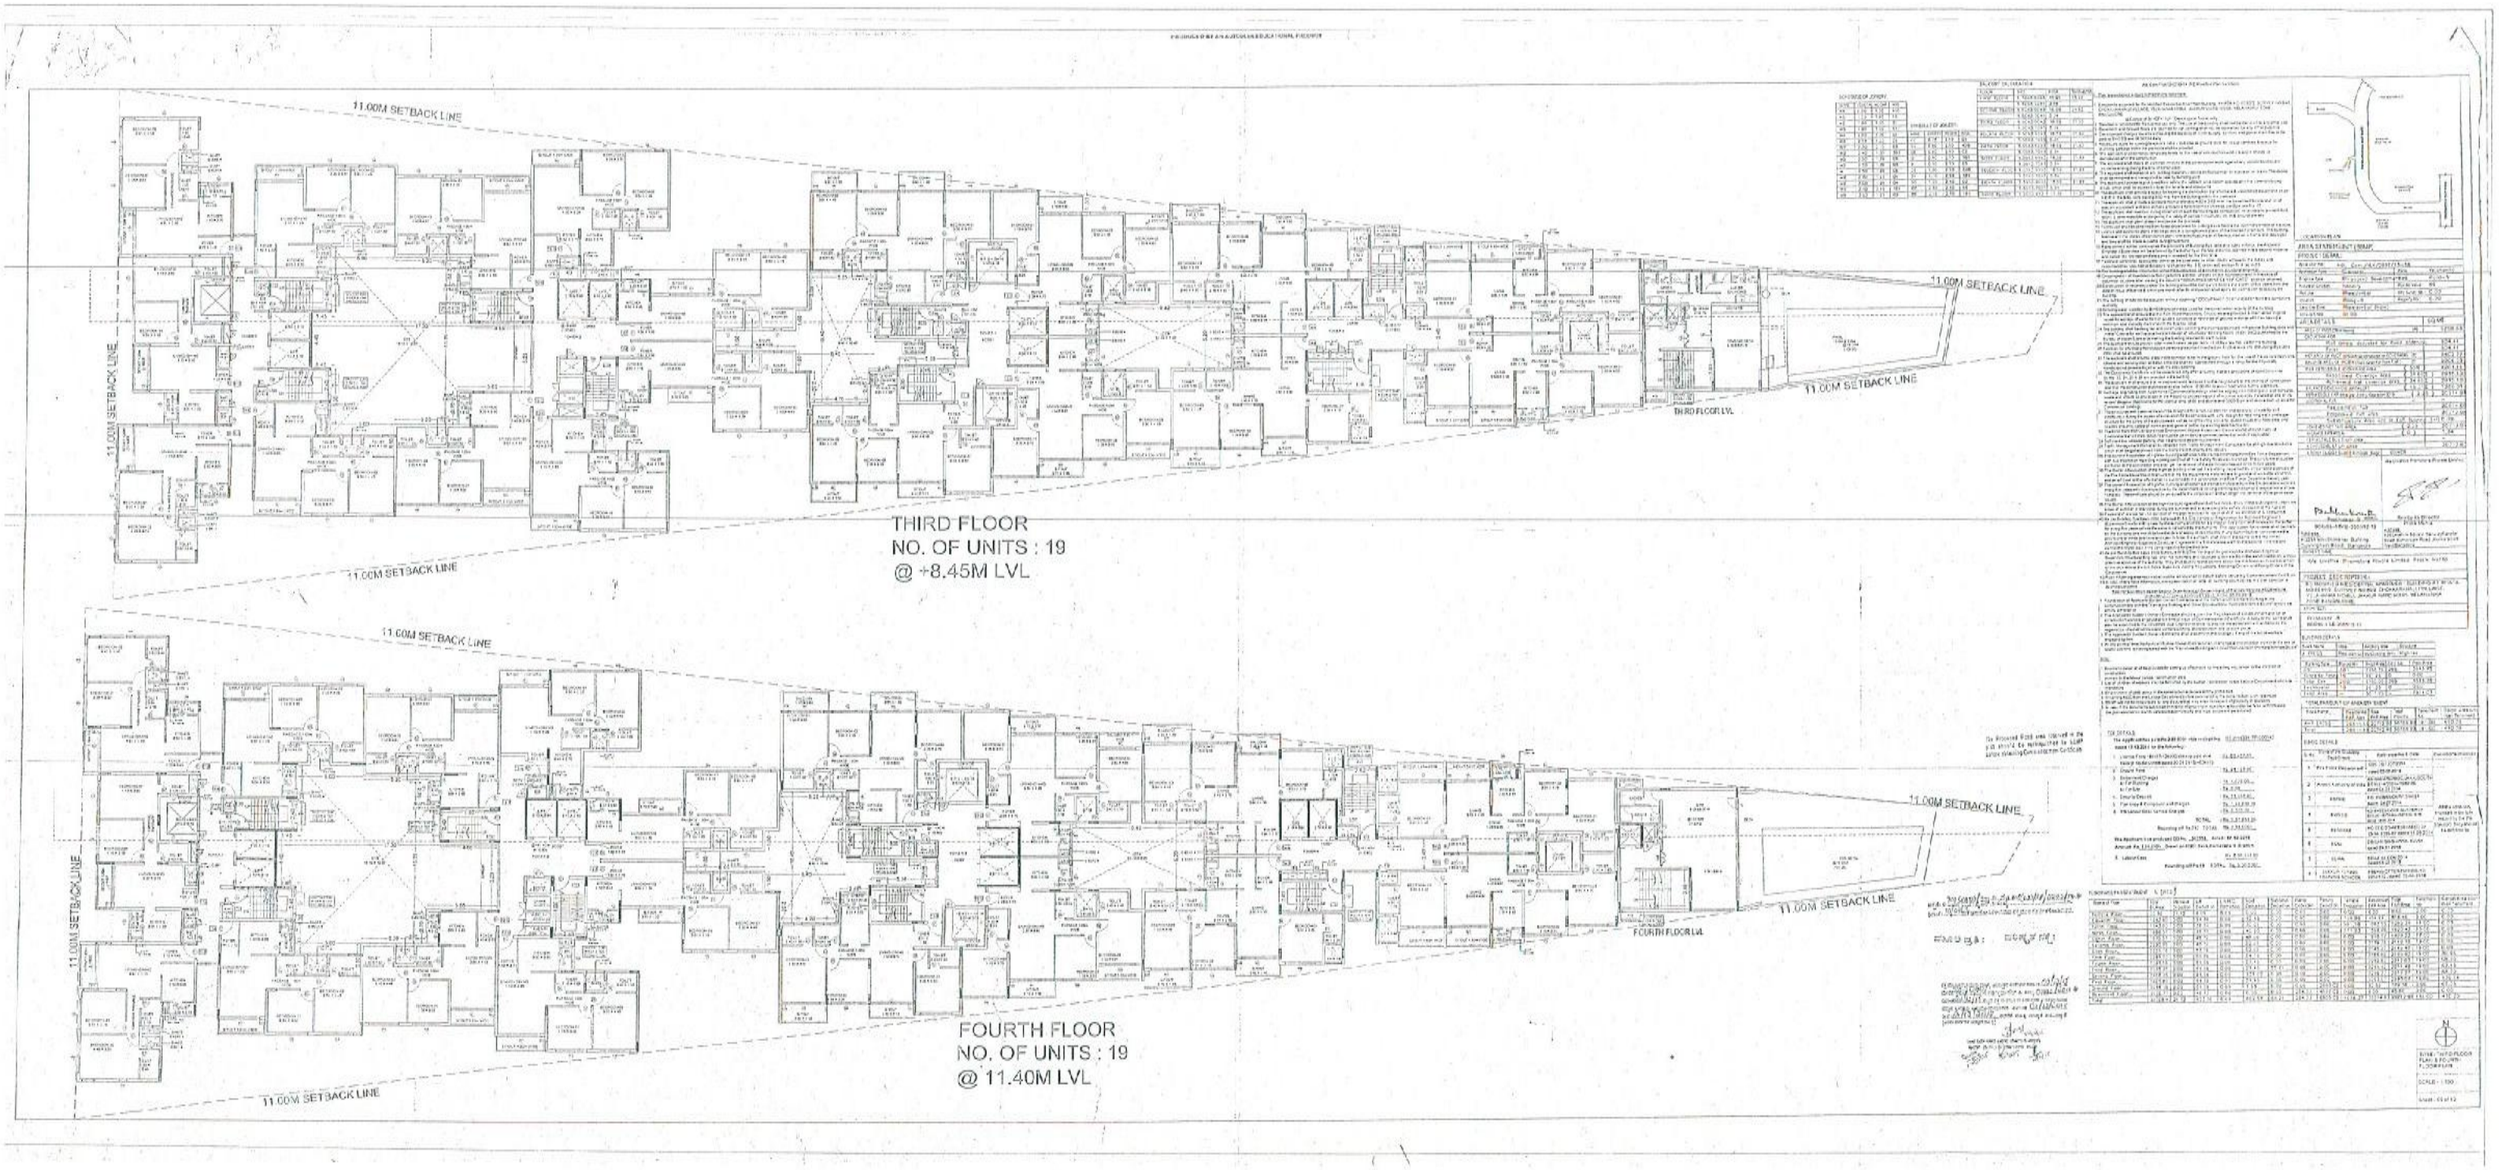
11.00M SETBACK LINE
11.00M SETBACK LINE
11.00M SETBACK LINE
11.00M SETBACK LINE
THIRD FLOOR
THIRD FLOOR LVL
THIRD FLOOR
NO. OF UNITS : 19
@ +8.45M LVL
11.00M SETBACK LINE
11.00M SETBACK LINE
11.00M SETBACK LINE
11.00M SETBACK LINE
FOURTH FLOOR LVL
FOURTH FLOOR
NO. OF UNITS : 19
@ 11.40M LVL

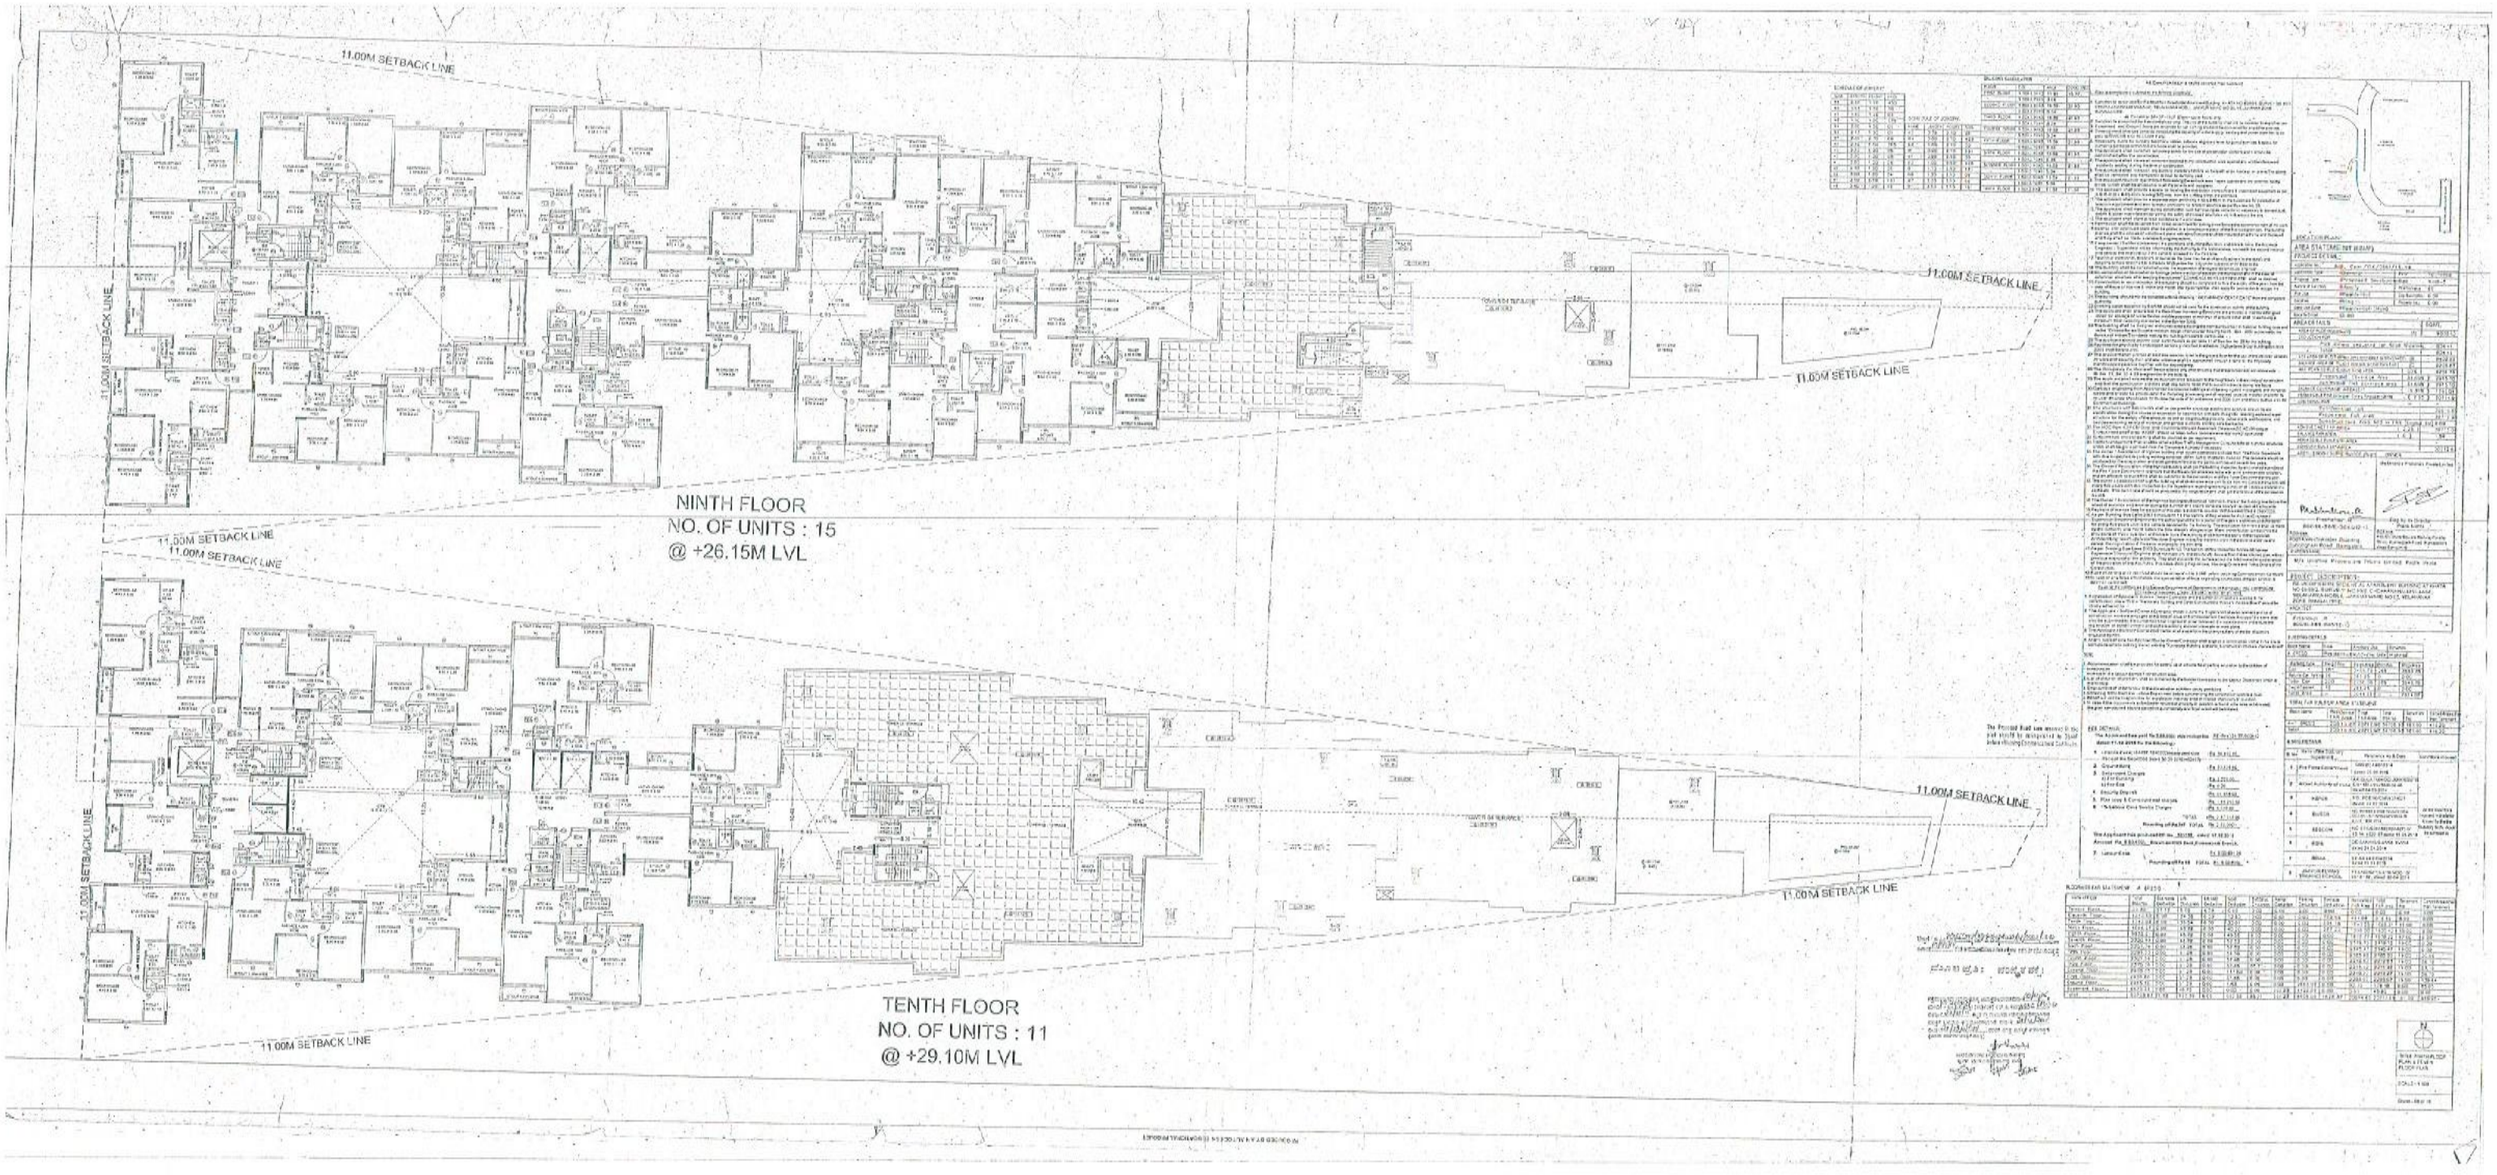
11.00M SETBACK LINE
11.00M SETBACK LINE
11.00M SETBACK LINE
NINTH FLOOR
NO. OF UNITS : 15
@ +26.15M LVL
11.00M SETBACK LINE
11.00M SETBACK LINE
11.00M SETBACK LINE
11.00M SETBACK LINE
TENTH FLOOR
NO. OF UNITS : 11
@ +29.10M LVL

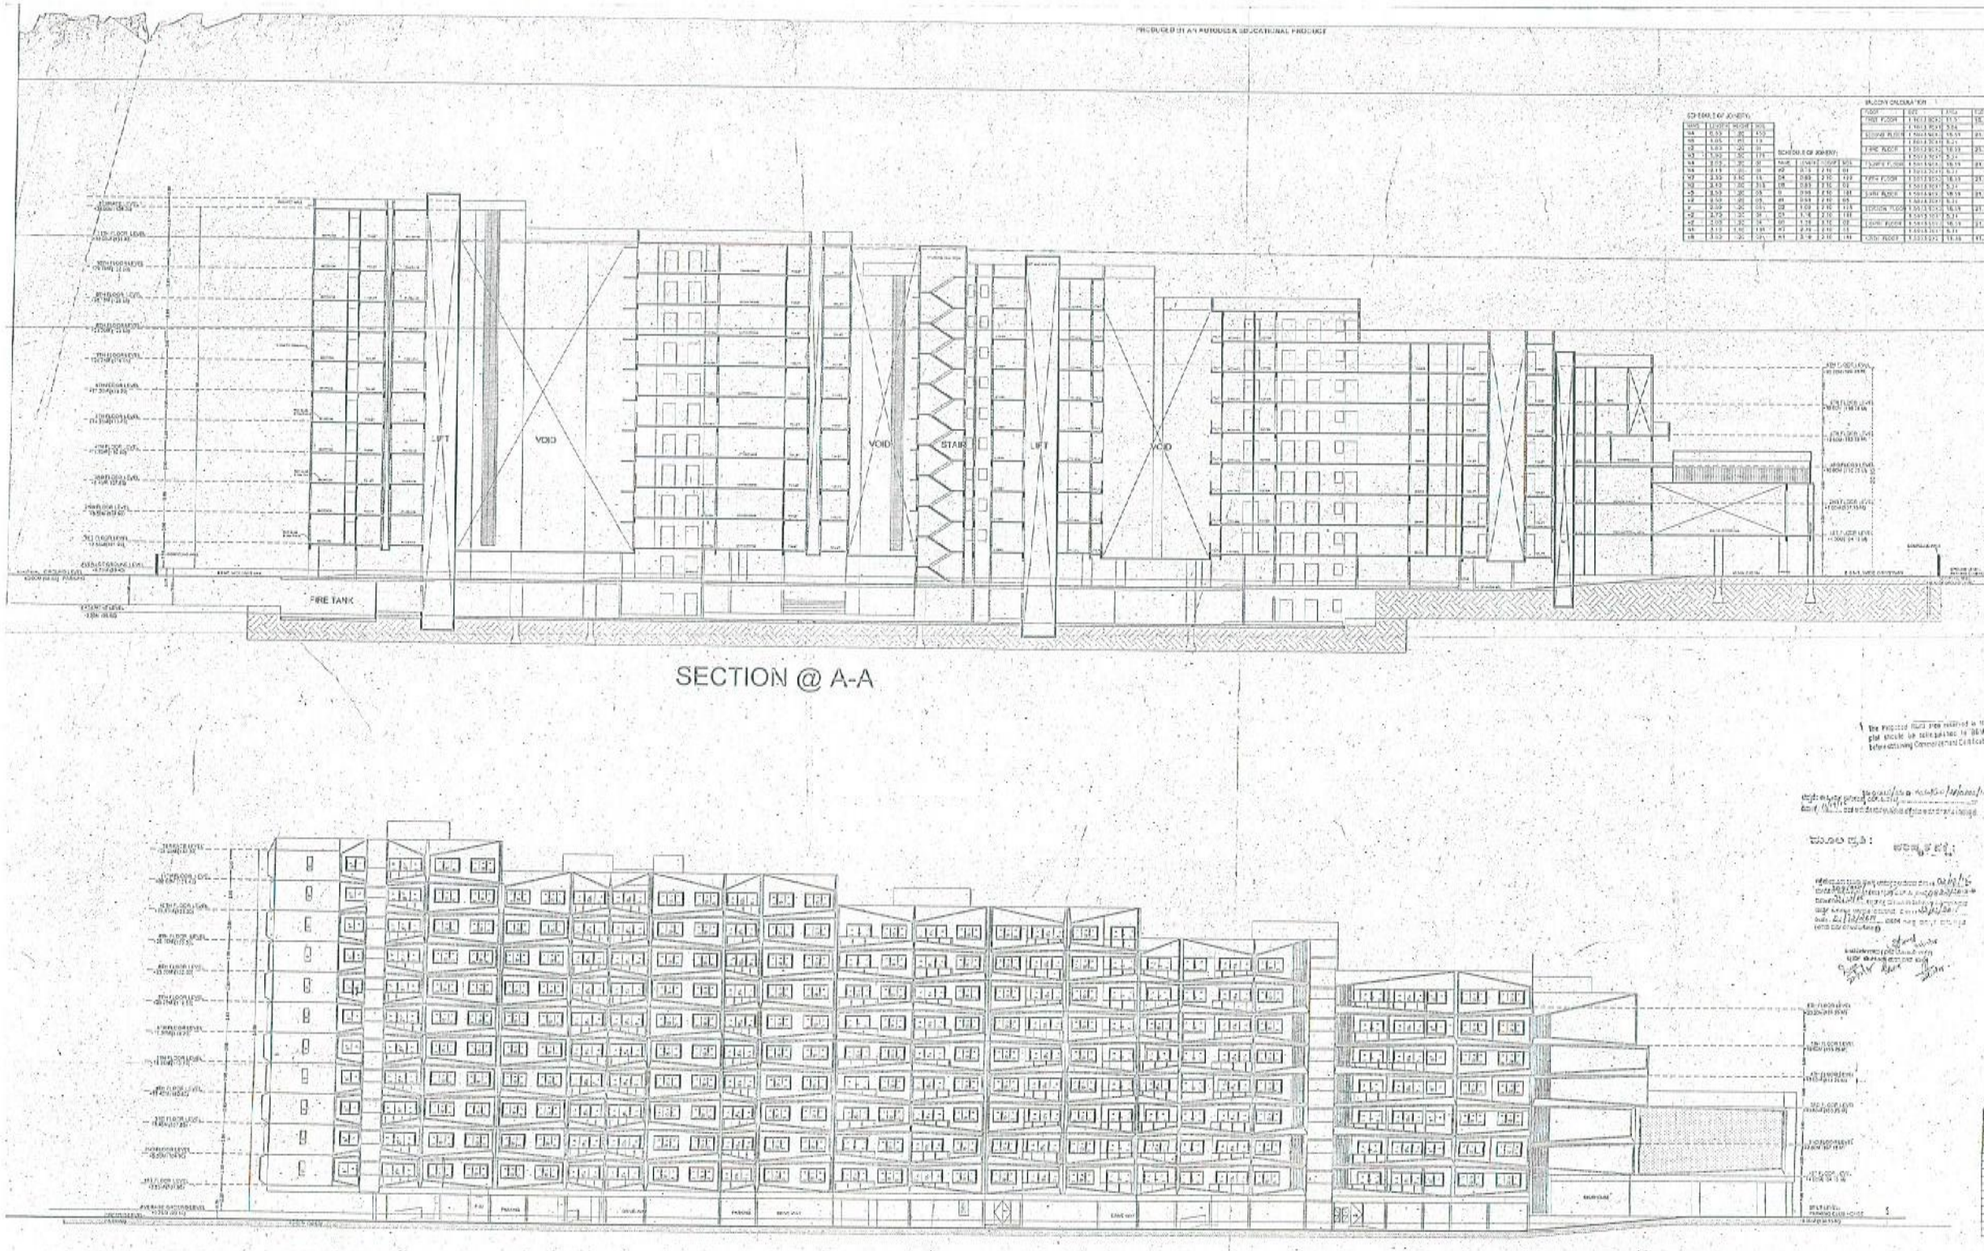

SECTION @ A-A

ELEVATION

11.00M SETBACK LINE

11.00m SETBACK LINE

11.00M SETBACK LINE

11.00M SETBACK LINE

11.00M SETBACK LINE

11.30m SETBACK LINE

ELEVENTH FLOOR
NO. OF UNITS : 05
@ +32.03M LVL

11.00M SETBACK LINE

11.00M SETBACK LINE

11.00M SETBACK LINE

11.00M SETBACK LINE

11.00M SETBACK LINE

TERRACE FLOOR
@ +34.90M LVL