


PROPOSED AMENDMENT FOR ADDITIONAL F.S.I.

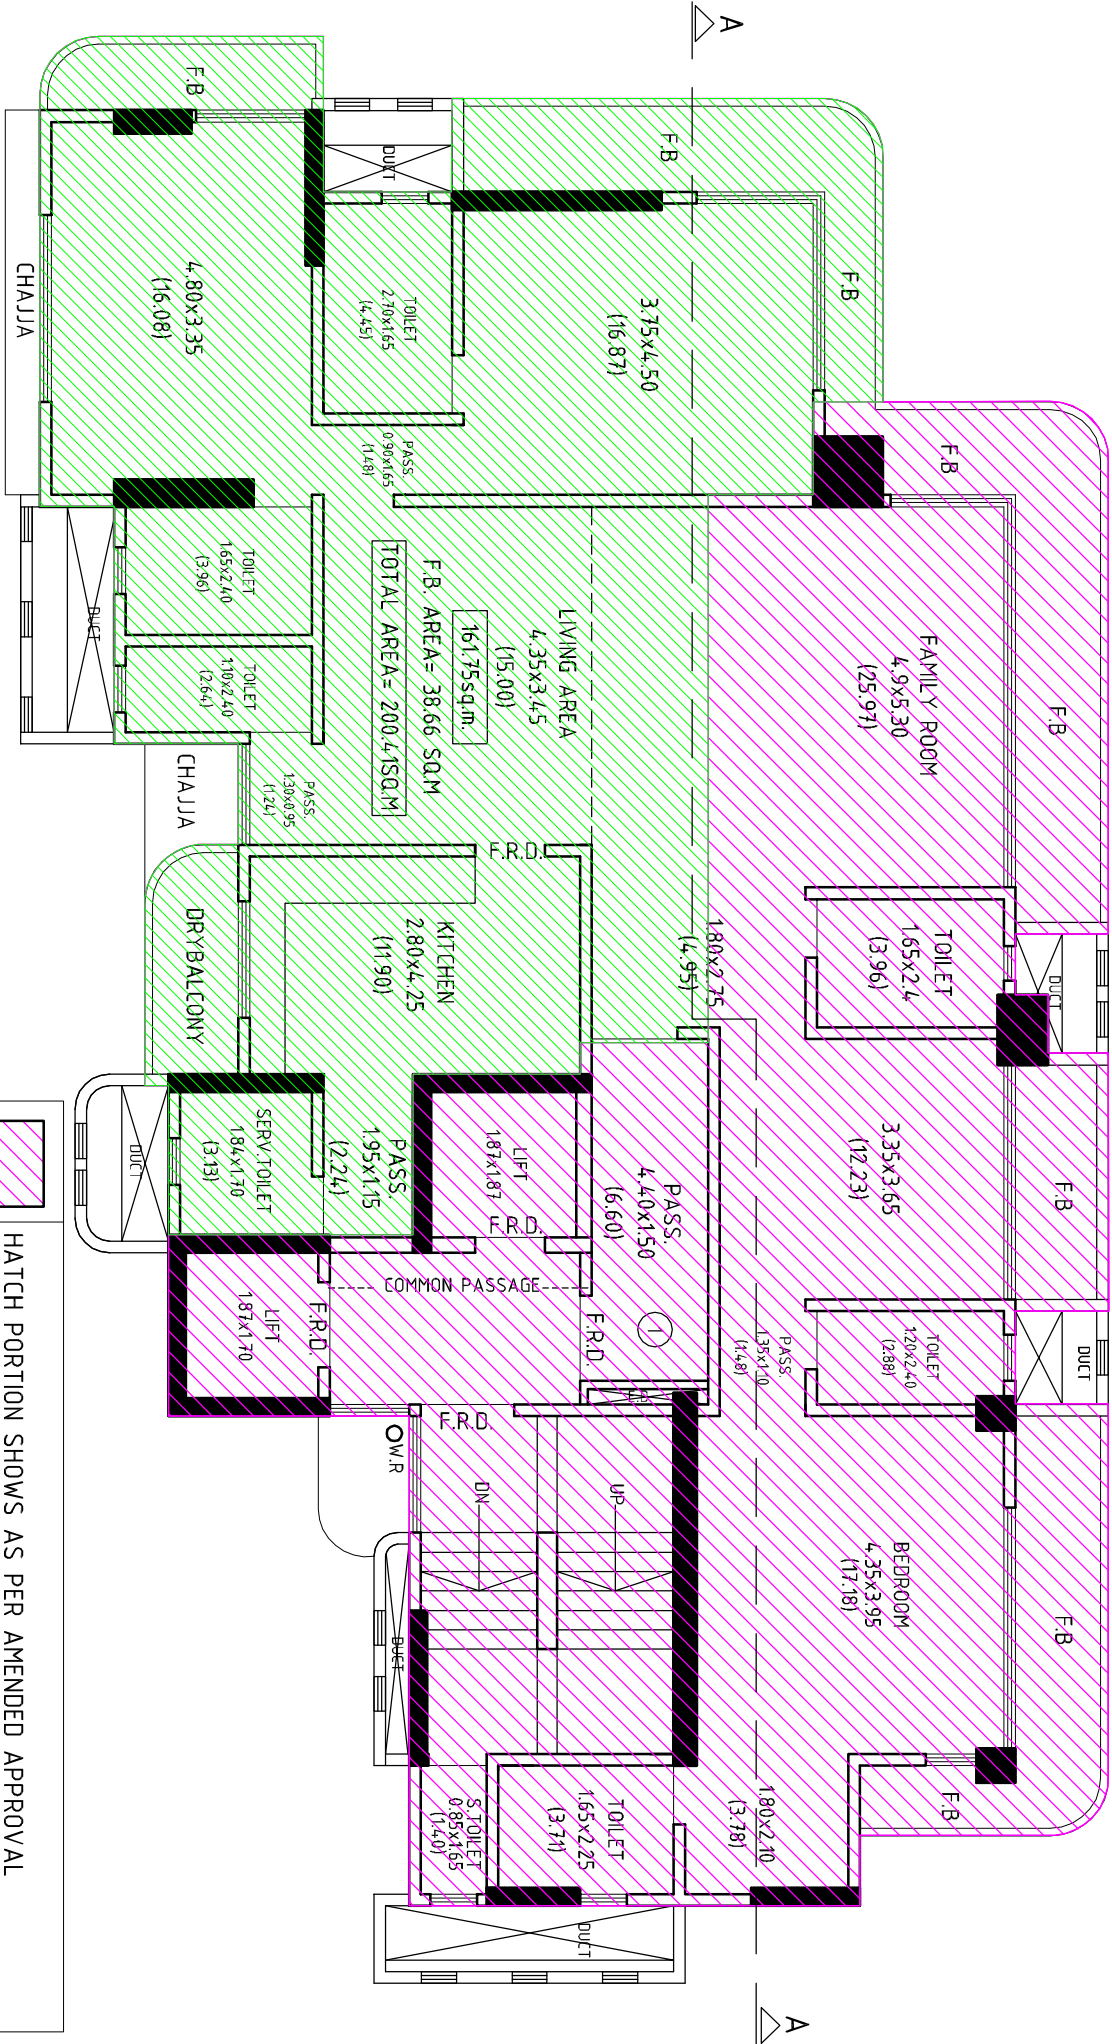

21ST FLOOR PLAN