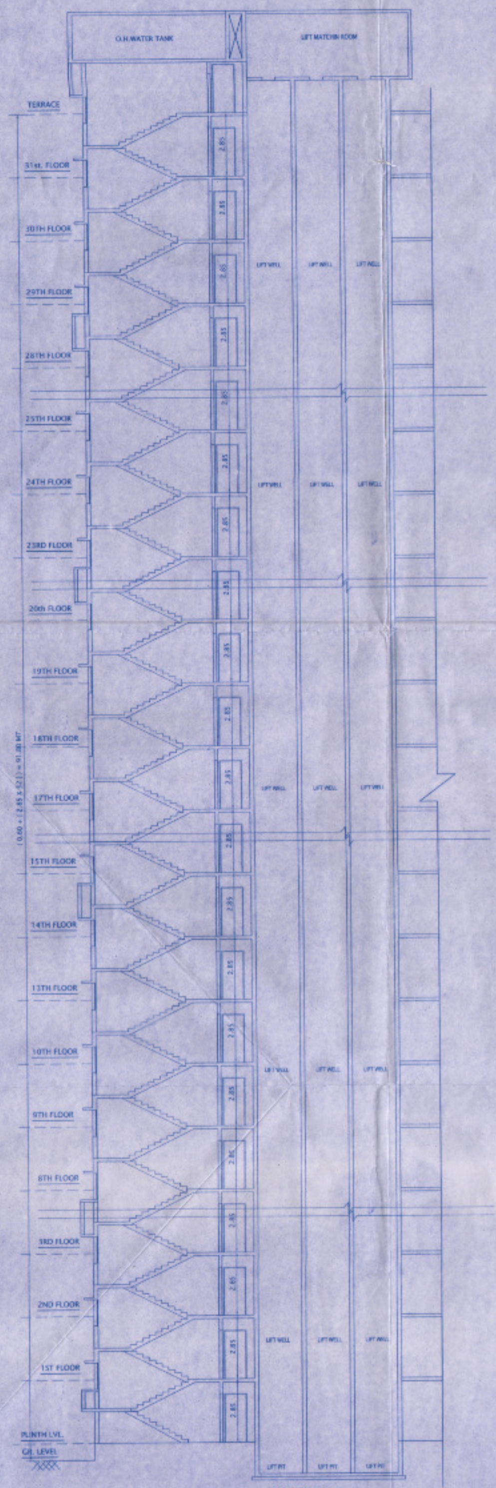

SECTION A–A
SCALE - 1: 100

SECTION B – B
SCALE - 1: 100

PROFORMA-B

CONTENTS OF SHEET	3/17

SECTION A–A, SECTION B-B

PLATINO - WING - D
(GROUND +31 UP)

STAMP OF APPROVAL OF PLANS

Amended

Plans are approved Subject to conditions prescribed in permit No. V.P. 506/0084/09 TMC/TDD/ 1876/16 Dated:- 28/05/2016

Deputy Engineer (TDD)

Town Development & Planning Officer T.D.D.

Thane Municipal Corporation of The City of Thane

सावधान

DESCRIPTION OF PROPOSAL

PROPOSED BUILDING ON FREE SALE PLOT – P2 (MMRDA SCHEME) PLOT BEARING OLD S.NO.197/1,197/9, 200/1,200/2,200/3A,200/3B,200/4,200/5,200/6A,200/6B, 200/7,201/1,201/2,201/3,202/2,203/3, 203/4A,203/4B,203/5,203/6,203/7,203/8,203/9A,203/9B, 203/10A,203/10B,204/1P,204/1P,204/1P,204/2,204/3,204/5, 205/1,205/2,207/1,207/3,207/5,207/6,207/7,207/8,207/9, 207/10,207/11,207/12,201/4, 208/(P),217/14
AT VILLEGE BHAYANDERPADA, THANE.(W)

ADDRESS OF DEVELOPER

M/S. LODHA DEVELOPERS PVT. LTD.
216, SHAH & NAHAR IND. ESTATE,
DR. E. MOSES ROAD
WORLI, MUMBAI - 400 018

NAME OF OWNER

HENDER MATYA & OTHERS

SIGNATURE OF P.O.A.HOLDER

AUTHORIZED SIGNATORY
M/S. LODHA DEVELOPERS PVT. LTD.

A R C H I T E C T

shashi deshmukh & associates

ARCHITECTS, REGD. VALUER, INT.DESIGNERS

102, Konark Towers, Opp. Saibaba Temple, Ghantali ...
Thane (W) - 400602 Ph.
25334175,25333181,25308407

Job No. :	32/09	Date :
Sheet No.	3/17	Drawn By :
Scale :-	1:100	Checked By :