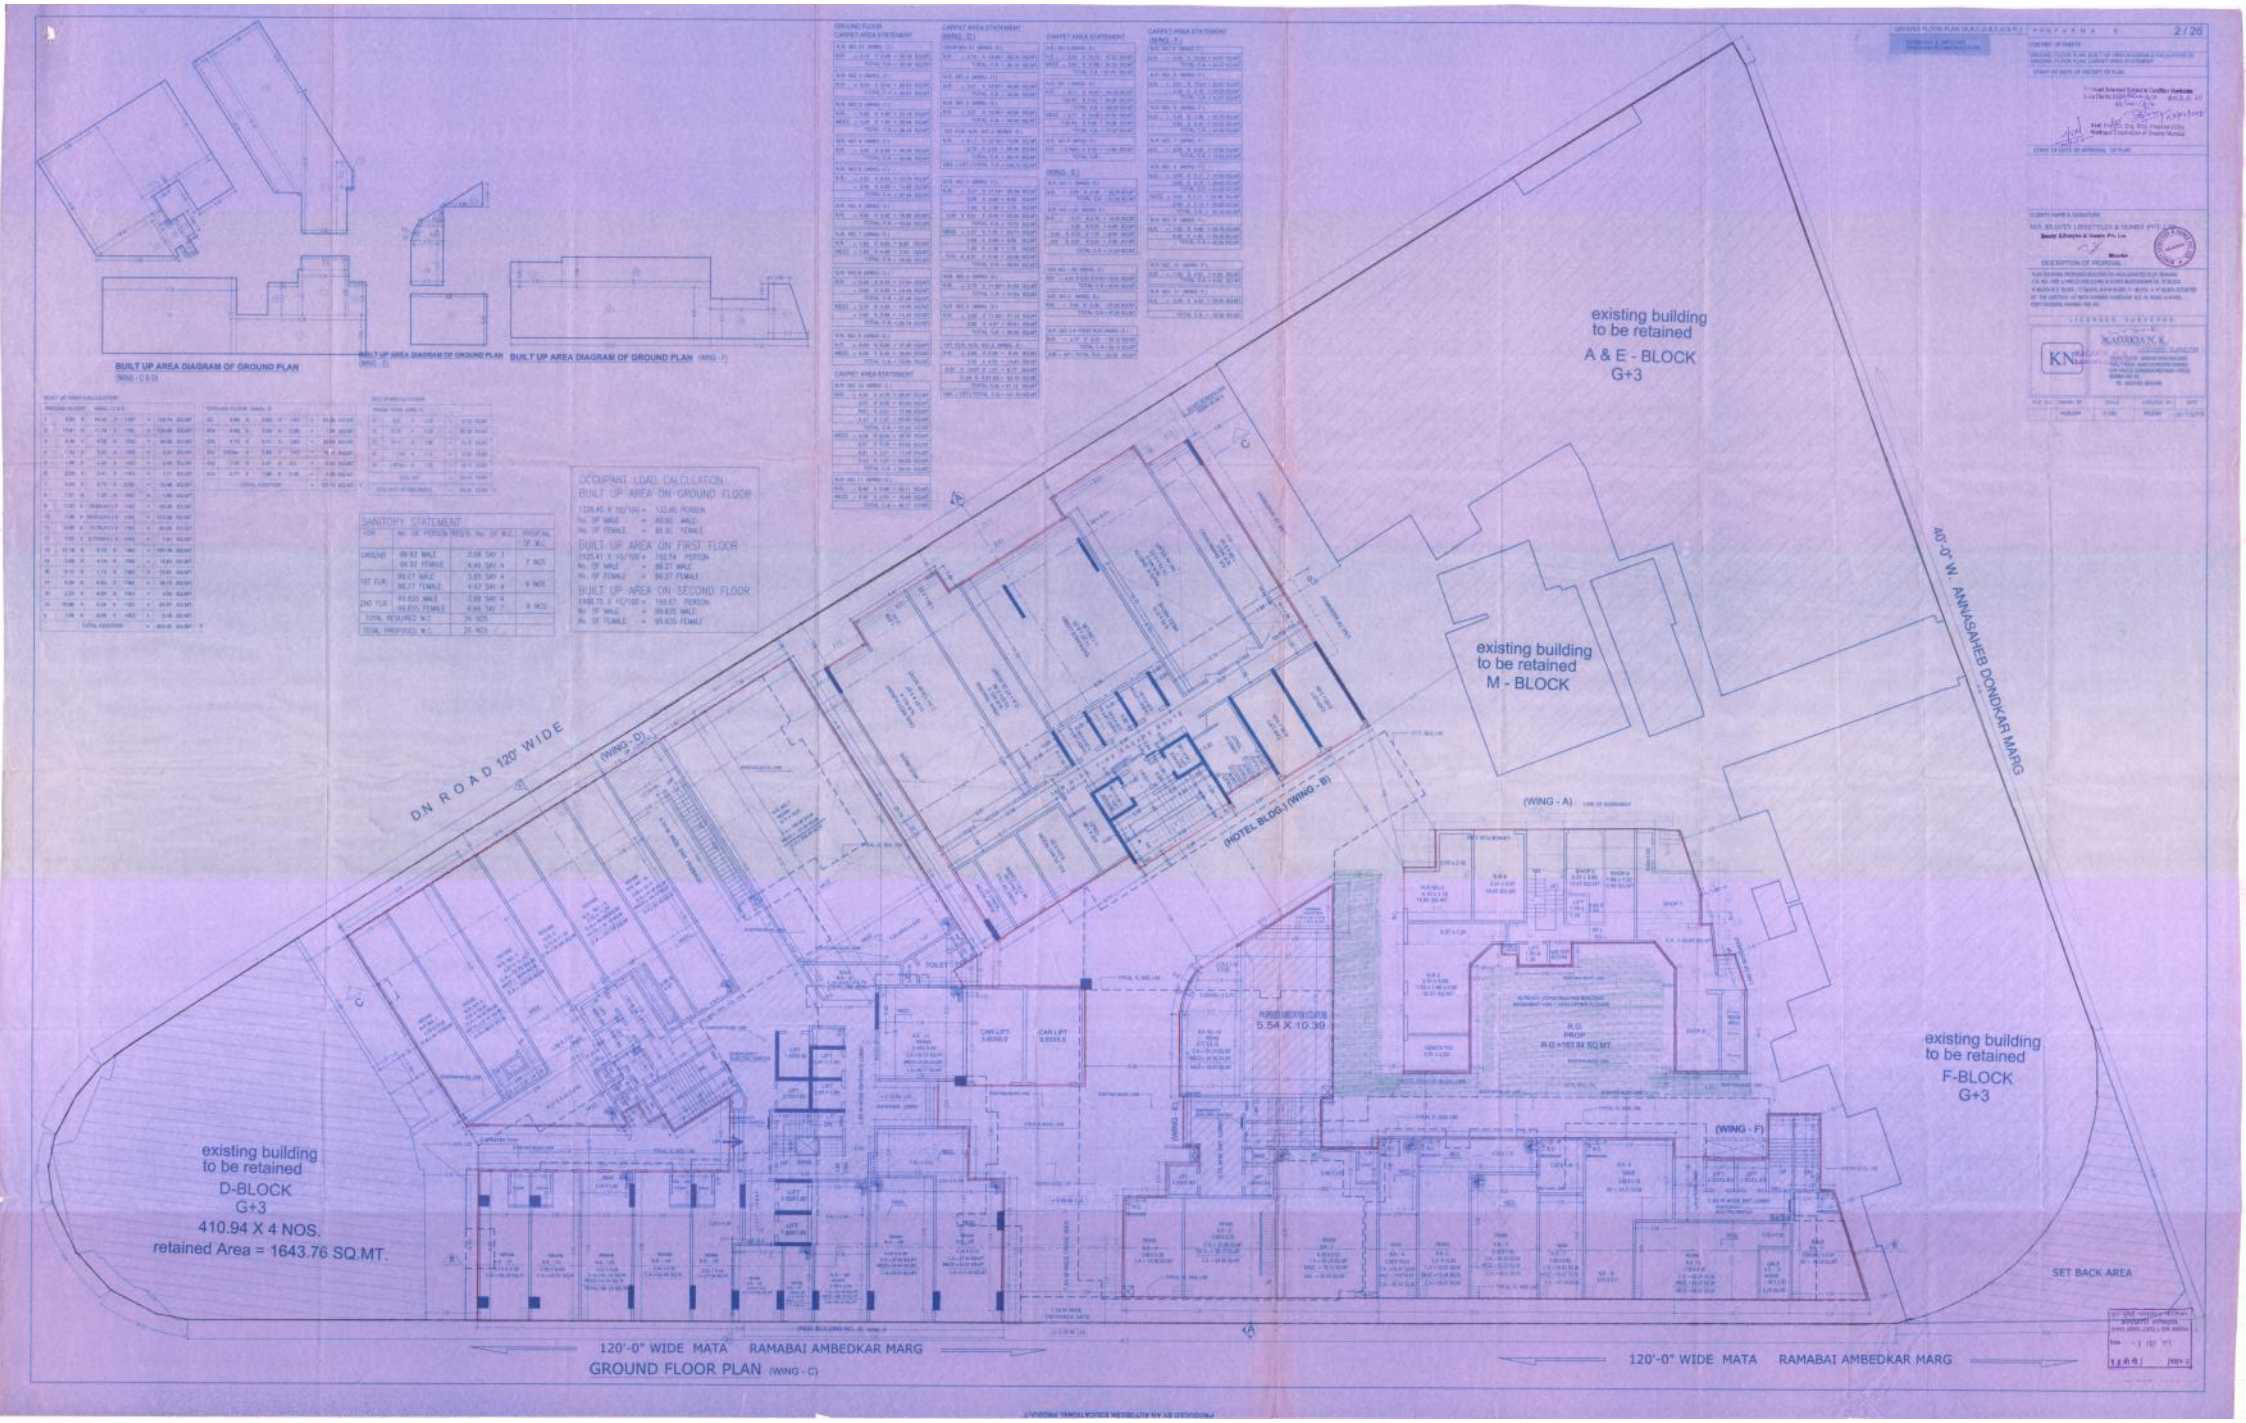
BUILT UP AREA DIAGRAM OF GROUND PLAN (WING - C & D)
BUILT UP AREA DIAGRAM OF GROUND PLAN (WING - E)
BUILT UP AREA DIAGRAM OF GROUND PLAN (WING - F)
SANITORY STATEMENT
OCCUPANT LOAD CALCULATION
BUILT UP AREA ON GROUND FLOOR
BUILT UP AREA ON FIRST FLOOR
BUILT UP AREA ON SECOND FLOOR
existing building to be retained A & E - BLOCK G+3
existing building to be retained M - BLOCK
existing building to be retained F-BLOCK G+3
existing building to be retained D-BLOCK G+3 410.94 X 4 NOS. retained Area = 1643.76 SQ.MT.
D.N ROAD 120' WIDE
40'-0" W. ANNASAHEB DONDKAR MARG
(WING - D)
(WING - A)
(HOTEL BLDG.) (WING - B)
(WING - F)
5.54 X 10.39
SET BACK AREA
120'-0" WIDE MATA RAMABAI AMBEDKAR MARG
GROUND FLOOR PLAN (WING - C)
120'-0" WIDE MATA RAMABAI AMBEDKAR MARG