SECTION A-A,SECTION B-B

05

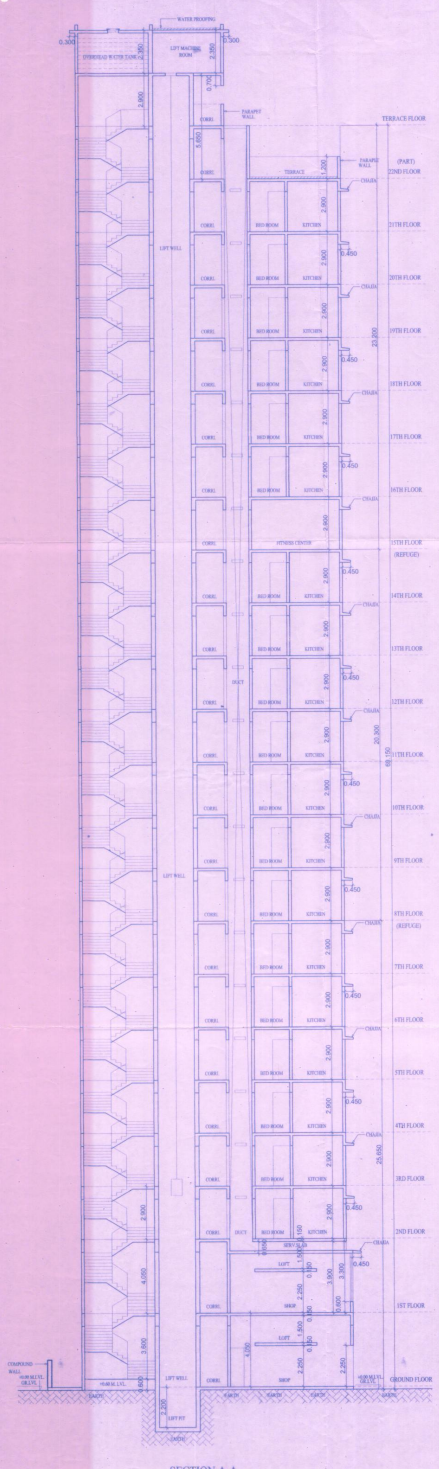

SECTION A-A
SCALE 1:100

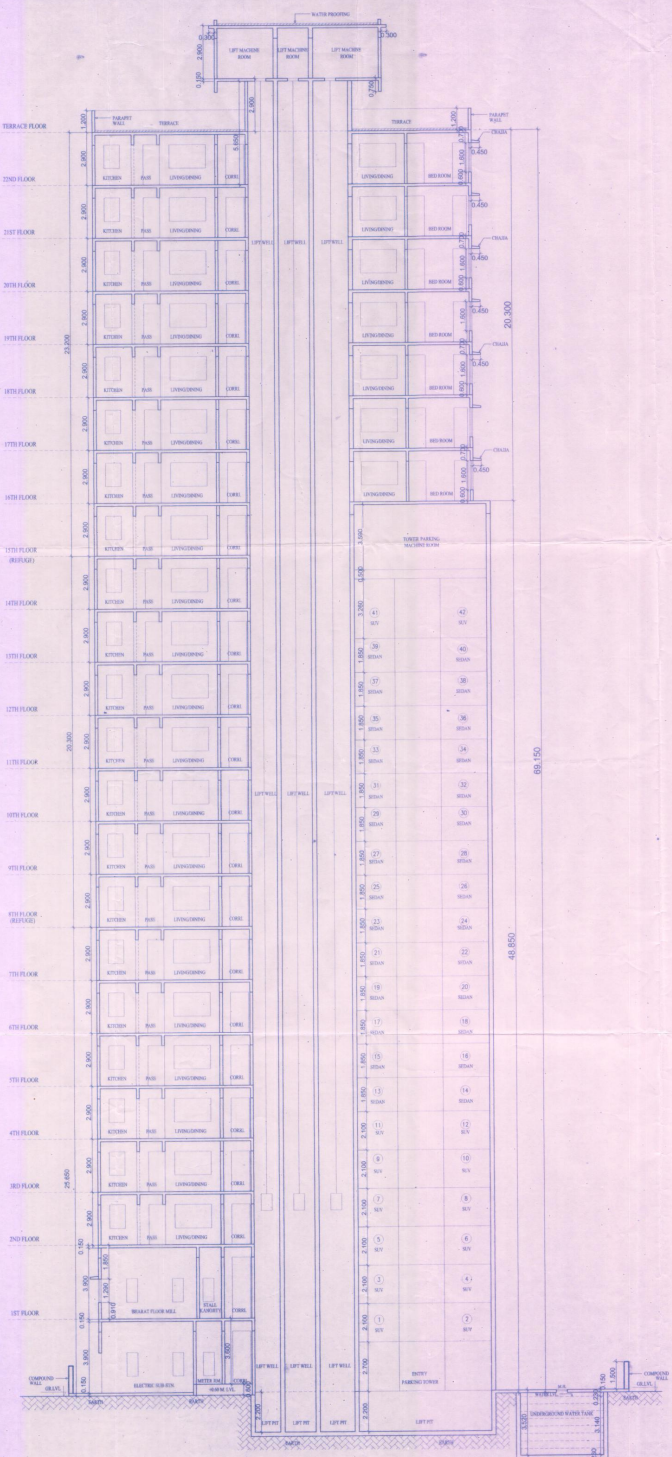

SECTION B-B
SCALE 1:100

THIS IS THE TRUE COPY OF THE PLAN APPROVED BY M.M.C.UNDER MEMORANDUM no.s- FP/HA(RII)/30
DATED- 27/6612019

R.U. PAGNIS
ARCHITECT

PROFORMA "B"
CONTENTS OF SHEETS
SECTION A-A,SECTION B-B

STAMP OF DATE OF RECEIPT OF PLANS	STAMP OF APPROVAL PLANS

CERTIFICATE OF AREA

CERTIFIED THAT THE PLOT UNDER REFERENCE WAS SURVEYED BY ME ON 5 / 1 / 2012 AND THE DIMENTIONS OF THE SIDES ETC. OF THE PLOT STATED ON THE PLANS ARE AS MEASURED ON SITE AND THE AREA SO WORKED OUT TALLIES WITH THE AREA STATED IN THE DOCUMENTS OF OWNERSHIP/AND T.P. ROHINI RECORDS / LAND RECORDS DEPT/CITY SURVEY RECORDS.

SIGNATURE OF LIC.ARCHITECT

DESCRIPTION OF PROPSAL & PROPERTY

PROPOSED REDEVELOPMENT OF PROPERTY BEARING C.S.NO.201 OF LOWER PAREL DIVN. BUILDING NO.191-193,BEARING CCBS NO.B/0384/MS,SITUATED AT N.M. JOSHI MARG ,LOWER PAREL MUMBAI -400 013,KNOWN AS "GORAI- DHANOHI BUILDING"

NAME OF DEVELOPER
M/S ECOSTRUK INFRA PVT. LTD.

JOB.NO	DATE	SIGNATURE OF DEVELOPER
DWK NO. 05	SCALE 1:100	
NORTH	DRN.BY BHRHMT	
	CHK.BY RAJENDRA	
FILE LOCATION		

ARCHITECT & ANAME

RAJENDRA U. PAGNIS
PAGNIS AND PAGNIS
DESIGNERS & PLANNING CONSULTANTS
OFF: VITHAL MANDIR,(U), VANDYA ROAD, DADAR(WEST), MUMBAI-4000 28.
OFF.TEL-24312025,24308581.