


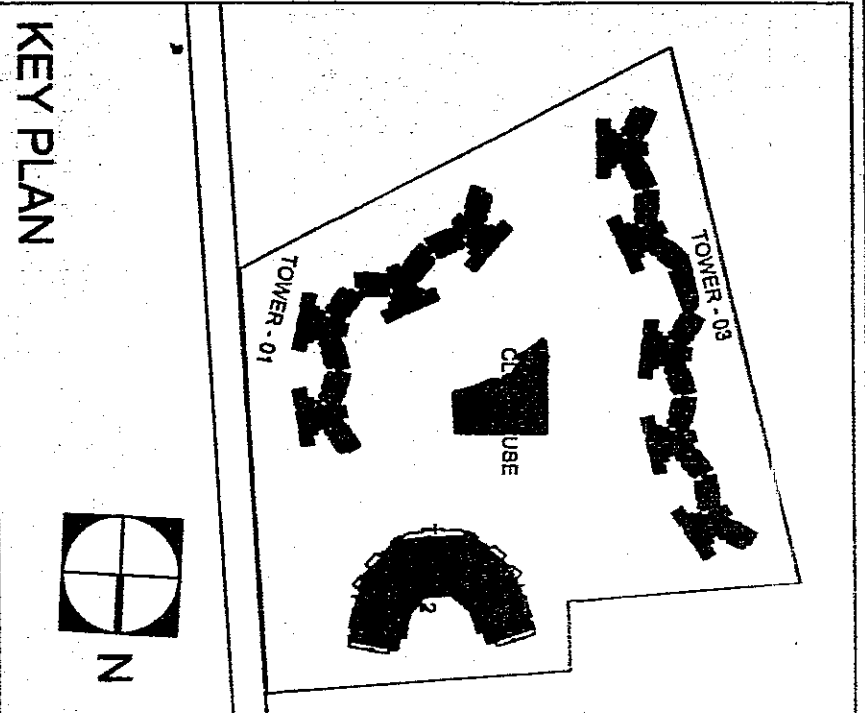

SS9. + 210.00 WTS	1000
HEUPAD LEBL	
SS9. + 210.00 WTS	
SS9. + 210.00 WTS	

[illegible]

LOCATION PLAN

KEY PLAN



NOTES:

- ALL DIMENSIONS ARE IN MILLIMETERS

SHEET NO :

OWNER'S SIGNATURE _____

FOR: PALLADIUM CONSTRUCTIONS PVT LTD.
M/S PLATINUM SPACES PVT LTD.

Editha

PROJECT TITLE :
BCC/BC/3:0/L-2002/2012

PROPERTY ID: NO- 14-1-1
NO.1, INDUSTRIAL SUBURB, WARD NO 67,
MAGAPURA OPP. WEEKANANDA COLLEGE,
DR.RAJAKUMAR ROAD
RAAJANAGAR, BANGALORE- 560010

CONSULTANTS : PRO

RSP Design Consultants
(India) Pvt Ltd
RSP House, 10 Museum Road

SIGNATURES:

[illegible]

LOWEN - 2
SECTION R-R

SCALE : 1:200
DRAWN : XX

