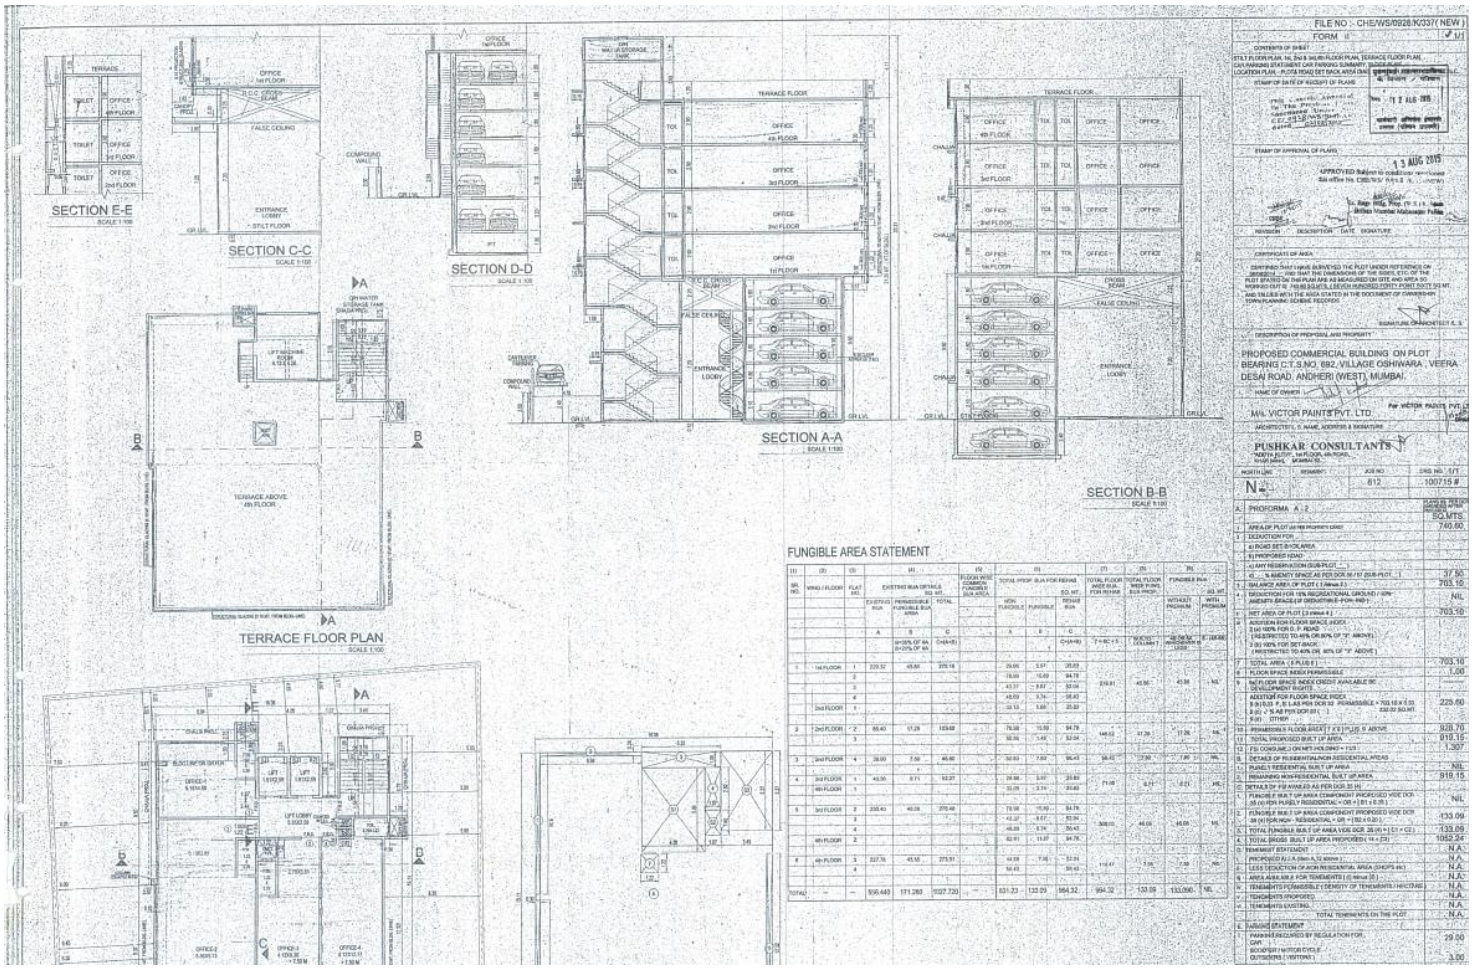
SECTION E-E
SECTION C-C
SECTION D-D
SECTION A-A
SECTION B-B
TERRACE FLOOR PLAN
FUNGIBLE AREA STATEMENT
PROPOSED COMMERCIAL BUILDING ON PLOT BEARING C.T.S.NO. 892, VILLAGE OSHIWARA , VEERA DESAI ROAD, ANDHERI (WEST), MUMBAI.
M/s. VICTOR PAINTS PVT. LTD.
PUSHKAR CONSULTANTS