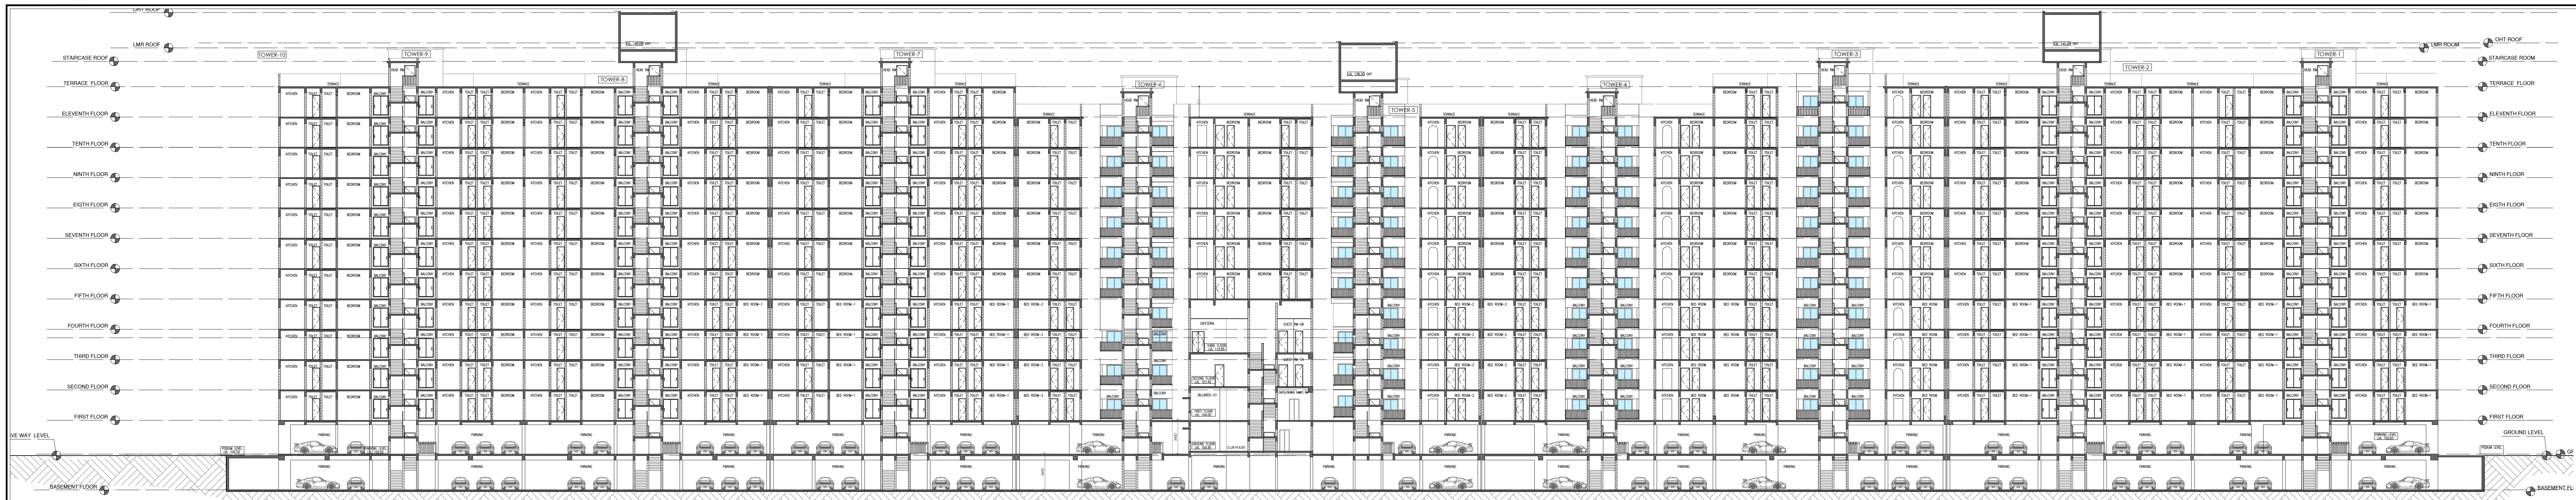
OHT ROOF
LMR ROOF
STAIRCASE ROOF
TERRACE FLOOR
ELEVENTH FLOOR
TENTH FLOOR
NINTH FLOOR
EIGTH FLOOR
SEVENTH FLOOR
SIXTH FLOOR
FIFTH FLOOR
FOURTH FLOOR
THIRD FLOOR
SECOND FLOOR
FIRST FLOOR
IVE WAY LEVEL
BASEMENT FLOOR
TOWER-10
TOWER-9
TOWER-8
TOWER-7
TOWER-6
TOWER-5
TOWER-4
TOWER-3
TOWER-2
TOWER-1
HEAD RM
TERRACE
KITCHEN
TOILET
BEDROOM
BALCONY
PARKING
PODIUM LEVEL LVL 100.50
PARKING LEVEL LVL 100.65
OHT ROOF
LMR ROOM
STAIRCASE ROOM
GROUND LEVEL
GF
BASEMENT FL

01 SECTION 01
SCALE 1:100

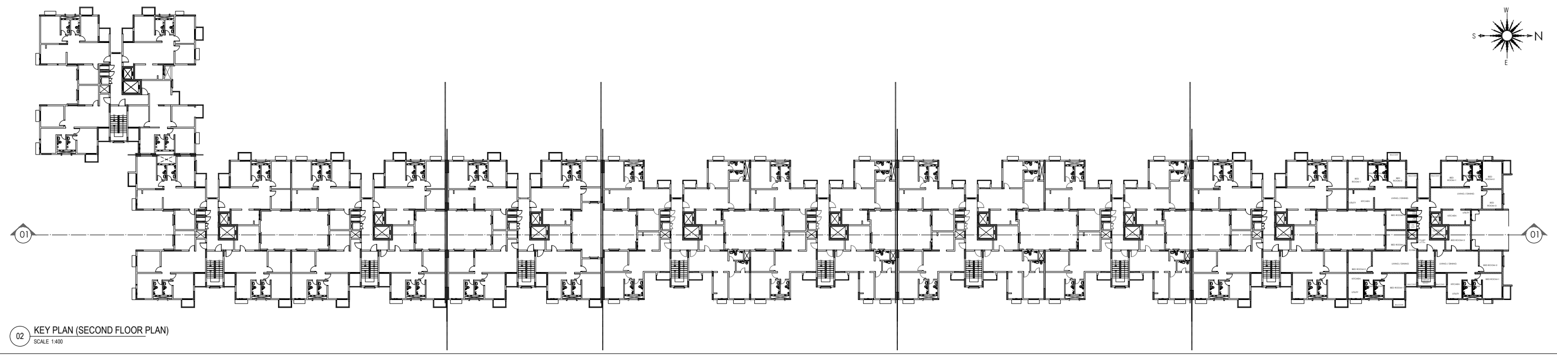

02 KEY PLAN (SECOND FLOOR PLAN)
SCALE 1:400

01 SECTION 1-1
SCALE NTS

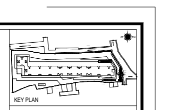

KEY PLAN

NOTES :

1. ALL DIMENSIONS IN MM.
2. LEVELS INDICATED SHALL BE CHECKED AT SITE.
3. FOLLOW WRITTEN DIMENSIONS.
4. ANY DISCREPANCY NOTED IN THE DRG.SHOULD BE BROUGHT TO THE NOTICE OF THE ARCHITECT/STRL.CONSULTANT BEFORE EXECUTION.
5. ALL STRUCTURAL DRGS.ARE TO BE IN CONJUNCTION WITH ARCHITECTURAL DRGS.
6. FOR DETAILS OF ELEC./TEL.& ALL SHAFTS REF. DETAIL DRGS.ISSUED FROM (M&E) CONSULTANT.
7. FOR LOCATION OF SLEEVES IN BEAMS & SUNKEN PORTIONS ETC,REF.DETAIL DRGS.ISSUED FROM (M&E) CONSULTANT.
8. FOR LOCATION & DETAILS OF DRAINS TRENCHES MANHOLES ETC, REF.DETAIL DRGS.ISSUED FROM (M&E) CONSULTANT.

SL.NO.	DATE	REVISIONS	BY	CKD.

REVISIONS

REV.NO.

CLIENT

H.V. VENTURES PROJECTS PVT LTD
NO.26, SHANKARMUTT ROAD,
BASAVANAGUDI,
BANGALORE-560004.
Tel: 91 80 41469220/21
www.habitatventures.com

PROJECT CONSULTANTS

ARCHITECT
MYBIRDIE SOLUTIONS LLP
(HABITAT VENTURES ENTITY)
NO.26,SHANKARMUTT ROAD,
BASAVANAGUDI,
BANGALORE-560004.
Tel:91 80 41469220/21

SPECS
162 , 'PEARLRACHEL'
FIRST FLOOR, MARGOSA ROAD
MALLESWARAM, BENGALURU.
PIN-560003 PH:080-23348799,,

ADITHI Building Service Consultants
#404 Arihant Complex
6th Cross J.C.Road,
Bangalore - 560002
Tel Phone : 080- 22270066 / 40960040
Email : info@adithiconsultants.com

PROJECT TITLE

HABITAT ILUMINAR

JOB TITLE

PROPOSED RESIDENTIAL APARTMENT AT
MYLASANDRA VILLAGE, BANGALORE-560059

ARCHITECTURAL DRAWING

PROJECT ARCHITECT
DATE
NORTH:
JOB NO:
SCALE:
SHEET NO:
DEALT BY:
CHKD. BY:

DRAWING TITLE

SECTION 1-1