


PROPOSED AMENDMENT FOR ADDITIONAL F.S.I.

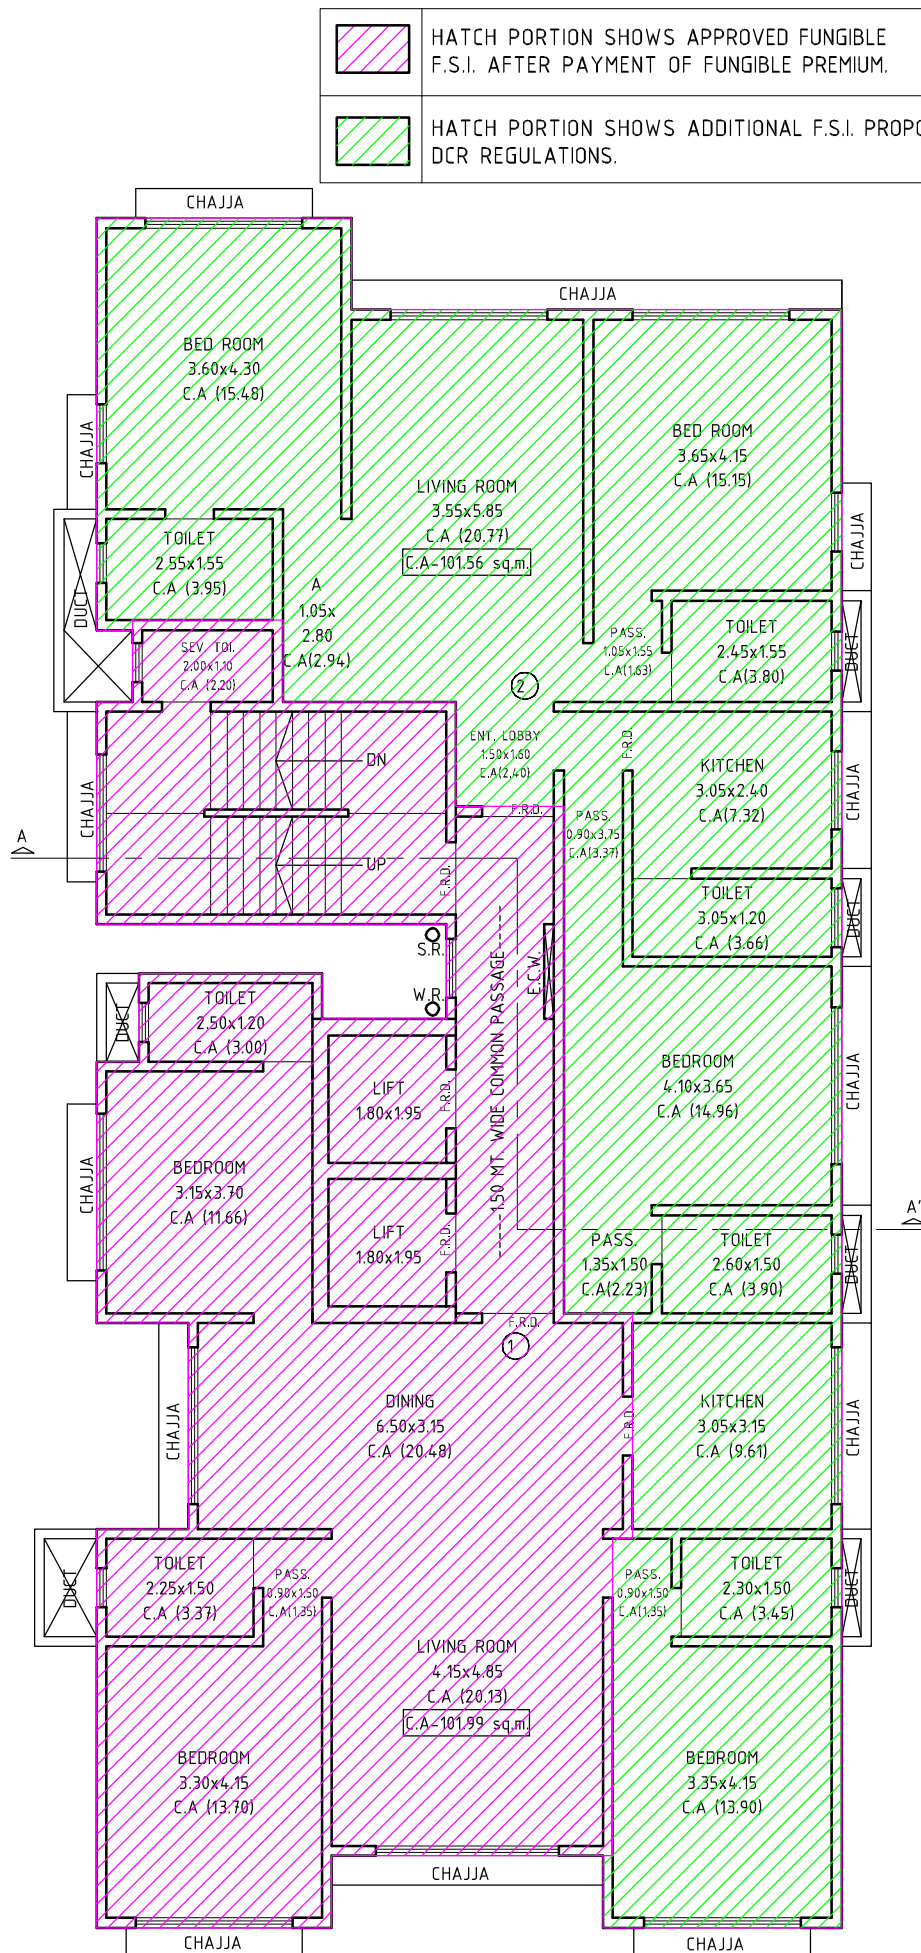

17TH FLOOR PLAN