


LGCL[®]
UNITEDTOWERS

OUTER RING ROAD

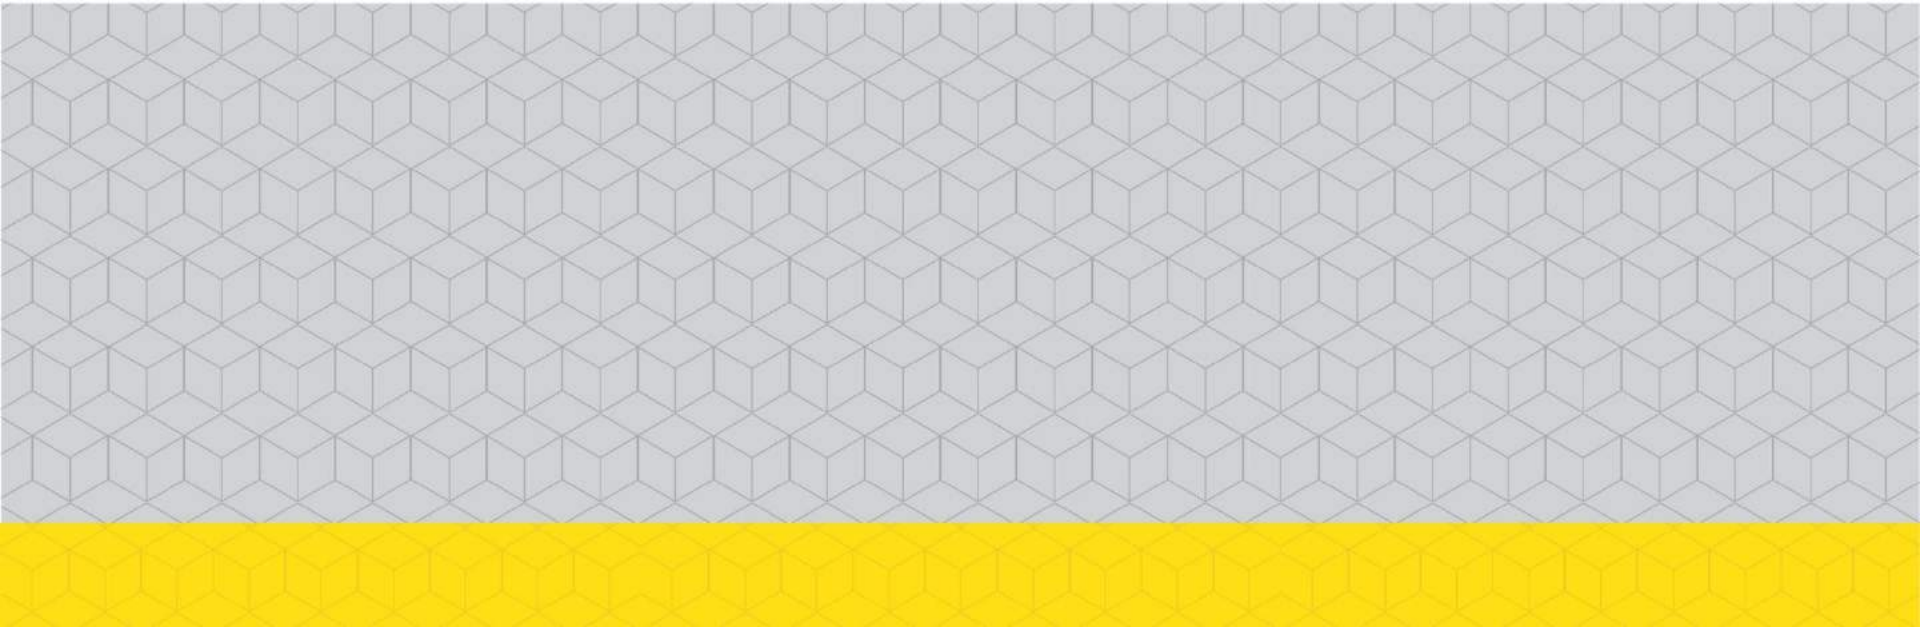



LGCL was founded in 2007, by Girish Puravankara with a single-minded ethos, "thinking spaces". This intrinsic thought is the foundation of LGCL.

At LGCL, we build homes where a living room is not what it merely says but a living, breathing space that captures and reciprocates your passions and desires.

We conceptualize and design homes that have ample room for a space to dream, a space to feel, a space to reflect; homes with spaces that tell a story.

We believe not in building mere houses measured by the number of rooms, but in creating unblemished dream homes complete with living spaces.

We believe in '*thinking spaces*'.





LGCL[®]
UNITED TOWERS
OUTER RING ROAD

Architect representation



Architect representation




Architect representation






Fit outs shown not offered

UNIT A - TYPICAL FLOOR 2, 4, 6 - 3 BHK

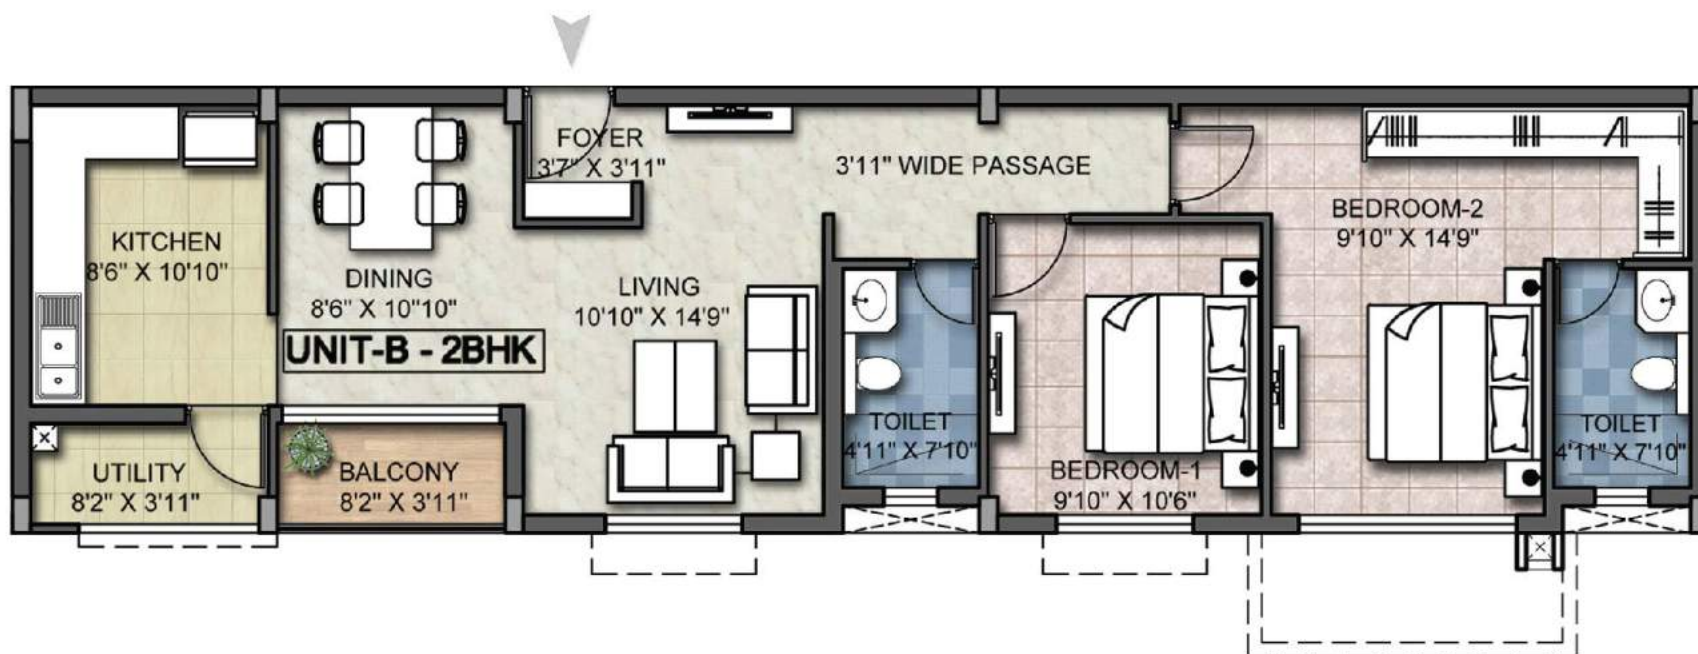


Fit outs shown not offered

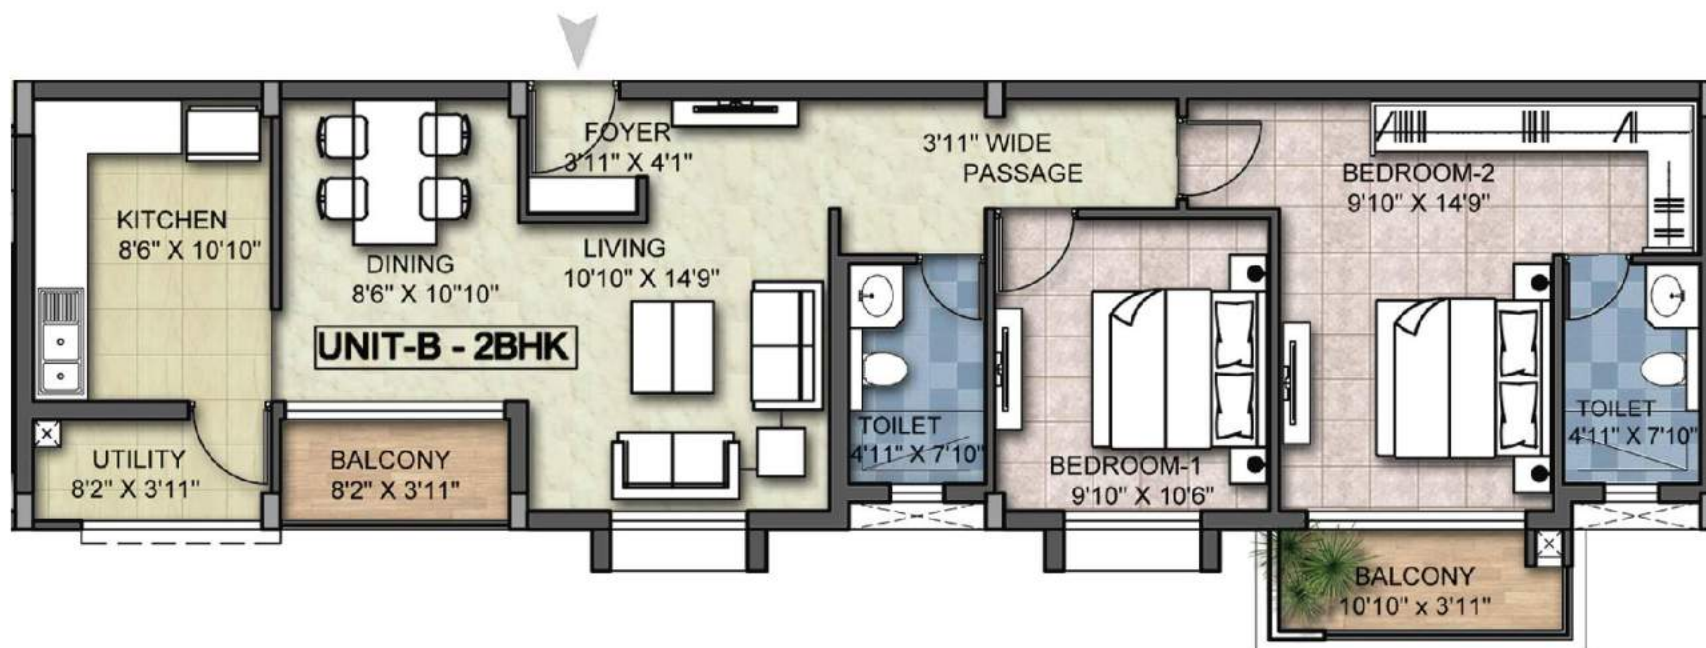


Fit outs shown not offered

UNIT B - TYPICAL FLOOR 2 TO 7 - 2 BHK

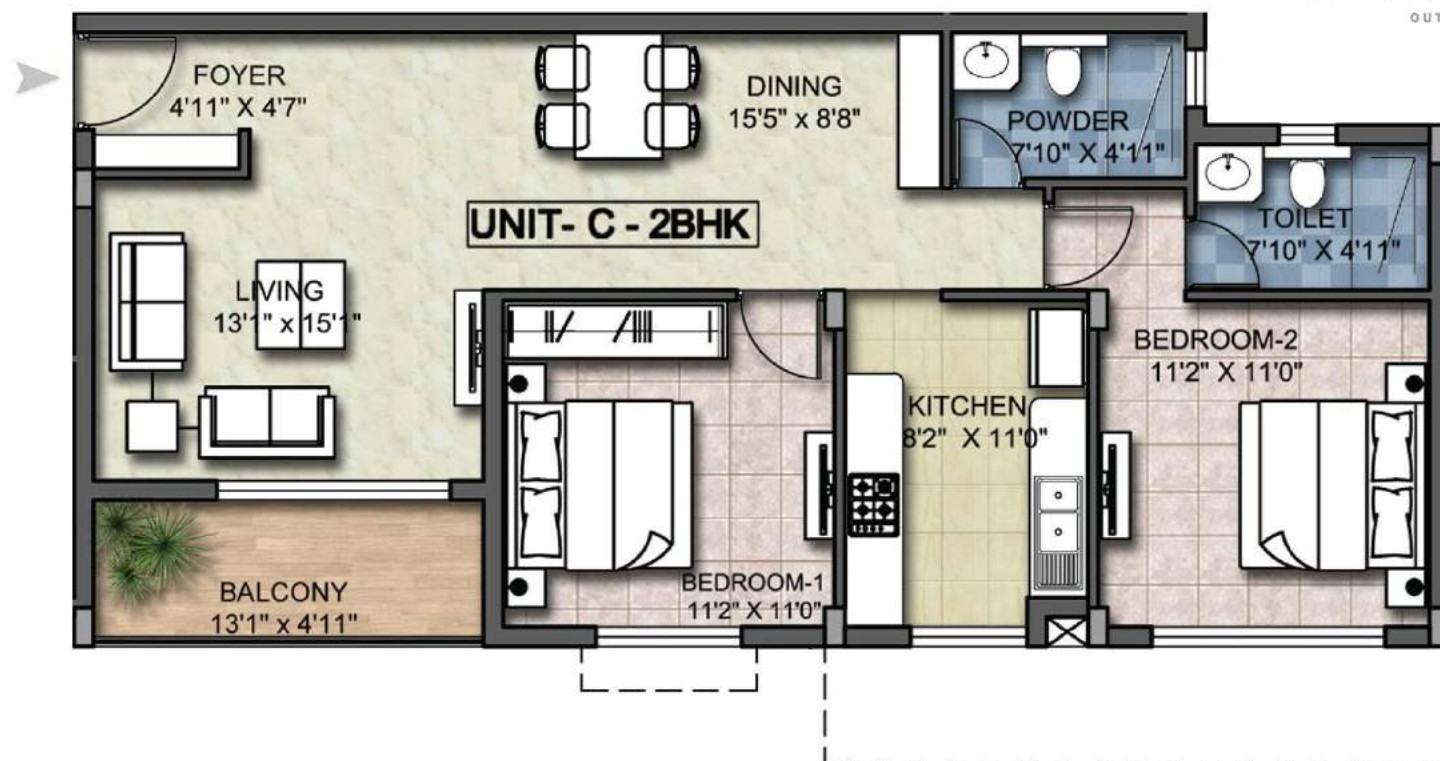

Fit outs shown not offered

UNIT C - FIRST FLOOR - 2 BHK

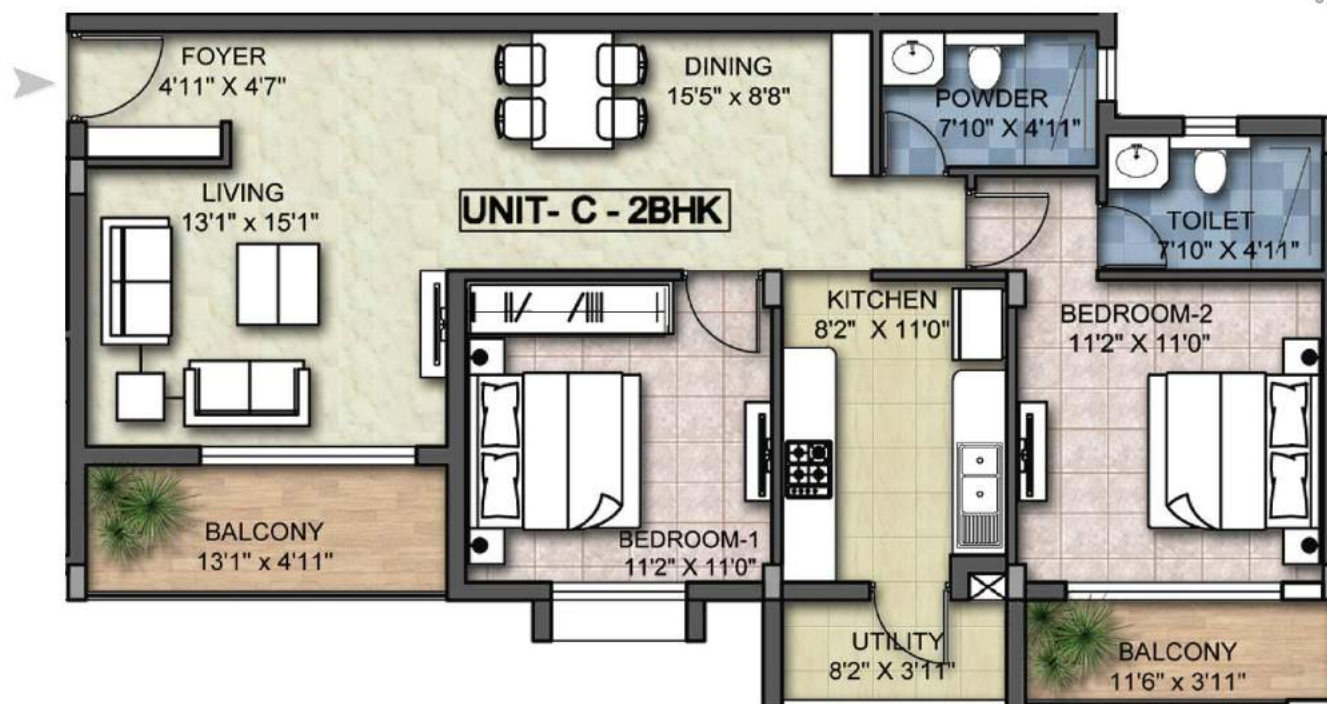

Fit outs shown not offered

UNIT C - TYPICAL FLOOR 2 TO 7 - 2 BHK



Fit outs shown not offered



Fit outs shown not offered

UNIT D - TYPICAL FLOOR 2 TO 7 - 2 BHK



Fit outs shown not offered



Fit outs shown not offered

UNIT E - TYPICAL FLOOR 2 TO 7 - 3 BHK



Fit outs shown not offered

LGCL
UNITEDTOWERS
OUTER RING ROAD



Fit outs shown not offered

First Floor Plan

LGCL
UNITEDTOWERS
OUTER RING ROAD



Fit outs shown not offered

Second Floor Plan

LGCL
UNITEDTOWERS
OUTER RING ROAD



Fit outs shown not offered

Third Floor Plan

LGCL
UNITEDTOWERS
OUTER RING ROAD



Fit outs shown not offered

Fourth Floor Plan

LGCL
UNITEDTOWERS
OUTER RING ROAD



Fit outs shown not offered

Fifth Floor Plan

LGCL
UNITED TOWERS
OUTER RING ROAD



Fit outs shown not offered

Sixth Floor Plan

LGCL
UNITEDTOWERS
OUTER RING ROAD



Fit outs shown not offered


Seventh Floor Plan

LGCL
UNITED TOWERS
OUTER RING ROAD



Fit outs shown not offered

Terrace Floor Plan

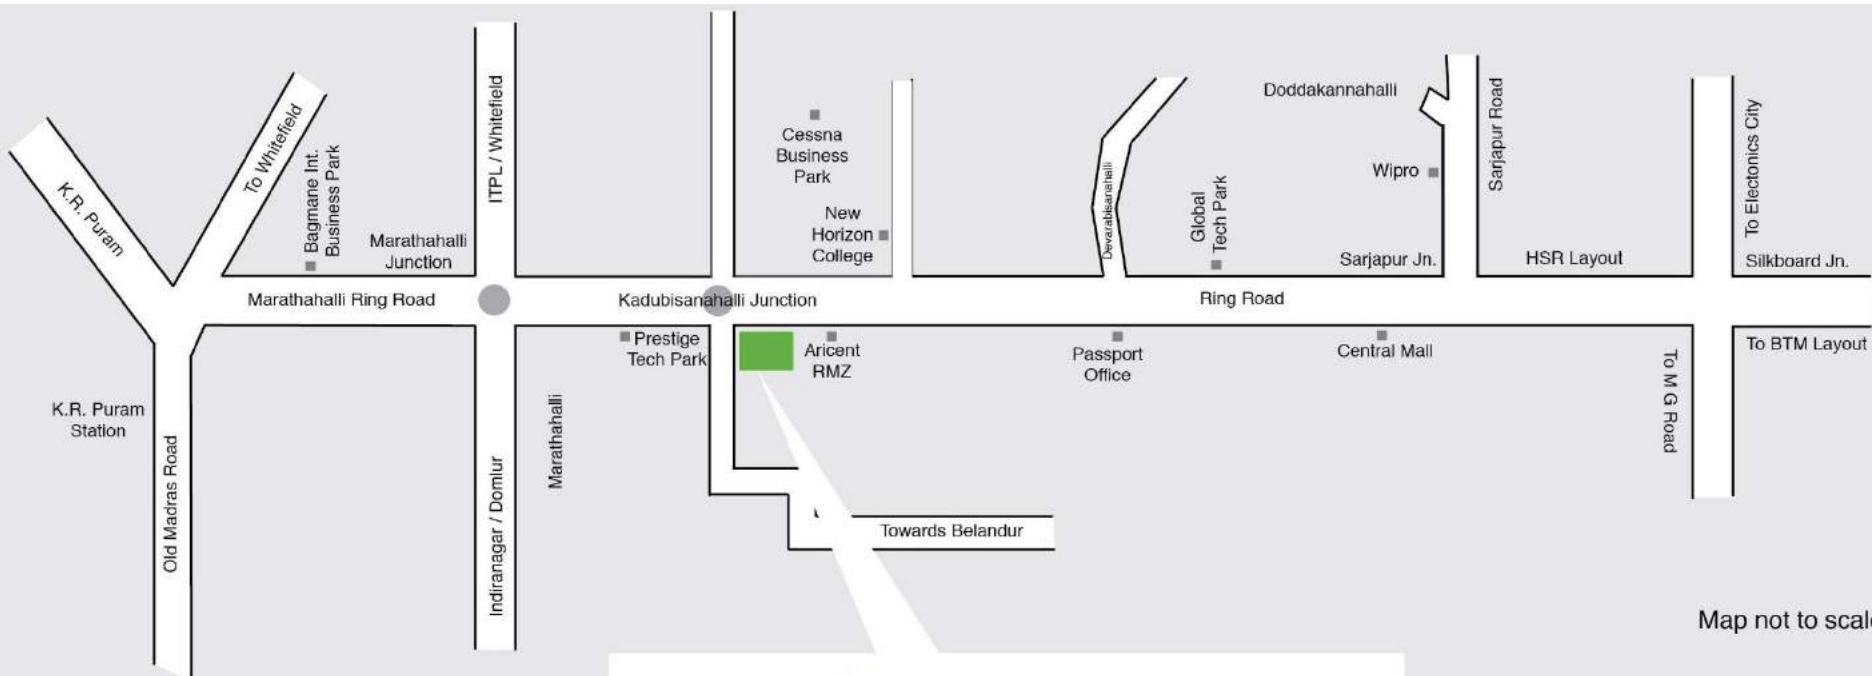

Map not to scale

LGCL
UNITED TOWERS
OUTER RING ROAD

www.lgcl.in • 080 2558 5500 • sales@lgcl.in

A Girish Puravankara Venture, LGCL, No.12/1, Rest House Road, Bengaluru - 560 001