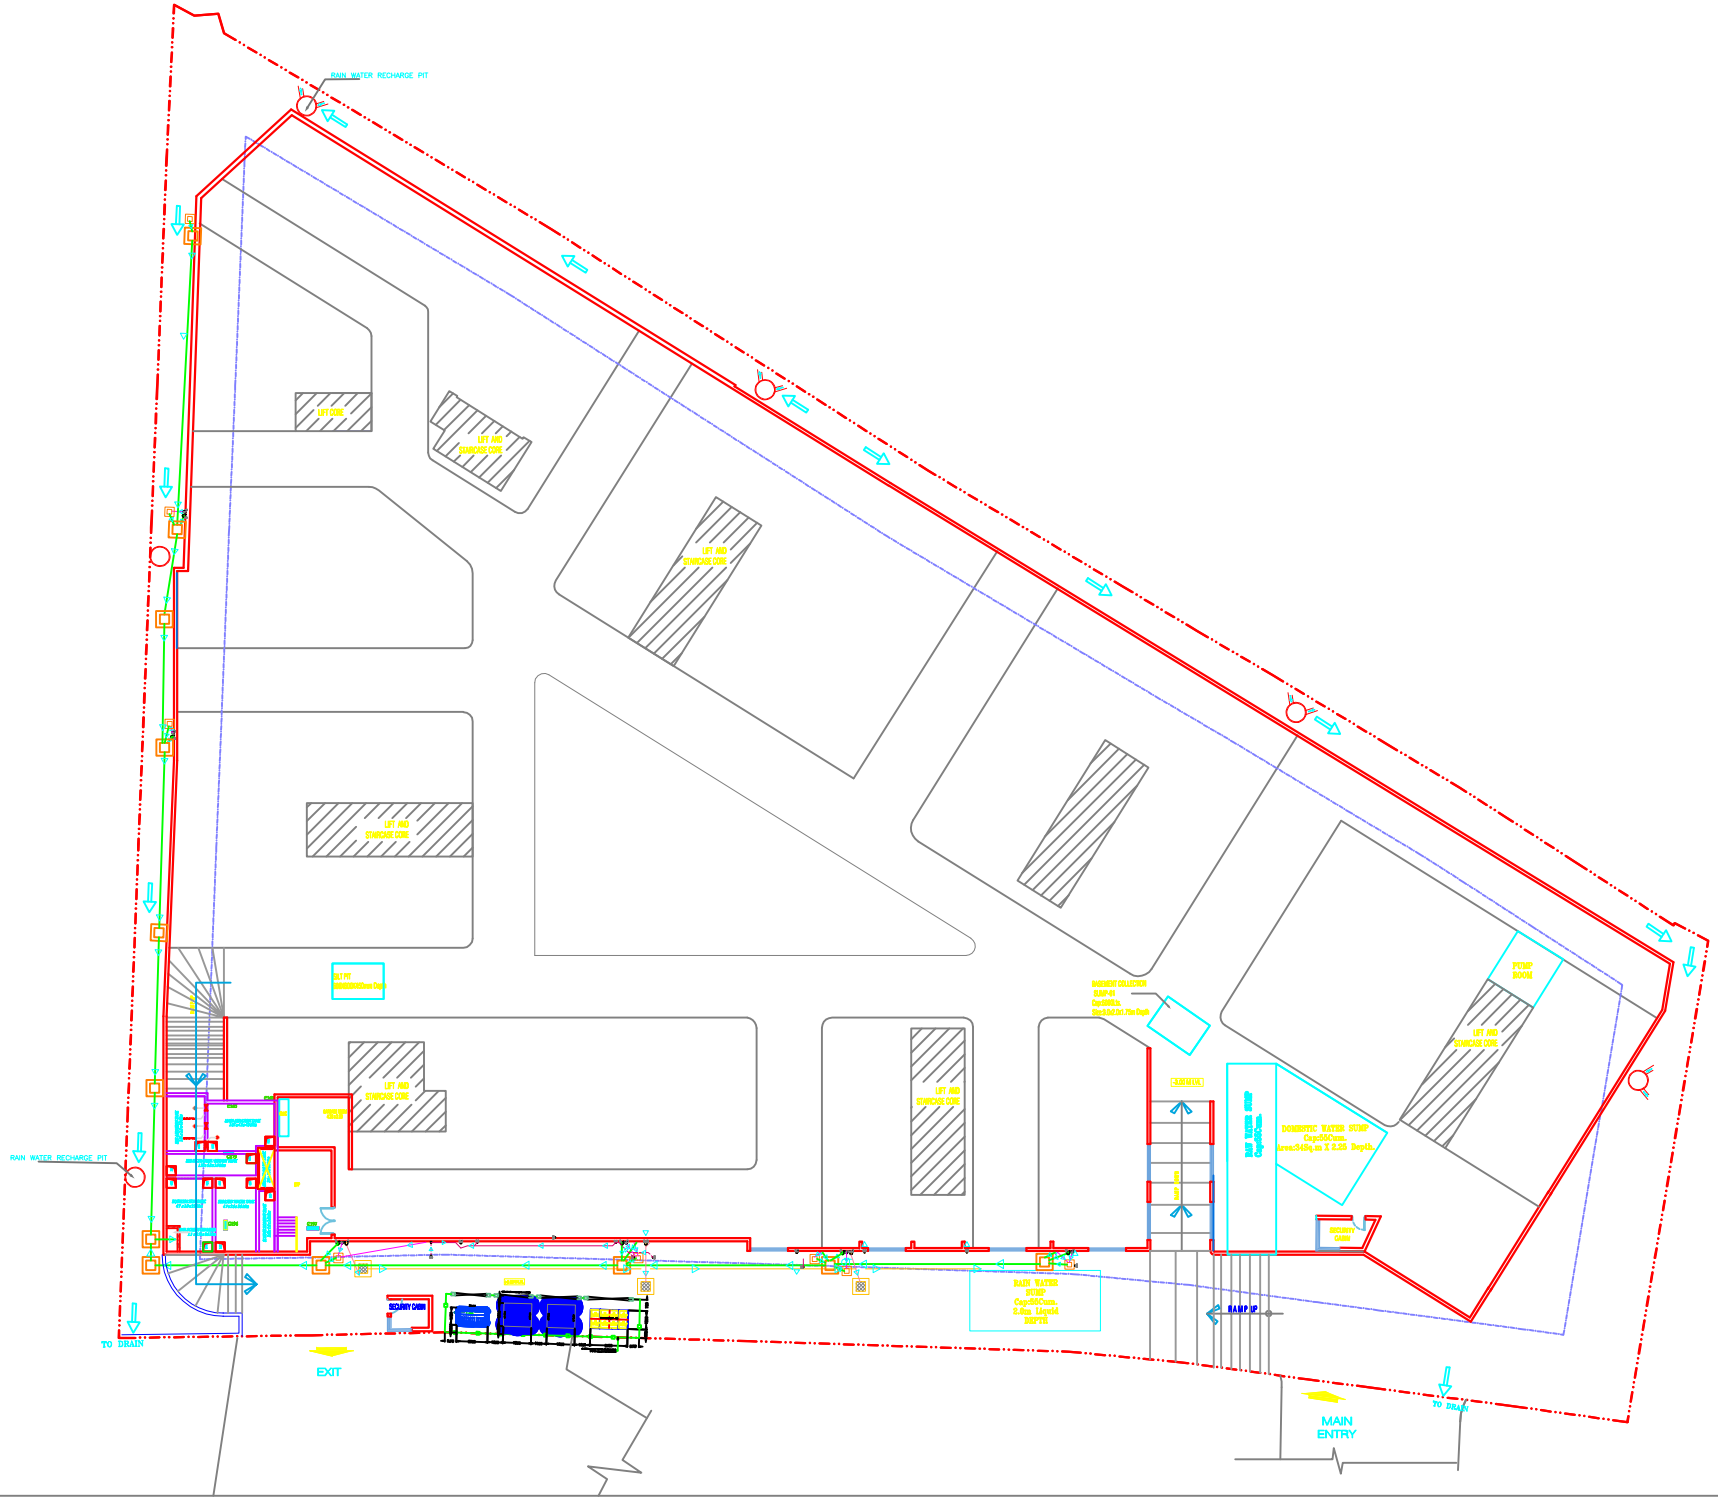

SL	TYPE	SIZE - W.D X H	SILL	LINTEL	LOCATION	QTY
WINDOWS						
D1	W1	0.60M X 1.40M	0.90M	BOSS.00	BEDROOM	04
D2	W2	1.80M X 1.40M	0.90M	BOSS.00	GYM	04
D3	W3	1.80M X 1.40M	0.90M	BOSS.00	BEDROOM	04
D4	W4	1.80M X 1.40M	0.90M	BOSS.00	UTILITY	04
D5	W5	1.80M X 1.40M	0.90M	BOSS.00	PANTY HALL	04
D6	W6	1.00M X 1.40M	0.90M	BOSS.00	UTILITY	04
D7	W7	0.60M X 1.40M	0.90M	BOSS.00	BEDROOM	04
D8	W8	1.00M X 1.40M	0.90M	BOSS.00	BEDROOM	04
D9	W9	1.00M X 1.70M	0.60M	BOSS.00	BEDROOM	04
D10	W10	1.80M X 1.70M	0.60M	BOSS.00	BEDROOM	04
D11	W11	5.75M X 0.10M	0.30M	BOSS.00	GYM	04
DOORS						
D1	D1	1.00M X 2.30M	-	BOSS.00	MAIN ENTRY	04
D2	D2	0.80M X 2.10M	-	2.10	BEDROOM	04
D3	D3	0.60M X 2.10M	-	2.10	ELECTRICAL ROOM , TOILET	04
D4	D4	0.70M X 2.10M	-	2.10	DOPE S ELECTRICAL ROOM	01
SL	SD	1.20M X 2.30M	-	BOSS.00	GYM DOUBLE DOOR	04
D6	SD1	2.40M X 2.30M	-	BOSS.00	BALCONY	04
D7	SD2	1.80M X 2.30M	-	BOSS.00	BALCONY	04
D8	SD	1.00M X 2.30M	-	BOSS.00	GLASS LOBBY DOORS	04
VENTILLATORS						
D1	V	0.45M X 0.45M	2.40M	BOSS.00	VENTILLATOR AT BASEMENT	01
D2	V1	0.60M X 0.45M	1.80M	BOSS.00	TOILETS	04

NOTES:
1. LIFT OPENING DETAIL FROM LIFT VENDOR
2. ALL DIMENSIONS IN METERS.

NOTES:
1. THIS DRAWING IS THE SOLE PROPERTY OF "P R Design Group" AND CANNOT BE REPRODUCED IN ANY FORM WITHOUT THE CONSENT OF THE ARCHITECTS.
2. DRAWINGS SHALL NOT BE MEASURED,FOLLOW WRITTEN DIMENSIONS.
3. ALL STRUCTURAL MEMBERS LIKE BEAMS,COLUMNS,ETC. SHALL BE PROVIDED AS PER STRUCTURAL DRGS. AND DETAILS.
4. ANY DISCREPANCY IN THIS DRAWING OR ANY OTHER DRAWINGS RELATED TO THIS DRAWING SHALL BE BROUGHT TO THE NOTICE OF THE ARCHITECTS IMMEDIATELY.
5. ALL DIMENSIONS MENTIONED ARE OF UNFINISHED DIMENSIONS UNLESS SPECIFIED.
6. THIS DRAWING IS TO BE READ IN CONJUNCTION WITH RELEVANT DETAIL DRAWINGS AS MENTIONED IN THE DRAWING.

REV No	DATE	DESCRIPTION FOR REVISIONS	DRAWN BY	CHECKED
01	30-01-2018	ADDED 4 RAMP VENTILLATORS	BHAVAN	RAMRAJ
02	13-04-2018	GARBAGE ROOM ADDITION	BHAVAN	RAMRAJ

PURPOSE: FOR CONSTRUCTION

DEALT/CHKD: RAMRAJ | SCALE: | JOB NO:

DRAWN: BHAVAN | DATE: 17-07-17 | DRG NO: WDPL_01

STRUCTURAL
DESIGN CONSORTIUM
PROJECT CONSULTANTS & CONSULTING STRUCTURAL ENGINEERS
No. 1 PLOT, 1 FLOOR, 1 CROSS, BHUVANESHWARI, BANGALORE - 560070
Telefax: 080 - 23237007, 23239353 e-mail: dcon@bgl.vsnl.net.in

ELECTRICAL / PLUMBING
M/s. H.M.NAGESH
64, 1ST FLOOR, SANNIDHI ROAD, (BEHIND SRINIVASA COOL CORNER), BASAVANAGUDI, BANGALORE – 560004. Ph: 080-41692494.
003, GROUND FLOOR, MONTESHAM APARTMENTS, OPP. TELECOM HOUSE, OLD KENT ROAD, MANGALORE – 575001. Ph: 0824-4257998.
MOB: 9845058642 / 9742084157.

PROJECT
CHARTERED HUMMING BIRD
75/2, VAJARAHALLI,
OFF KANAKAPURA ROAD,
BANGALORE

PROJECT TITLE
CHARTERED HUMMING BIRD

DRAWING TITLE WORKING DRAWING
DEVELOPMENT PLAN

PRDesignGroup
No.86,1st N Cross , 6th Main ,
Domlur 2nd Stage,
Bangalore – 560 071.
Ph- 080 - 25358457 , Fax - 51638471.