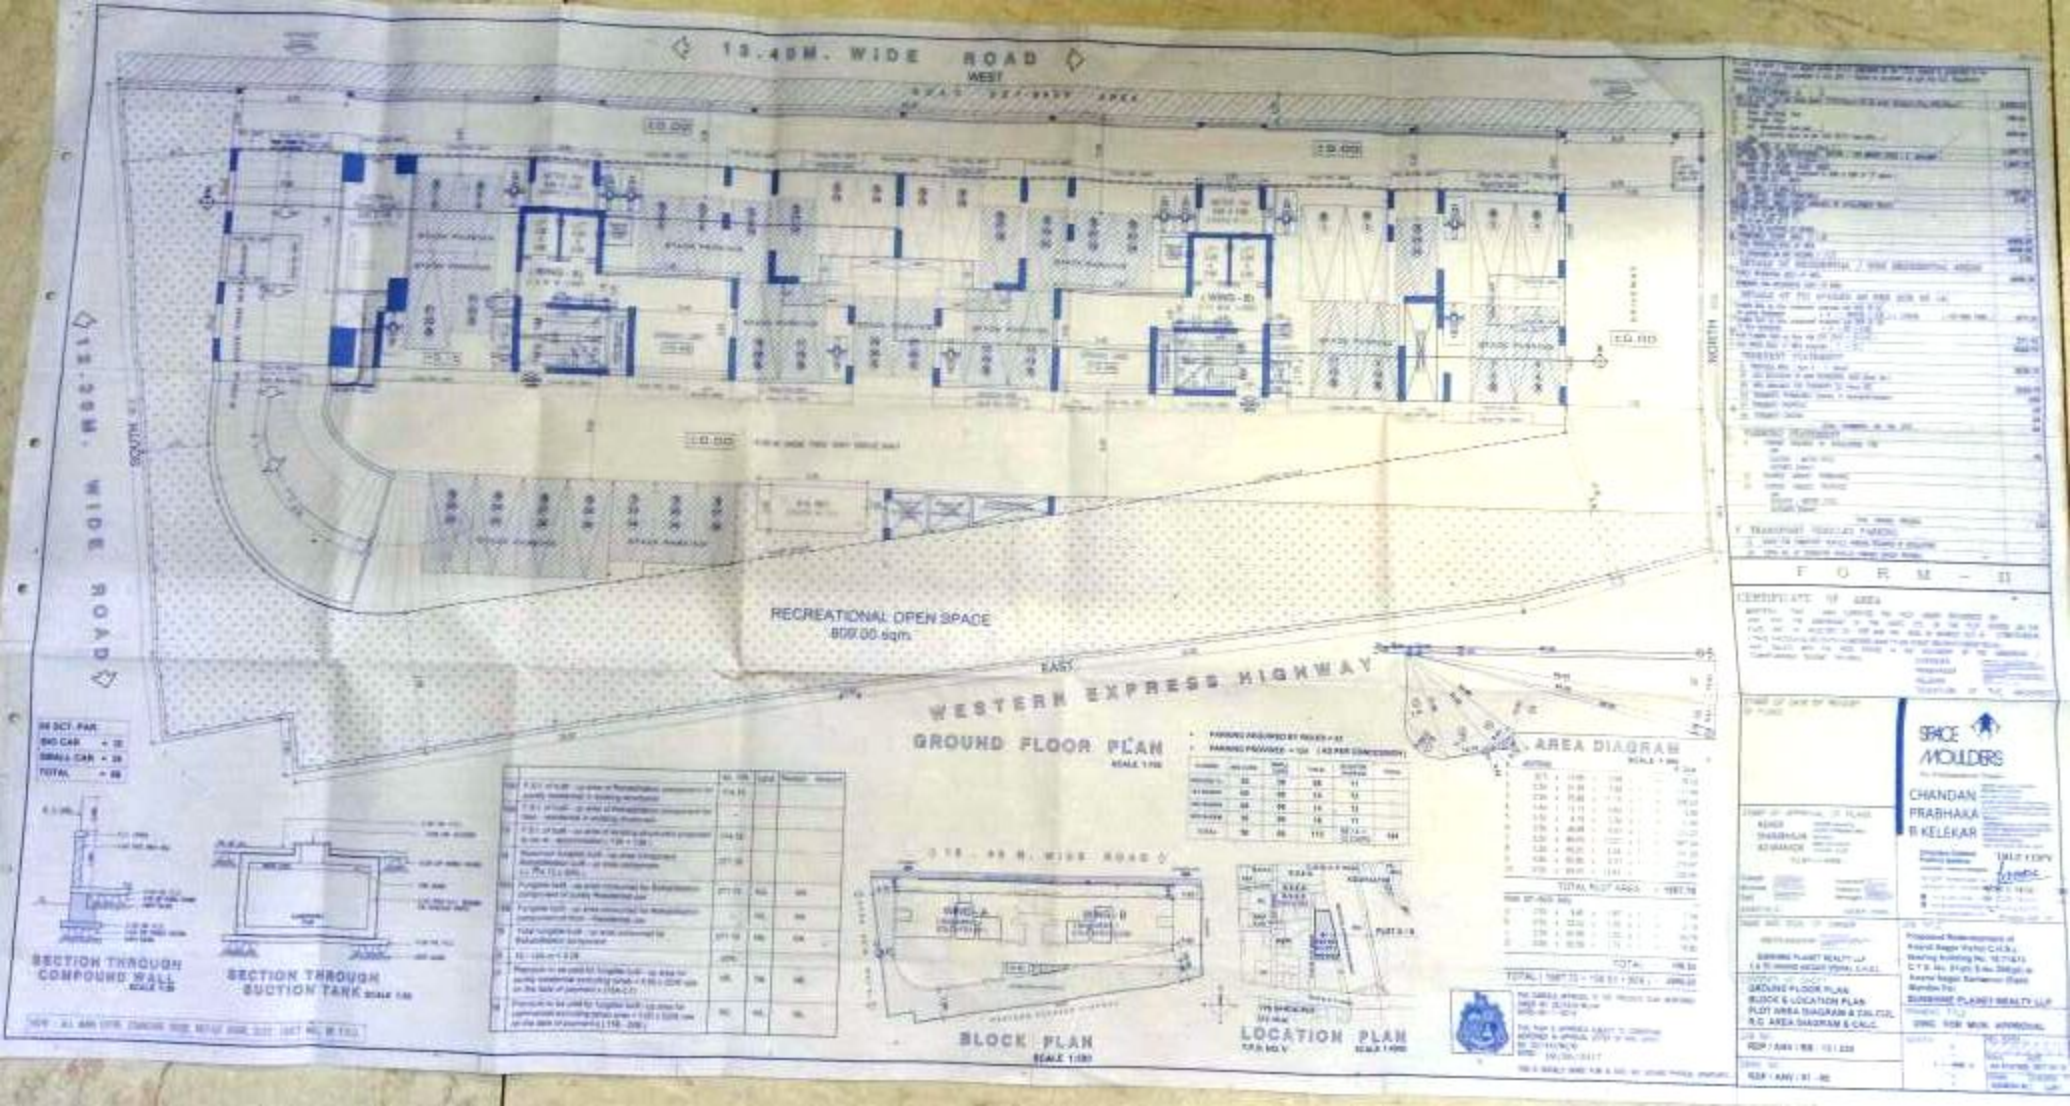
13.40M. WIDE ROAD
WEST
SOUTH
NORTH
EAST
WESTERN EXPRESS HIGHWAY
RECREATIONAL OPEN SPACE
809.00 sqm
GROUND FLOOR PLAN
AREA DIAGRAM
SECTION THROUGH COMPOUND WALL
SECTION THROUGH SUCTION TANK
BLOCK PLAN
LOCATION PLAN
F O R M - II
SPACE MOULDERS
CHANDAN PRABHAKAR KELEKAR