


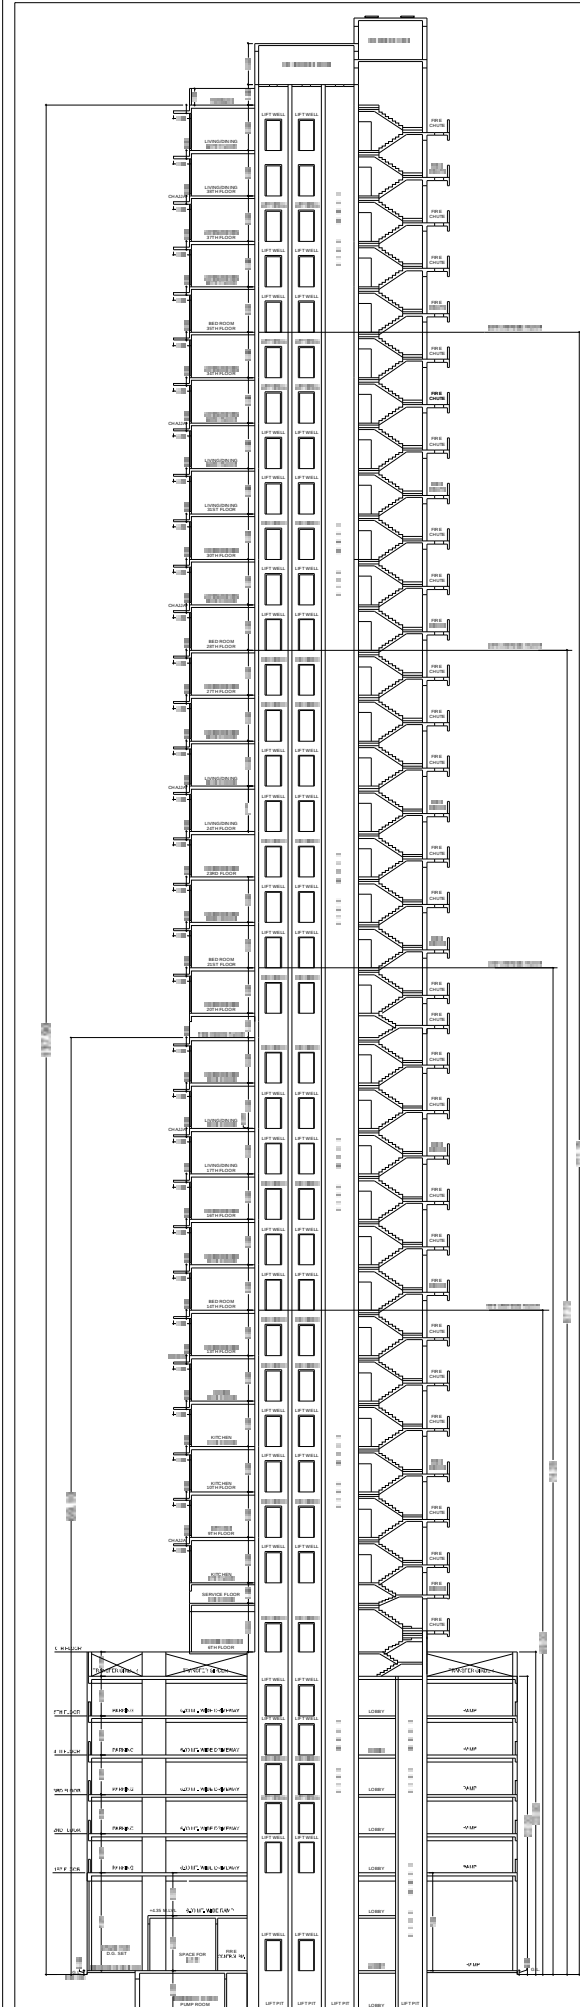

SECTION X - X

APPROVED SUBJECT TO CONDITION MENTIONED IN THE FILE NO. ES/37750A

SHEET NO. 6

DIGITAL SIGN OF APPROVAL OF PLANS

Anil Jagannath Marathe

Medha Prabhakar Vaidya

Vivek Tukaram Khot

SIR. ENG. (B.P.) CITY - II

ASST. ENG. (B.P.) CITY - II

SIR. ENG. (B.P.) CITY - II

NOTES :

1. PLOT BOUNDARY SHOWN IN BLACK.

2. PROPOSED WORK SHOWN IN RED / PINK.

3. DRAINAGE LINE SHOWN IN RED DOTTED.

4. EXISTING STRUCTURES TO BE DEMOLISHED SHOWN IN YELLOW DOTTED.

5. RECREATION GROUND SHOWN IN GREEN WASH.

6. INTERNAL ROAD / PATHWAY SHOWN IN SHADED.

7. ZONAL LINE SHOWN IN YELLOW.

PROFORMA - II

CONTENTS OF THIS SHEET

SECTION X - X

REVISION	DESCRIPTION	DATE

DESCRIPTION OF PROPOSAL & PROPERTY

PROPOSED REDEVELOPMENT OF PROPERTY BEARING F. P. NO. 12604-I, T. P. S. IV. OF MAHARASHTRA DIVISION, G / N - WARD, SITUATED AT NEW PRABHADEVI ROAD, NEAR TATA PRESS, PRABHADEVI, MUMBAI - 28.

NAME, ADDRESS & SIGNATURE OF OWNER

PRANA V RAJIV JAVERI

M/s. GOODWILL PROPERTIES PVT. LTD.,
112-122, HIRA BHAVAN, RAJA RAMMOHANRAY ROAD, PRATYAKSHA SARAI, GROUND, MUMBAI - 400 004

JOB NO.	DRG. NO.	DATE	SCALE
		23/09/2016	1 : 100

DRN. BY	CHKD. BY	SIGN.	NORTH

NAME, ADDRESS & SIGNATURE OF ARCHITECT

SANGRAM ABBAS ALI LAHME DALI

1495, FEETWALA COMPOUND, C.S.T. ROAD, KOBILAJI (WEST), MUMBAI - 70. TEL. : 66579944

Design Group

SANGRAM ABBAS ALI LAHME DALI
LICENSED SURVEYOR