



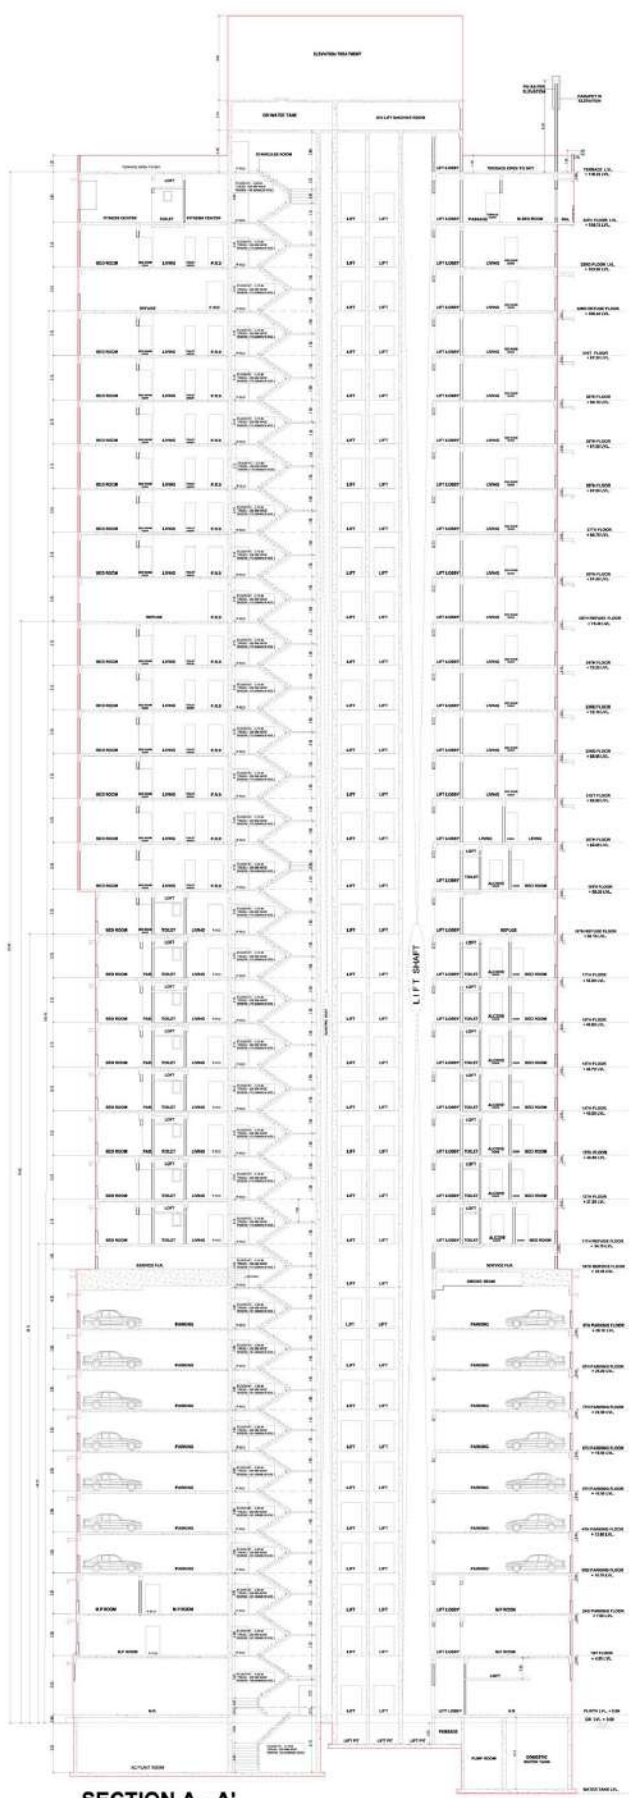


SECTION A - A'
SCALE 1:100

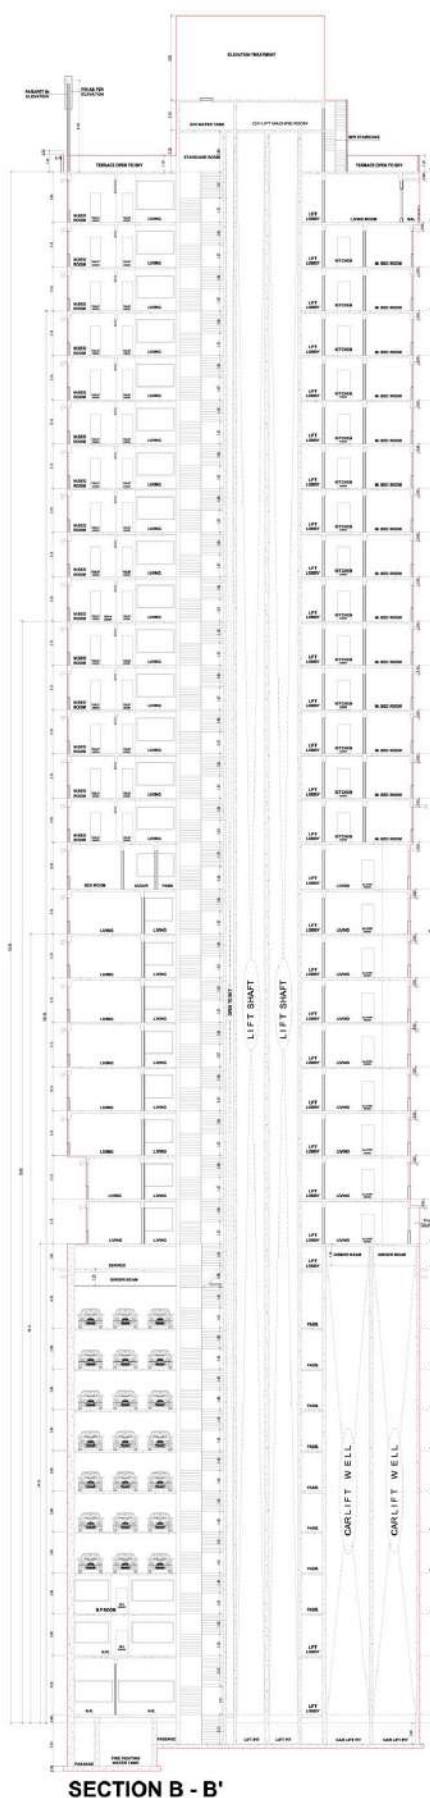

SECTION B - B'
SCALE 1:100



SECTION C - C'
SCALE 1:100

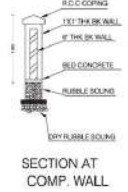

PROFORMA - B	
CONTENT OF SHEETS	
CERTIFICATE OF AREA	
DESCRIPTION OF PROJECT	
APPROVALS	
SIGNATURES	