


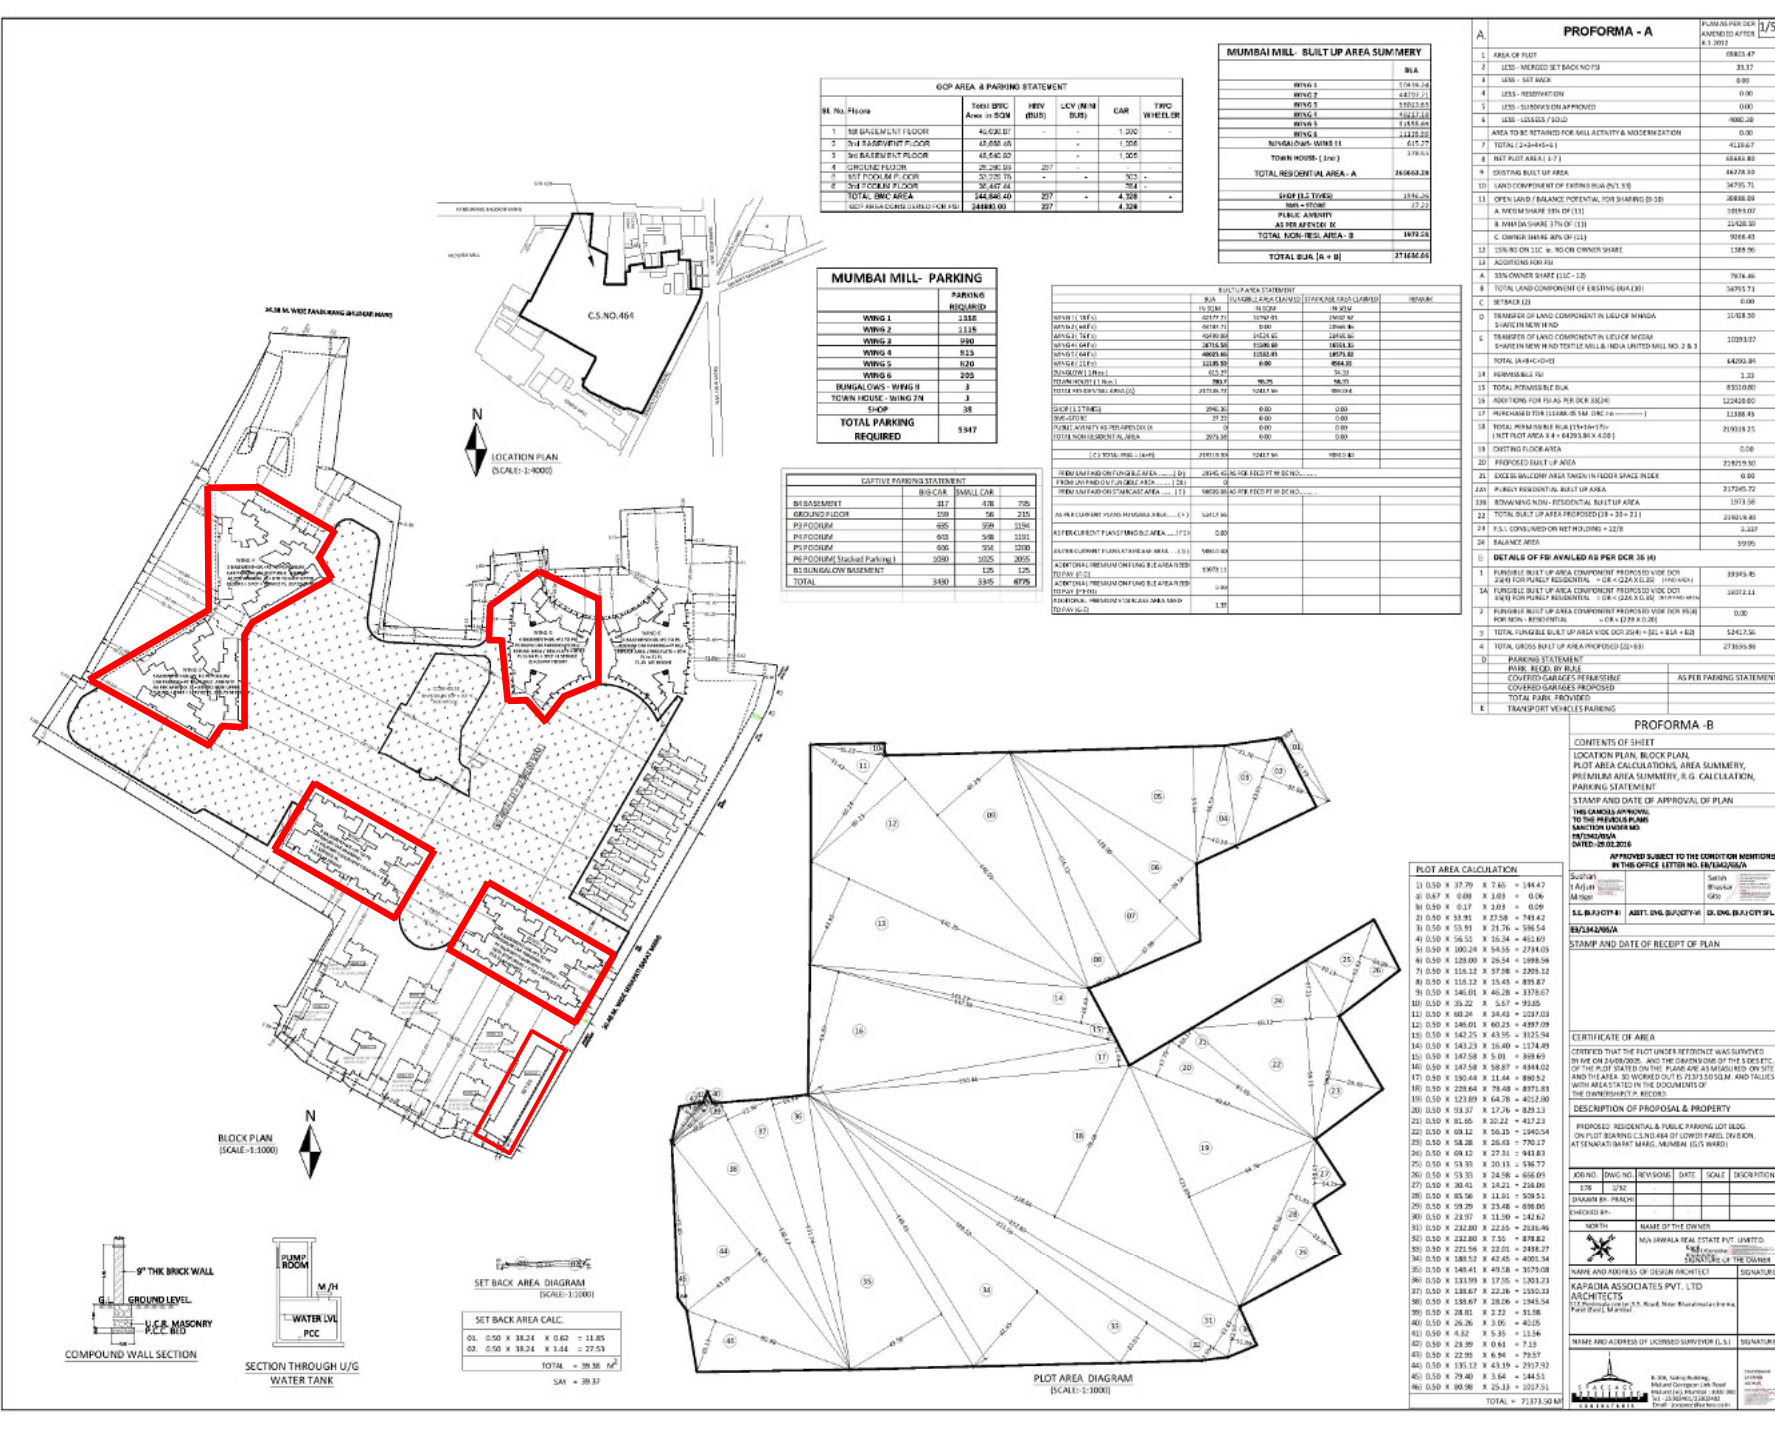

G.O.P. AREA & PARKING STATEMENT					
Sl. No. Floor	Total BWC Area in SQM	Min (BWS)	LCV (N/B BUS)	CAR	TWO WHEELER

MUMBAI MILL- PARKING	
WING	PARKING REQUIRED

CAPTIVE PARKING STATEMENT		
