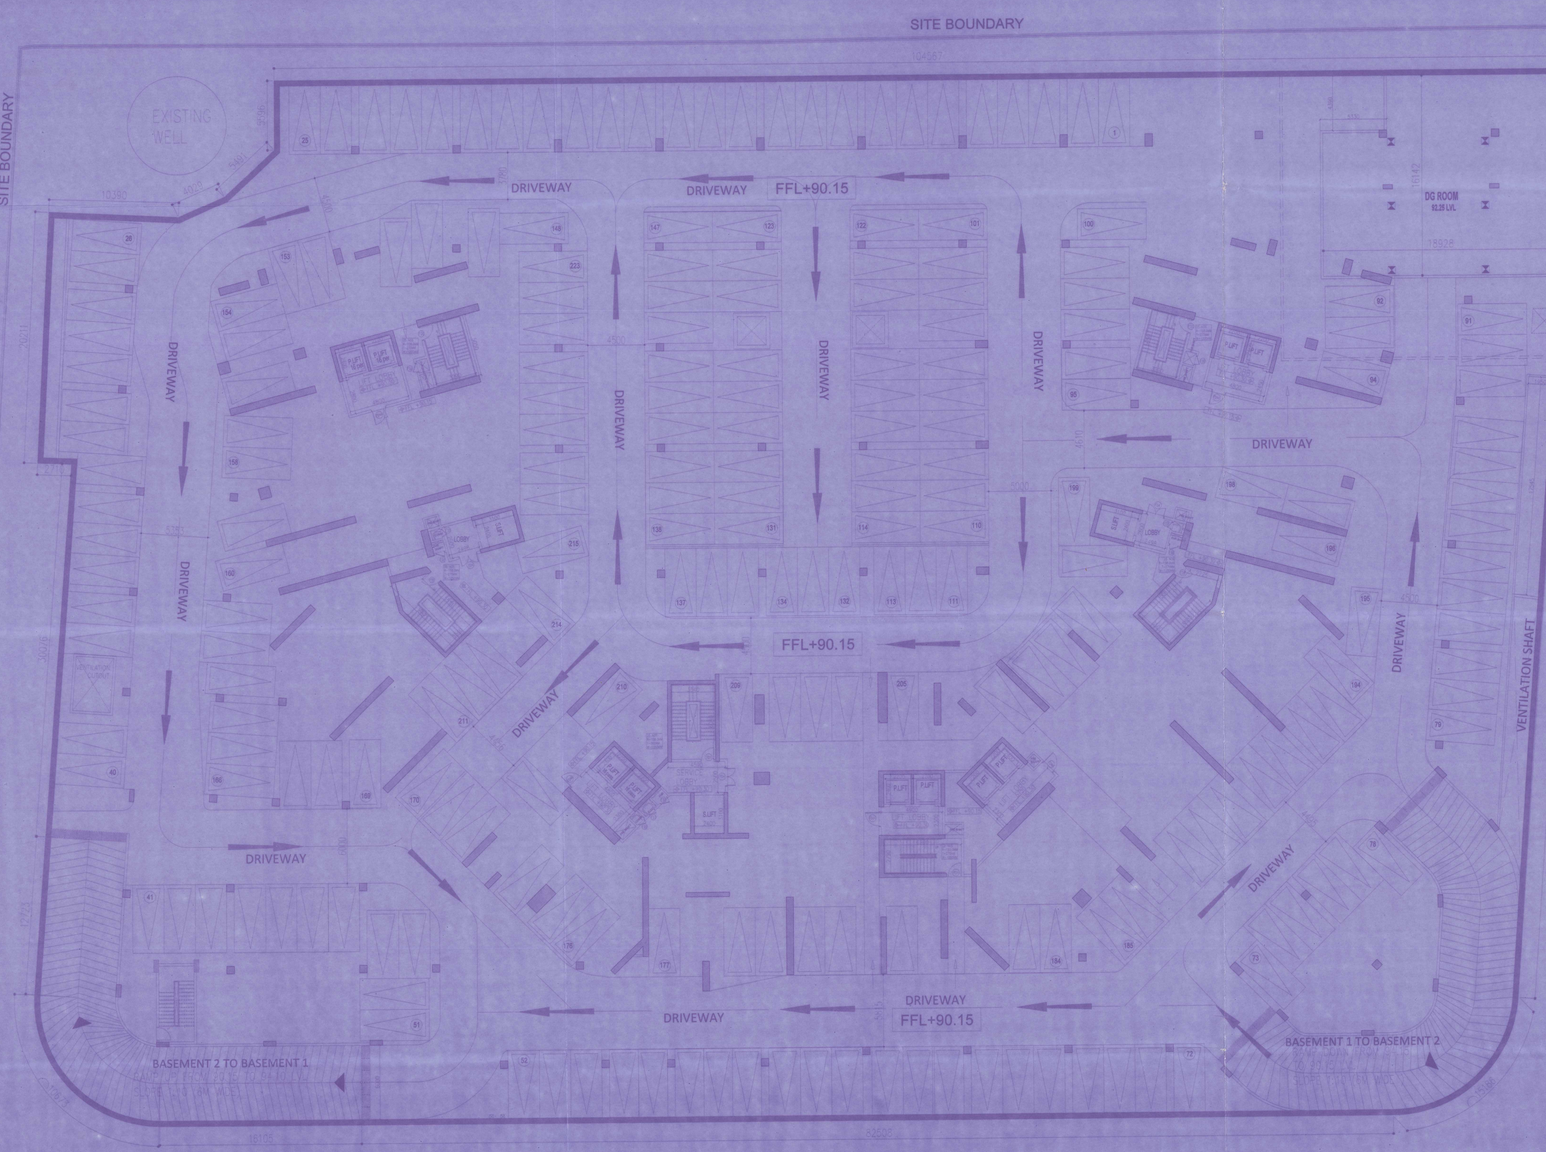
SITE BOUNDARY
SITE BOUNDARY
EXISTING WELL
DRIVEWAY
DRIVEWAY
FFL+90.15
DRIVEWAY
DRIVEWAY
DRIVEWAY
DRIVEWAY
DRIVEWAY
DRIVEWAY
DRIVEWAY
DRIVEWAY
DRIVEWAY
DRIVEWAY
FFL+90.15
DRIVEWAY
DRIVEWAY
DRIVEWAY
DRIVEWAY
DG ROOM
92.25 U/L
SITE BOUNDARY
VENTILATION SHAFT
BASEMENT 2 TO BASEMENT 1
BASEMENT 1 TO BASEMENT 2
10452
10362
18926
18142
10011
10012
5200
10170
LIFT
LIFT M/R
LIFT
LIFT M/R
SUMP
SUMP
SUMP