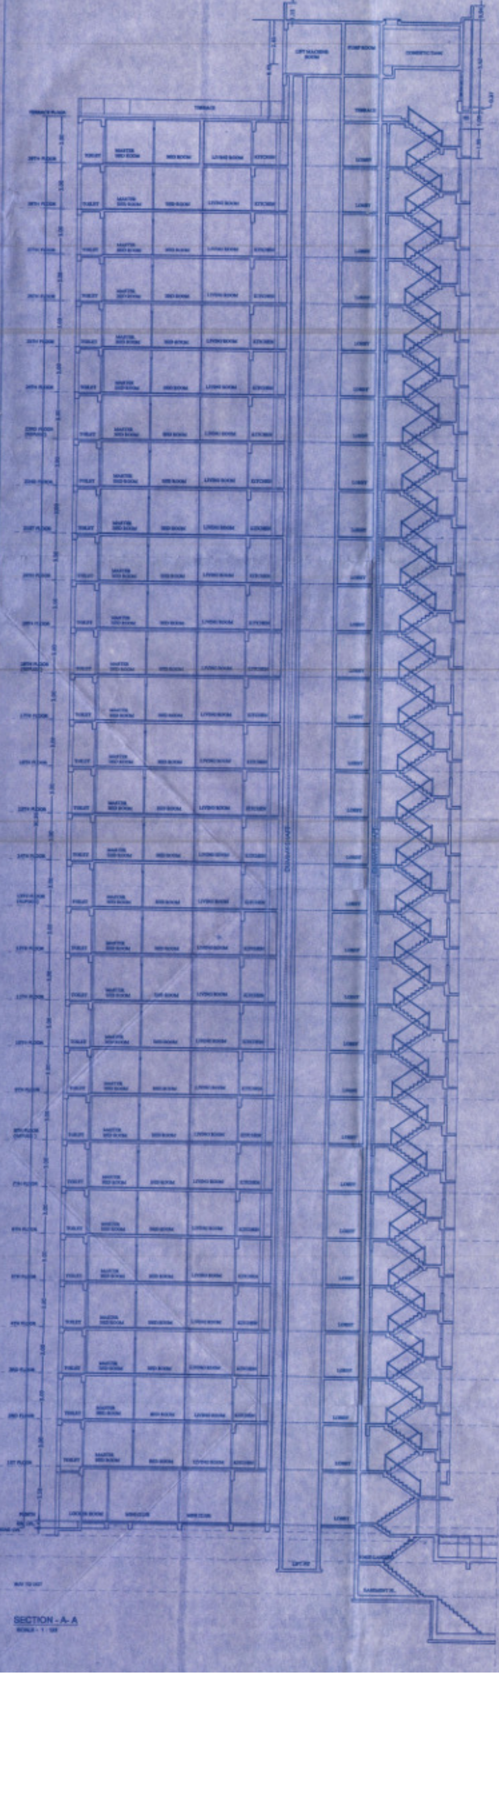

SECTION - A-A

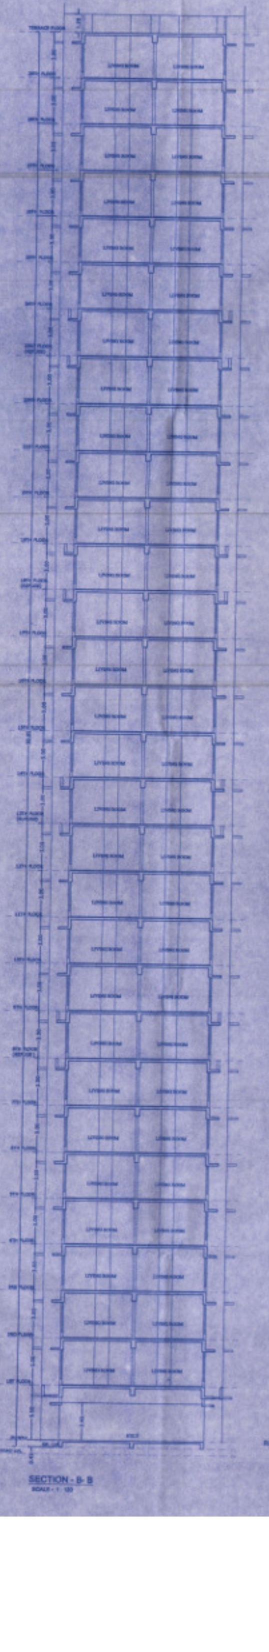

SECTION - B-B

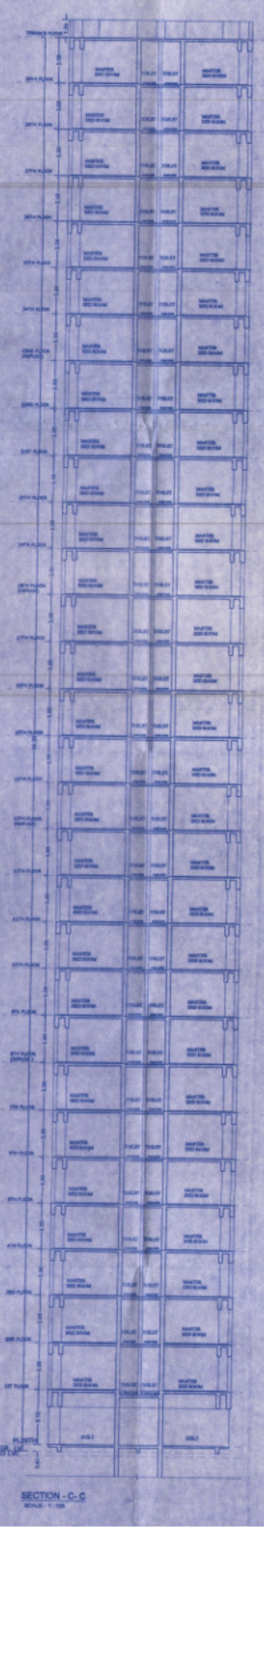

SECTION - C-C

P R O F O R M A - B	97/157

CONTENTS OF SHEET

SECTIONS

(PLOT - C)

TYPE - C - (W19R)

(STILT + 29TH FLOOR)

STAMP OF APPROVAL OF PLANS

AMENDED

Plans are approved Subject to conditions Prescribed in Permit No. V.P. 2005/0083/14 TMC/TD-DP/TPS/2142/12 Dated 12/02/2017

Deputy Engineer (TDD)

Executive Engineer (TDD)

Thane Municipal Corporation
The City of Thane

सावधान

DESCRIPTION OF PROPOSAL

PROPOSED LAYOUT ON PLOT BEARING OLD S.NO.59/1, 60/0,61/0, 62/0,63/1,63/2,63/3,63/4, 63/5,63/6,63/7,63/8,63/9,63/10A,63/10B,64/1,64/2,64/3,64/4,64/5,64/6,64/7,64/8,64/9, 65/1,65/2, 65/3,65/4,65/5, 66/0, 67/0, 68/1,68/2,68/3,68/4,68/5, 69/1,69/2,69/3,69/4A,69/4B,69/5,69/6,70/1, 70/2,70/3,70/4,70/5,70/6,70/7,70/8,70/9,70/10,71/1,71/2,71/3,71/4,71/5,71/6,71/7,71/9,72/1,72/2, 72/3,72/4,72/5,72/6,72/7,72/8,72/9,73/1,73/2,73/3,73/4,73/5, 73/6,73/7 AT VILLAGE BALKUM, THANE (W).

10/1B,11/0, 23/1,23/2,23/3, 23/4, 23/5,23/6,26/0,26/0, 30/1,30/2,30/3,30/4,30/5, 31/1,31/2,31/3,31/4,32/1A,32/2A,32/2B,32/3,33/1,92/0, 93/2B AT VILLAGE DHOKALI, THANE (W).

49/1/C,50/12B/3,50/12B/2,50/13,51/1B,51/2,51/3,52/1C,52/2,52/3,52/4,52/5,52/6,53/1C,53/2,53/3, 53/4,53/5,53/6,53/7B,53/8,54/0,55/5,55/7,55/10A,55/10B,55/11,55/12,55/13,55/14,55/15, 60/8B,60/9B,60/10A,60/11A,60/11B,60/12,60/13,60/14,60/16,60/17,60/18,60/19,60/20A, 104/0,274/1, AT VILLAGE KOLSHET, THANE (W).

NAME OF OWNER

M/S. ISHWER REALTY & TECHNOLOGIES PVT. LTD

ADDRESS OF DEVELOPER

M/S. ISHWER REALTY & TECHNOLOGIES PVT. LTD
216, SHAH & NAHAR IND. ESTATE,
DR. E. MOSES ROAD
WORLI, MUMBAI - 400 018

SIGNATURE OF OWNER / P.O.A.HOLDER

AUTHORIZED SIGNATORY
M/S. ISHWER REALTY & TECHNOLOGIES PVT. LTD

A R C H I T E C T

PRADEEP KAMBLE & ASSOCIATES
CA / 87/10471
8/101,1st FL. JAKH BAUTERA COMPLEX,
PANDIT MALVIYA PATH,RAMNAGAR,
DOMBIVLI (E) 421 201; TEL.-2862642

Job No. :- 505/0083/14	Date :-